


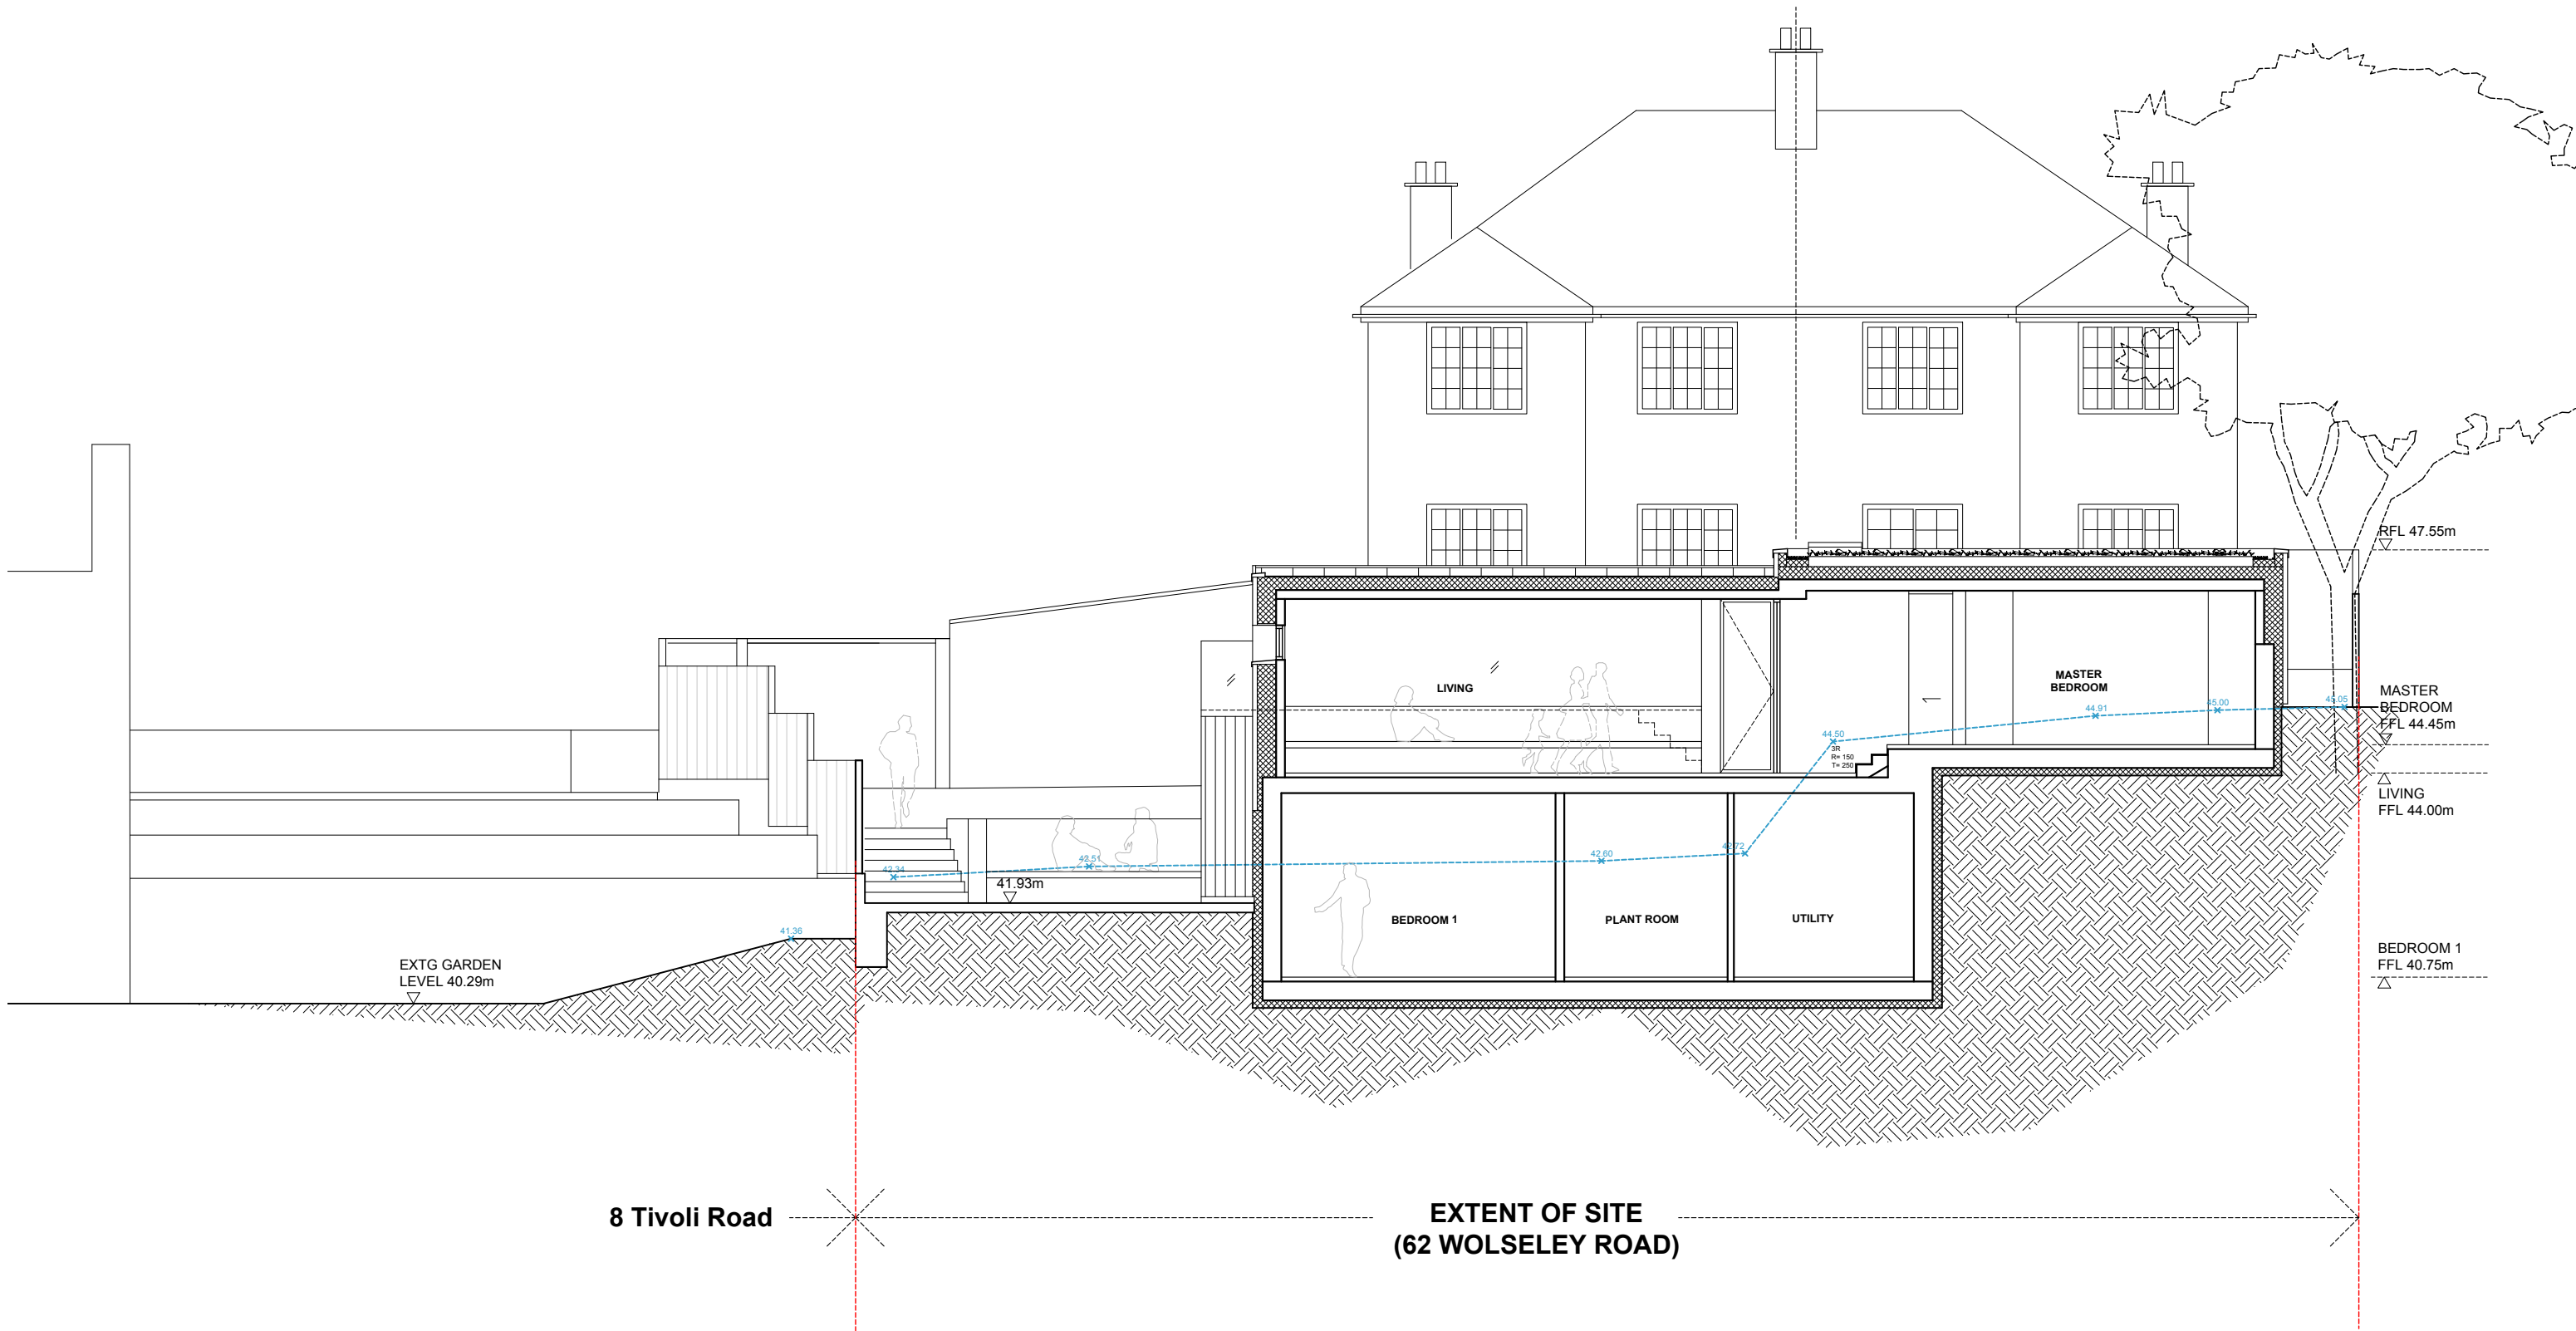

----- EXISTING GROUND LEVELS

