


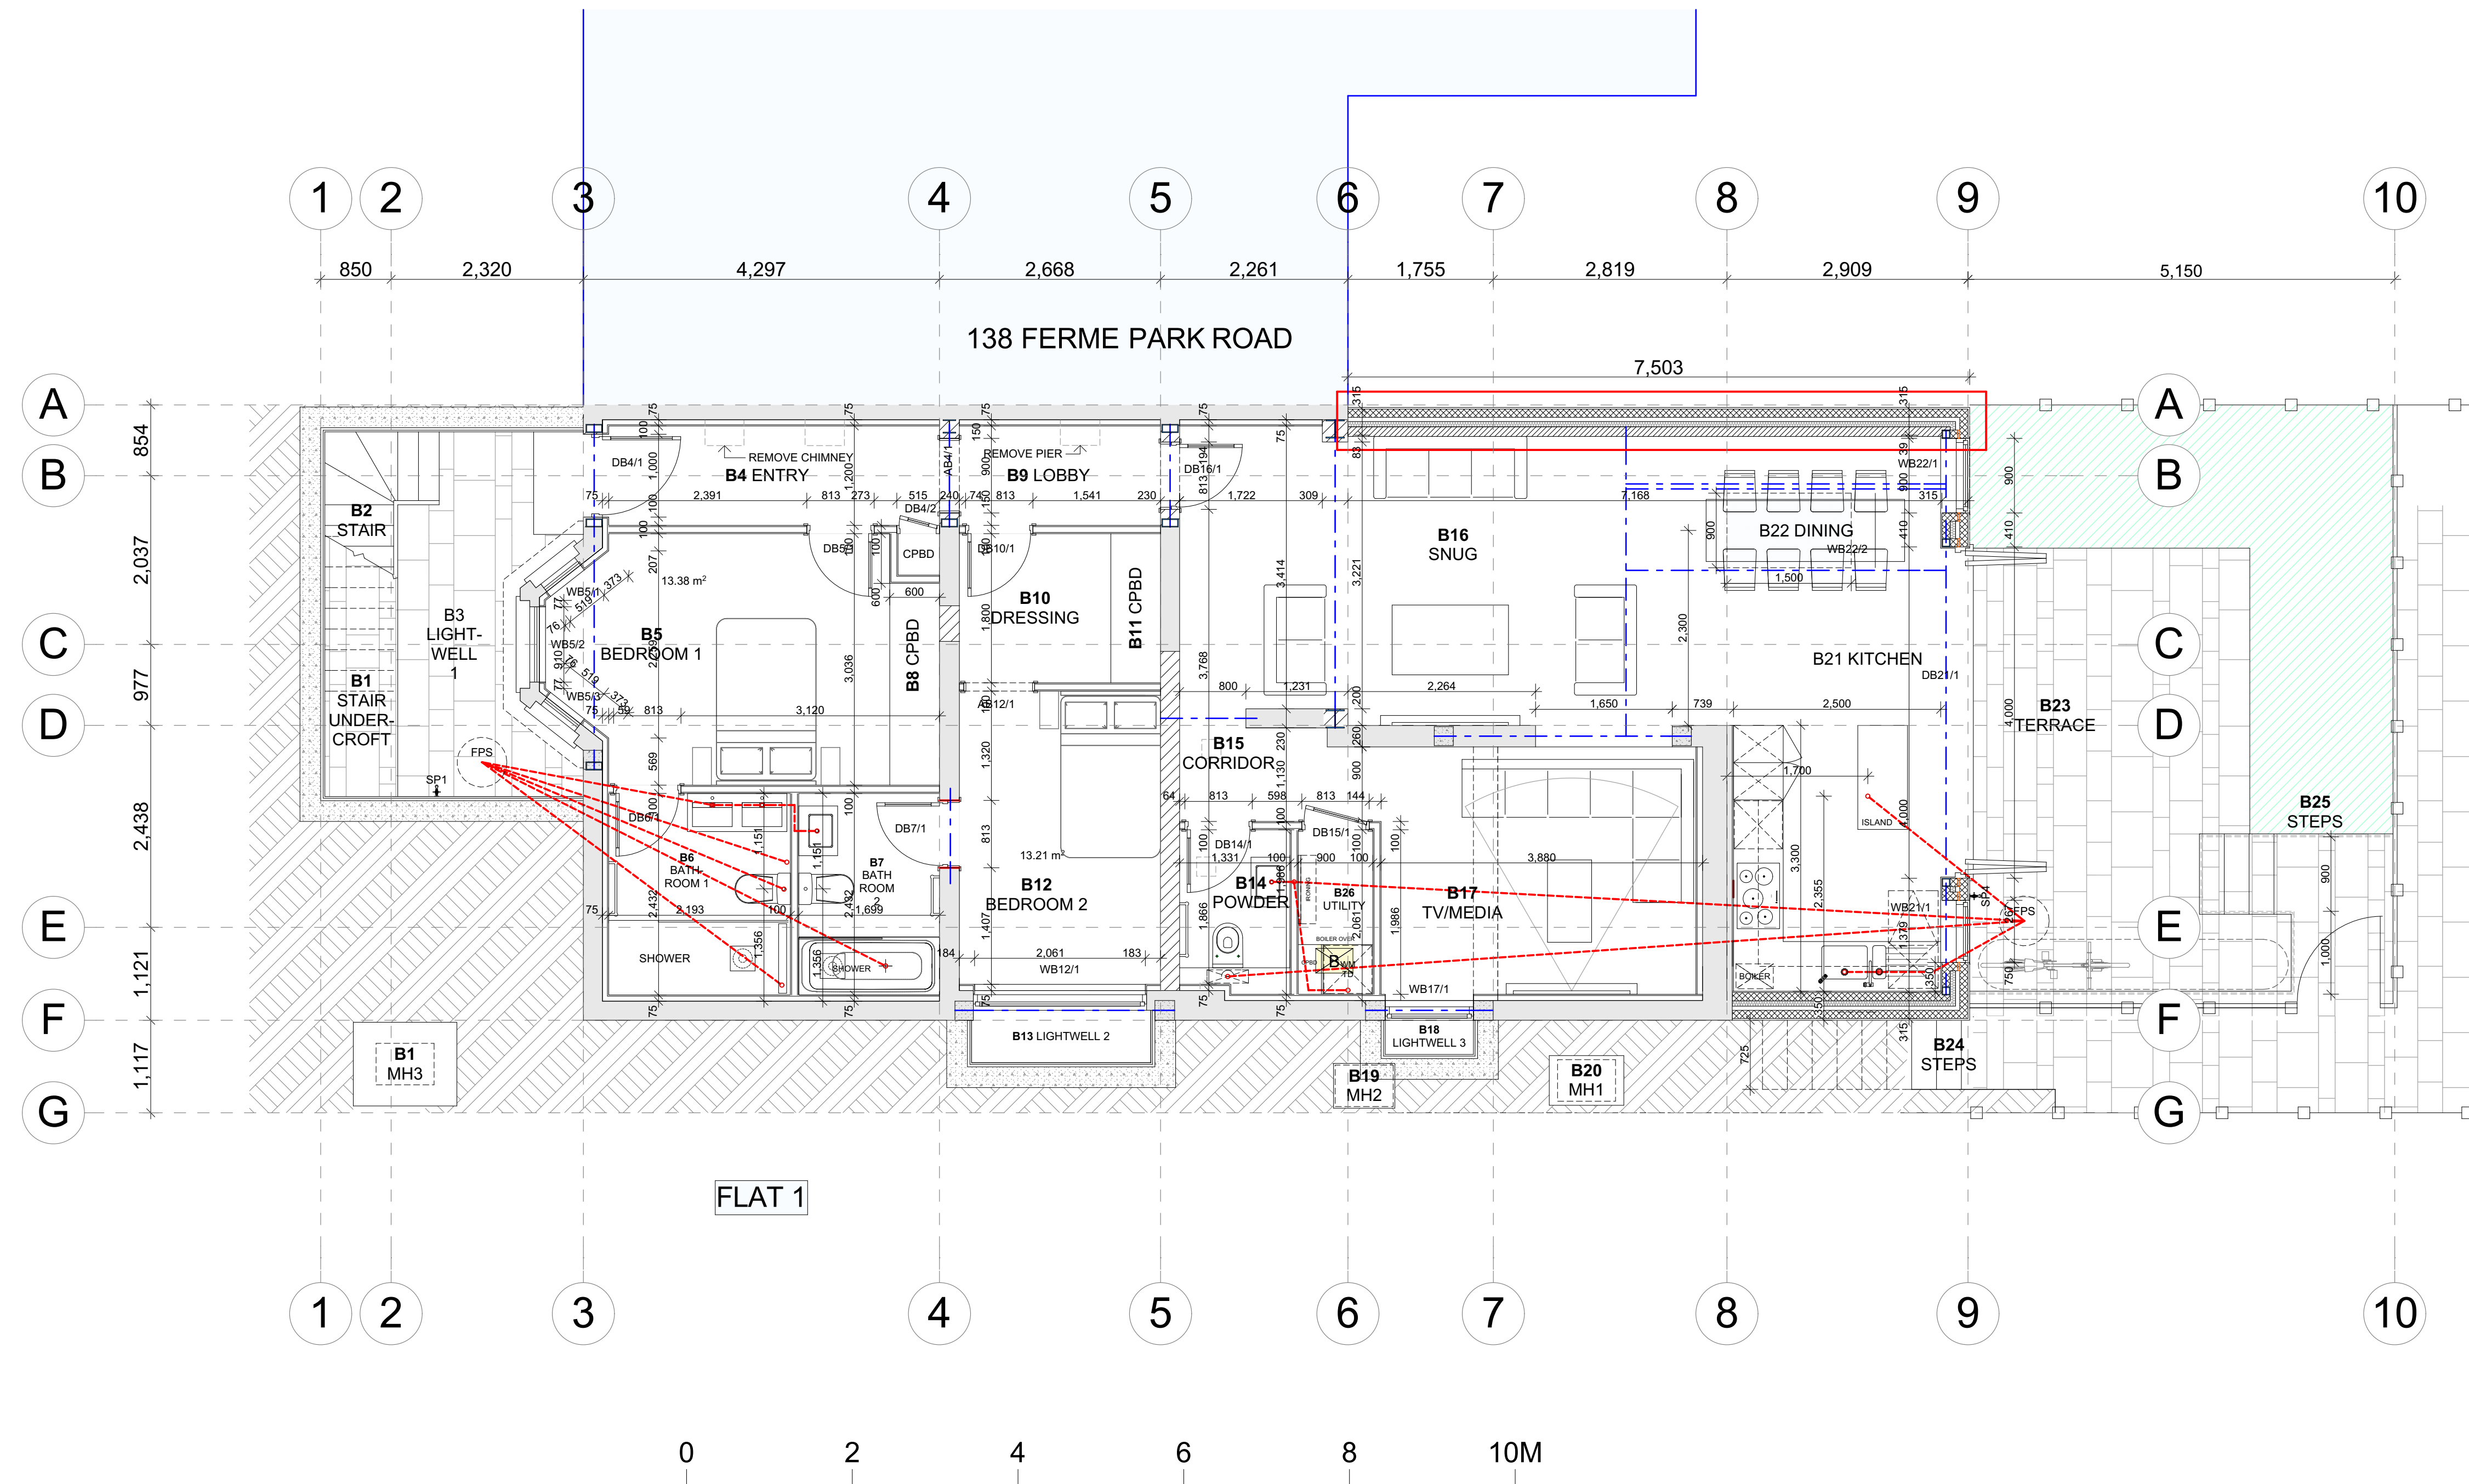

- REV C2 12-10-2020 NEW PARTYWALL SHADED  
REV C3 13-01-2021 DIMENSIONS ADDED  
REV C4 20-1-21 WC POSITIONS DIMENSIONED  
4 UFH ZONES SHOWN  
REV C5 26/02/2021 AMENDMENTS  
REV C6 18/03/2021 AMENDMENTS  
REV C7 26/07/2021 INTERNAL FACEBRICKWORK SHOWN  
REV C8 17/01/2022 DOOR OMITTED FROM MEDIA ROOM

## CONSTRUCTION



SHAUN KNIGHT  
ARCHITECTURE

40 FALCON ROAD, HAMPTON  
TW12 2RA  
07824 815 258M  
0208 979 4949T

E: skarchitecture@hotmail.co.uk  
W: shaunknightarchitecture.com

PROJECT: 136 FERME PARK  
ROAD, LONDON,  
N8 9SE

TITLE : BASEMENT  
PLAN

Date: JANUARY 2020

Scale: 1:50 @ A1 Drawn: SDK

DRAWING NUMBER: 170-112C8