


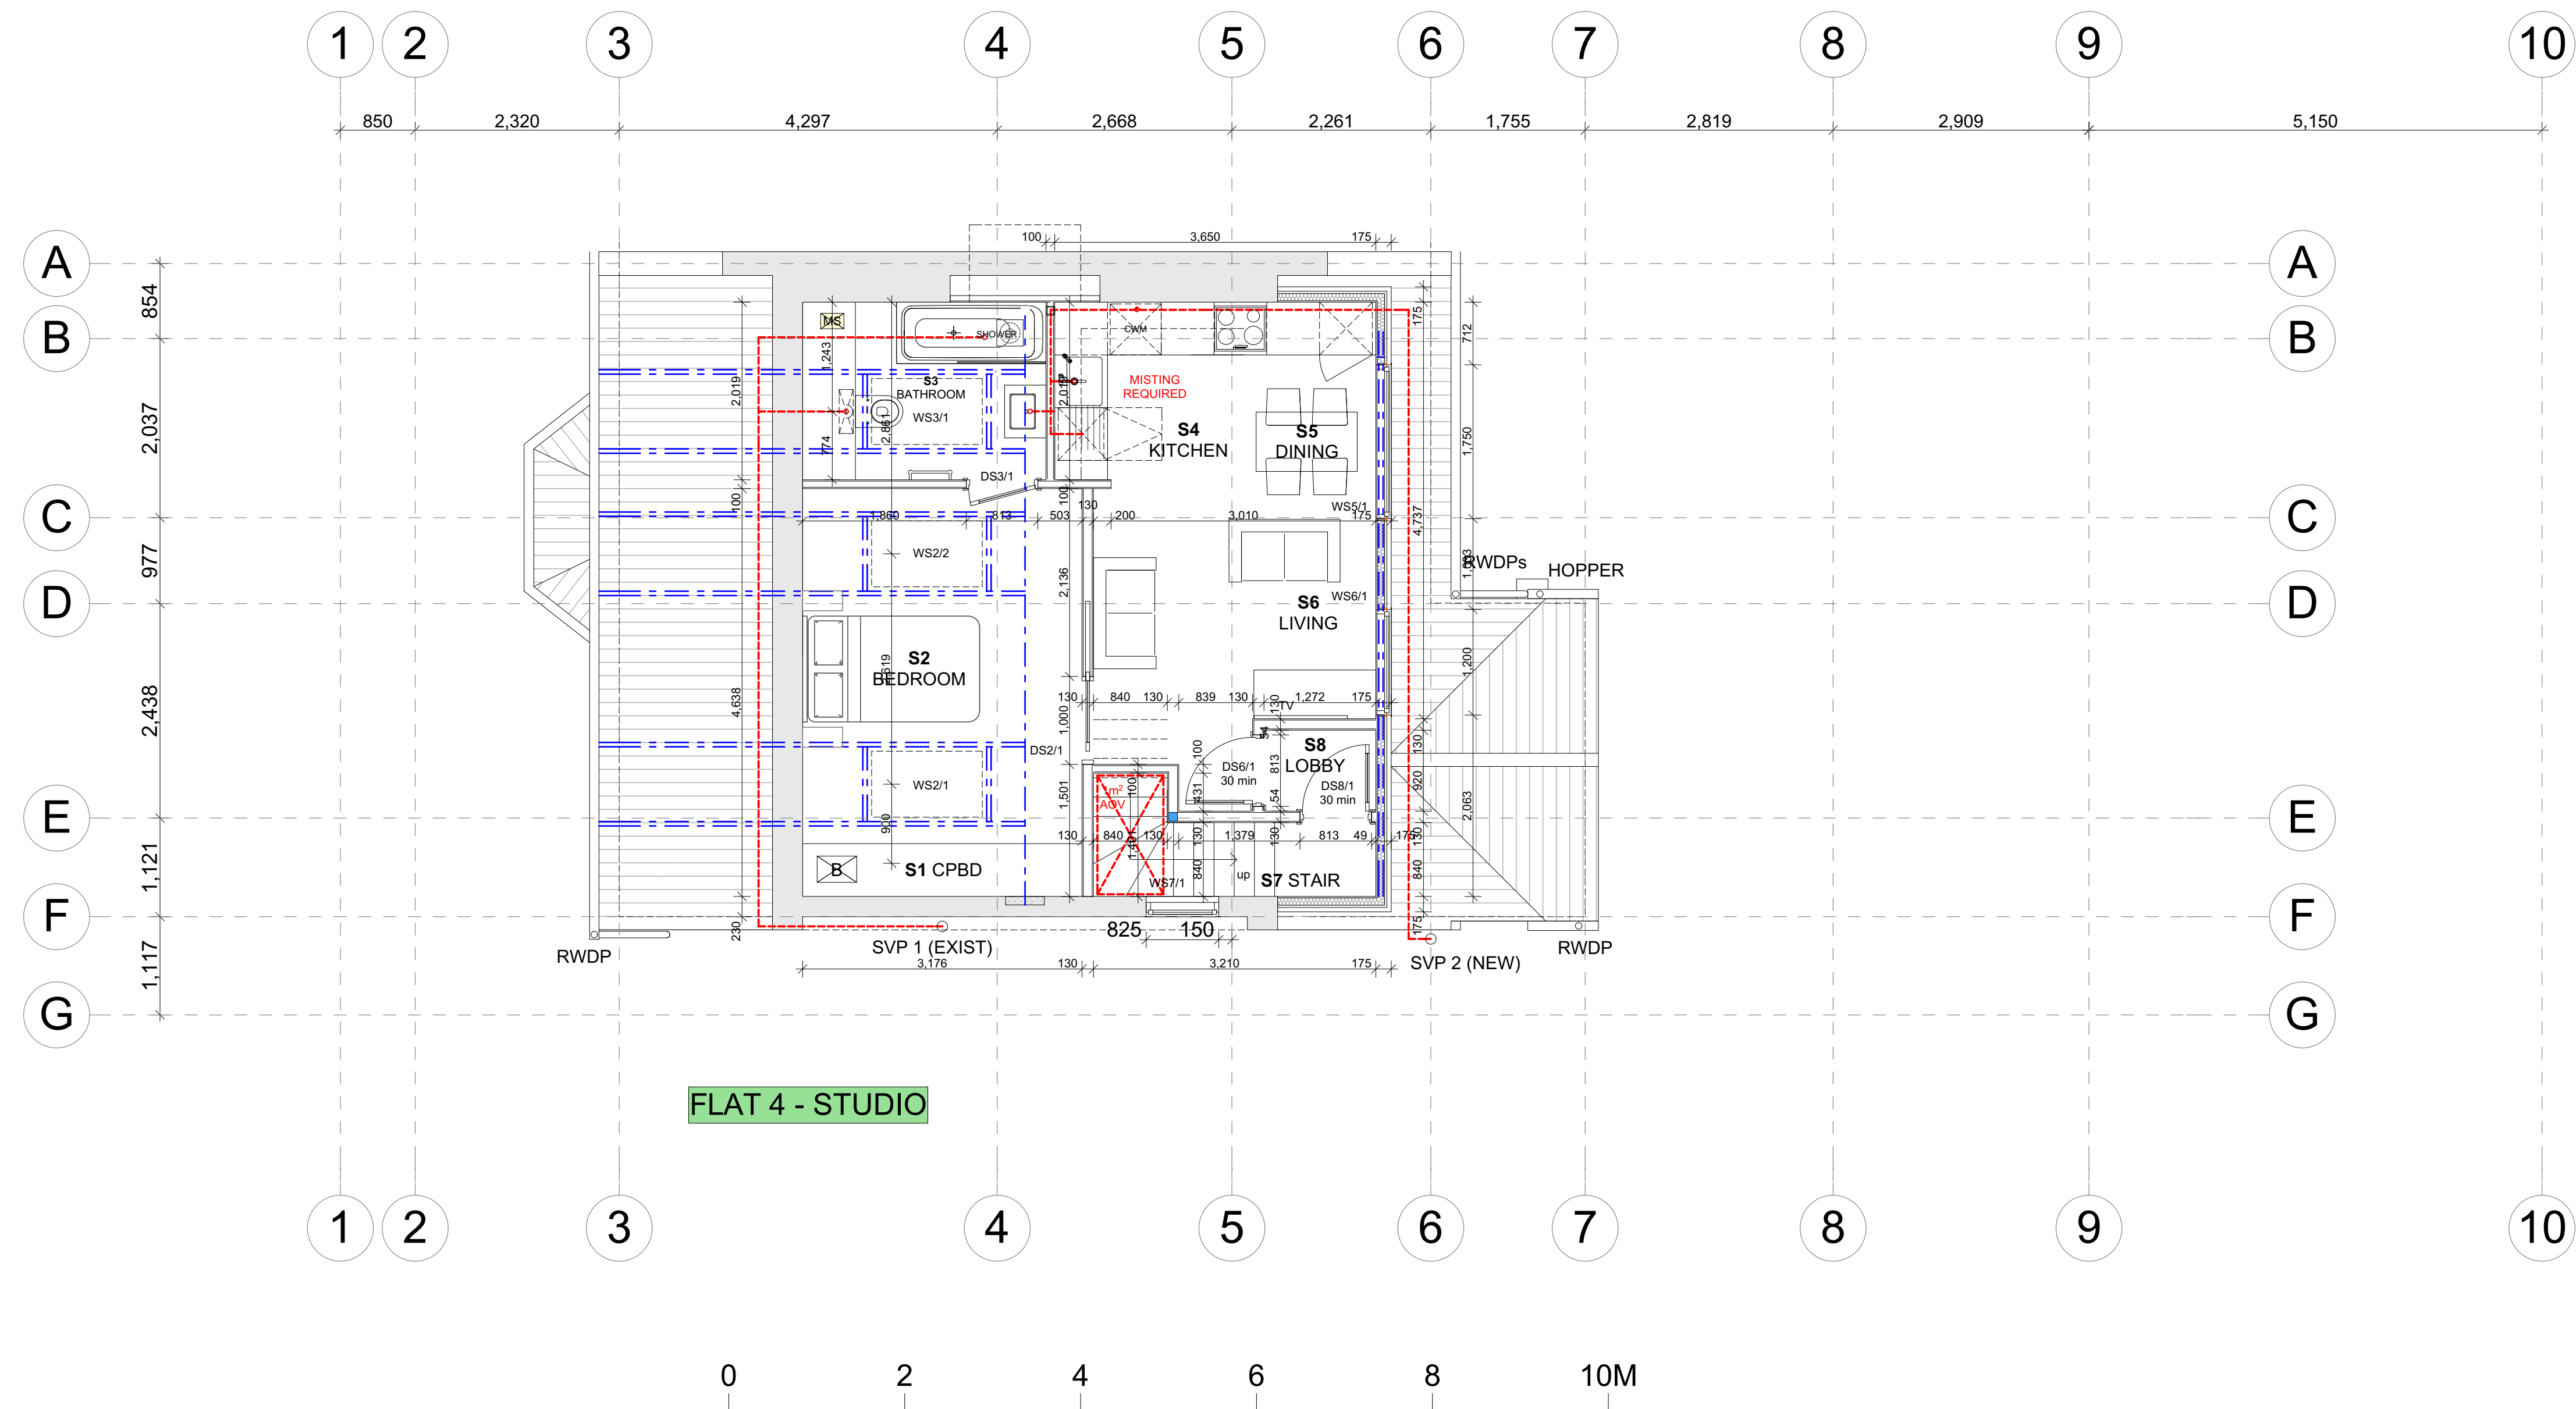

REV C2 14-09-20  
AOV REQUIRED  
S8 NOW PROTECTED LOBBY  
MISTING REQUIRED IN S4  
REV C3 13-01-2021 DIMENSIONS ADDED  
REV C4 13-01-2021 ROOFLIGHT DIMS ADDED  
REV C5 20-1-21 WINDOW POSITION AMENDED  
WC POSITION DIMENSIONED

## CONSTRUCTION



SHAUN KNIGHT  
ARCHITECTURE

40 FALCON ROAD, HAMPTON  
TW12 2RA  
07824 815 258M  
0208 979 4949T

E: skarchitecture@hotmail.co.uk  
W: shaunknightarchitecture.com

PROJECT: 136 FERME PARK  
ROAD, LONDON,  
N8 9SE

TITLE : SECOND FLOOR  
PLAN

Date: JANUARY 2020

Scale: 1:50 @ A1 Drawn: SDK

DRAWING NUMBER: 170-115C5