



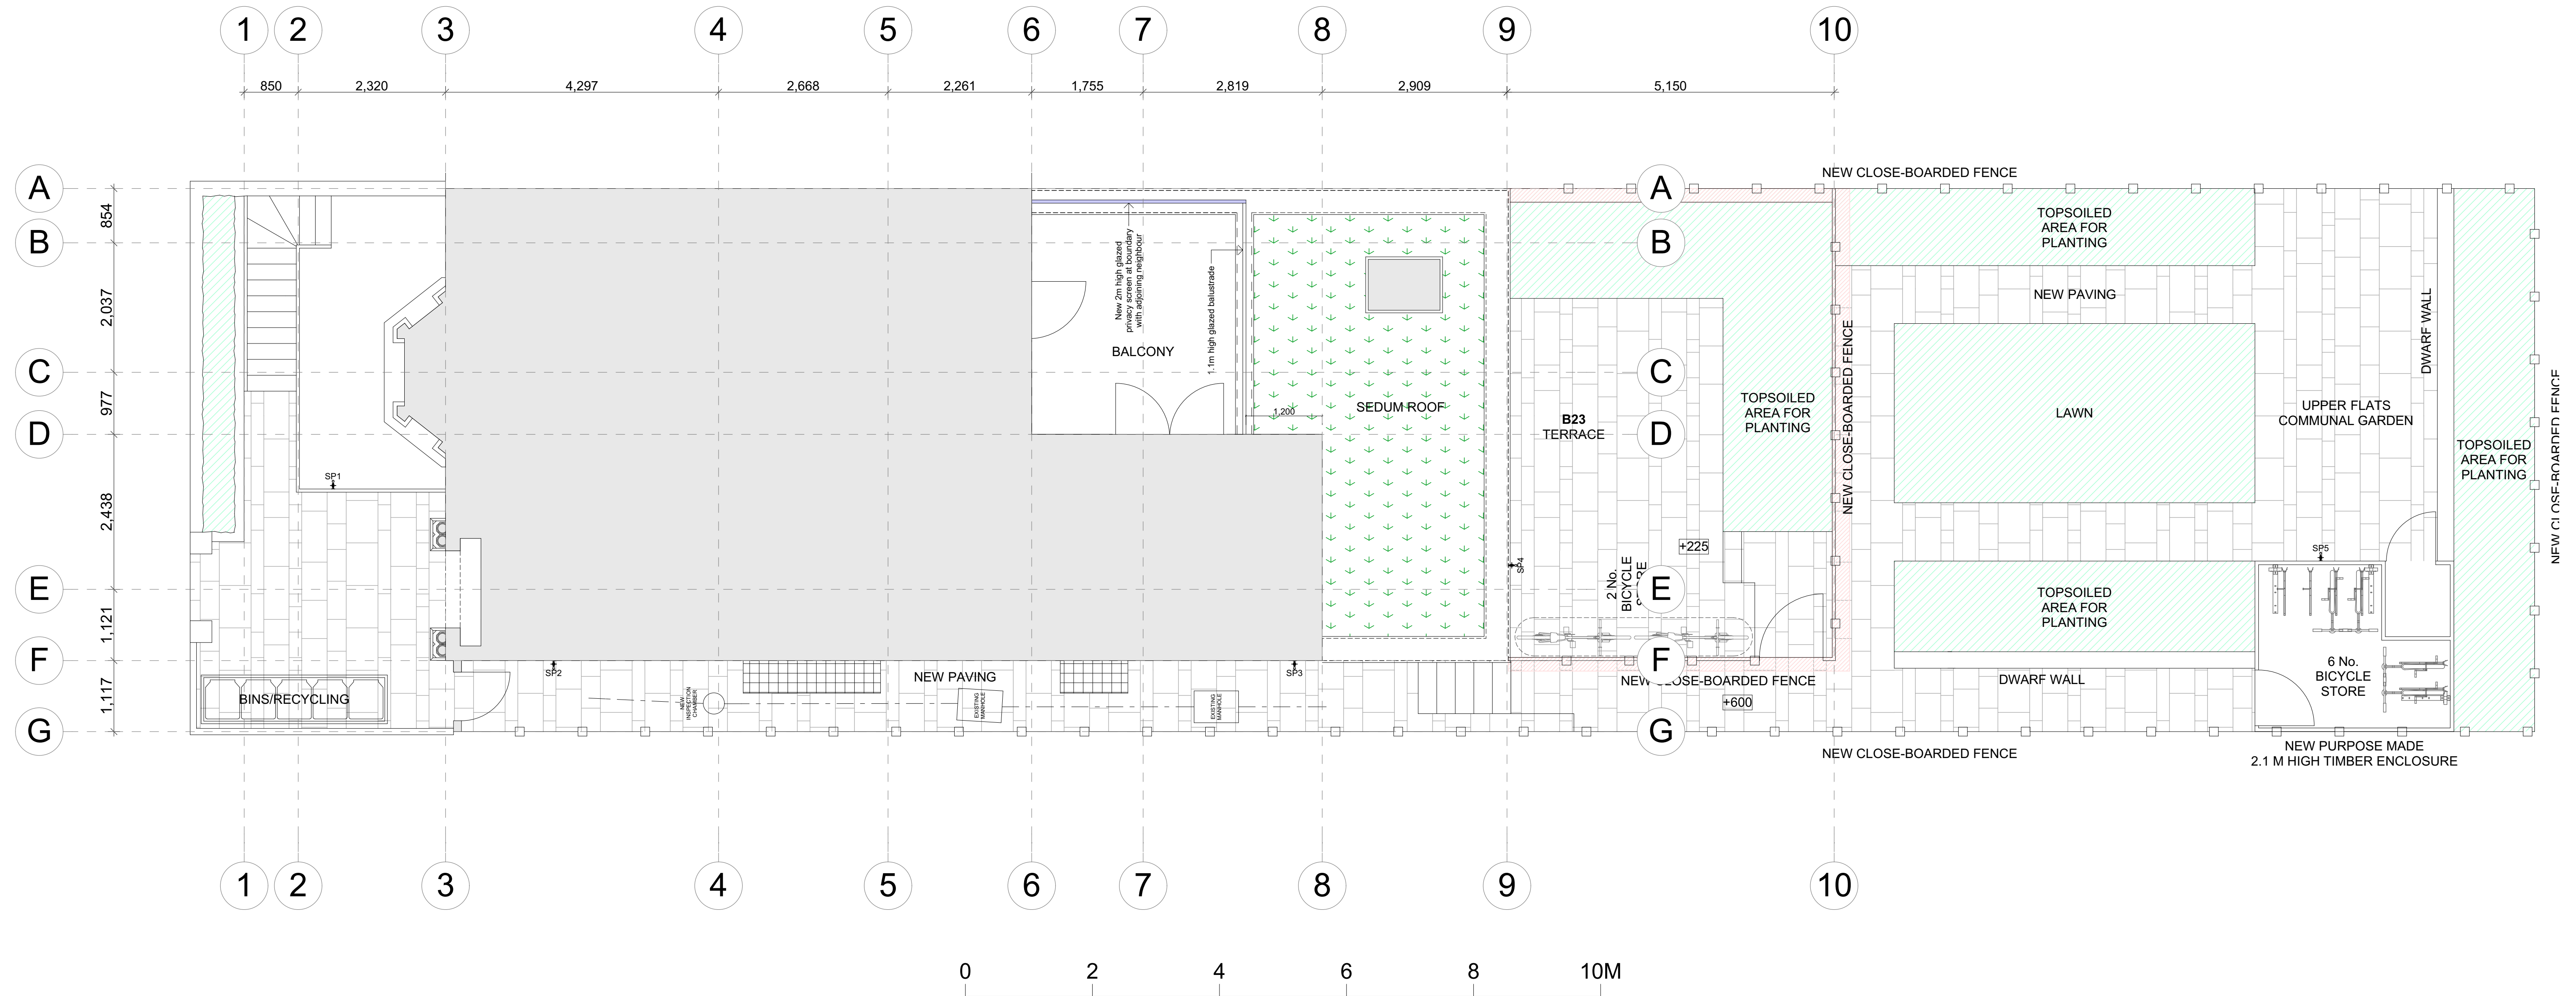

SHAUN KNIGHT
ARCHITECTURE

40 FALCON ROAD, HAMPTON
TW12 2RA
07824 815 258M
0208 979 4949T
E: skarchitecture@hotmail.co.uk
W: shaunknightarchitecture.com

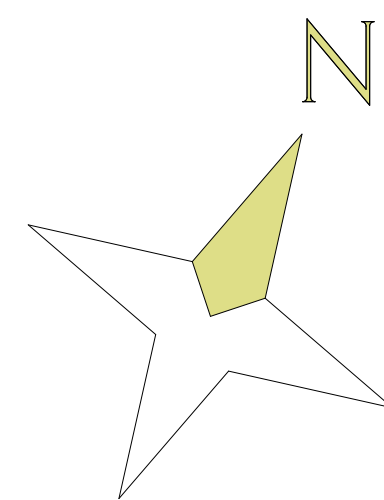

PROJECT: 136 FERME PARK
ROAD, LONDON,
N8 9SE

TITLE : SITE
PLAN

Date: JANUARY 2020

Scale: 1:50 @ A1 Drawn: SDK

DRAWING NUMBER: 170-110C1