


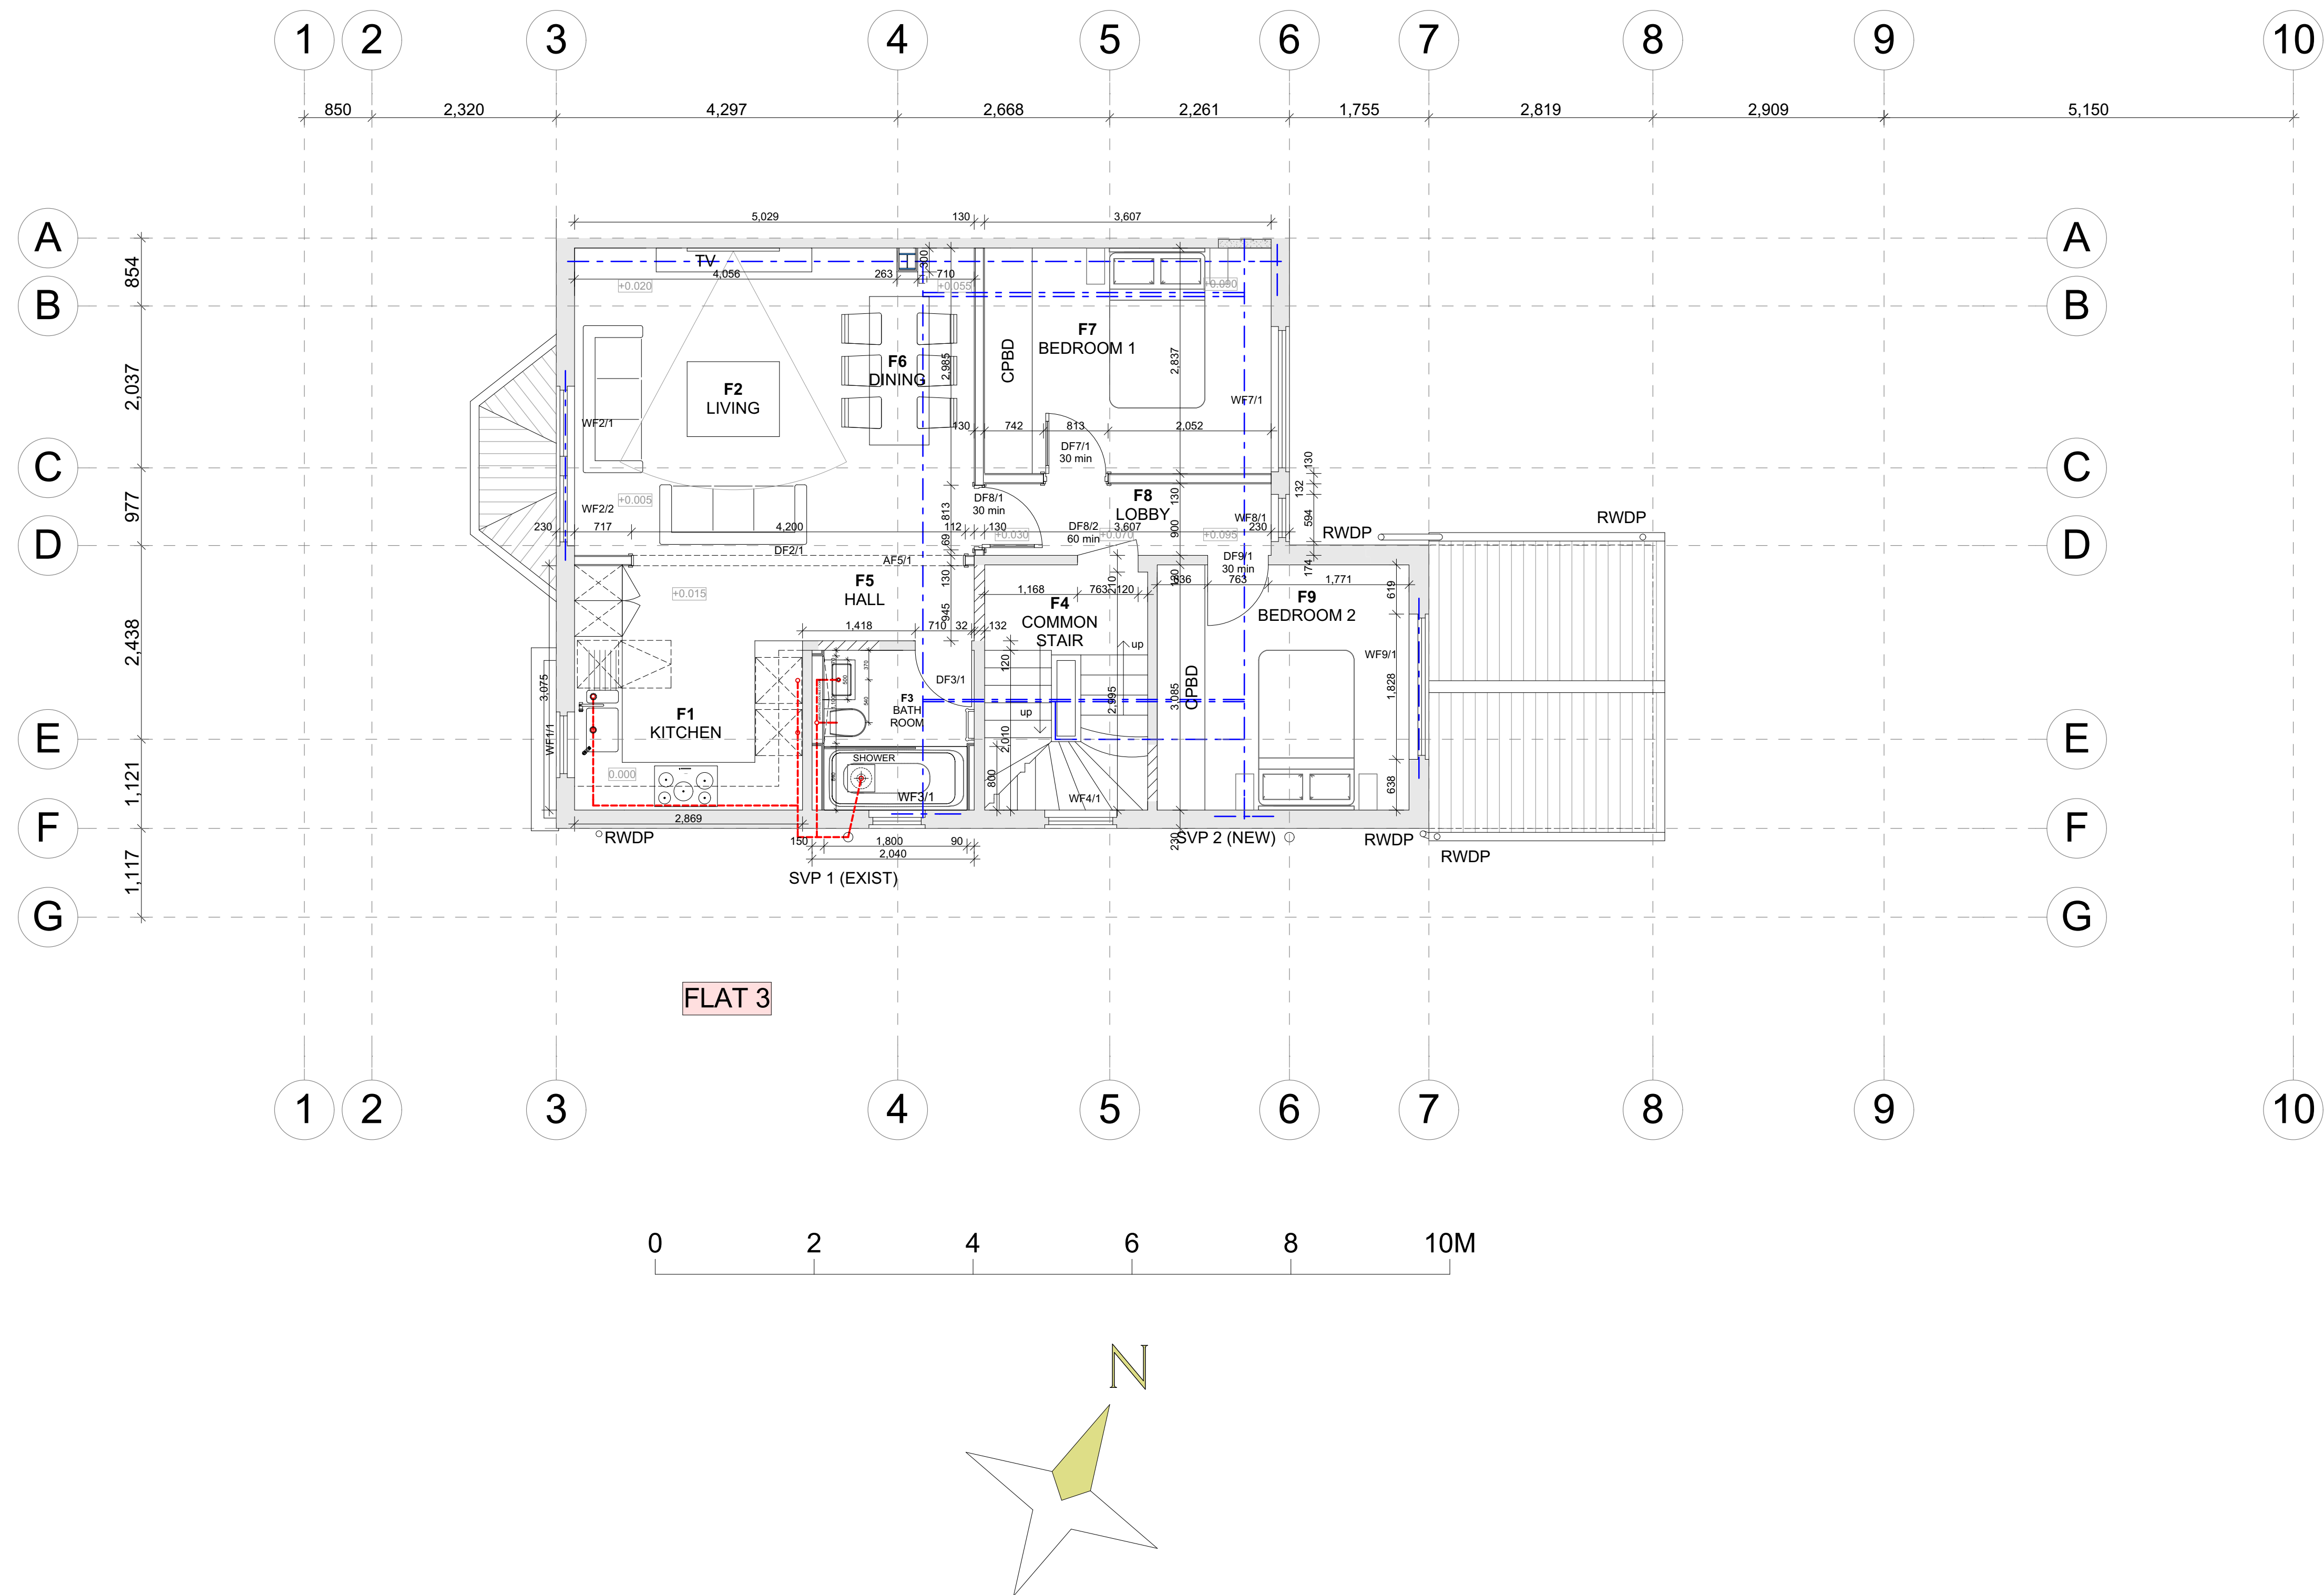

REV C2 14-09-20
DF5/1 OMITTED
F8 NOW PROTECTED LOBBY
REV C3 13-01-2021 DIMENSIONS ADDED
REV C4 20-1-21 WC POSITION DIMENSIONED
REV C5 25-05-2021 F3 UPDATED

CONSTRUCTION



SHAUN KNIGHT
ARCHITECTURE

40 FALCON ROAD, HAMPTON
TW12 2RA
07824 815 258M
0208 979 4949T

E: skarchitecture@hotmail.co.uk
W: shaunknightarchitecture.com

PROJECT: 136 FERME PARK
ROAD, LONDON,
N8 9SE

TITLE : FIRST FLOOR
PLAN

Date: JANUARY 2020

Scale: 1:50 @ A1 Drawn: SDK

DRAWING NUMBER: 170-114C5