


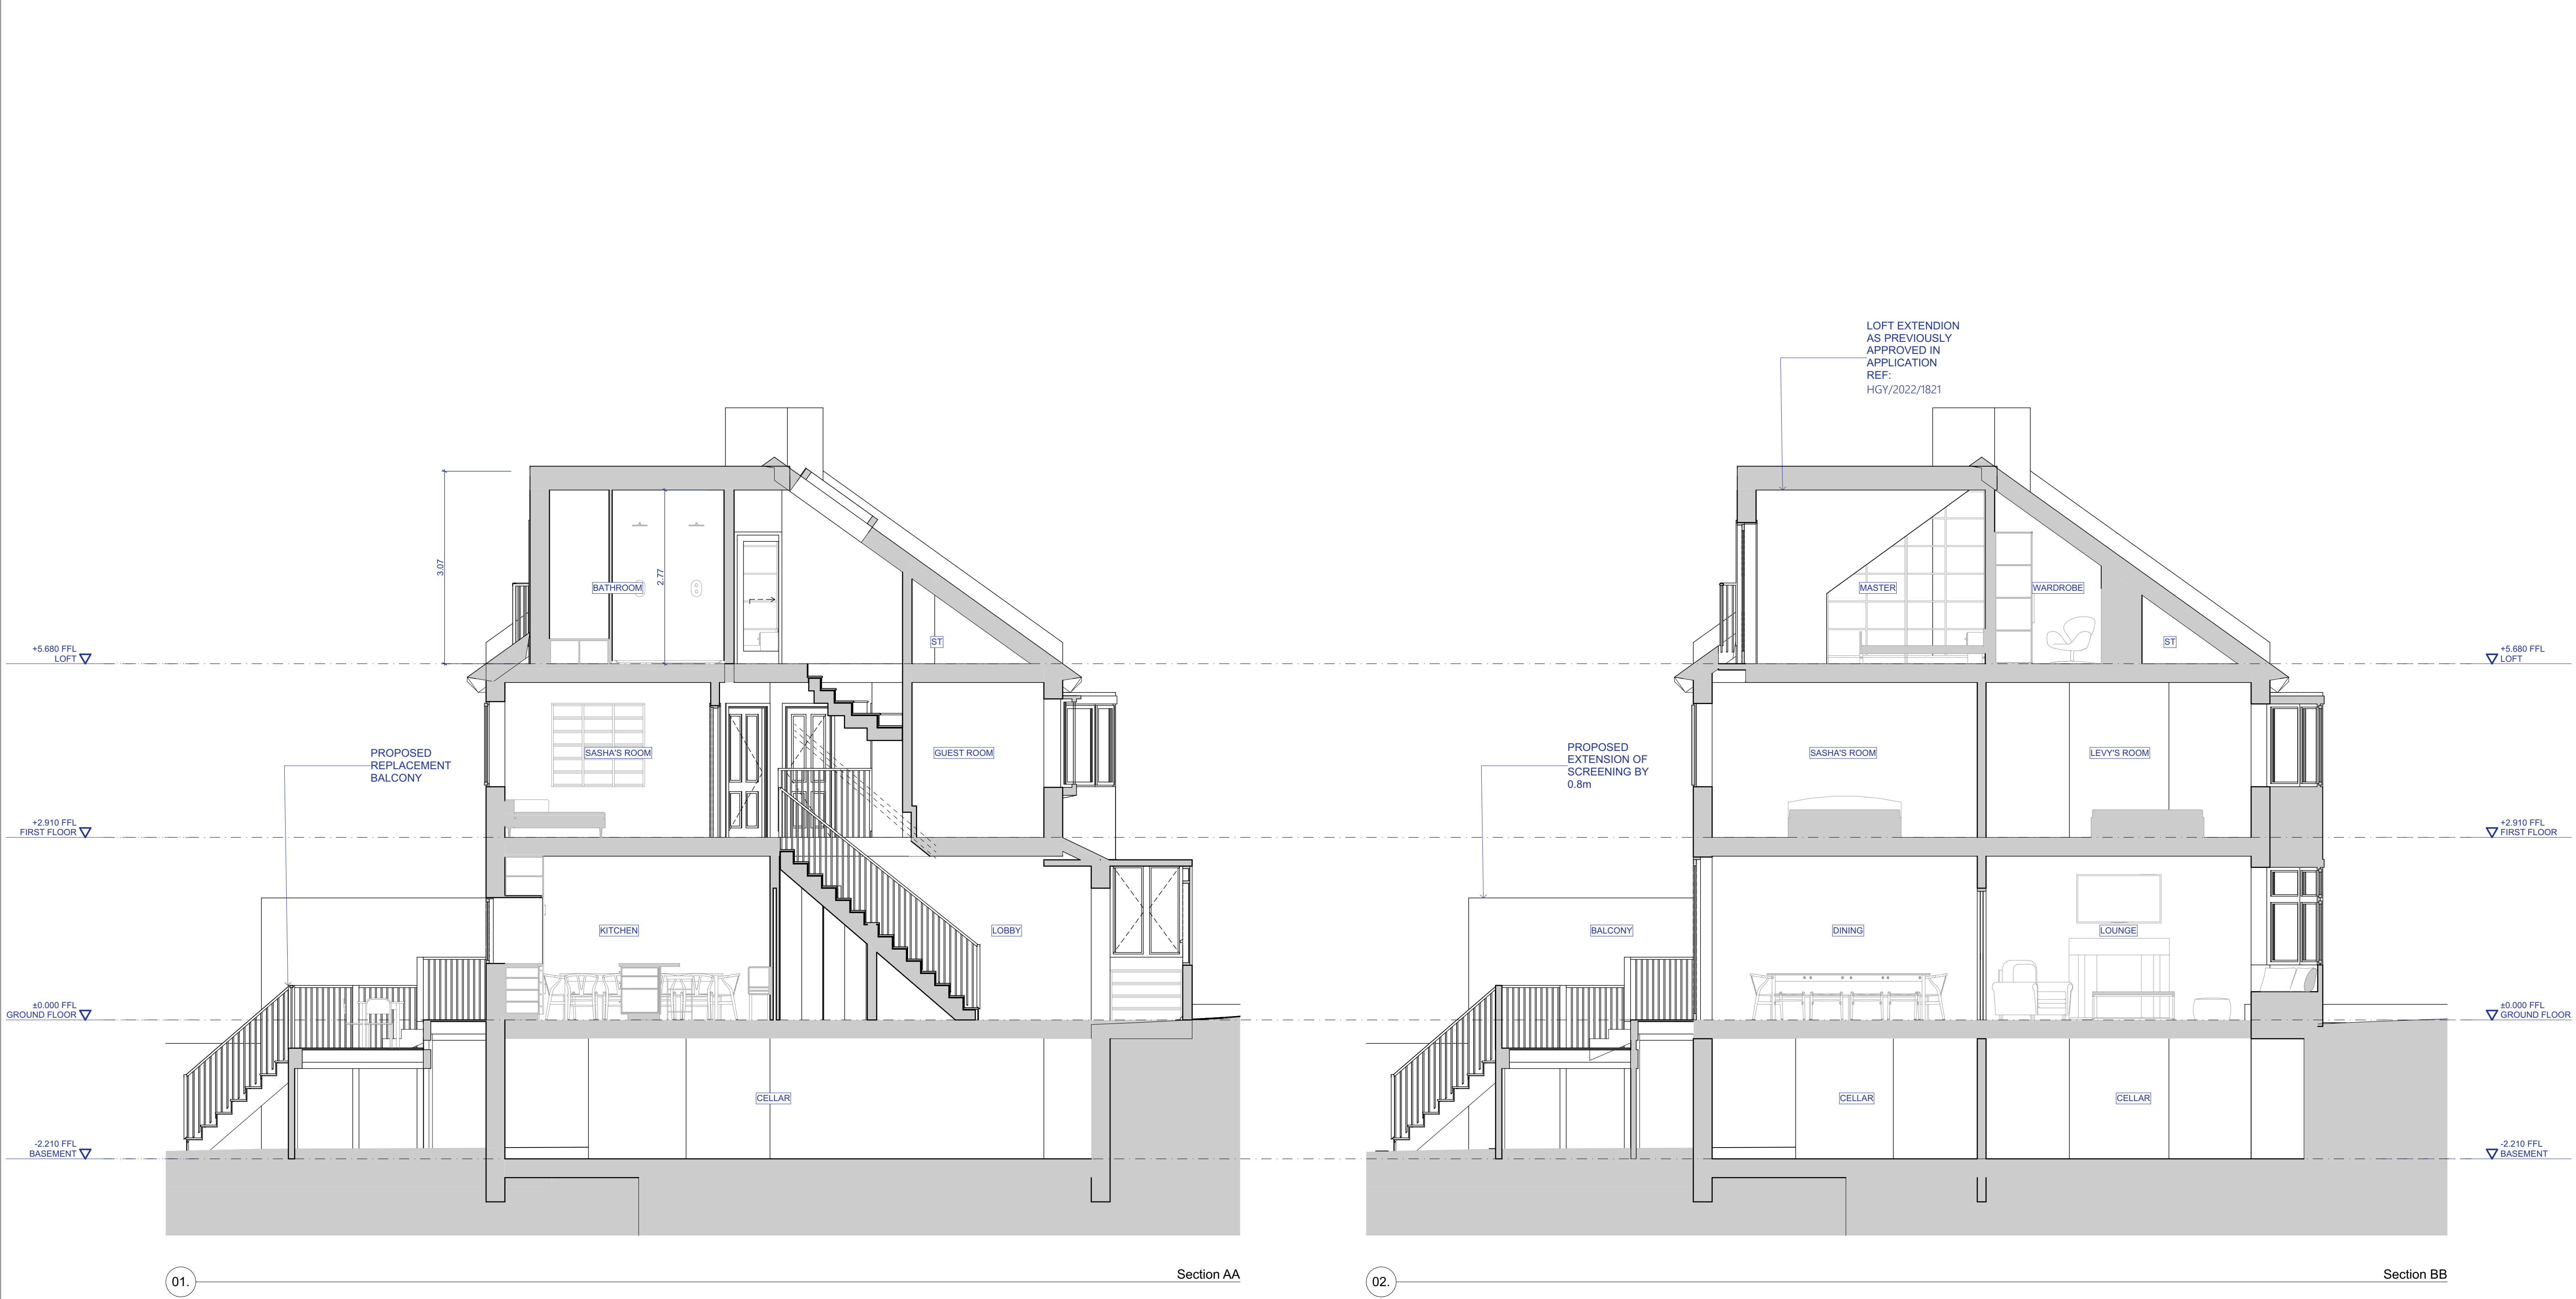

The drawings show design intent only. All dimensions to be checked on site prior to construction or production. Construction details to be confirmed by contractor/manufacturer by submitting shop drawings for designer's approval. Design/drawing is not to be scaled for production and construction purposes. All discrepancies and omissions on site must be reported to designer for their comments or approval prior to commencing work. All structural design by engineer or contractor. Architects drawings for coordination and set-out only. All electrical, lighting, HVAC, plumbing and ICT designs to be by engineer or contractor. Architects drawings for coordination and set-out only. Designs are subject to approval by statutory authorities and any necessary alterations should be made if required to comply with statutory requirements. All design concepts and drawings are the property of Collective Works LLP. No reproductions, adaptations and/or copies may be made without written consent. © copyright Collective Works LLP, all rights reserved 2023	Drawing Purpose For Planning <table><tr><th>Revision</th><th>Date</th><th>Purpose</th></tr><tr><td>01</td><td>06/02/2023</td><td>For Planning</td></tr></table>	Revision	Date	Purpose	01	06/02/2023	For Planning	Notes DIMENSIONS IN METRES. DEMOLITION	Change list	Architect Collective Works LLP 60 Grays Inn Road, Unit 2.01, London WC1X 8LU  info@collectiveworks.net www.collectiveworks.net	Project 0246 Fun and Games 39 Page's Lane London, N10 1PU Client Mrs Alicia Zur Szpiro
	Revision	Date	Purpose								
	01	06/02/2023	For Planning								
				Title Proposed Sections							
				Number CW-0246-330	Scale 1:50	Format A1	Revision 01				