


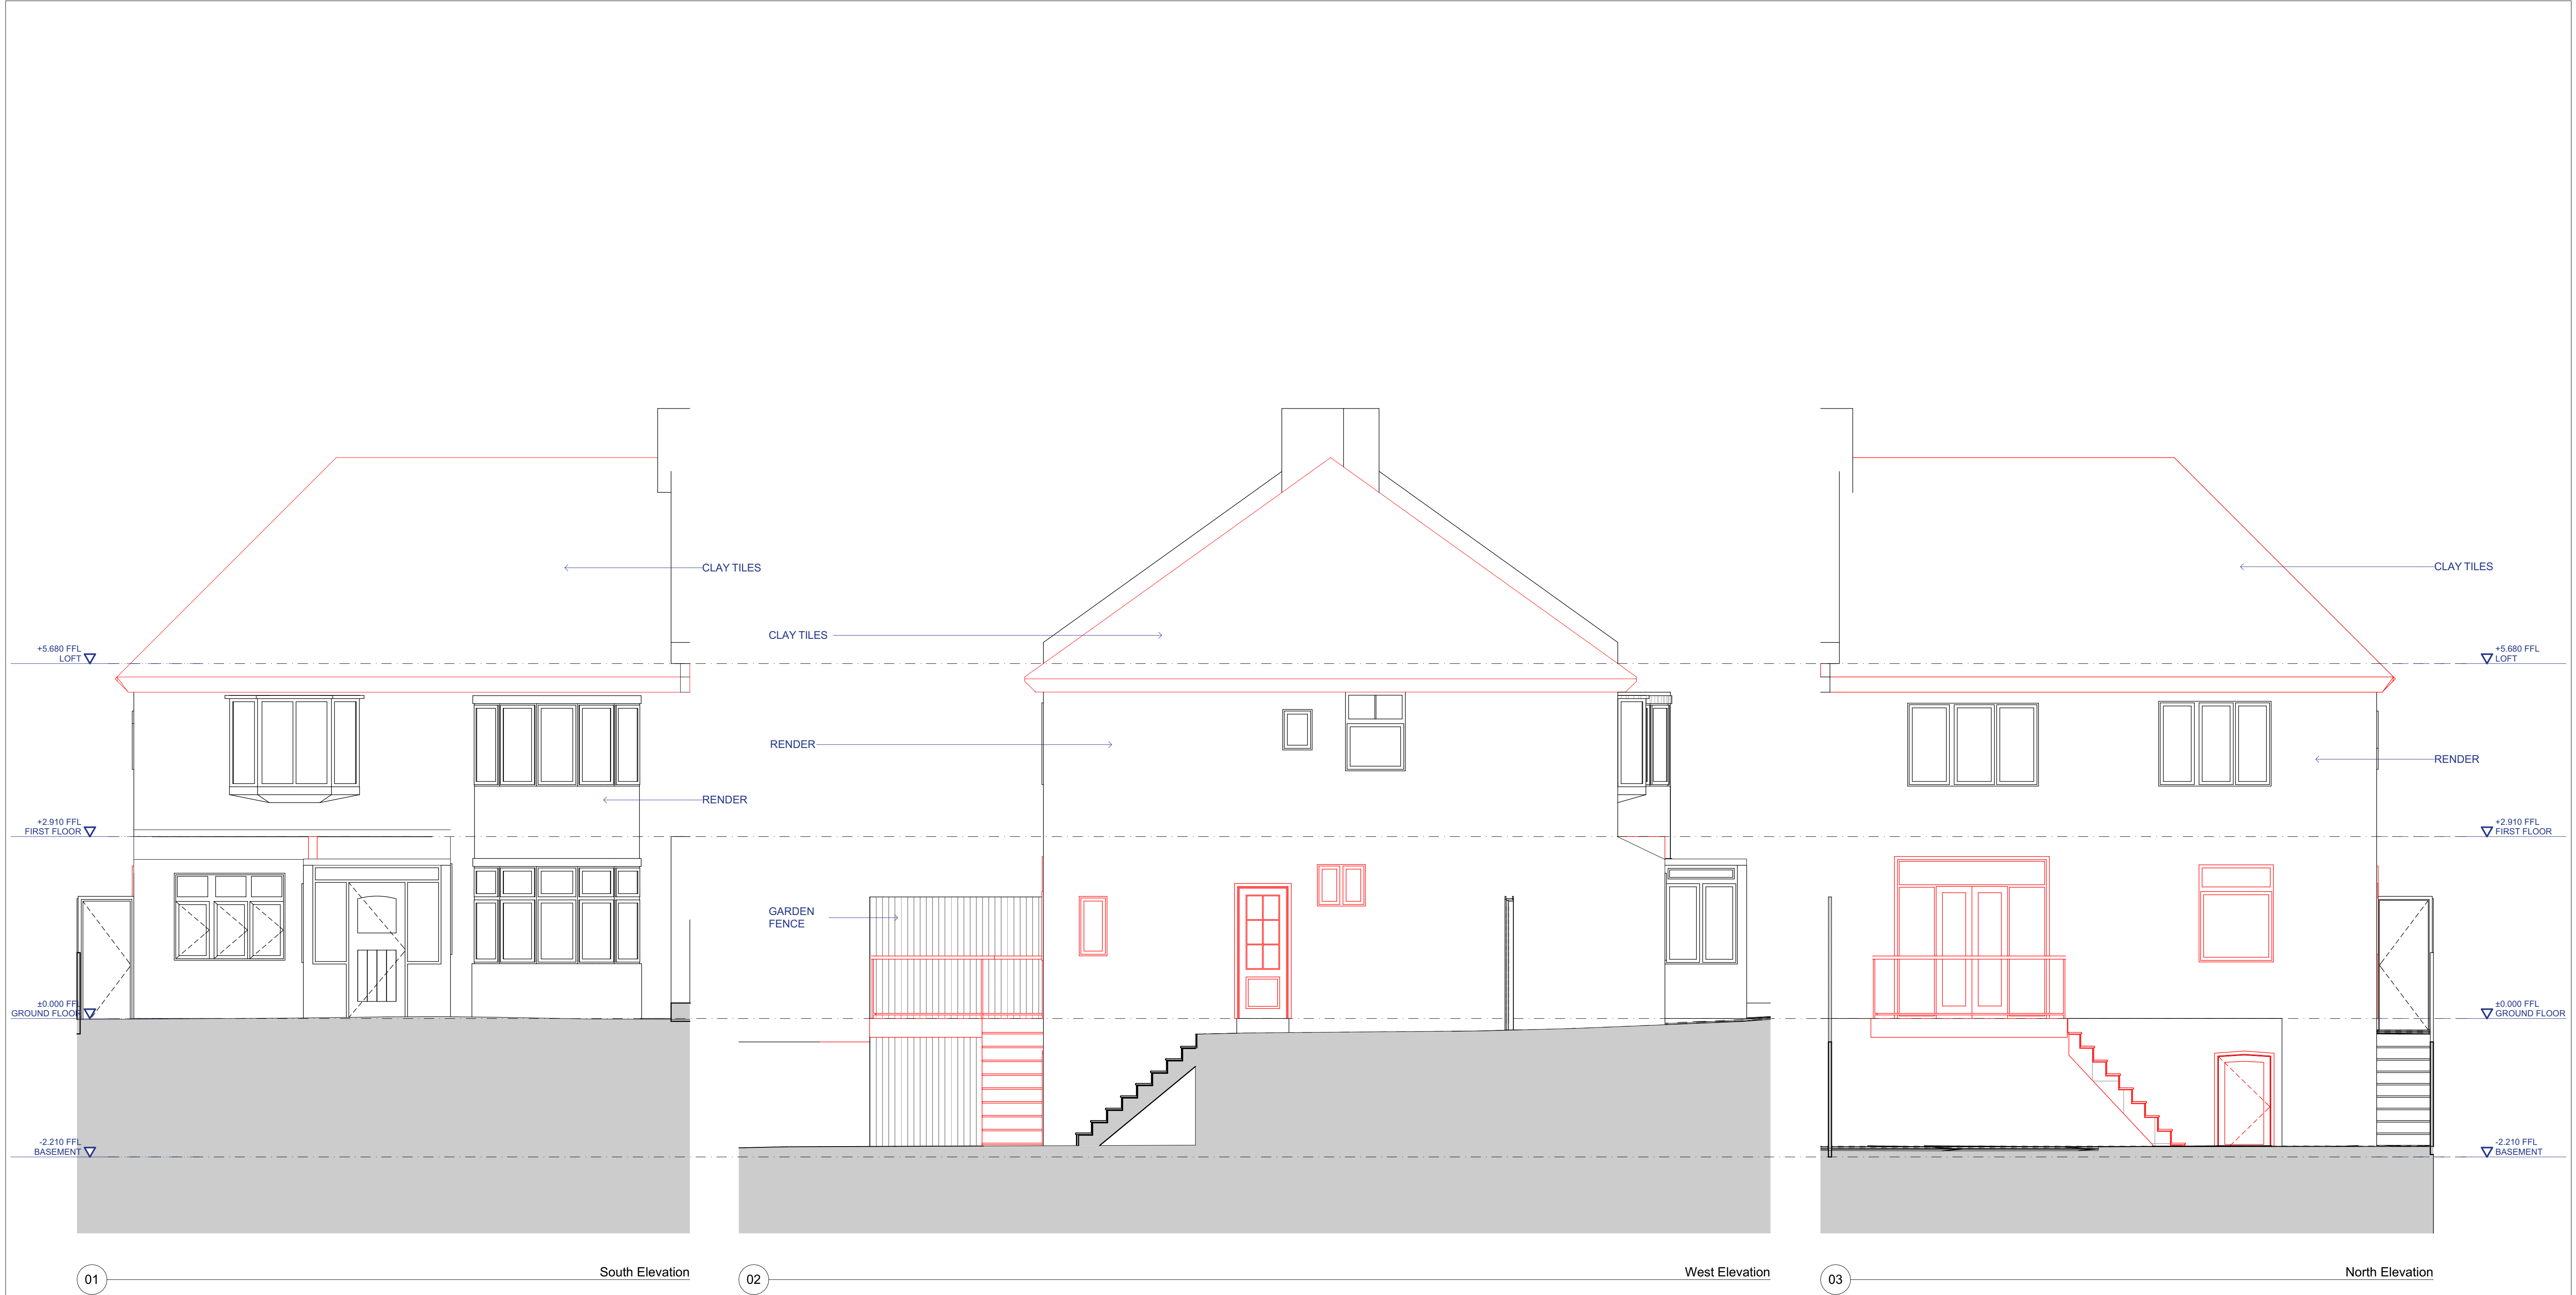

The drawings show design intent only. All dimensions to be checked on site prior to construction or production. Construction details to be confirmed by contractor/manufacture by submitting shop drawings for designer's approval. Design/drawing is not to be scaled for production and construction purposes. All discrepancies and omissions on site must be reported to designer for their comments or approval prior to commencing work. All structural design by engineer or contractor. Architects drawings for coordination and set-out only. All electrical, lighting, HVAC, plumbing and ICT designs to be by engineer or contractor. Architects drawings for coordination and set-out only. Designs are subject to approval by statutory authorities and any necessary alterations should be made if required to comply with statutory requirements. All design concepts and drawings are the property of Collective Works LLP. No reproductions, adaptations and/or copies may be made without written consent. © copyright Collective Works LLP, all rights reserved 2023			Drawing Purpose For Planning		Notes DIMENSIONS IN METRES. DEMOLITION		Change list		Architect Collective Works LLP 60 Grays Inn Road, Unit 2.01, London WC1X 8LU		Project 0246 Fun and Games 39 Page's Lane London, N10 1PU		Client Mrs Alicia Zur Szpiro		Title Existing Elevations		Number CW-0246-220		Scale 1:50	Format A1	Revision 00
---	--	--	--	--	---	--	------------------------	--	---	--	--	--	--	--	---	--	--	--	----------------------------------	---------------------------------	-----------------------------------