



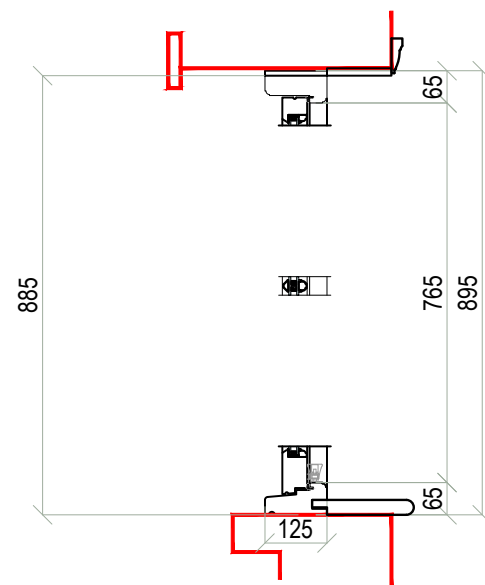

VIEW FROM OUTSIDE

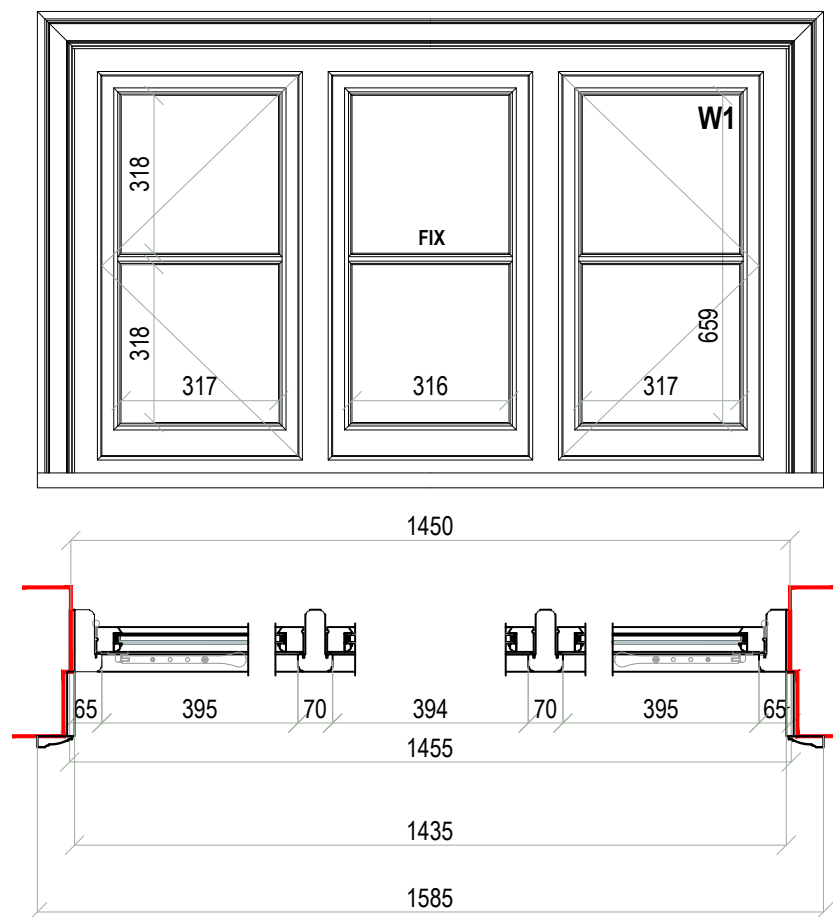

ENGLISH CASEMENT WINDOW - Top floor (front aspect)

W1 H - 895 mm, W - 1455 mm.

MATERIAL:

Engineered Redwood frames & Meranti cill

GLAZING: 4 - 12ar - 4lowE Toughened.

SPACER: warm edge

COLOUR:

INSIDE: RAL 9016 satin

OUTSIDE: RAL 9016 satin

IRONMONGERY: White hinges, Spoon end stays
& handles; stays with stay locks - Polished chrome Finish.



AYRTON
WINDOWS & DOORS

AYRTON WINDOWS & DOORS
The Showroom 406-408 Merton Road, SW18 5AD, Wandsworth
Tel-(020)-8877-8920
e-mail-enquiries@ayrtonbespoke.co.uk

ALL DIMENSIONS TO BE CHECKED ON SITE BEFORE COMMENCING WORK. NO DIMENSIONS TO BE SCALED FROM THIS DRAWING.
If this drawing or any part thereof is used for any purpose other than assessing the design and/or specification of Ayrton Bespoke Ltd without the express written permission of Ayrton Bespoke Ltd,
a fee will be charged being the actual cost of production of the drawing or its value to the user, whichever is the greater.

Project
13841 - Jem & Clarissa Lane


Drawn By
Mindaugas Kazeva

Scale
1:20 @ A3



Element
Casement window

Date
12/01/2023

Chkd By

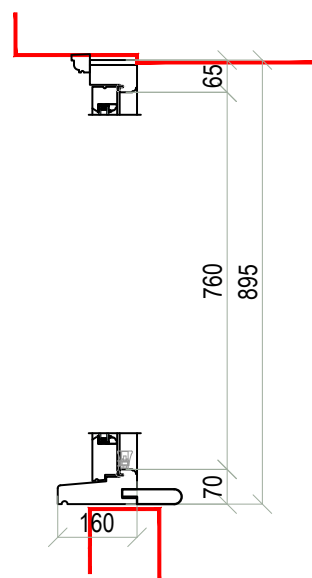

VIEW FROM OUTSIDE

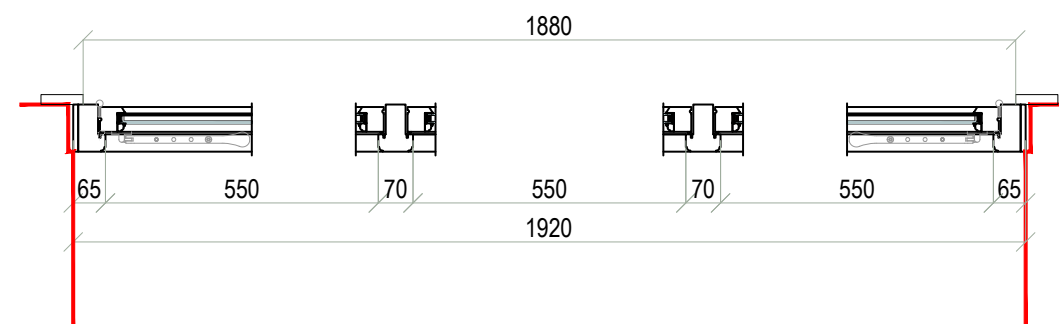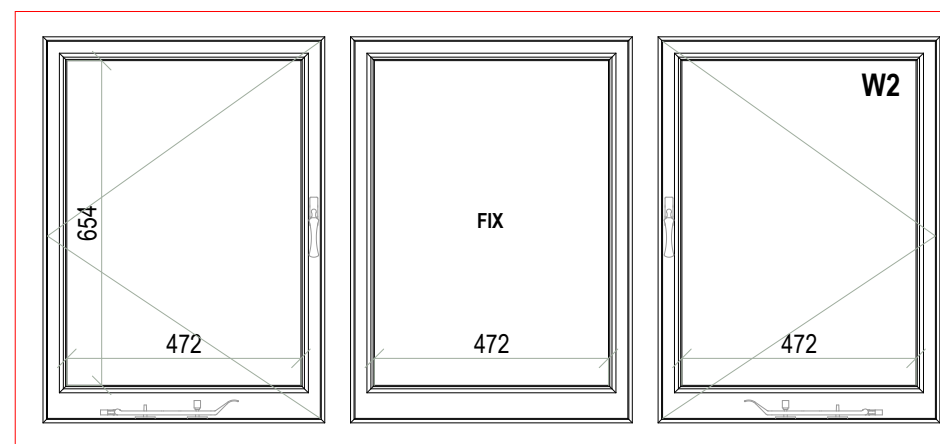

ENGLISH CASEMENT WINDOW - Top Floor (rear aspect)

W2 H - 895 mm, W - 1920 mm.

MATERIAL:

Engineered Redwood frames & Meranti cill

GLAZING: 4 - 12ar - 4lowE Toughened.

COLOUR:

INSIDE: RAL 9016 satin

OUTSIDE: RAL 9016 satin

IRONMONGERY: White hinges, Spoon end stays

& handles; stays with stay locks

Polished chrome Finish.



AYRTON
WINDOWS & DOORS

AYRTON WINDOWS & DOORS
The Showroom 406-408 Merton Road, SW18 5AD, Wandsworth
Tel-(020)-8877-8920
e-mail-enquiries@ayrtonbespoke.co.uk

ALL DIMENSIONS TO BE CHECKED ON SITE BEFORE COMMENCING WORK. NO DIMENSIONS TO BE SCALED FROM THIS DRAWING.
If this drawing or any part thereof is used for any purpose other than assessing the design and/or specification of Ayrton Bespoke Ltd without the express written permission of Ayrton Bespoke Ltd,
a fee will be charged being the actual cost of production of the drawing or its value to the user, whichever is the greater.

Project
13841 - Jem & Clarissa Lane


Drawn By
Mindaugas Kazeva

Scale
1:20 @ A3

Element
Casement window

Date
12/01/2023

Chkd By

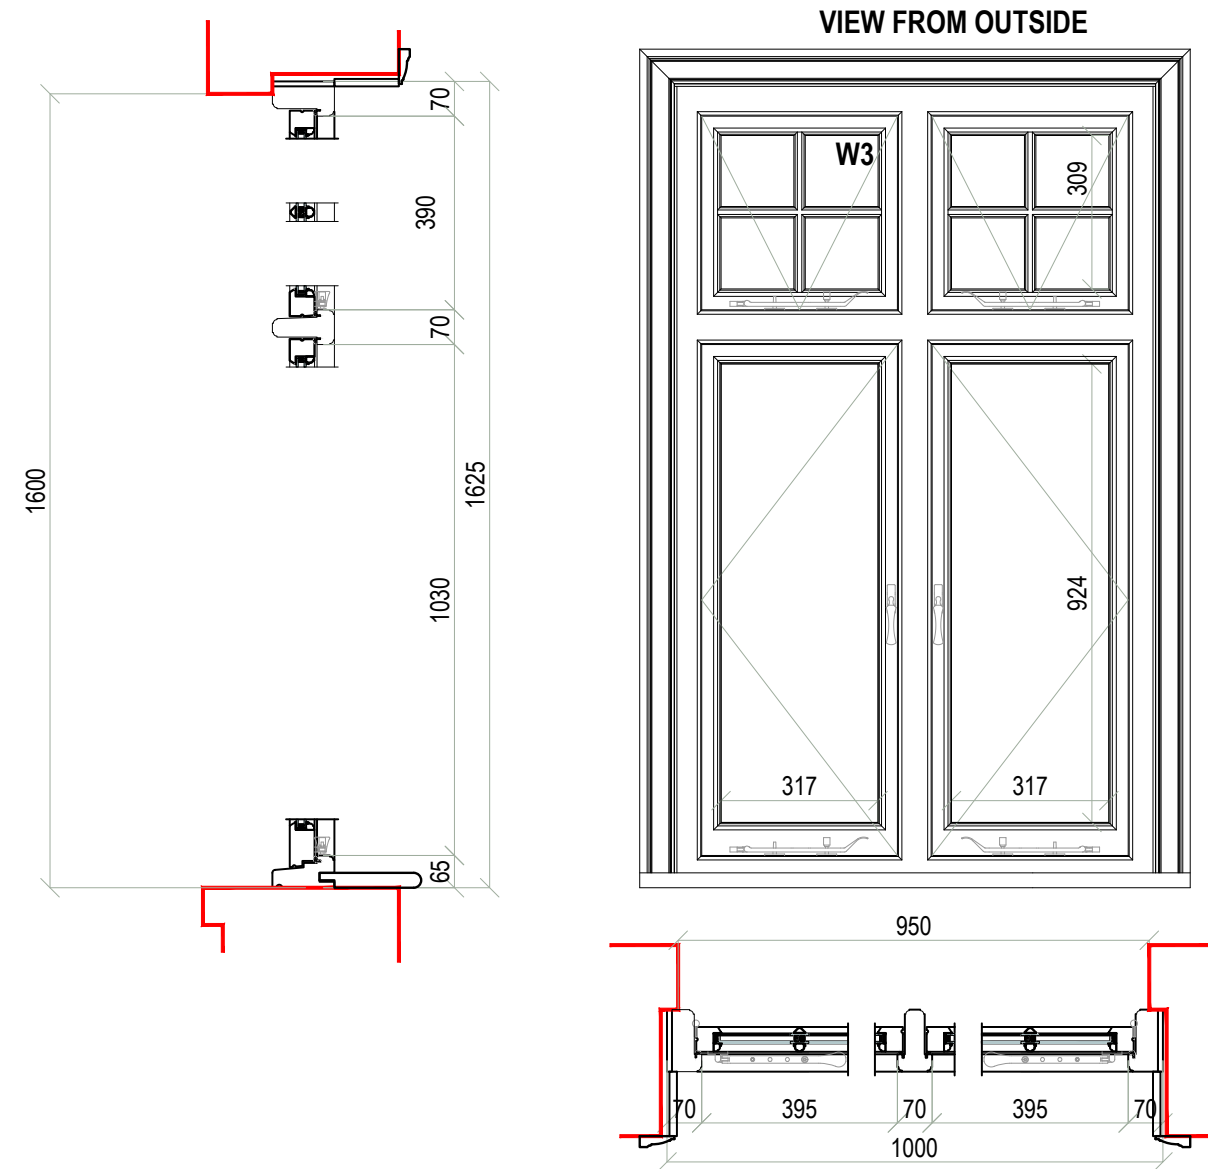

ENGLISH CASEMENT WINDOW - Study (front aspect)

W3 H - 1625 mm, W - 1000 mm.

- MATERIAL:
Engineered Redwood frames & Meranti cill
- GLAZING:
top panel 4 - 12ar - 4lowE;
bottom panel 4 - 12ar - 4lowE Toughened.
- SPACER: warm edge

COLOUR:
INSIDE: RAL 9016 satin
OUTSIDE: RAL 9016 satin

IRONMONGERY: White hinges, Spoon end stays
& handles; stays with stay locks - Polished chrome Finish.



AYRTON

WINDOWS & DOORS


AYRTON WINDOWS & DOORS

The Showroom 406-408 Merton Road, SW18 5AD, Wandsworth


Tel-(020)-8877-8920

e-mail-enquiries@ayrtonbespoke.co.uk

ALL DIMENSIONS TO BE CHECKED ON SITE BEFORE COMMENCING WORK. NO DIMENSIONS TO BE SCALED FROM THIS DRAWING. If this drawing or any part thereof is used for any purpose other than assessing the design and/or specification of Ayrton Bespoke Ltd without the express written permission of Ayrton Bespoke Ltd, a fee will be charged being the actual cost of production of the drawing or its value to the user, whichever is the greater.		
Project	13841 - Jem & Clarissa Lane	Drawn By Mindaugas Kazeva
Element	Casement window	Scale 1:20 @ A3
		Chkd By ----
		Date 12/01/2023

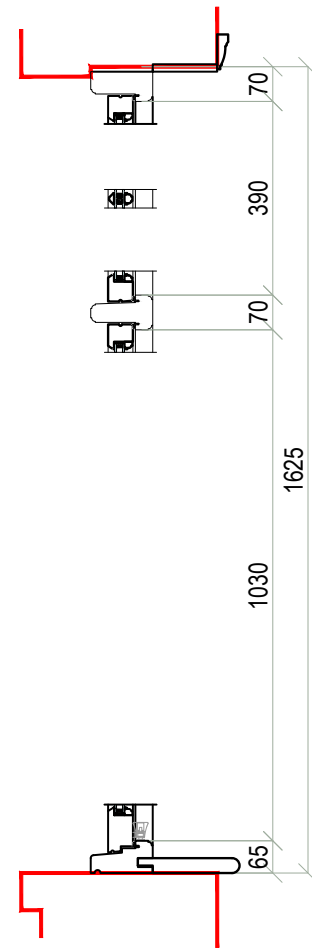

VIEW FROM OUTSIDE

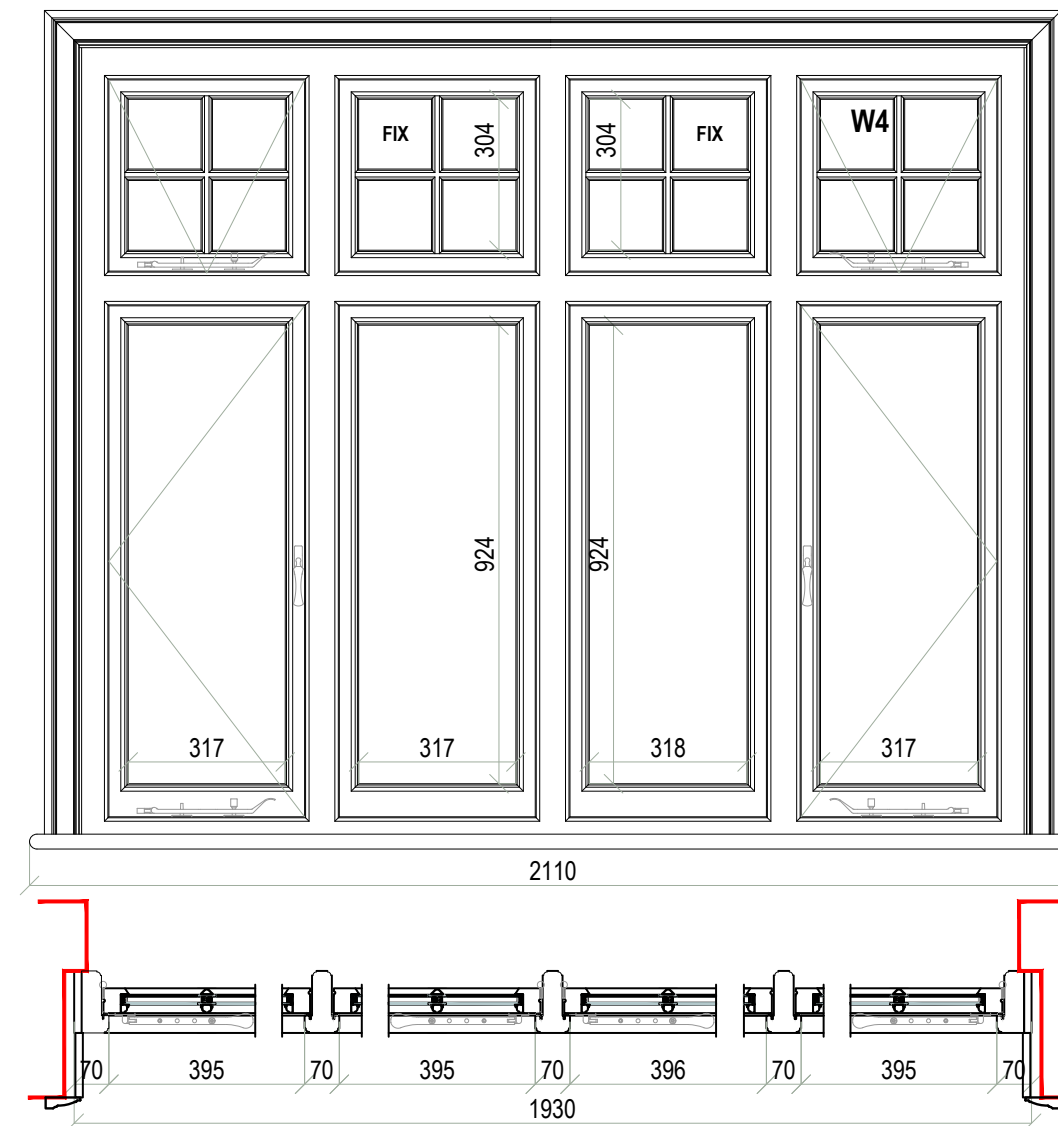

ENGLISH CASEMENT WINDOW - Lounge (front aspect)

W4 H - 1625 mm, W - 1930 mm.

MATERIAL:

Engineered Redwood frames & Meranti cill

GLAZING:

top panel 4 - 12ar - 4lowE;

bottom panel 4 - 12ar - 4lowE Toughened.

SPACER: warm edge

COLOUR:

INSIDE: RAL 9016 satin

OUTSIDE: RAL 9016 satin

IRONMONGERY: White hinges, Spoon end stays
& handles; stays with stay locks - Polished chrome Finish.



AYRTON
WINDOWS & DOORS

AYRTON WINDOWS & DOORS
The Showroom 406-408 Merton Road, SW18 5AD, Wandsworth
Tel-(020)-8877-8920
e-mail-enquiries@ayrtonbespoke.co.uk

ALL DIMENSIONS TO BE CHECKED ON SITE BEFORE COMMENCING WORK. NO DIMENSIONS TO BE SCALED FROM THIS DRAWING.
If this drawing or any part thereof is used for any purpose other than assessing the design and/or specification of Ayrton Bespoke Ltd without the express written permission of Ayrton Bespoke Ltd,
a fee will be charged being the actual cost of production of the drawing or its value to the user, whichever is the greater.

Project
13841 - Jem & Clarissa Lane



Drawn By
Mindaugas Kazeva

Scale
1:20 @ A3

Element
Casement window

Date
12/01/2023

Chkd By

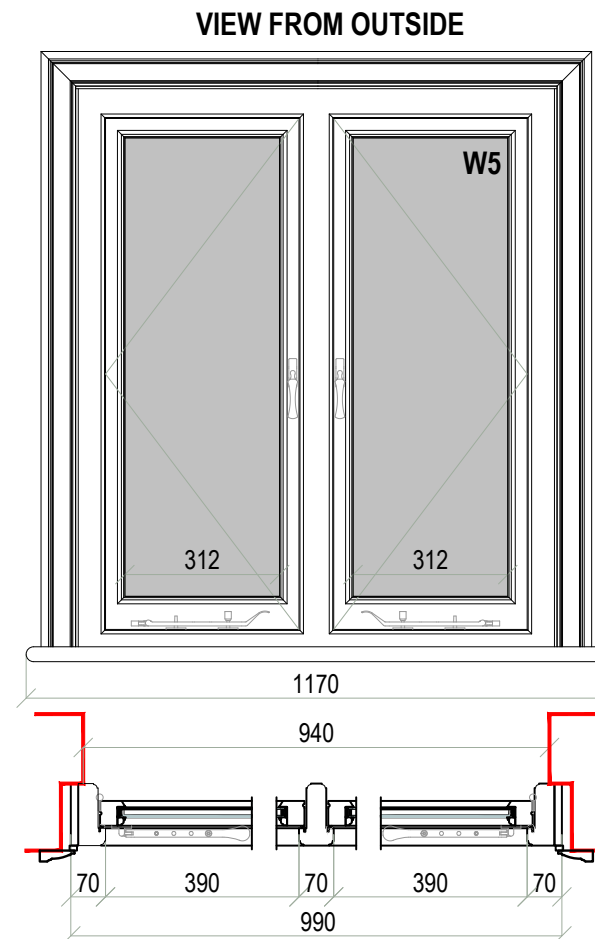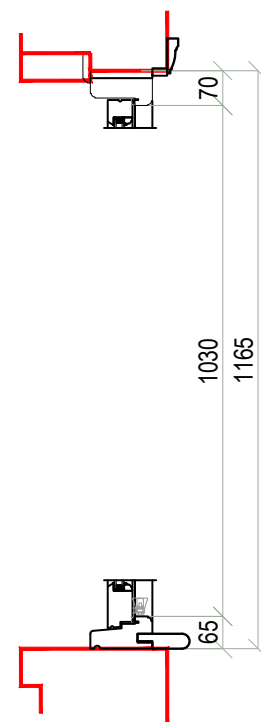

ENGLISH CASEMENT WINDOW - Bathroom (side aspect)

W5 H - 1165 mm, W - 990 mm.

MATERIAL:

Engineered Redwood frames & Meranti cill

GLAZING: 4 obscured - 12ar - 4lowE Toughened.

SPACER: warm edge

COLOUR:

INSIDE: RAL 9016 satin

OUTSIDE: RAL 9016 satin

IRONMONGERY: White hinges, Spoon end stays

& handles; stays with stay locks

Polished chrome Finish.



AYRTON
WINDOWS & DOORS

AYRTON WINDOWS & DOORS
The Showroom 406-408 Merton Road, SW18 5AD, Wandsworth
Tel-(020)-8877-8920
e-mail-enquiries@ayrtonbespoke.co.uk

ALL DIMENSIONS TO BE CHECKED ON SITE BEFORE COMMENCING WORK. NO DIMENSIONS TO BE SCALED FROM THIS DRAWING.
If this drawing or any part thereof is used for any purpose other than assessing the design and/or specification of Ayrton Bespoke Ltd without the express written permission of Ayrton Bespoke Ltd,
a fee will be charged being the actual cost of production of the drawing or its value to the user, whichever is the greater.

Project
13841 - Jem & Clarissa Lane


Drawn By
Mindaugas Kazeva

Scale
1:20 @ A3

Element
Casement window

Date
12/01/2023

Chkd By

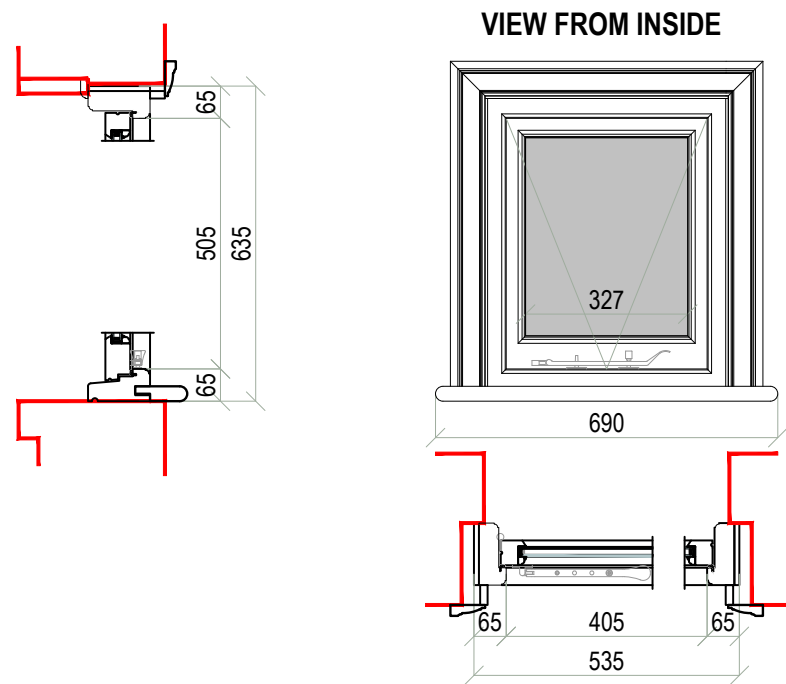

ENGLISH CASEMENT WINDOW - Bathroom (side aspect)

W6 H - 635 mm, W - 535 mm.

MATERIAL:

Engineered Redwood frames & Meranti cill

GLAZING: 4 obscured - 12ar - 4lowE Toughened.

SPACER: warm edge

COLOUR:

INSIDE: RAL 9016 satin


OUTSIDE: RAL 9016 satin

IRONMONGERY: White hinges, Spoon end stays,
stays with stay locks - Polished chrome Finish.



AYRTON WINDOWS & DOORS AYRTON WINDOWS & DOORS The Showroom 406-408 Merton Road, SW18 5AD, Wandsworth Tel-(020)-8877-8920 e-mail-enquiries@ayrtonbespoke.co.uk			ALL DIMENSIONS TO BE CHECKED ON SITE BEFORE COMMENCING WORK. NO DIMENSIONS TO BE SCALED FROM THIS DRAWING. If this drawing or any part thereof is used for any purpose other than assessing the design and/or specification of Ayrton Bespoke Ltd without the express written permission of Ayrton Bespoke Ltd, a fee will be charged being the actual cost of production of the drawing or its value to the user, whichever is the greater.		
Project		13841 - Jem & Clarissa Lane		Drawn By	Scale
				Mindaugas Kazeva	1:20 @ A3
Element		Casement window		Date	Chkd By
				12/01/2023	----

VIEW FROM OUTSIDE

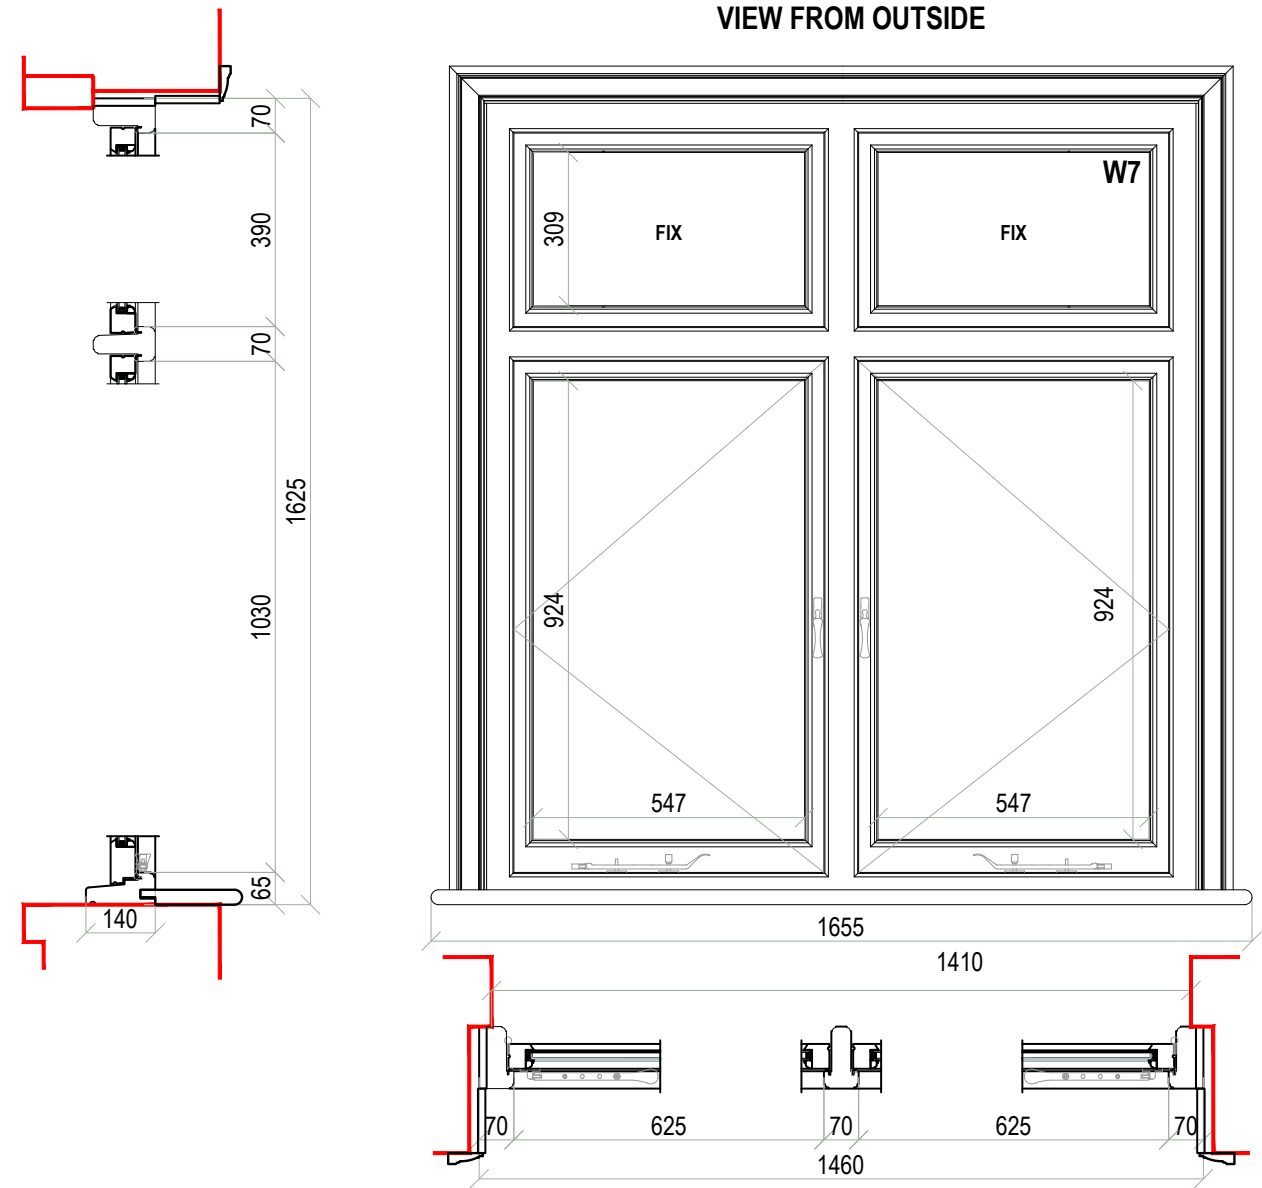

ENGLISH CASEMENT WINDOW - Office (rear aspect)

W7 H - 1625 mm, W - 1460 mm.

MATERIAL:

Engineered Redwood frames & Meranti cill

GLAZING:

top panel 4 - 12ar - 4lowE;

bottom panel 4 - 12ar - 4lowE Toughened.


SPACER: warm edge

COLOUR:

INSIDE: RAL 9016 satin

OUTSIDE: RAL 9016 satin

IRONMONGERY: White hinges, Spoon end stays
& handles; stays with stay locks - Polished chrome Finish.

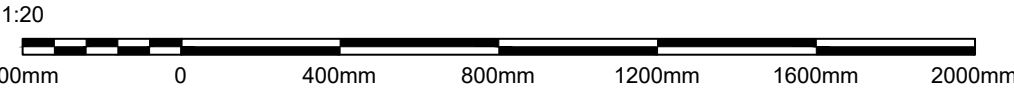

AYRTON
WINDOWS & DOORS

AYRTON WINDOWS & DOORS
The Showroom 406-408 Merton Road, SW18 5AD, Wandsworth
Tel-(020)-8877-8920
e-mail-enquiries@ayrtonbespoke.co.uk

ALL DIMENSIONS TO BE CHECKED ON SITE BEFORE COMMENCING WORK. NO DIMENSIONS TO BE SCALED FROM THIS DRAWING.
If this drawing or any part thereof is used for any purpose other than assessing the design and/or specification of Ayrton Bespoke Ltd without the express written permission of Ayrton Bespoke Ltd,
a fee will be charged being the actual cost of production of the drawing or its value to the user, whichever is the greater.

Project 13841 - Jem & Clarissa Lane

Drawn By
Mindaugas Kazeva



Scale
1:20 @ A3

Element
Casement window

Date
12/01/2023

Chkd By

Scale 1:5

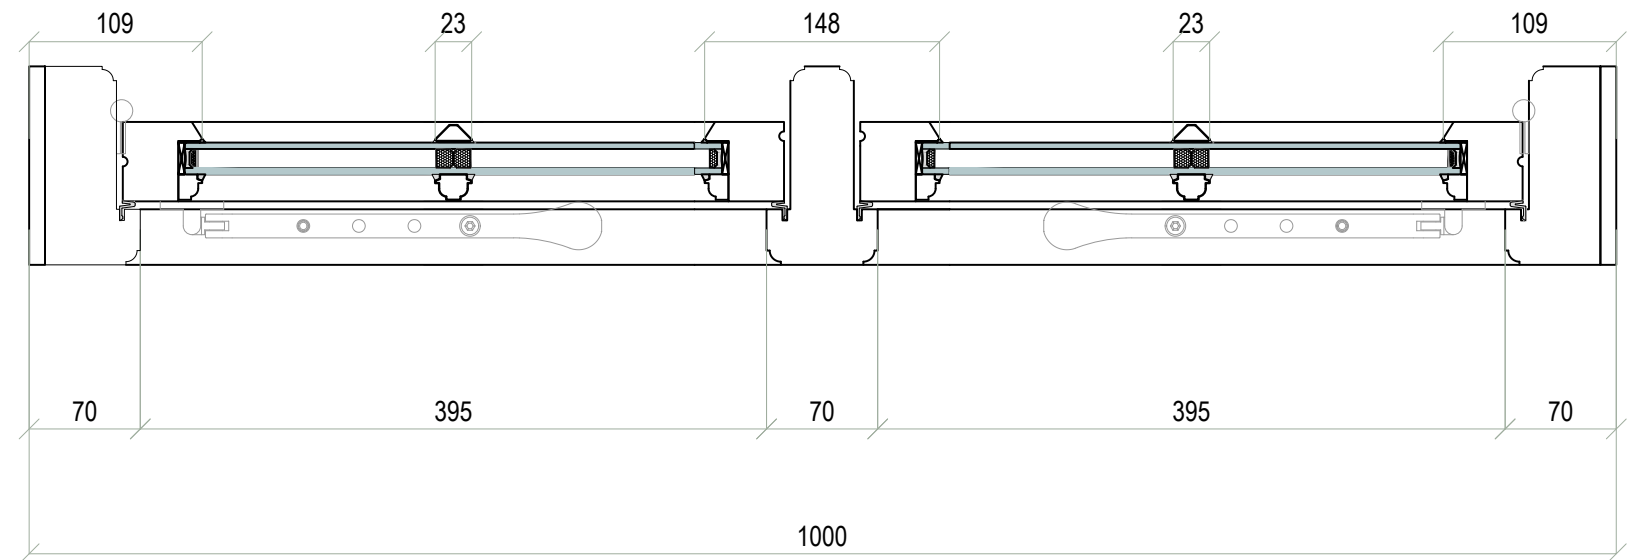
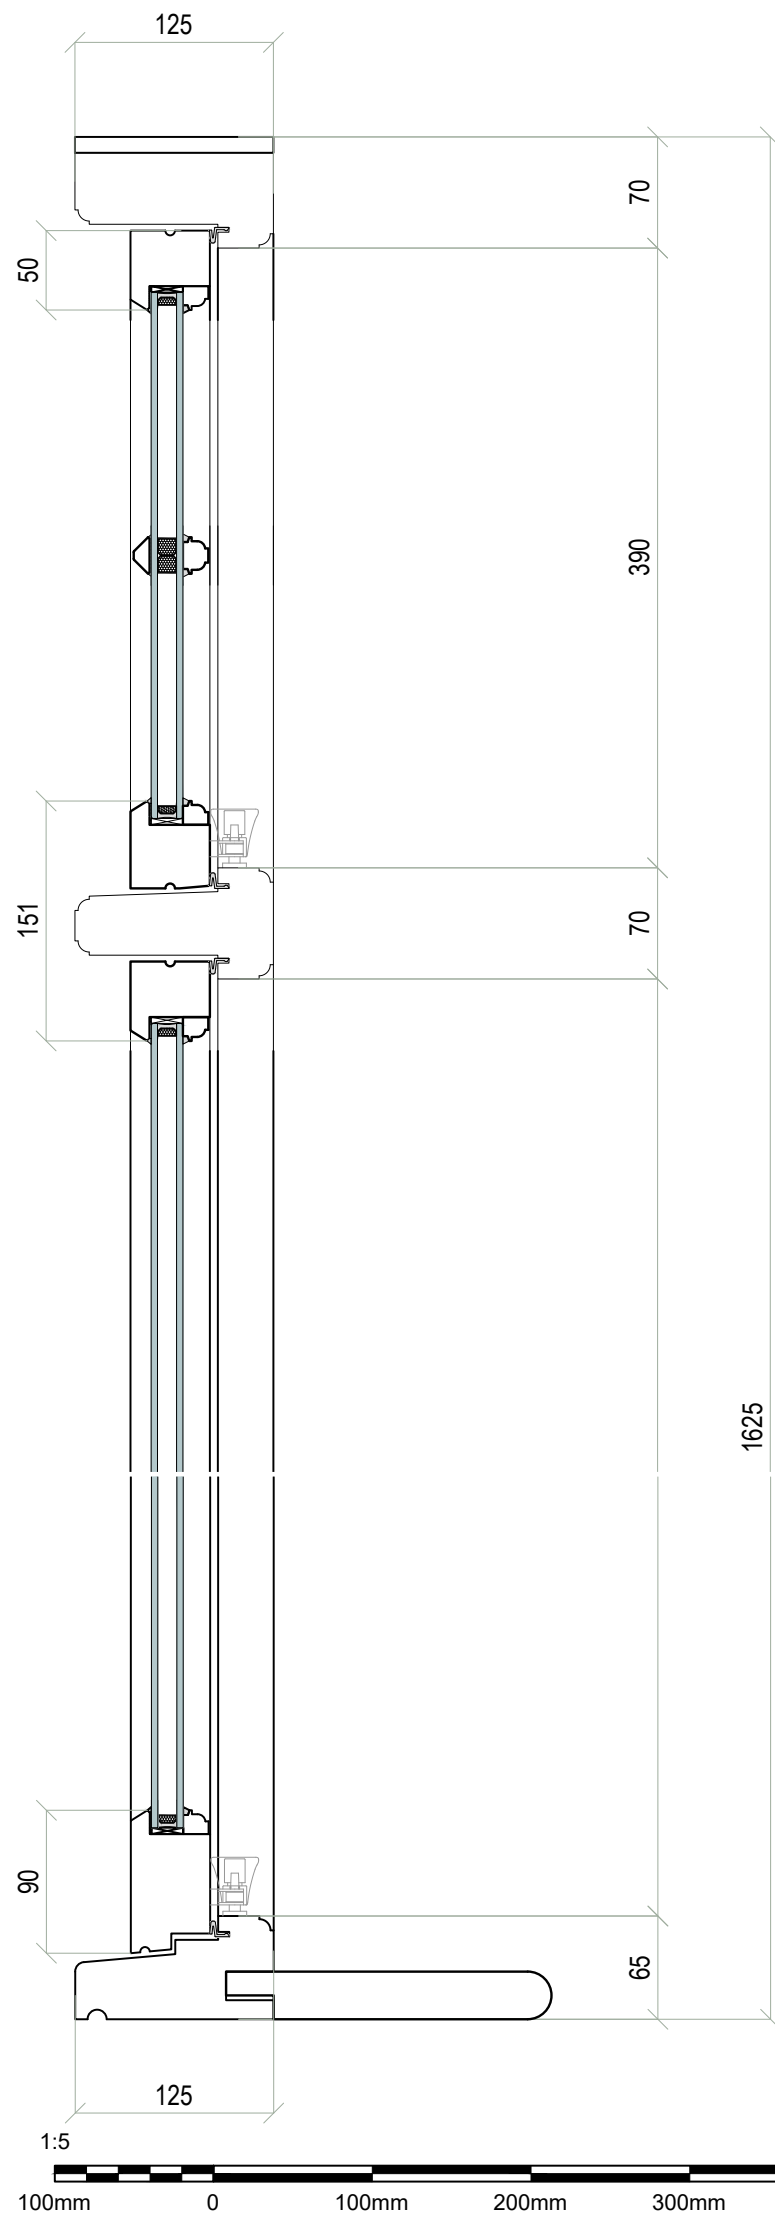


 AYRTON WINDOWS & DOORS AYRTON WINDOWS & DOORS The Showroom 406-408 Merton Road, SW18 5AD, Wandsworth Tel-(020)-8877-8920 e-mail-enquiries@ayrtonbespoke.co.uk	ALL DIMENSIONS TO BE CHECKED ON SITE BEFORE COMMENCING WORK. NO DIMENSIONS TO BE SCALED FROM THIS DRAWING. If this drawing or any part thereof is used for any purpose other than assessing the design and/or specification of Ayrton Bespoke Ltd without the express written permission of Ayrton Bespoke Ltd, a fee will be charged being the actual cost of production of the drawing or its value to the user, whichever is the greater.		
	Project 13841 – Jem & Clarissa Lane	Drawn By Mindaugas Kazeva	Scale 1:5 @ A3
	Element Casement window	Date 12/01/2023	Chkd By ----

INTERNAL WINDOW BOARD

Engineered Redwood; RAL 9016 satin

L=1630 mm, D=220 mm (1 pcs.) W1; L=2050 mm, D=110 mm (1 pcs.) W2
L=1170 mm, D=220 (1 pcs.) W3; L=2100 mm, D=220 mm (1 pcs.) W4
L=1170 mm, D=110 mm (1 pcs.) W5; L=690 mm, D=110 mm (1 pcs.) W6
L=1655 mm, D=220 mm (1 pcs.) W7

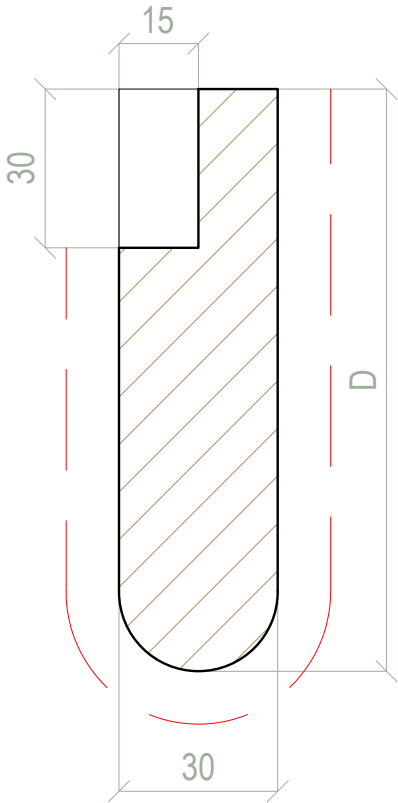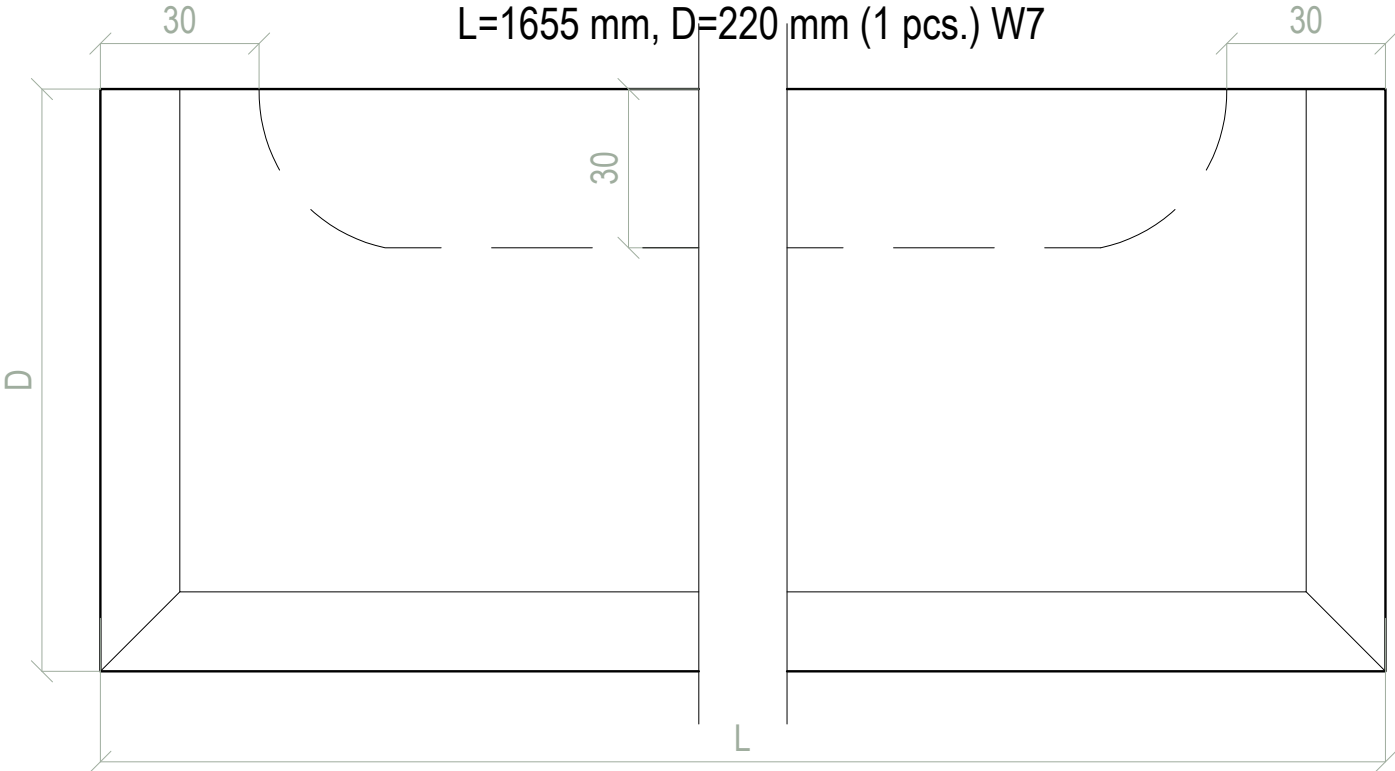

EXTERNAL LINER

Engineered Redwood; RAL 9016 satin
L=2500 mm (6 pcs.)




EXTERNAL LINER

Engineered Redwood; RAL 9016 satin
L=3000 mm (10 pcs.)




EXTERNAL LINER

Engineered Redwood; RAL 9016 satin
L=2500 mm (2 pcs.)
L=2000 mm (10 pcs.)
L=1500 mm (10 pcs.)

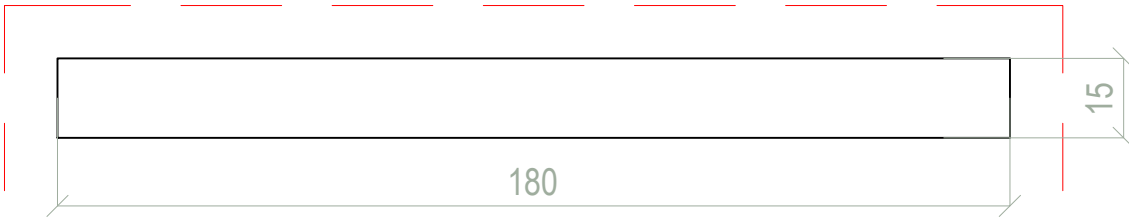


INTERNAL ARCHITRAVE A-57

Engineered Redwood; RAL 9016 satin
L=2500 mm (2 pcs.)
L=2000 mm (10 pcs.)
L=1500 mm (10 pcs.)

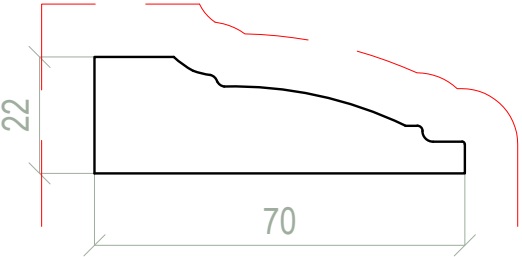



EXTERNAL RAINDRIP

Engineered Redwood; RAL 9016 satin
L=2000 mm (5 pcs.)

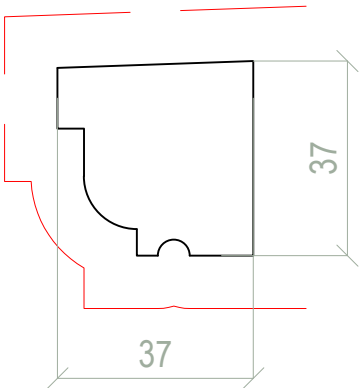

EXTERNAL LINER

Engineered Redwood; RAL 9016 satin
L=3000 mm (4 pcs.)

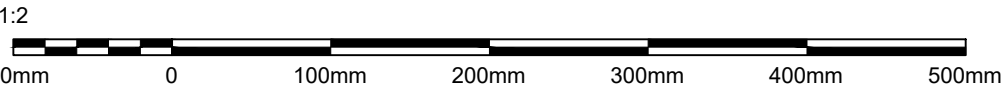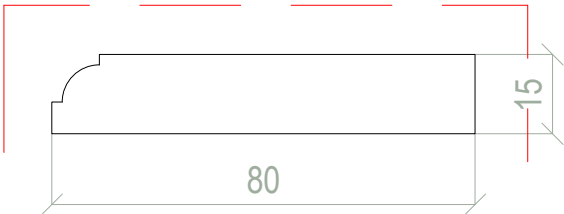

AYRTON
WINDOWS & DOORS

AYRTON WINDOWS & DOORS
The Showroom 406-408 Merton Road, SW18 5AD, Wandsworth
Tel-(020)-8877-8920
e-mail-enquiries@ayrtonbespoke.co.uk

ALL DIMENSIONS TO BE CHECKED ON SITE BEFORE COMMENCING WORK. NO DIMENSIONS TO BE SCALED FROM THIS DRAWING.
If this drawing or any part thereof is used for any purpose other than assessing the design and/or specification of Ayrton Bespoke Ltd without the express written permission of Ayrton Bespoke Ltd, a fee will be charged being the actual cost of production of the drawing or its value to the user, whichever is the greater.

Project	13841 - Jem & Clarissa Lane	Drawn By Mindaugas Kazeva	Scale 1:2 @ A3
Element	Additional details	Date 12/01/2023	Chkd By ----