



EXISTING BEDROOM LEFT, CENTER AND RIGHT
ELEVATION SCALE 1:20

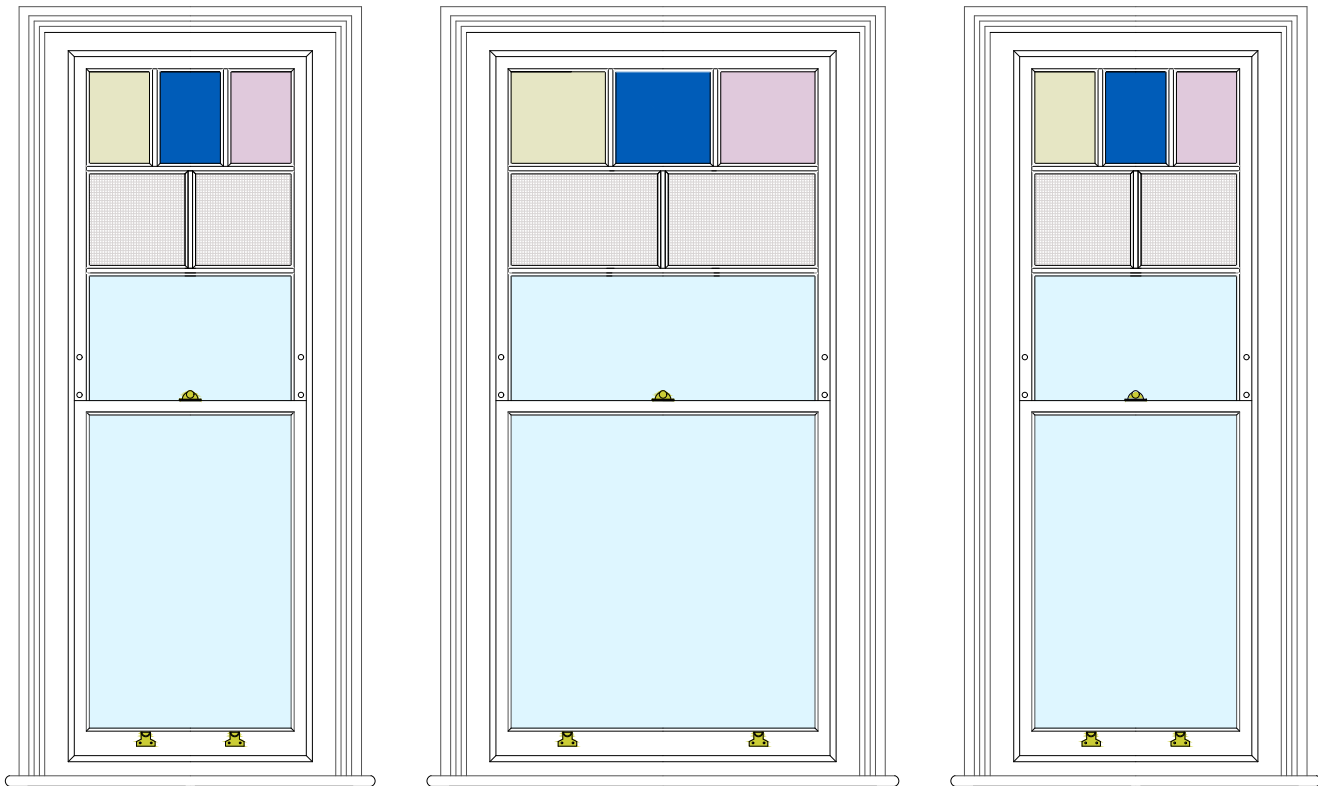


INTERNAL VIEW

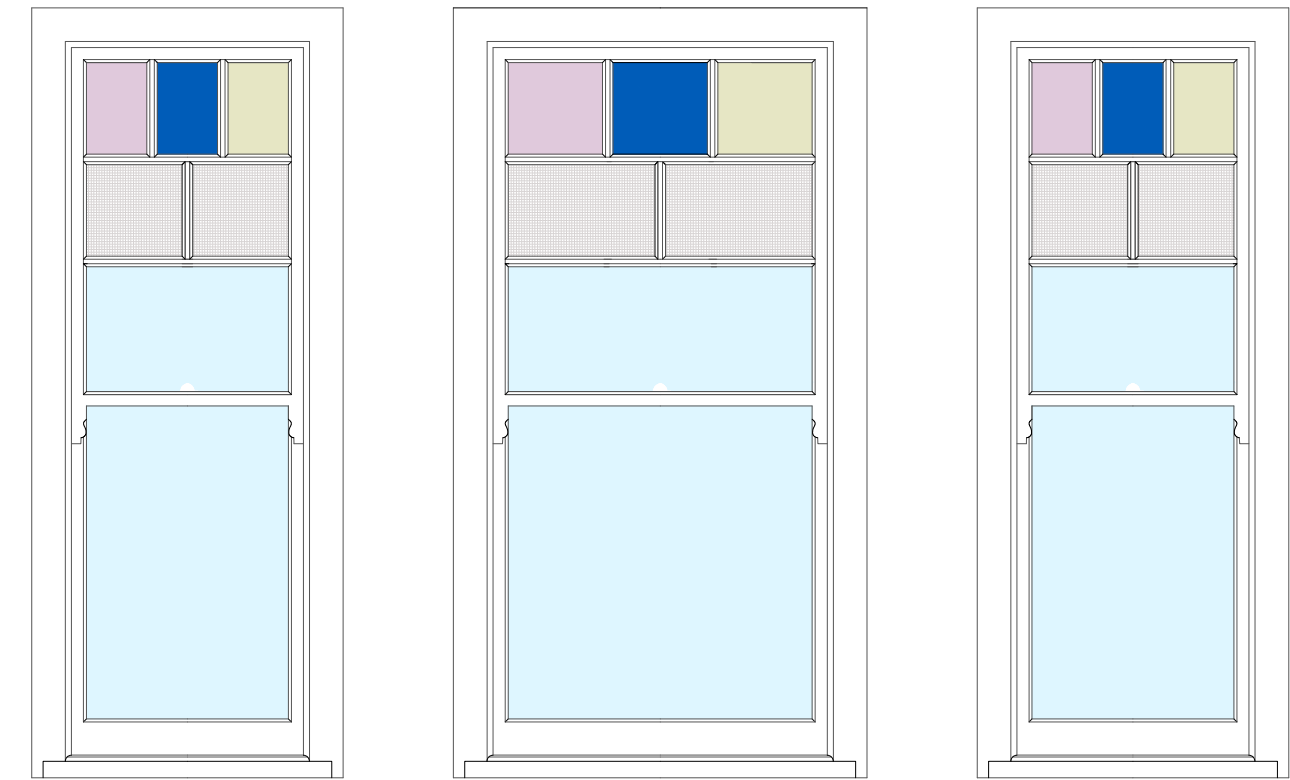


EXTERNAL VIEW

DETAILS
SCALE 1:2

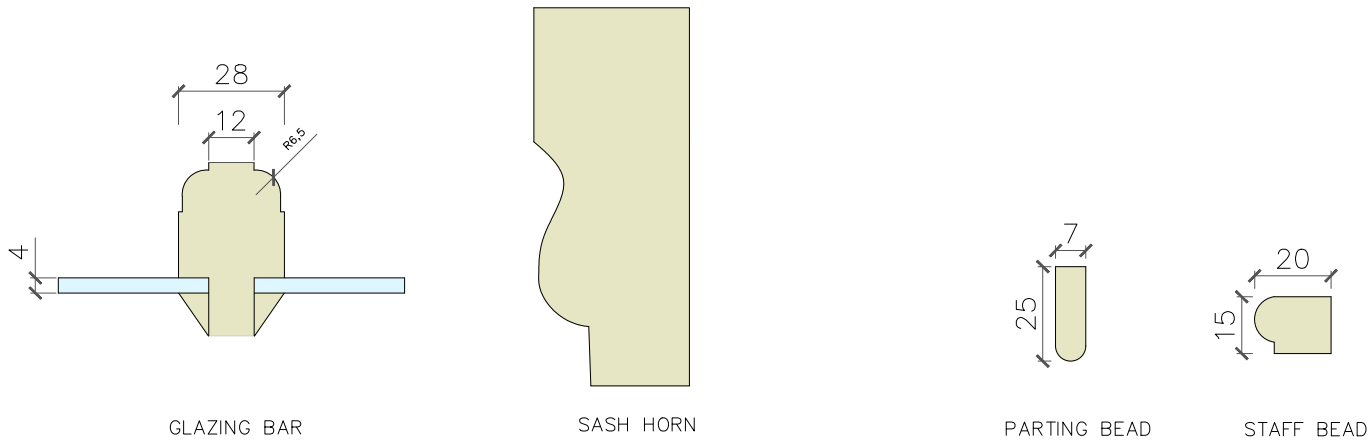


DETAILS 1, 2 & 3
SCALE 1:2


HEAD SECTION

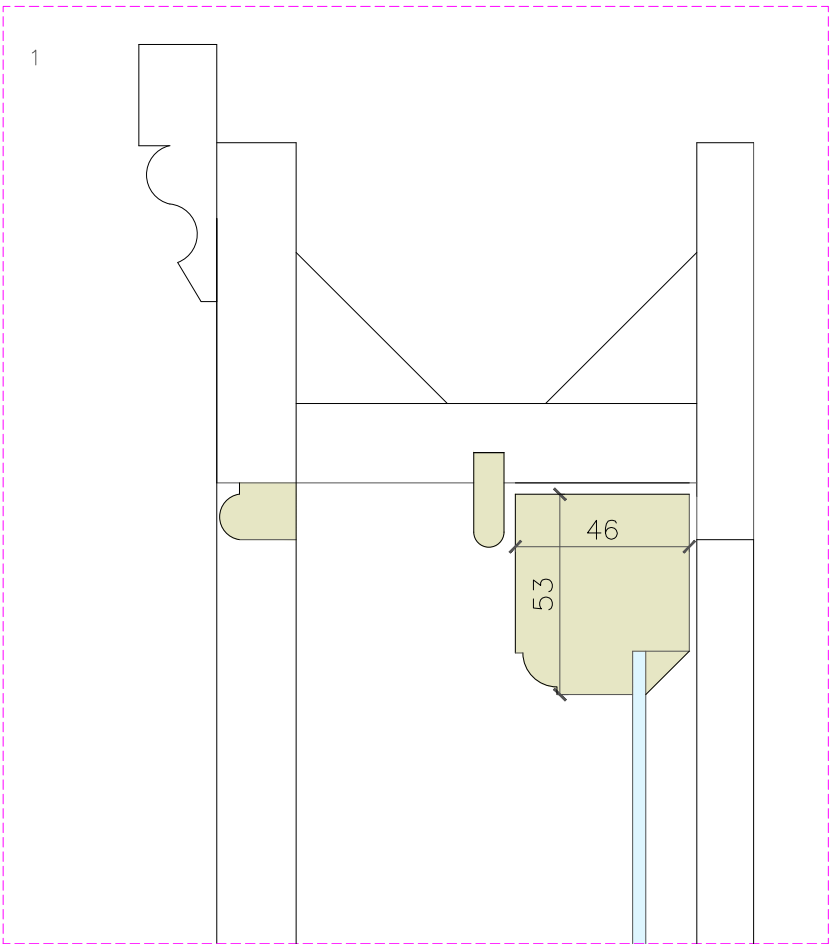


MEETING RAIL SECTION

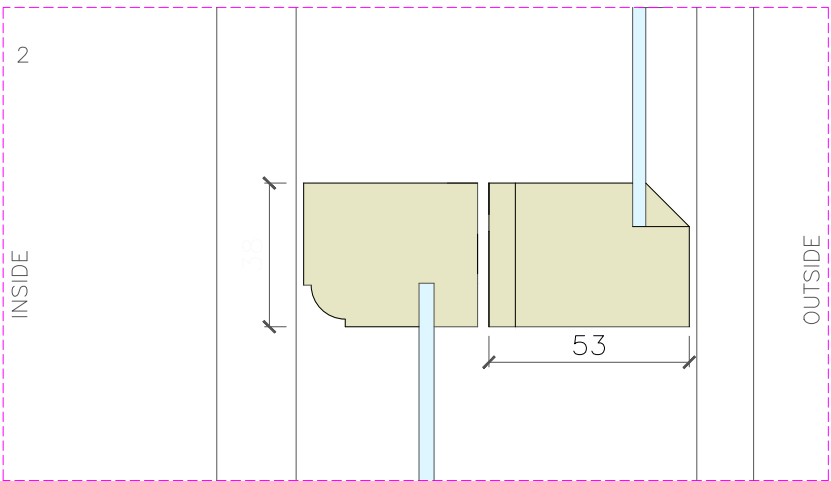

BOTTOM RAIL & SILL SECTION

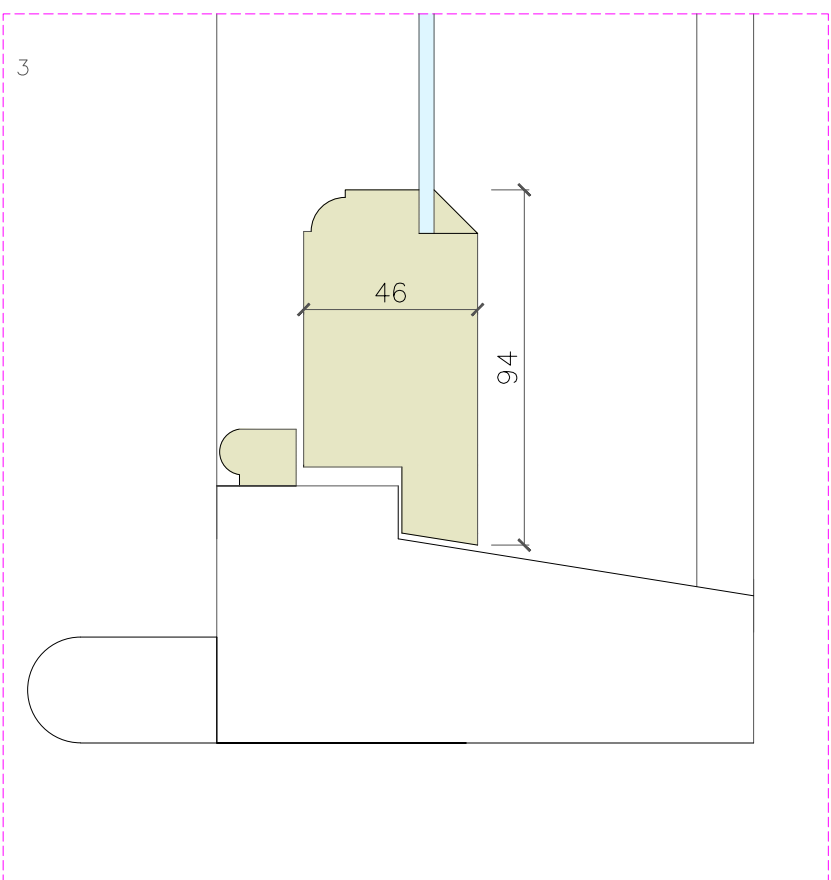

DETAIL 4
SCALE 1:3

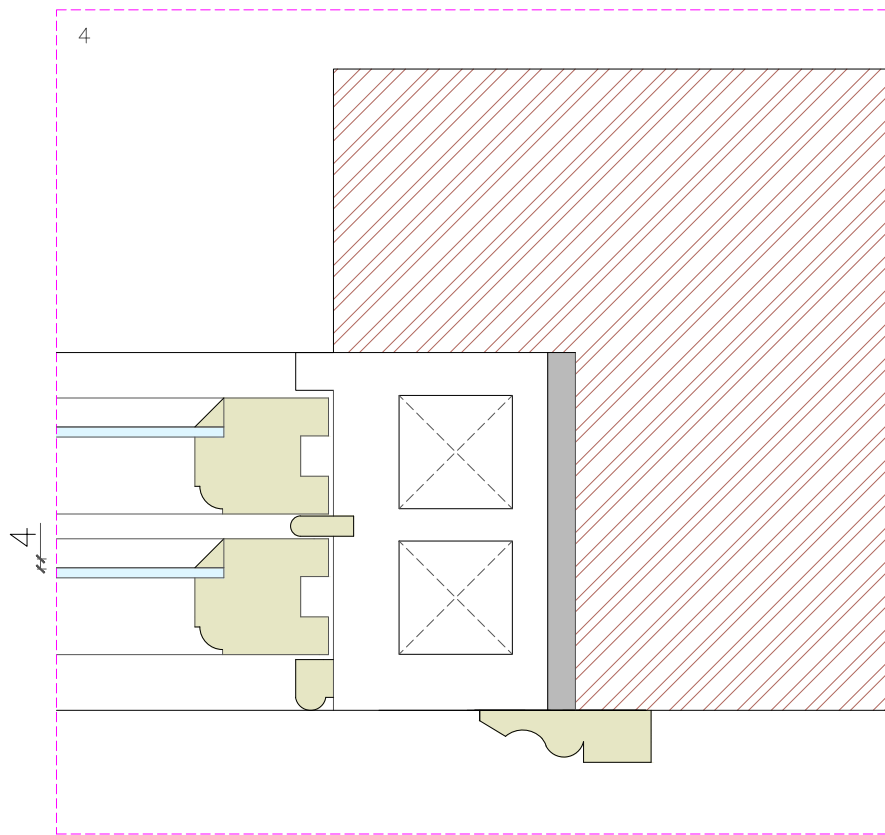

Tel: 020 8017 1632
info@londonsash.com
The London Sash Window Company
41 High Street, London SE20 7HJ

DO NOT SCALE THIS DRAWING. USE FIGURE DIMENSIONS

- NOTES:
- A) Timber: Softwood.
 - B) Glass: 4mm
 - C) Paint Colour: White
 - D) Moulding: Ovolo.
 - E) Bottom rail – 94mm.
 - F) Meeting rail – 38mm.
 - G) Top rail – 53mm.
 - H) Staff bead – 15mm x 20mm.
 - I) Parting bead – 7mm x 25mm.
 - J) Brighton fastener

CLIENT: Duncan Smith

LOCATION: N8 8RR

SCALE: Drawing scale @A2

DRAWN BY: TB

DATE 13 February 2023

DRAWING TITLE: Existing Bedroom
Left, Center & Center

DRAWING NUMBER: 2/2

QUANTITY: 1

REVISION: A