
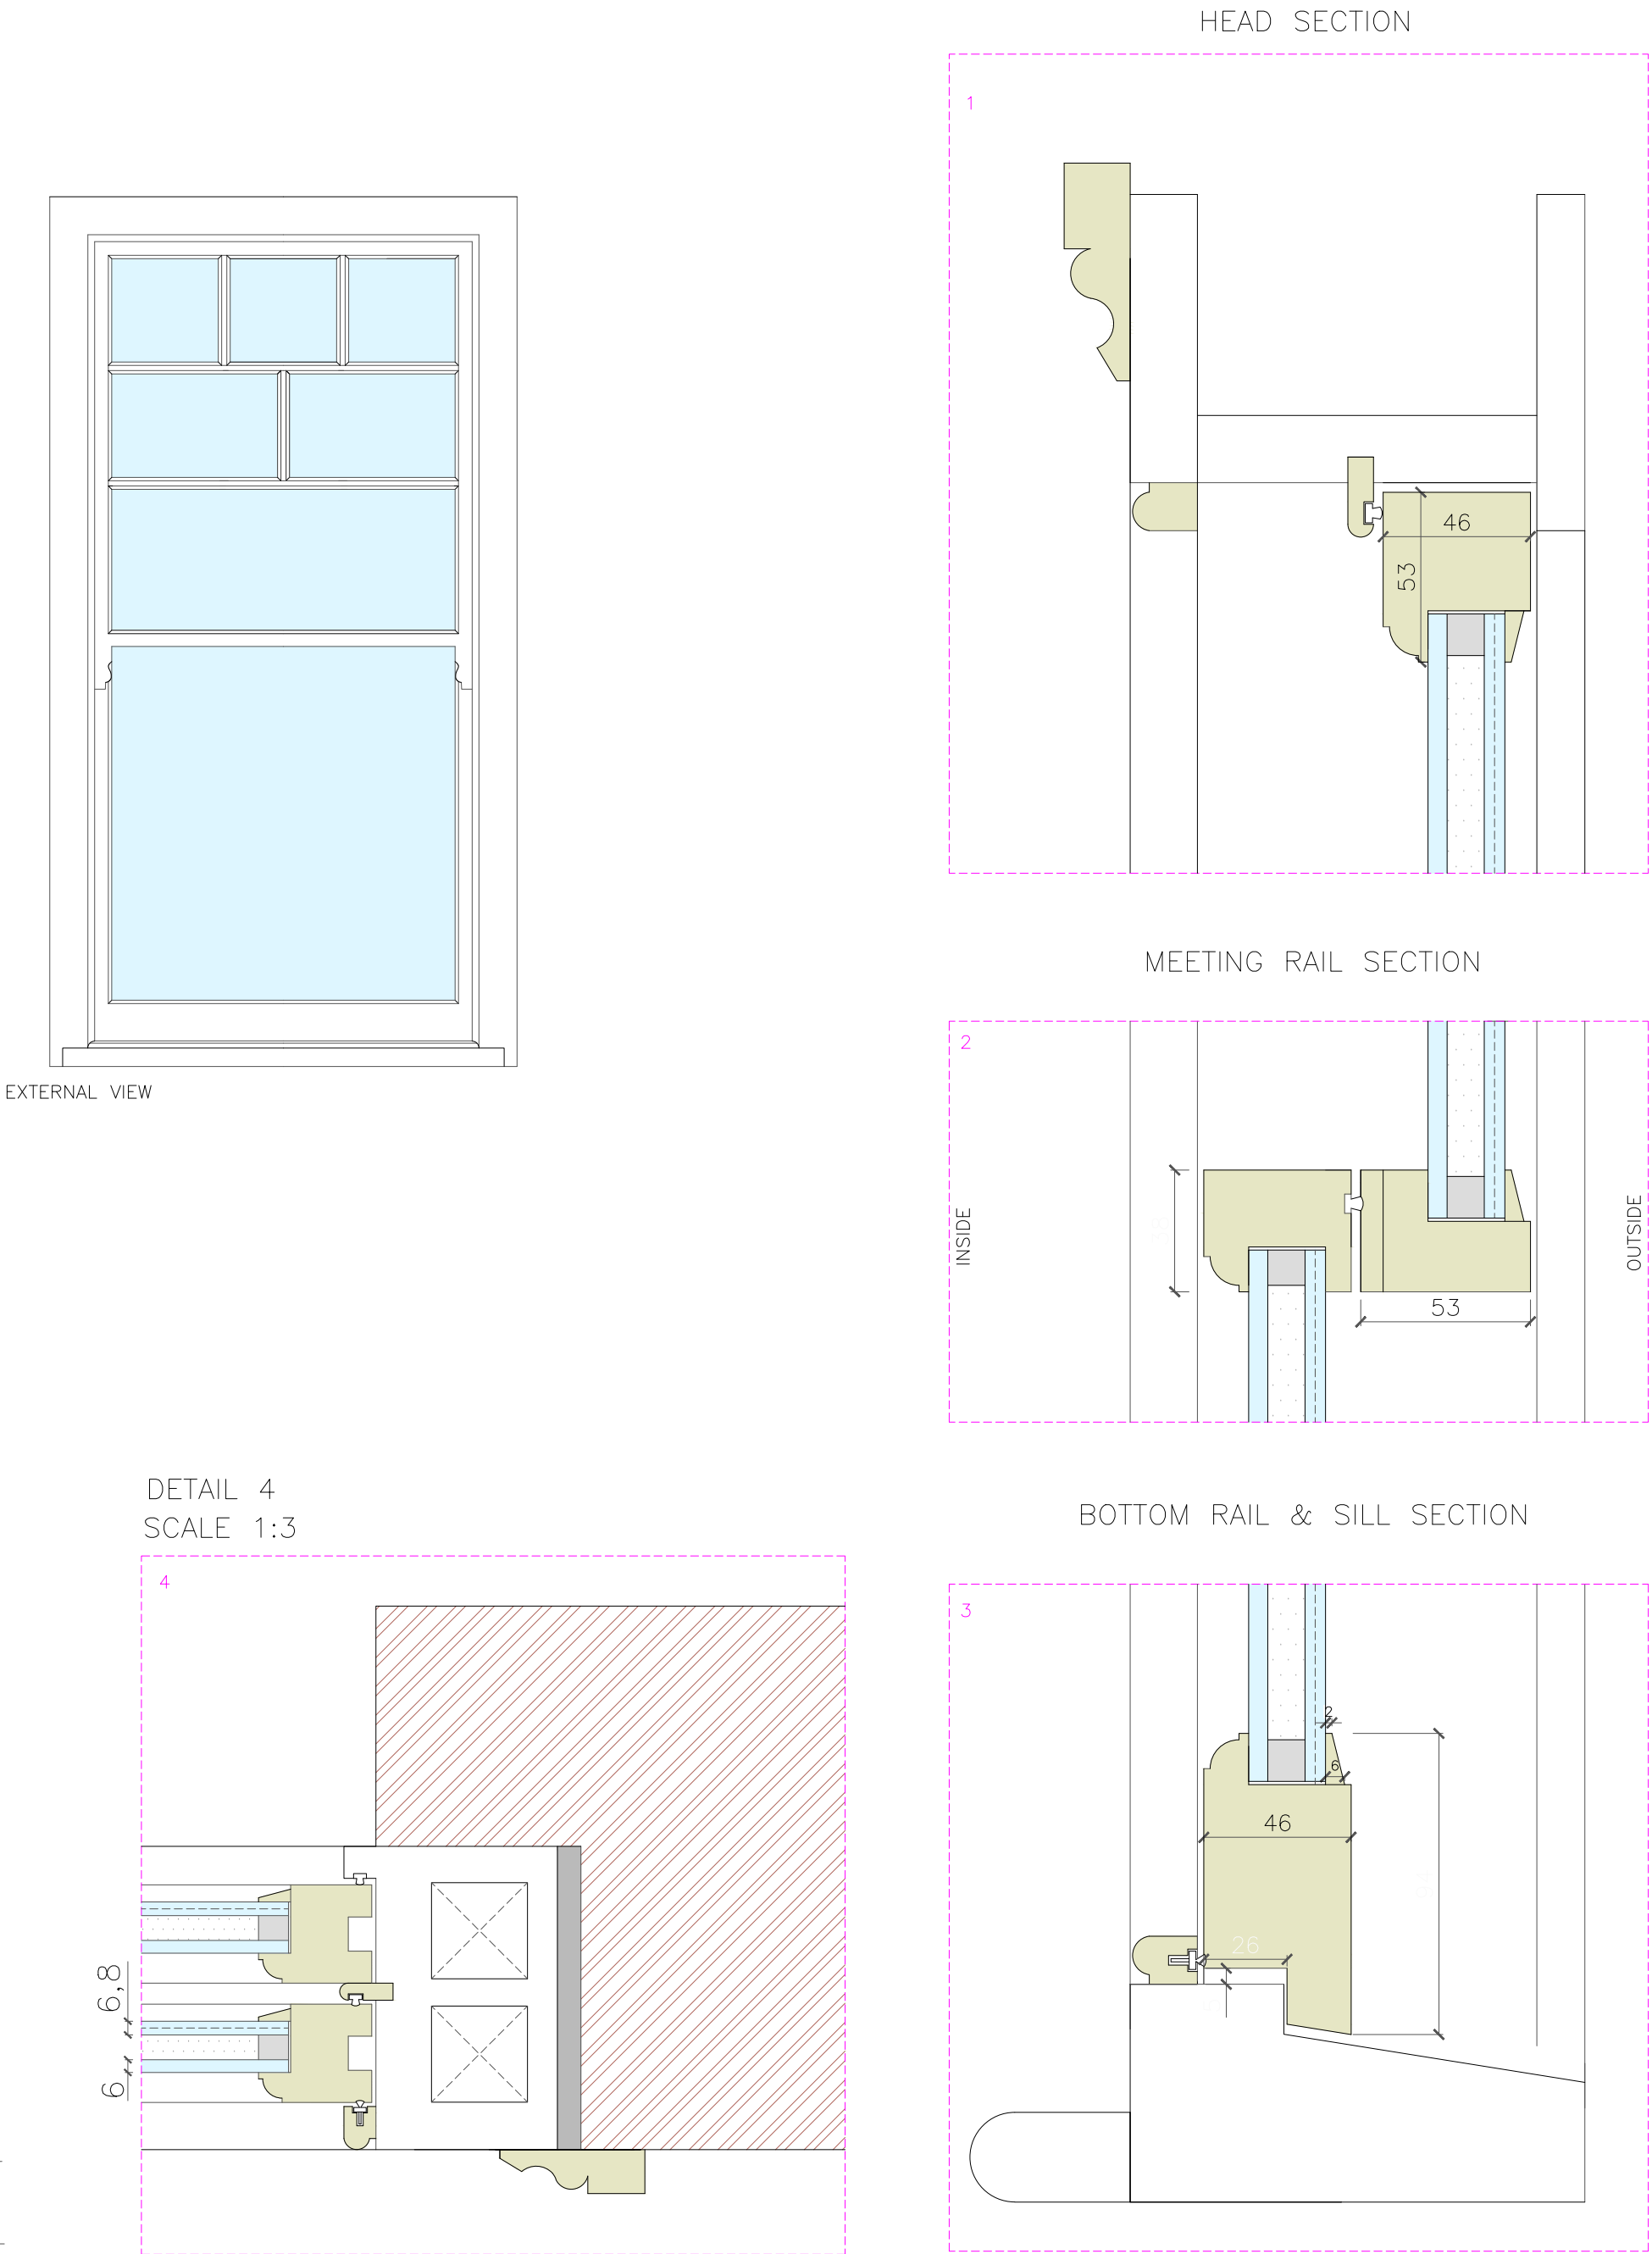
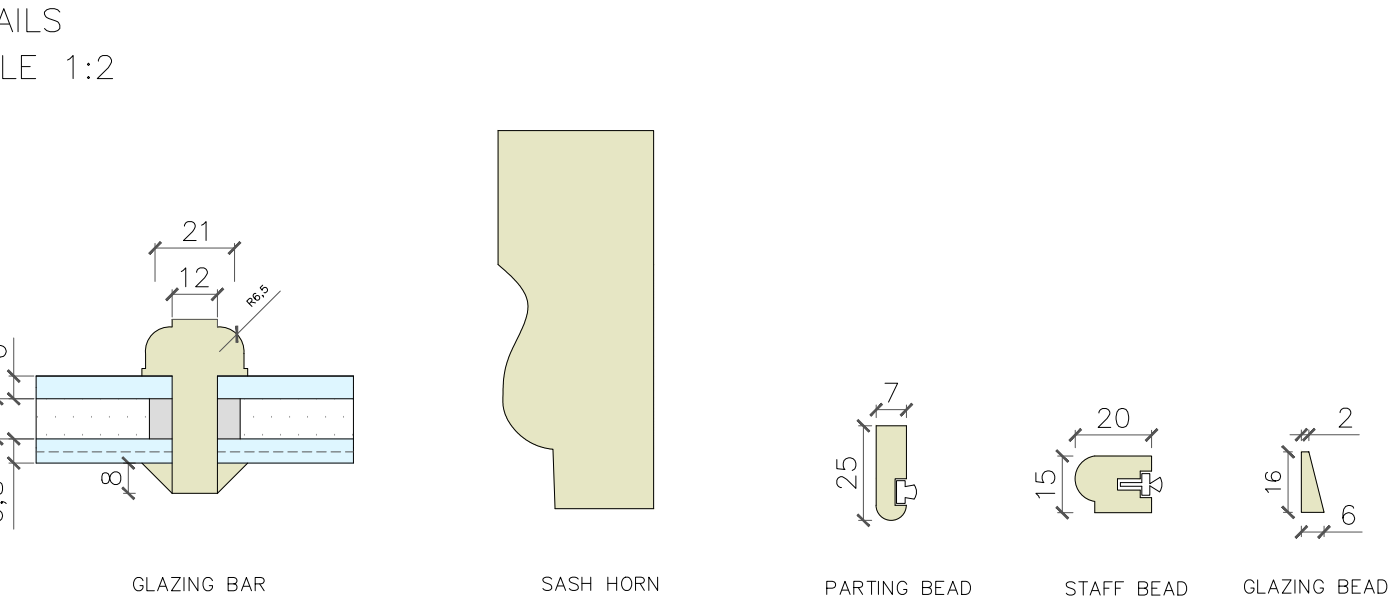
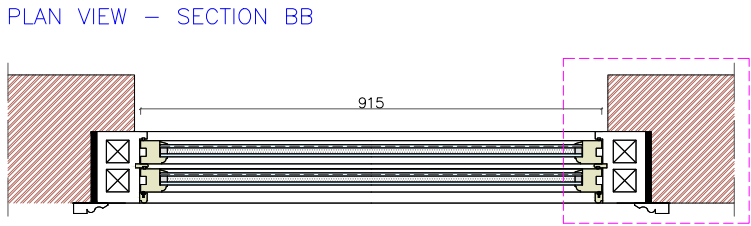


PROPOSED GUEST BEDROOM
ELEVATION SCALE 1:15

DETAILS 1, 2 & 3
SCALE 1:2

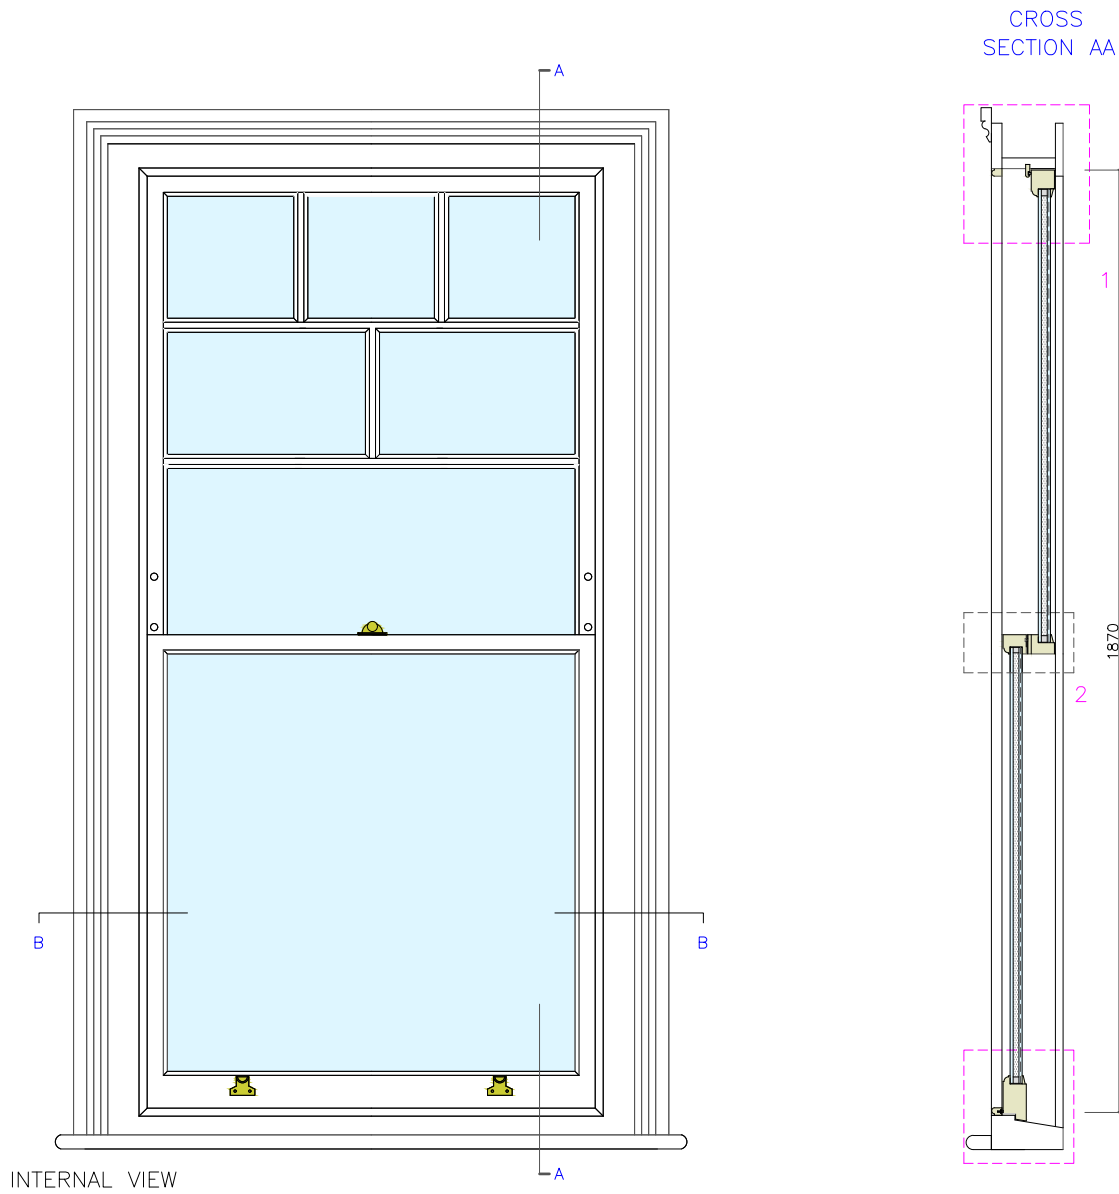

Tel: 020 8017 1632
info@londonsash.com
The London Sash Window Company
41 High Street, London SE20 7HJ

DO NOT SCALE THIS DRAWING. USE FIGURE DIMENSIONS

- NOTES:
- A) Timber: Scandinavian redwood.
 - B) 6mm Low-e glass to internal pane.
 - 10mm white warm edge spacer bar. argon filled.
 - 6.8mm acoustic glass to external pane.
 - C) Paint Colour: RAL 9016 (Traffic white)
 - Eggshell inside and outside
 - D) Internal "OVULO" mould.
 - E) Bottom rail - 85mm.
 - F) Top sash meeting rail - 38mm.
 - G) Top rail - 53mm.
 - H) Staff bead - 15mm x 20mm.
 - I) Parting bead - 7mm x 25mm.
 - J) Draught exclusion weather seal.
 - K) Brighton fastener
 - L) Sash lifts
 - M) Rola lock - Key operated

CLIENT:	Duncan Smith
LOCATION:	N8 8RR
SCALE:	Drawing scale @A2
DRAWN BY:	TB
DATE	13 February 2023
DRAWING TITLE:	Proposed Guest Bedroom
DRAWING NUMBER:	1/2
QUANTITY:	1
REVISION:	A