



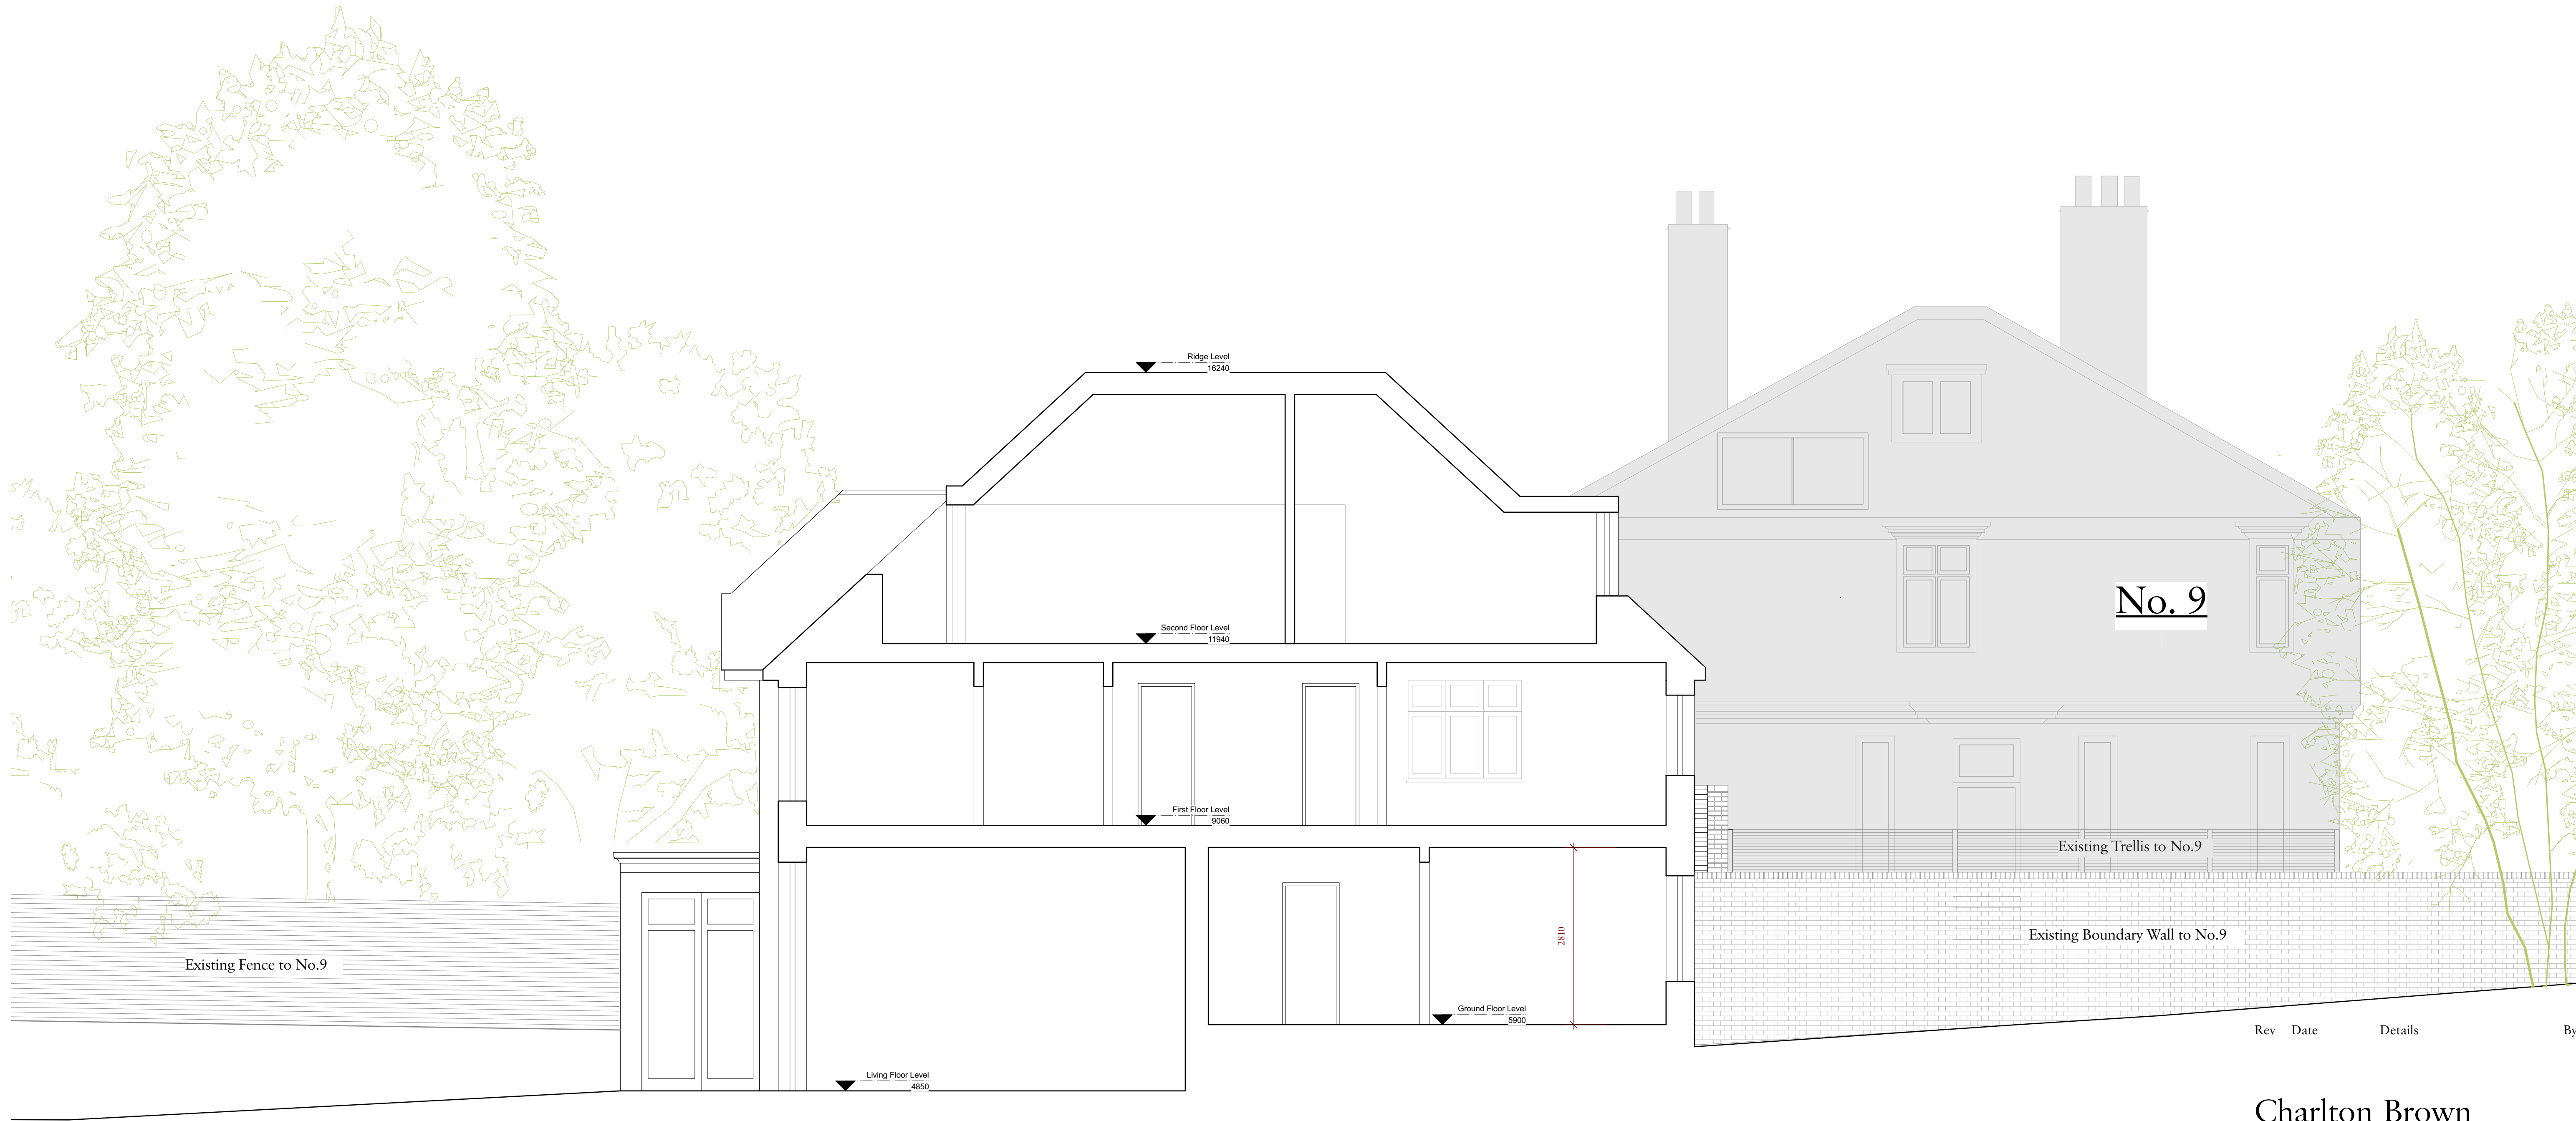

1 PROPOSED SECTION BB
1:50@A1/1:100@A3

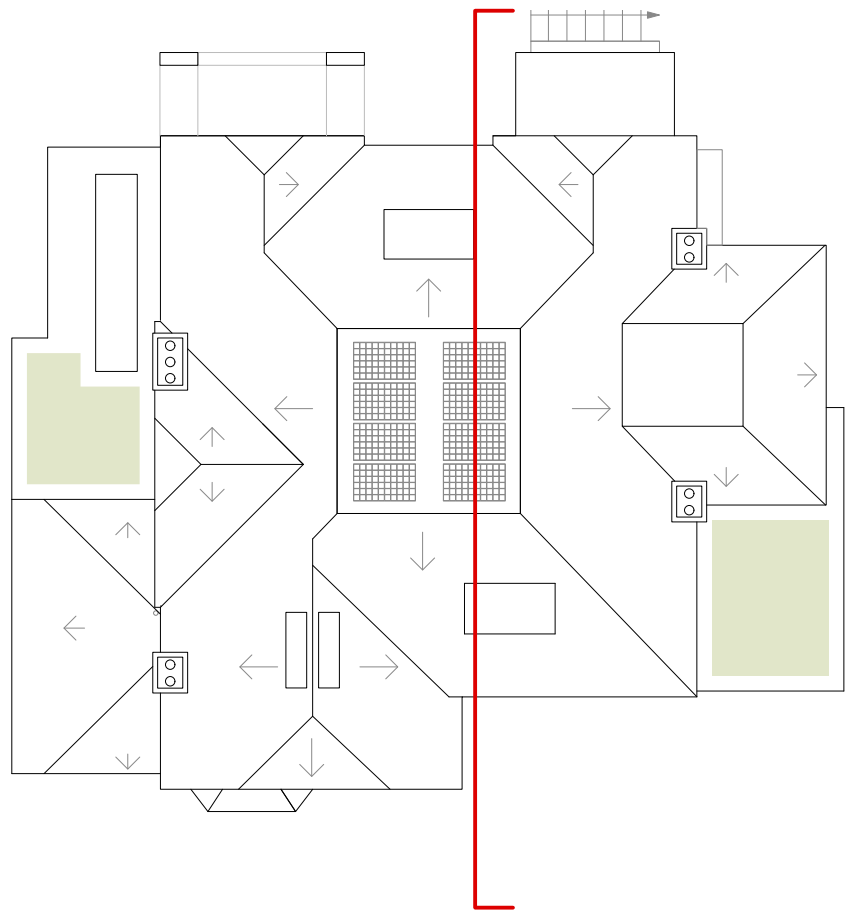

Rev	Date	Details	By
-----	------	---------	----

Charlton Brown Architecture & Interiors

The Belvedere, 2 Back Lane, Hampstead, London, NW3 1HL

Telephone +44(0)20 7794 1234
Email office@charltonbrown.com
Website www.charltonbrown.com

Client		
Alistair & Paula Flutter		
Project		
11 View Road, N6 4DJ		
Drawing Title		
Proposed Section BB		
Date	Drawn	Checked
30.09.2021	ML	JM
Scale		
1:50		
Issue Status		
PLANNING		
Project Number	Drawing Number	Revision
20055	PL-00-201-A	