


No. 13

No. 11

No. 9

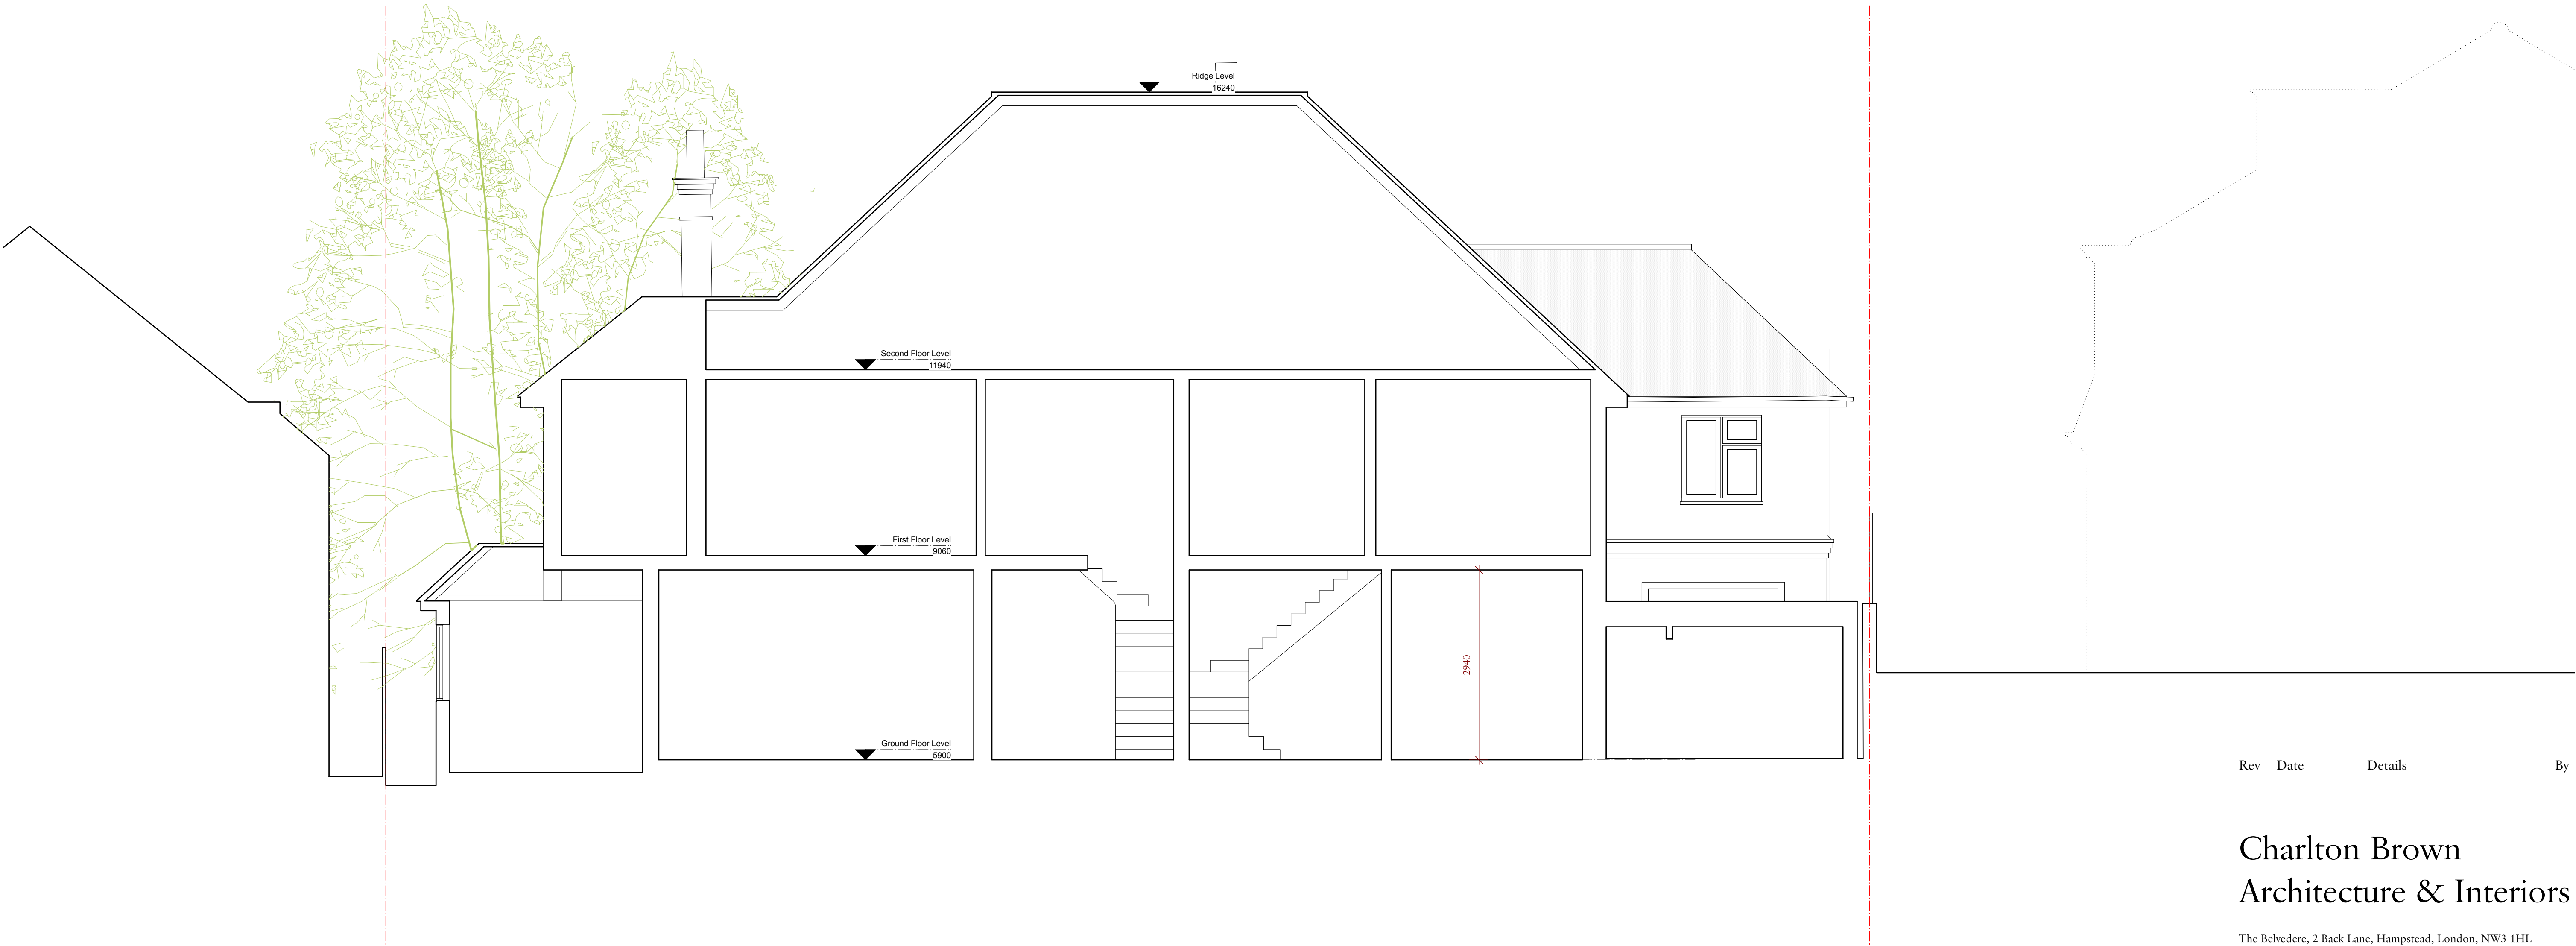

Rev Date Details By


Charlton Brown Architecture & Interiors

The Belvedere, 2 Back Lane, Hampstead, London, NW3 1HL

Telephone +44(0)20 7794 1234
Email office@charltonbrown.com
Website www.charltonbrown.com

1 EXISTING SECTION GG
1:50@A1/1:100@A3

0 1 2 3 4 5 6 7 8 9 10 M

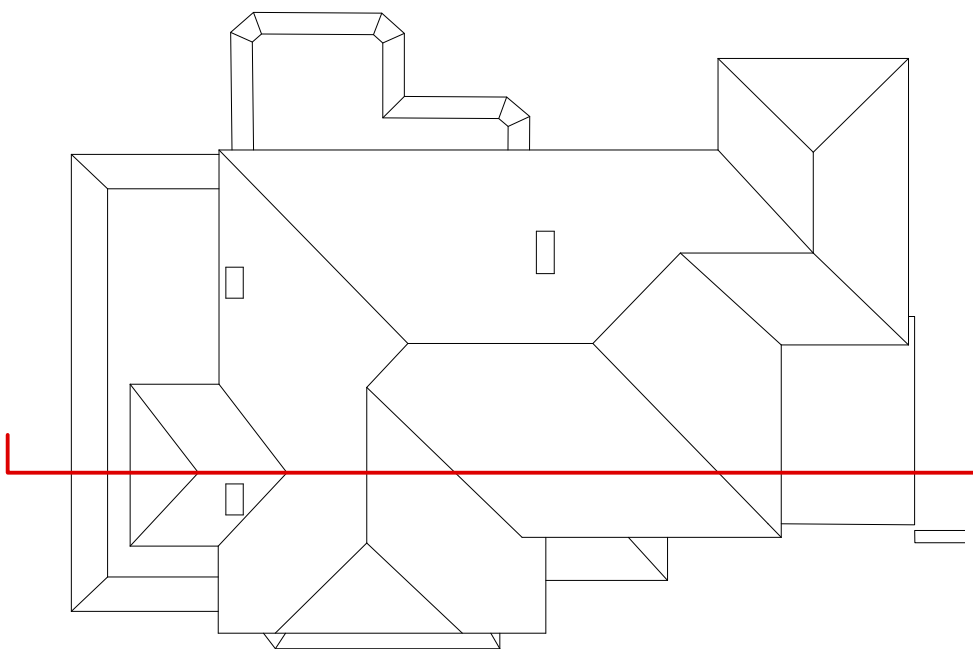

Client		
Alistair & Paula Flutter		
Project		
11 View Road, N6 4DJ		
Drawing Title		
Existing Section GG		
Date	Drawn	Checked
30.09.2021	ML	JM
Scale		
1:50@A1/1:100@A3		
Issue Status		
PLANNING		
Project Number	Drawing Number	Revision
20055	EX-00-207	