


No. 13

No. 11

No. 9

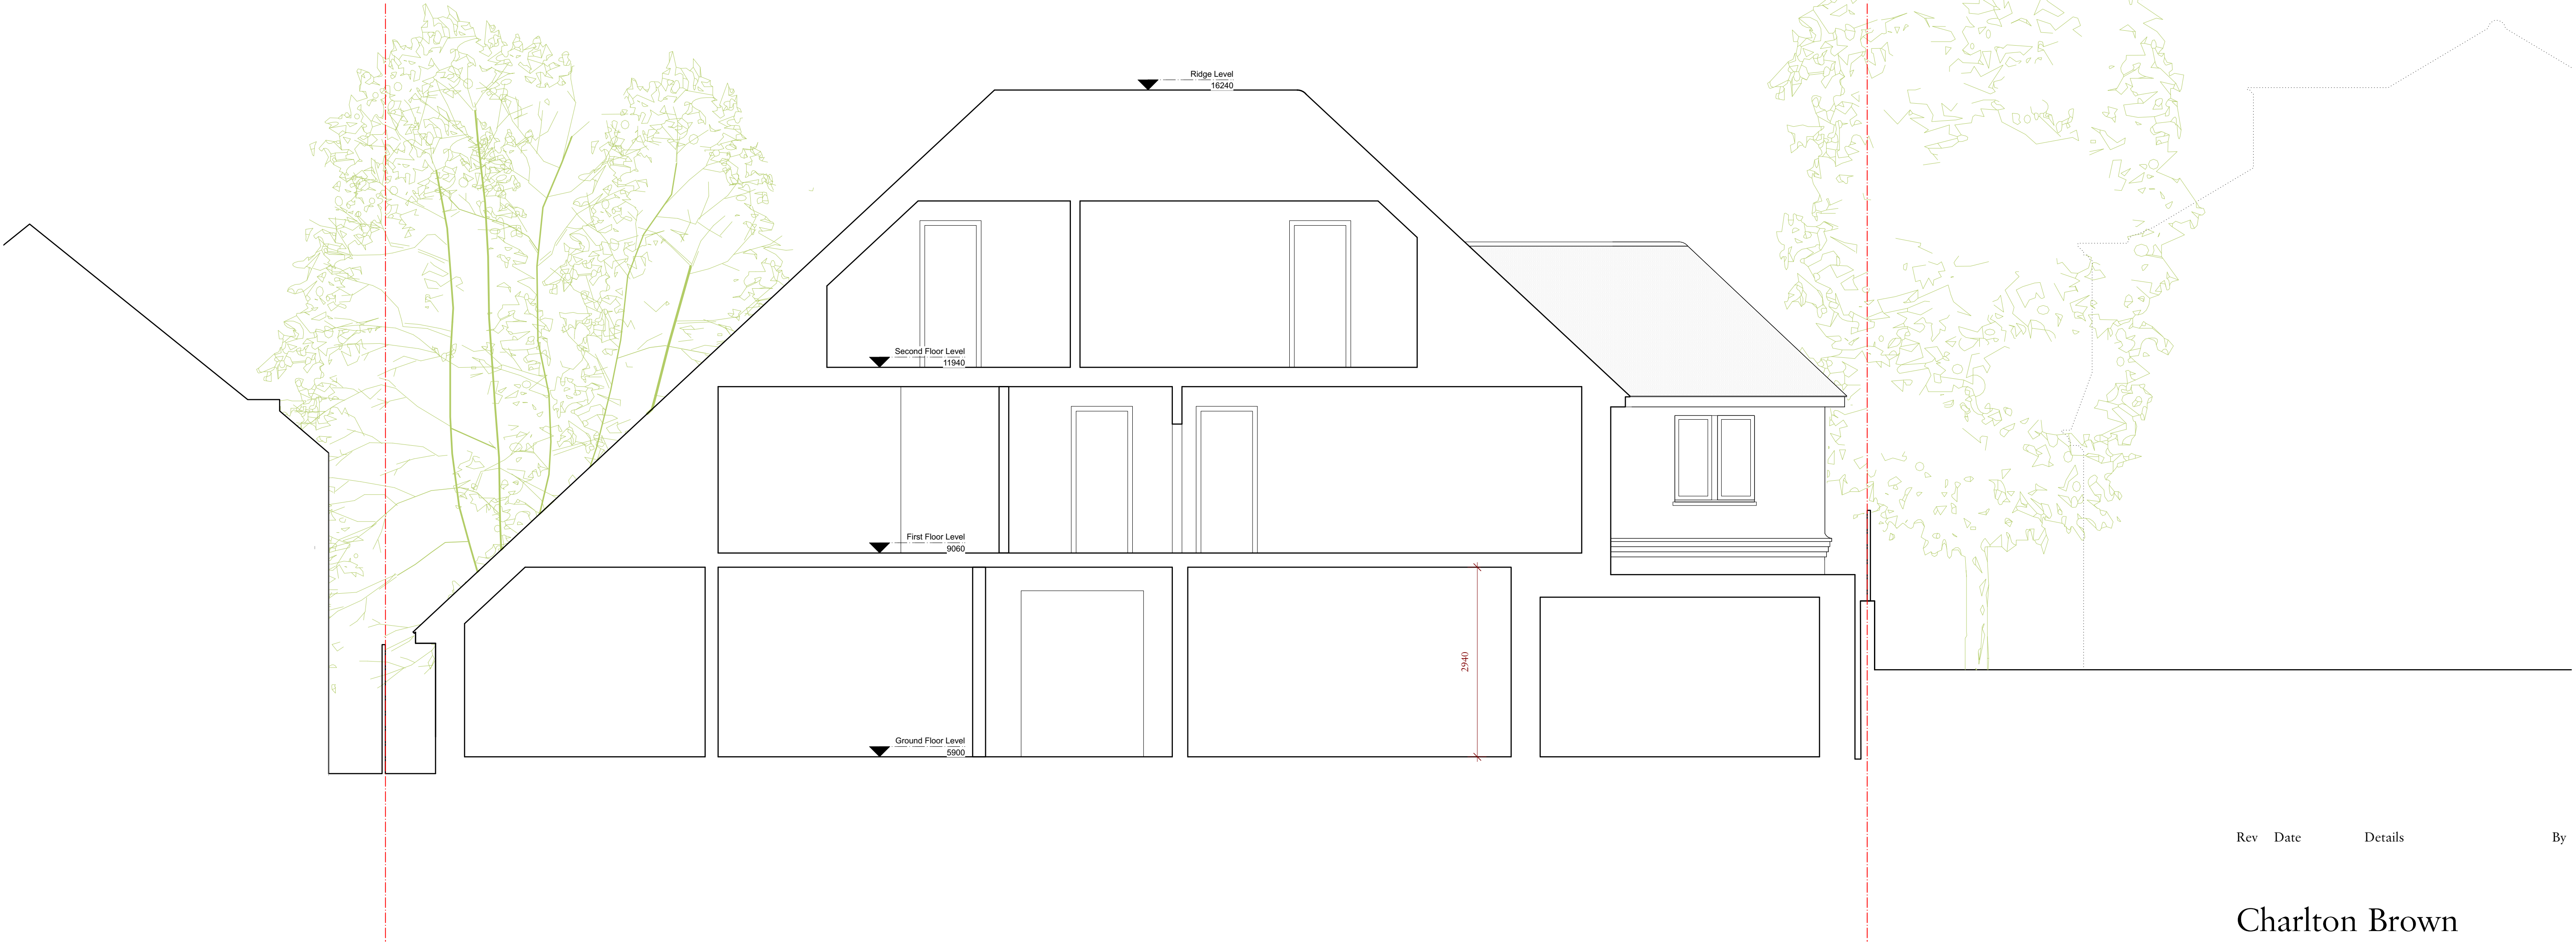

1 PROPOSED SECTION GG
1:50@A1/1:100@A3

Rev Date Details By

Charlton Brown
Architecture & Interiors

The Belvedere, 2 Back Lane, Hampstead, London, NW3 1HL
Telephone +44(0)20 7794 1234
Email office@charltonbrown.com
Website www.charltonbrown.com

Client
Alistair & Paula Flutter

Project
11 View Road, N6 4DJ

Drawing Title
Proposed Section GG

Date 30.09.2021 Drawn ML Checked JM

Scale
1:50

Issue Status
PLANNING

Project Number 20055 Drawing Number PL-00-207-A Revision

