

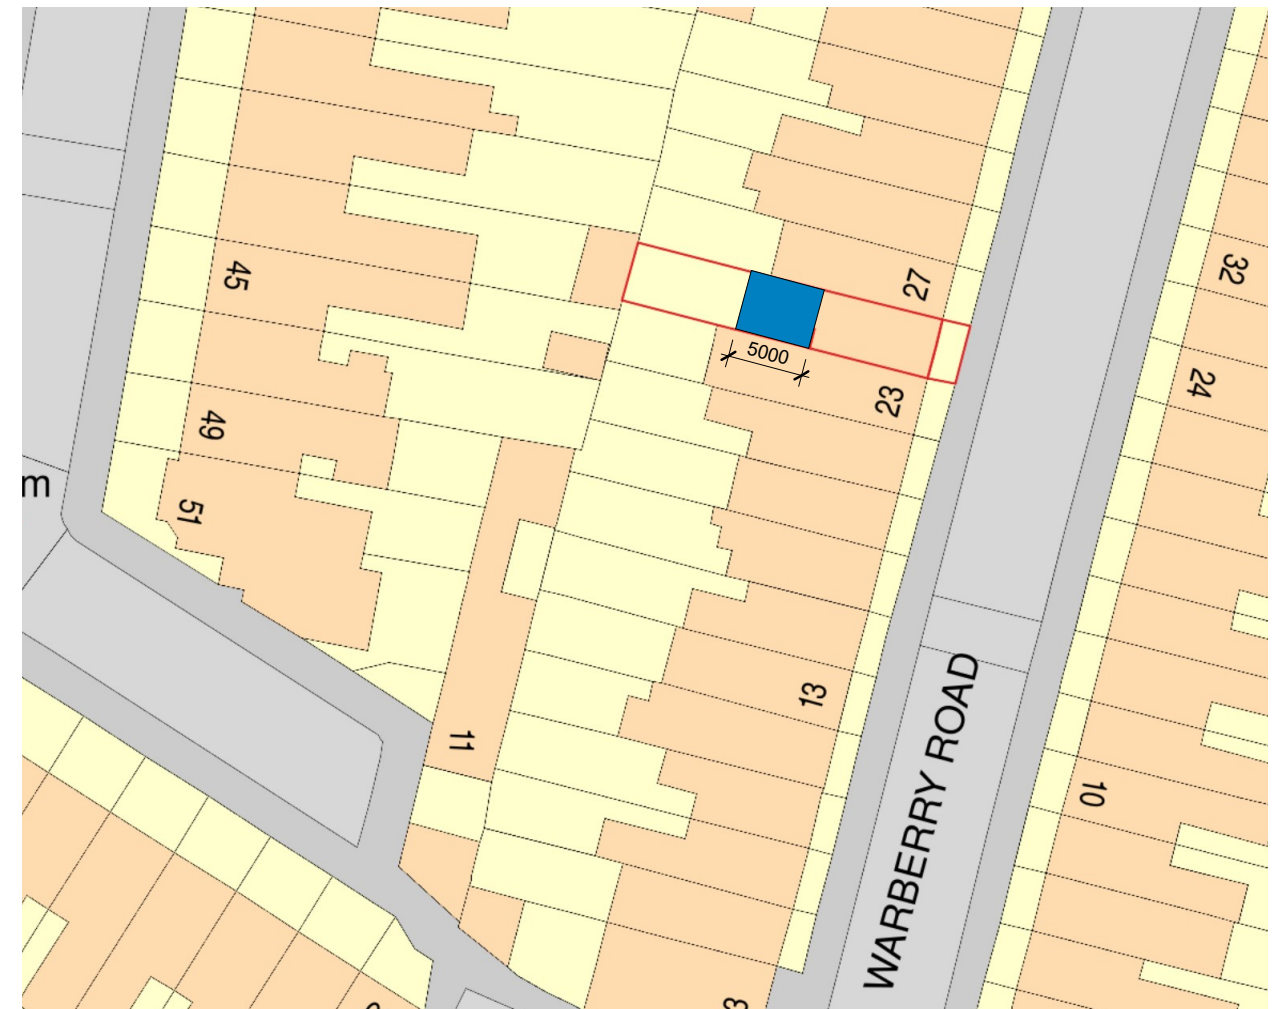


1 -1 Existing Block Plan
1 : 500

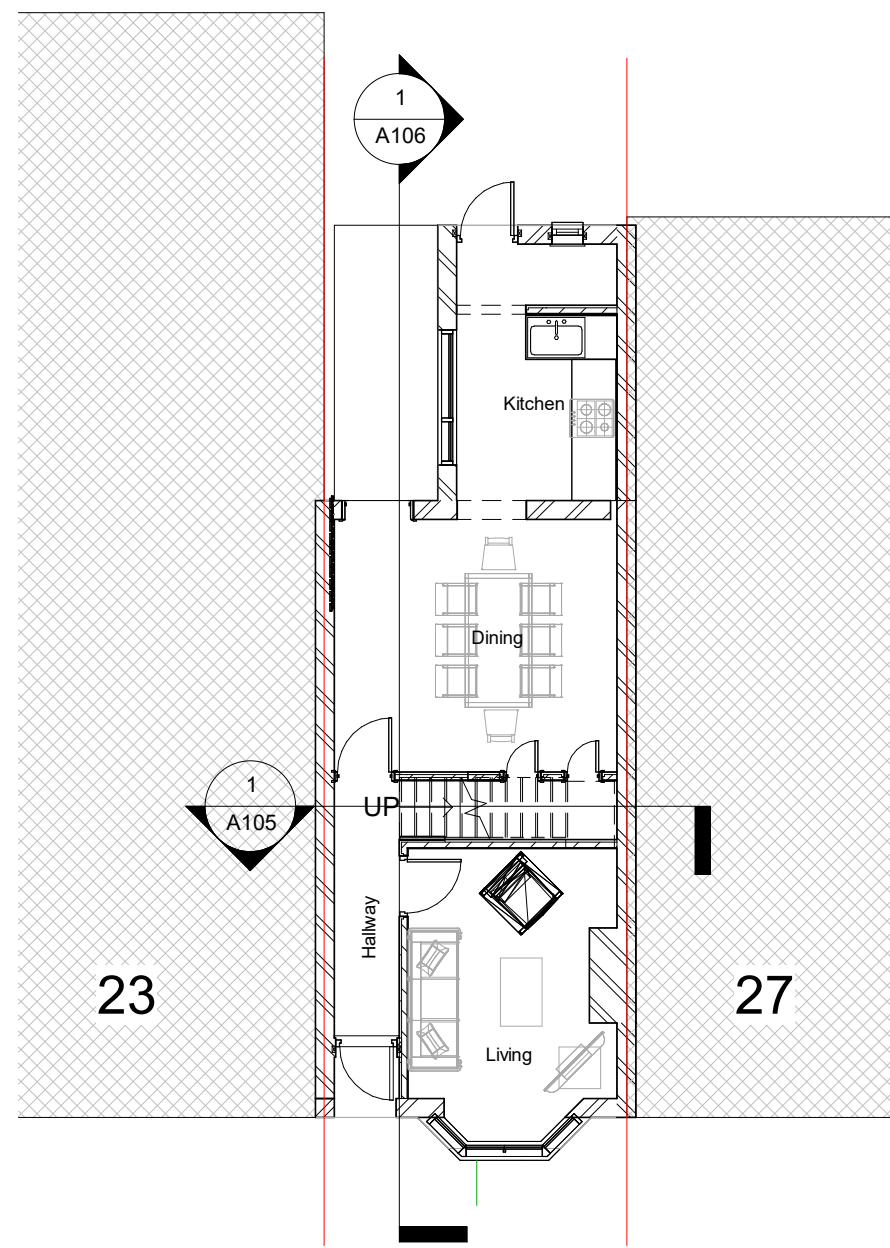


2 -1 Proposed Block Plan
1 : 500



THE MARKET DESIGN & BUILD A TRUE DESIGN & BUILD COMPANY	320 High Street Harlington, Hayes, Middlesex, UB3 5DU t:0203 432 5269 www.themarketdesignbuild.com info@themarketdesignbuild.com	RIBA  Chartered Practice	COPYRIGHT This drawing has been produced by The Market Design & Build's Chartered Architect and is not to be used or reproduced by any other party for any purpose. Site survey to be conducted before any building work is carried out. Any discrepancies to be reported to architect.	All measurements to be checked prior to construction. Any changes to be reported back to this office. Contractor responsible for calling out building control officer as required at stages requested by council.	ISSUE: Rear Extension	TITLE Block Plan		DWG NO: A101 + A201
					PROJECT 25, Warberry Road, N22 7TQ	Scale (@ A3) 1 : 500	Date Feb. 2023	Draft No : P1 By: Max/Ameena Checked By: Stefan

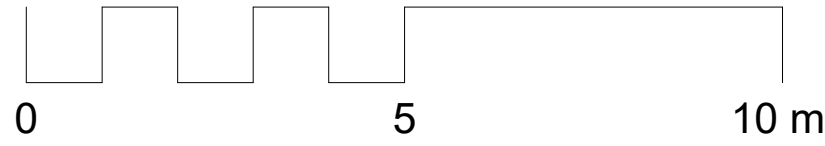


1 00 - Existing
1 : 100

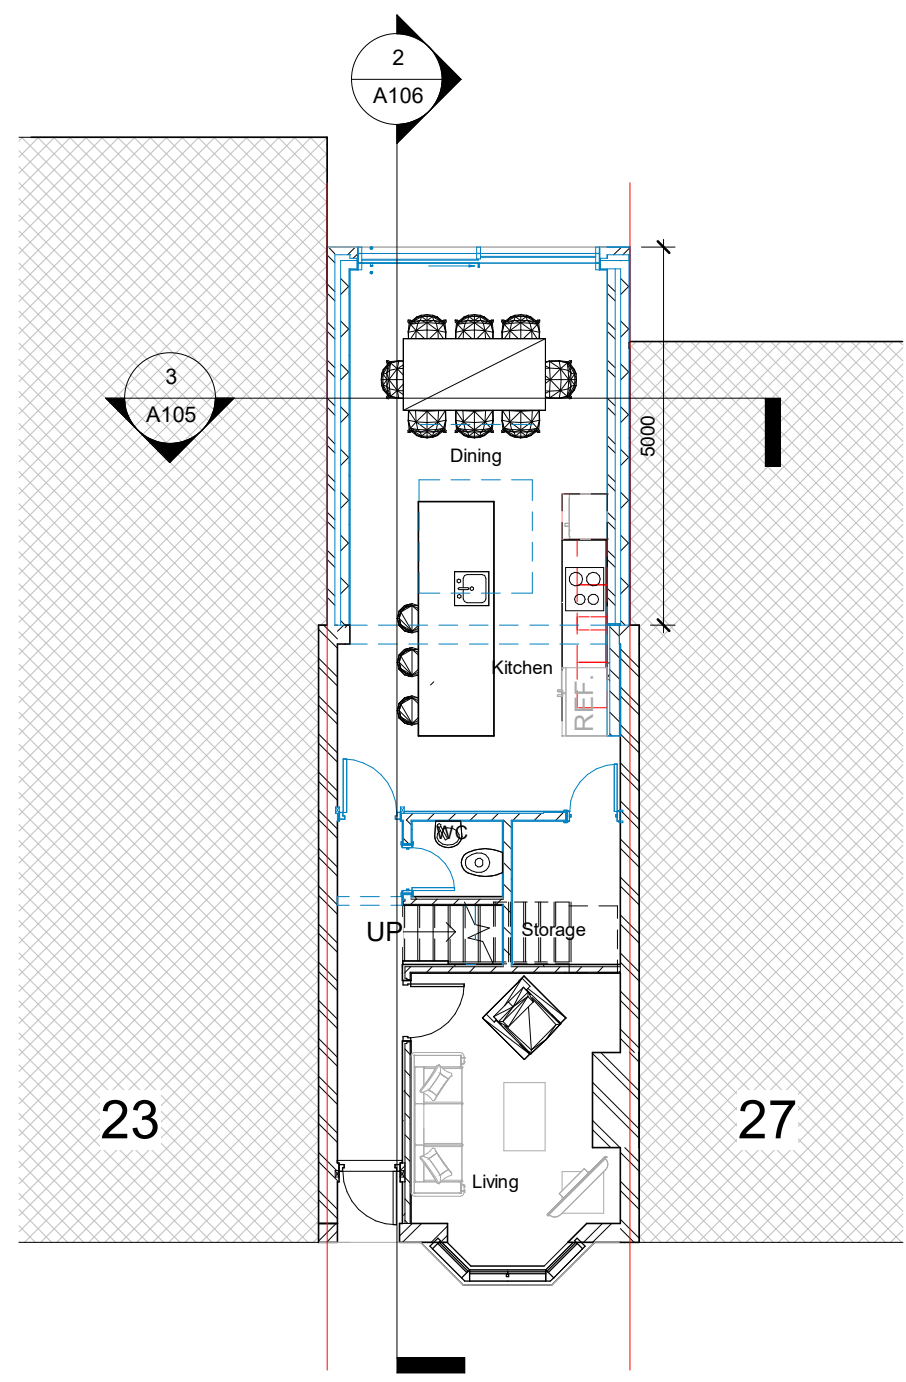



2 00 - Proposed
1 : 100

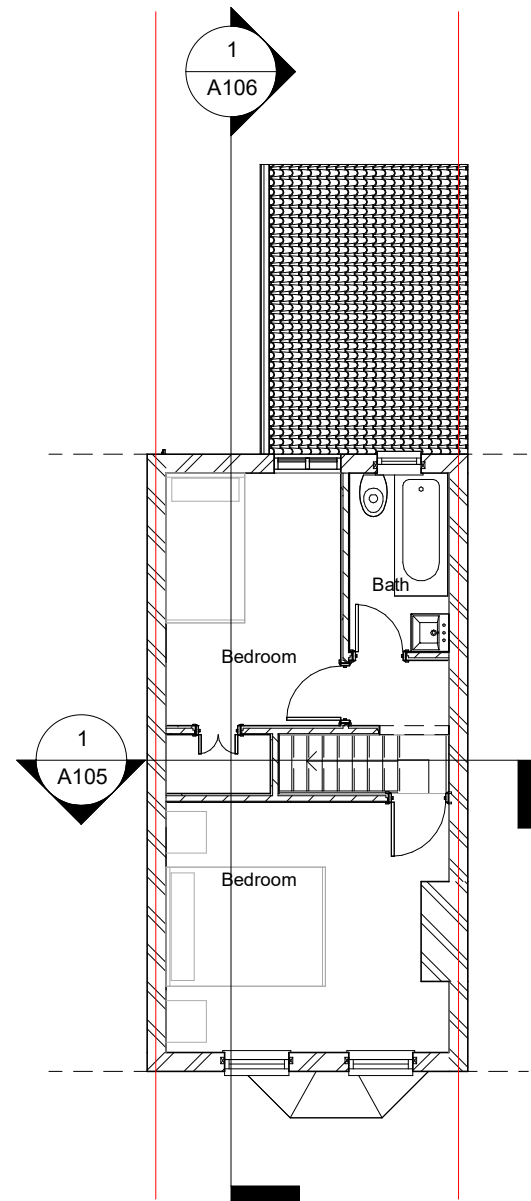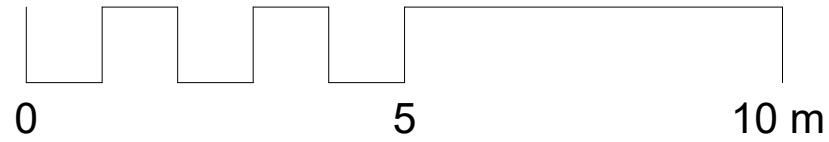


1 01- Existing
1 : 100

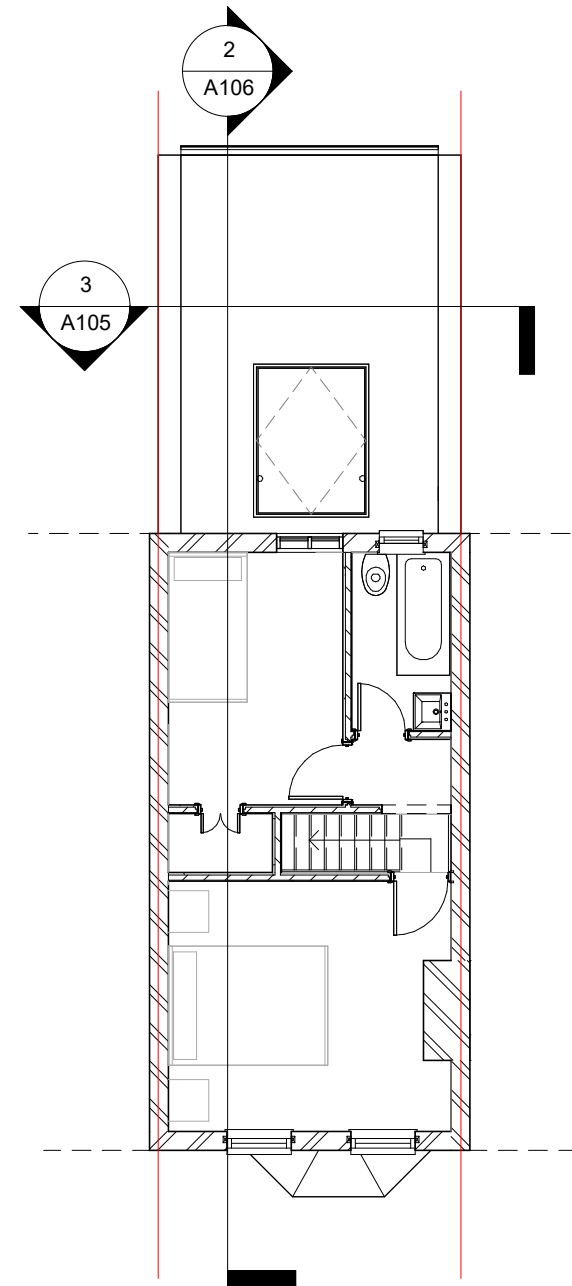



2 01- Proposed
1 : 100

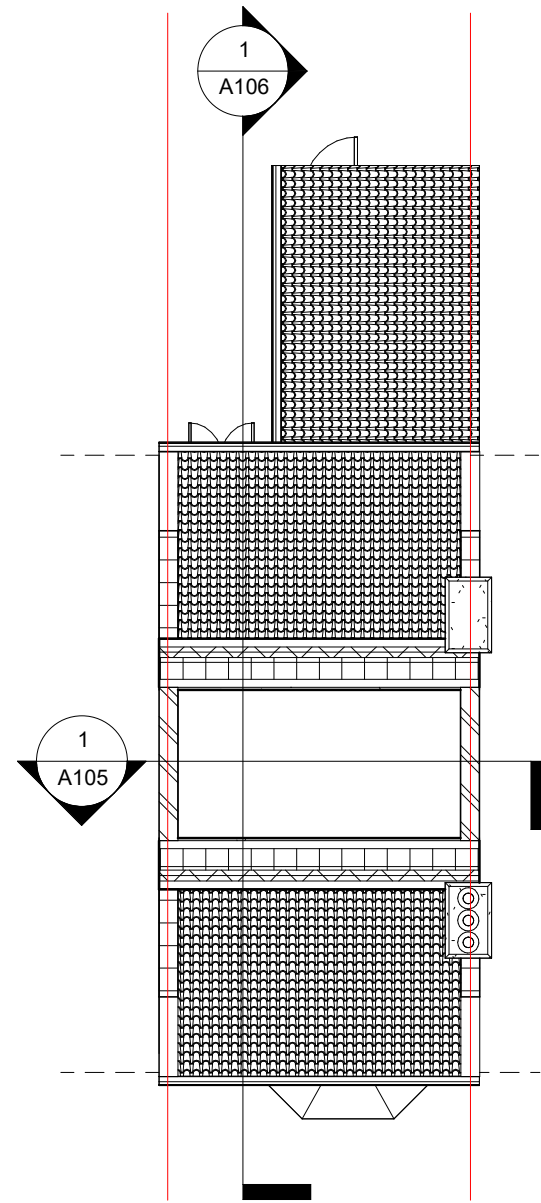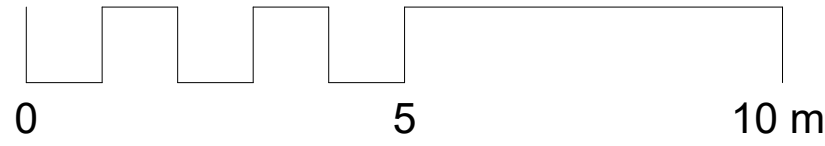


1 Loft - Existing
1 : 100

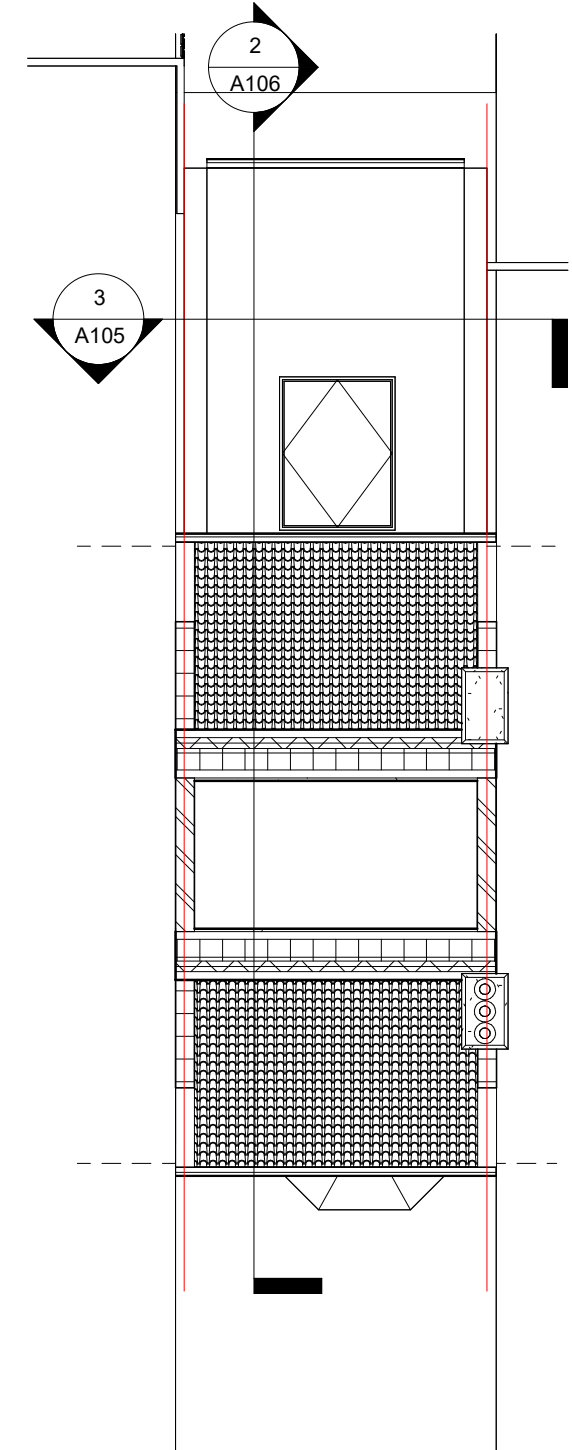



2 Loft - Proposed
1 : 100

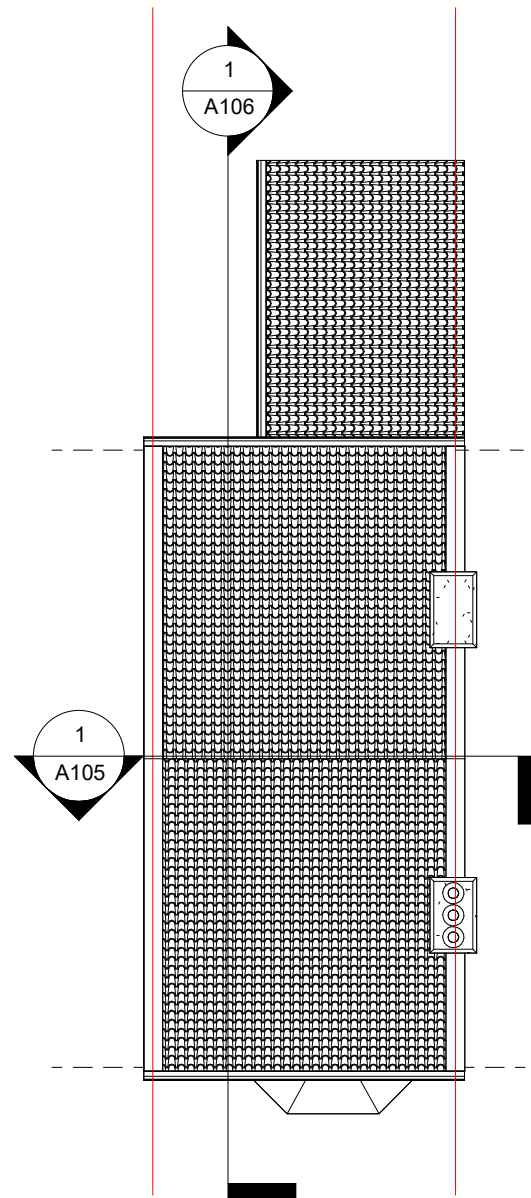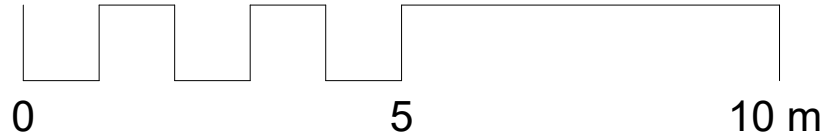


1 Roof - Existing
1 : 100

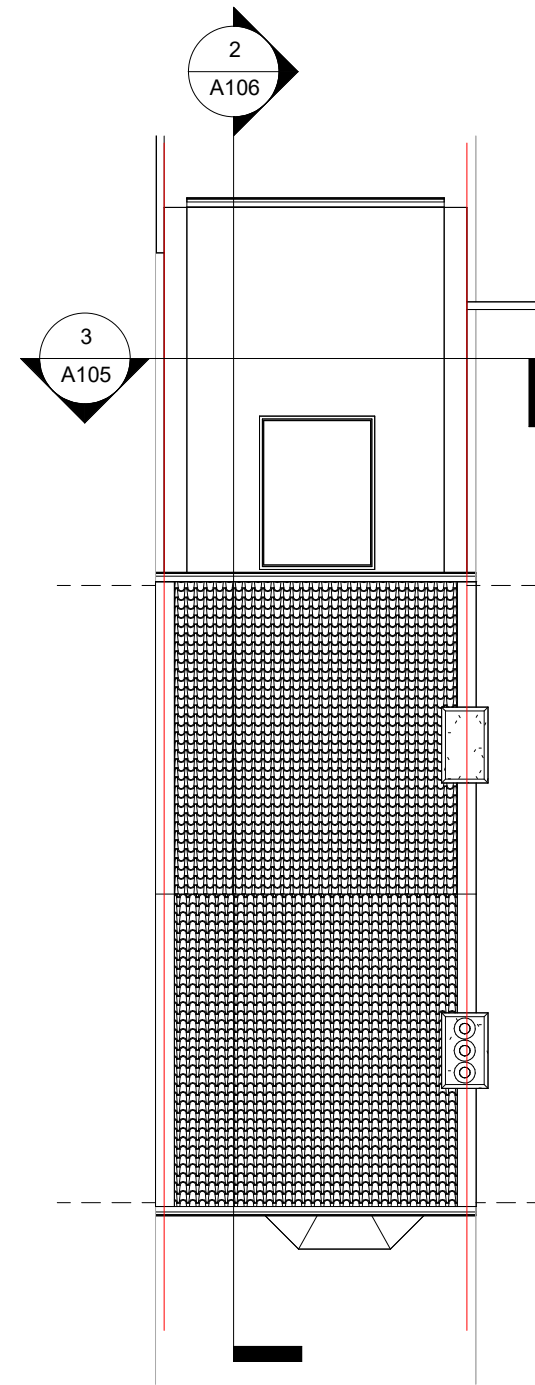


2 Roof - Proposed
1 : 100

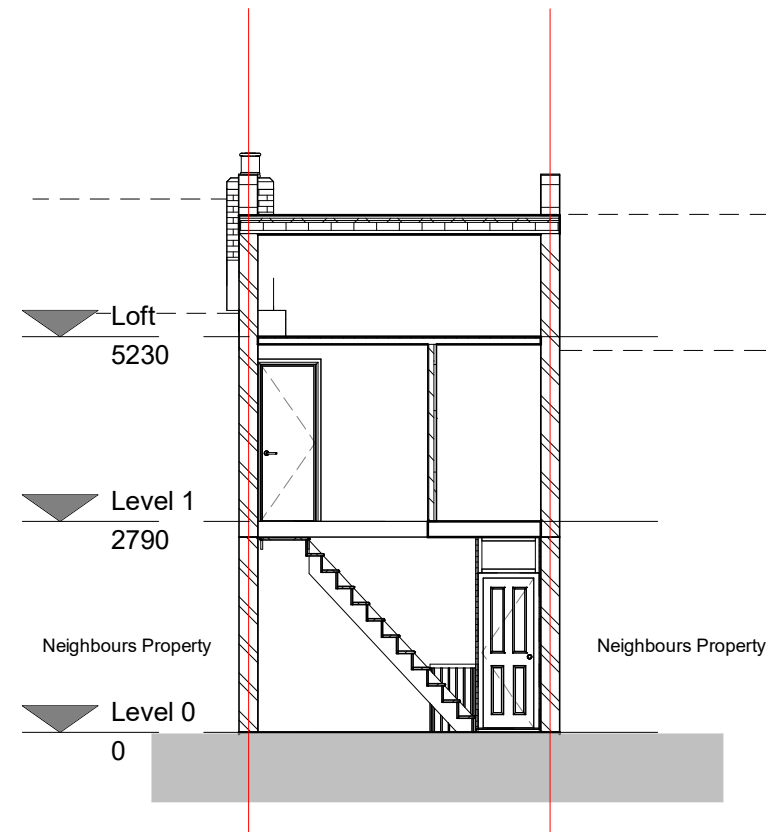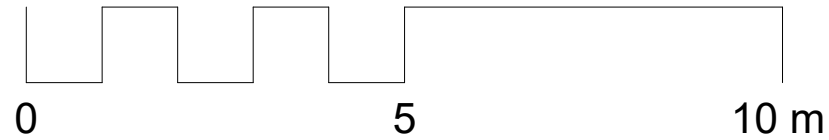

1 Existing - Section 1
1 : 100

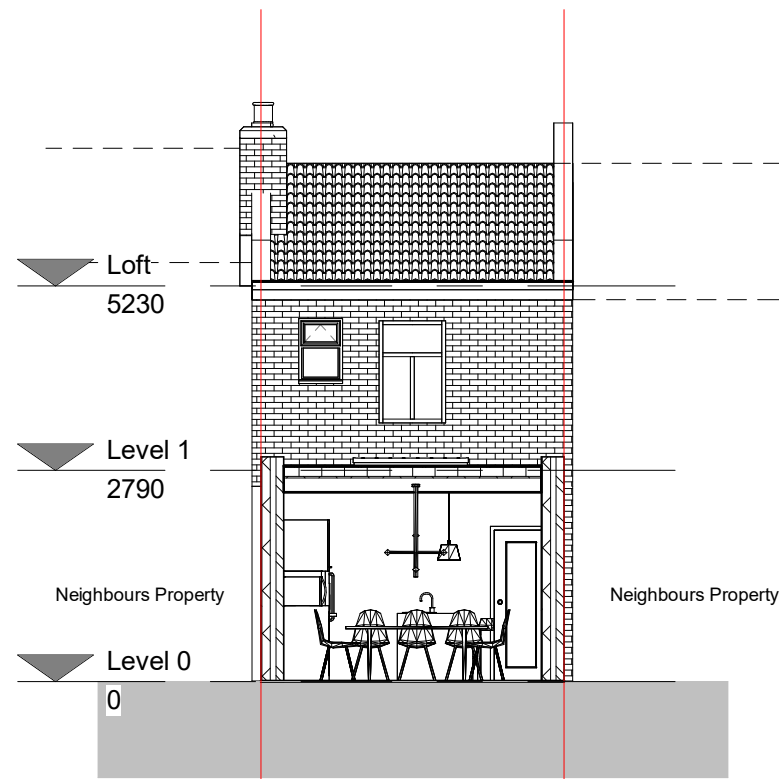


3 Proposed - Section 1
1 : 100

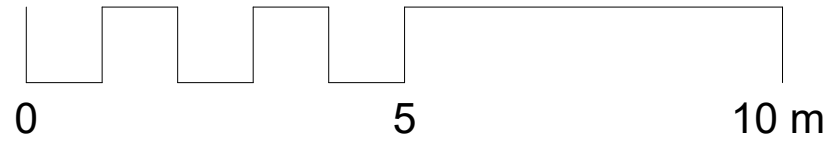

1 Existing - Section 2
1 : 100





2 Proposed - Section 2
1 : 100

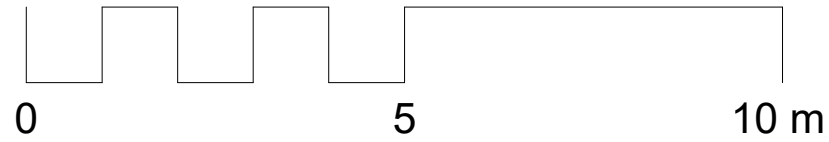


1 Front elevation - Existing
1 : 100





2 Front elevation - Proposed
1 : 100

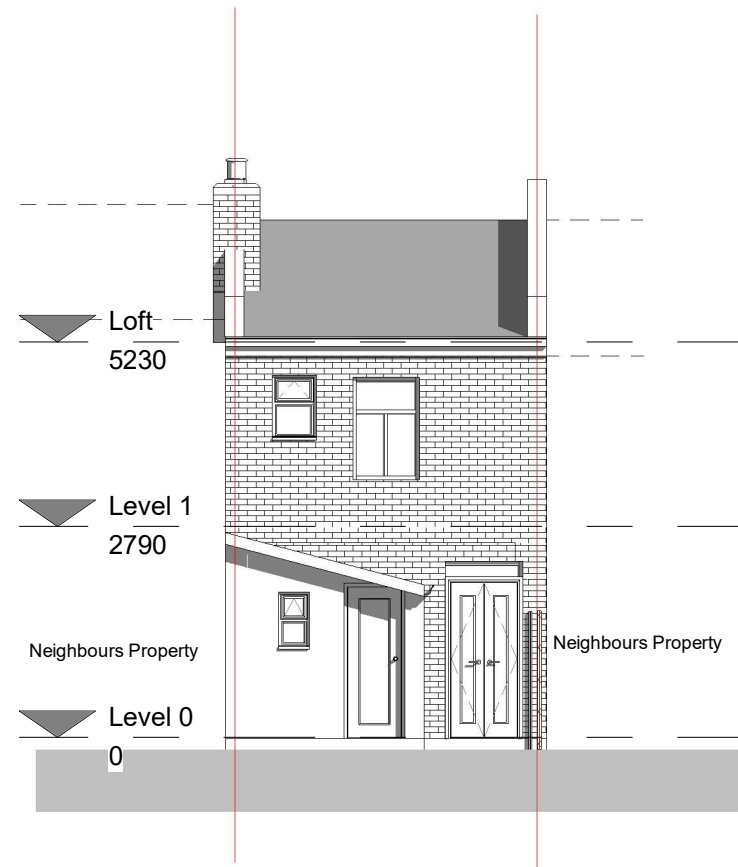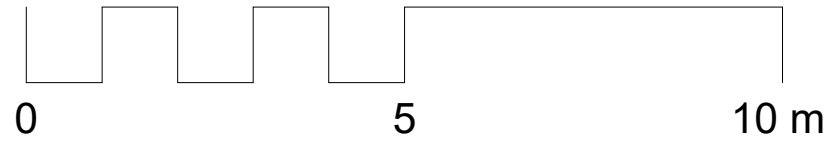

1 Rear elevation - Existing
1 : 100

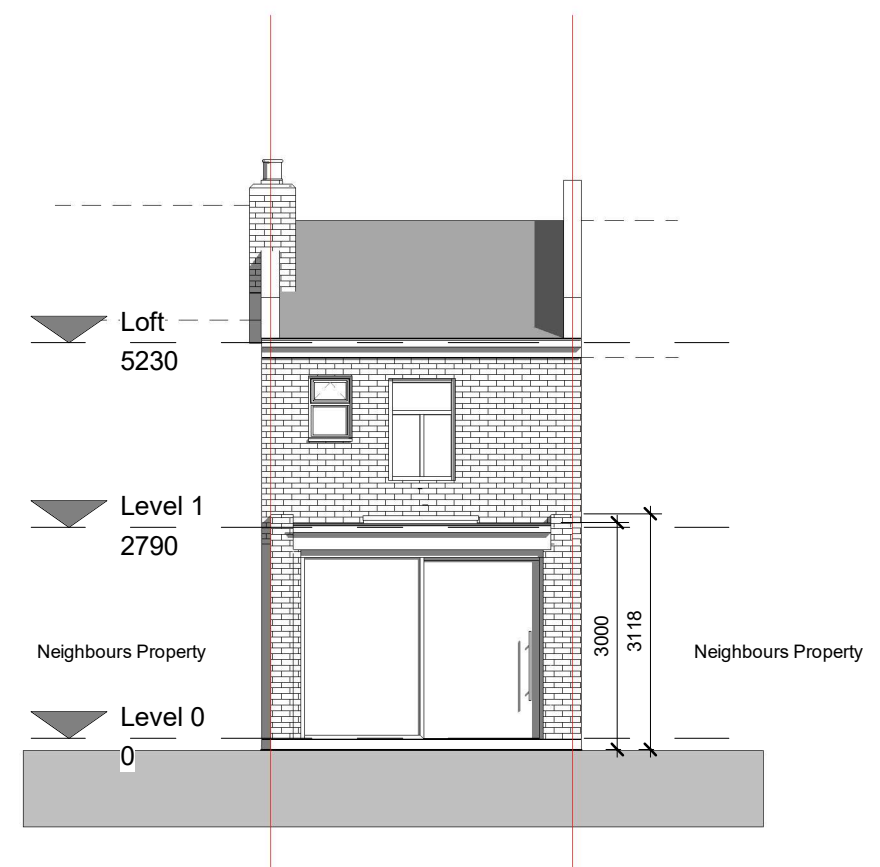

2 Rear elevation - Proposed
1 : 100

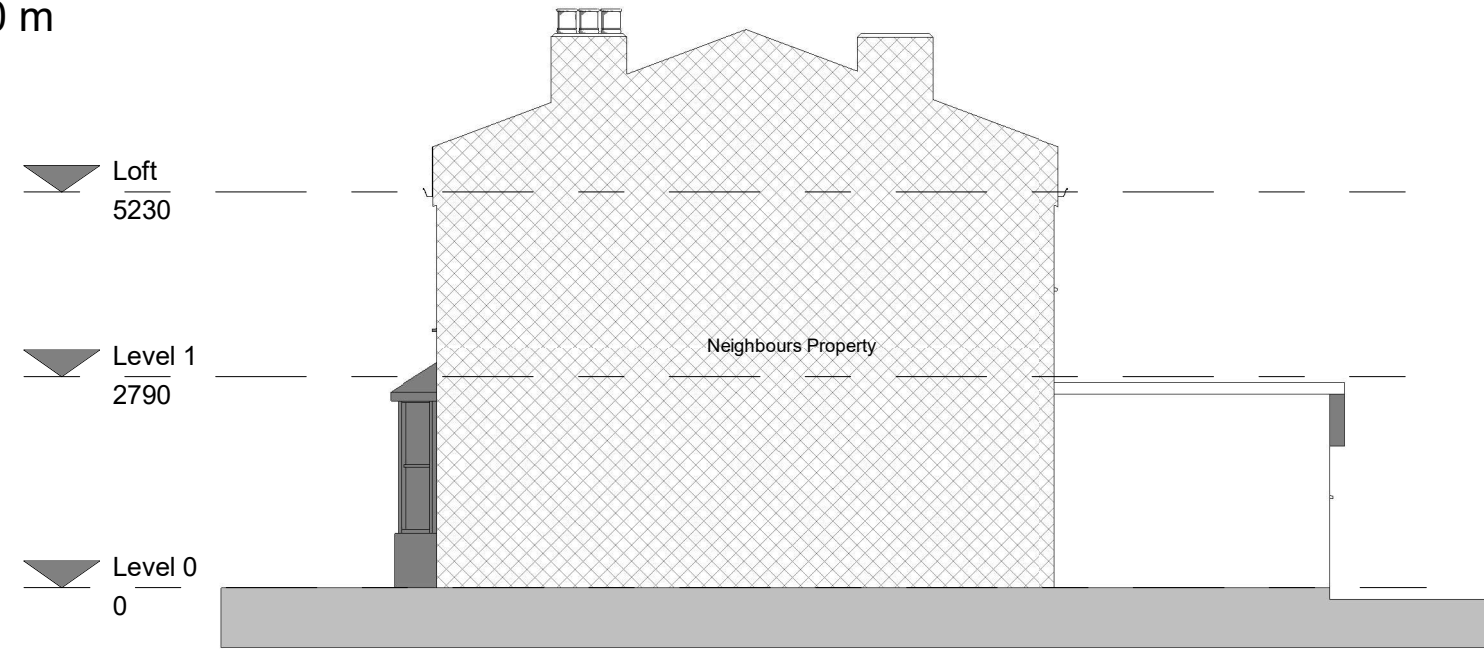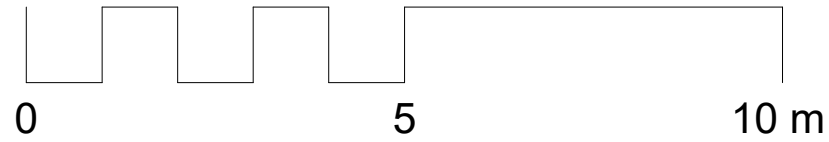


1 East elevation - Existing
1 : 100



2 East elevation - Proposed
1 : 100

THE MARKET DESIGN & BUILD A TRUE DESIGN & BUILD COMPANY	320 High Street Harlington, Hayes, Middlesex, UB3 5DU t:0203 432 5269 www.themarketdesignbuild.com info@themarketdesignbuild.com	RIBA Chartered Practice	COPYRIGHT This drawing has been produced by The Market Design & Build's Chartered Architect and is not to be used or reproduced by any other party for any purpose. Site survey to be conducted before any building work is carried out. Any discrepancies to be reported to architect.	All measurements to be checked prior to construction. Any changes to be reported back to this office. Contractor responsible for calling out building control officer as required at stages requested by council.	ISSUE: Rear Extension	TITLE East elevation		DWG NO: A109 + A209
					PROJECT 25, Warberry Road, N22 7TQ	Scale (@ A3) 1 : 100	Date Feb. 2023	Draft No : P1 By: Max/Ameena Checked By: Stefan

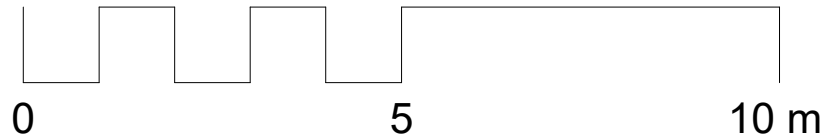

1 West elevation - Existing
1 : 100



2 West elevation - Proposed
1 : 100