



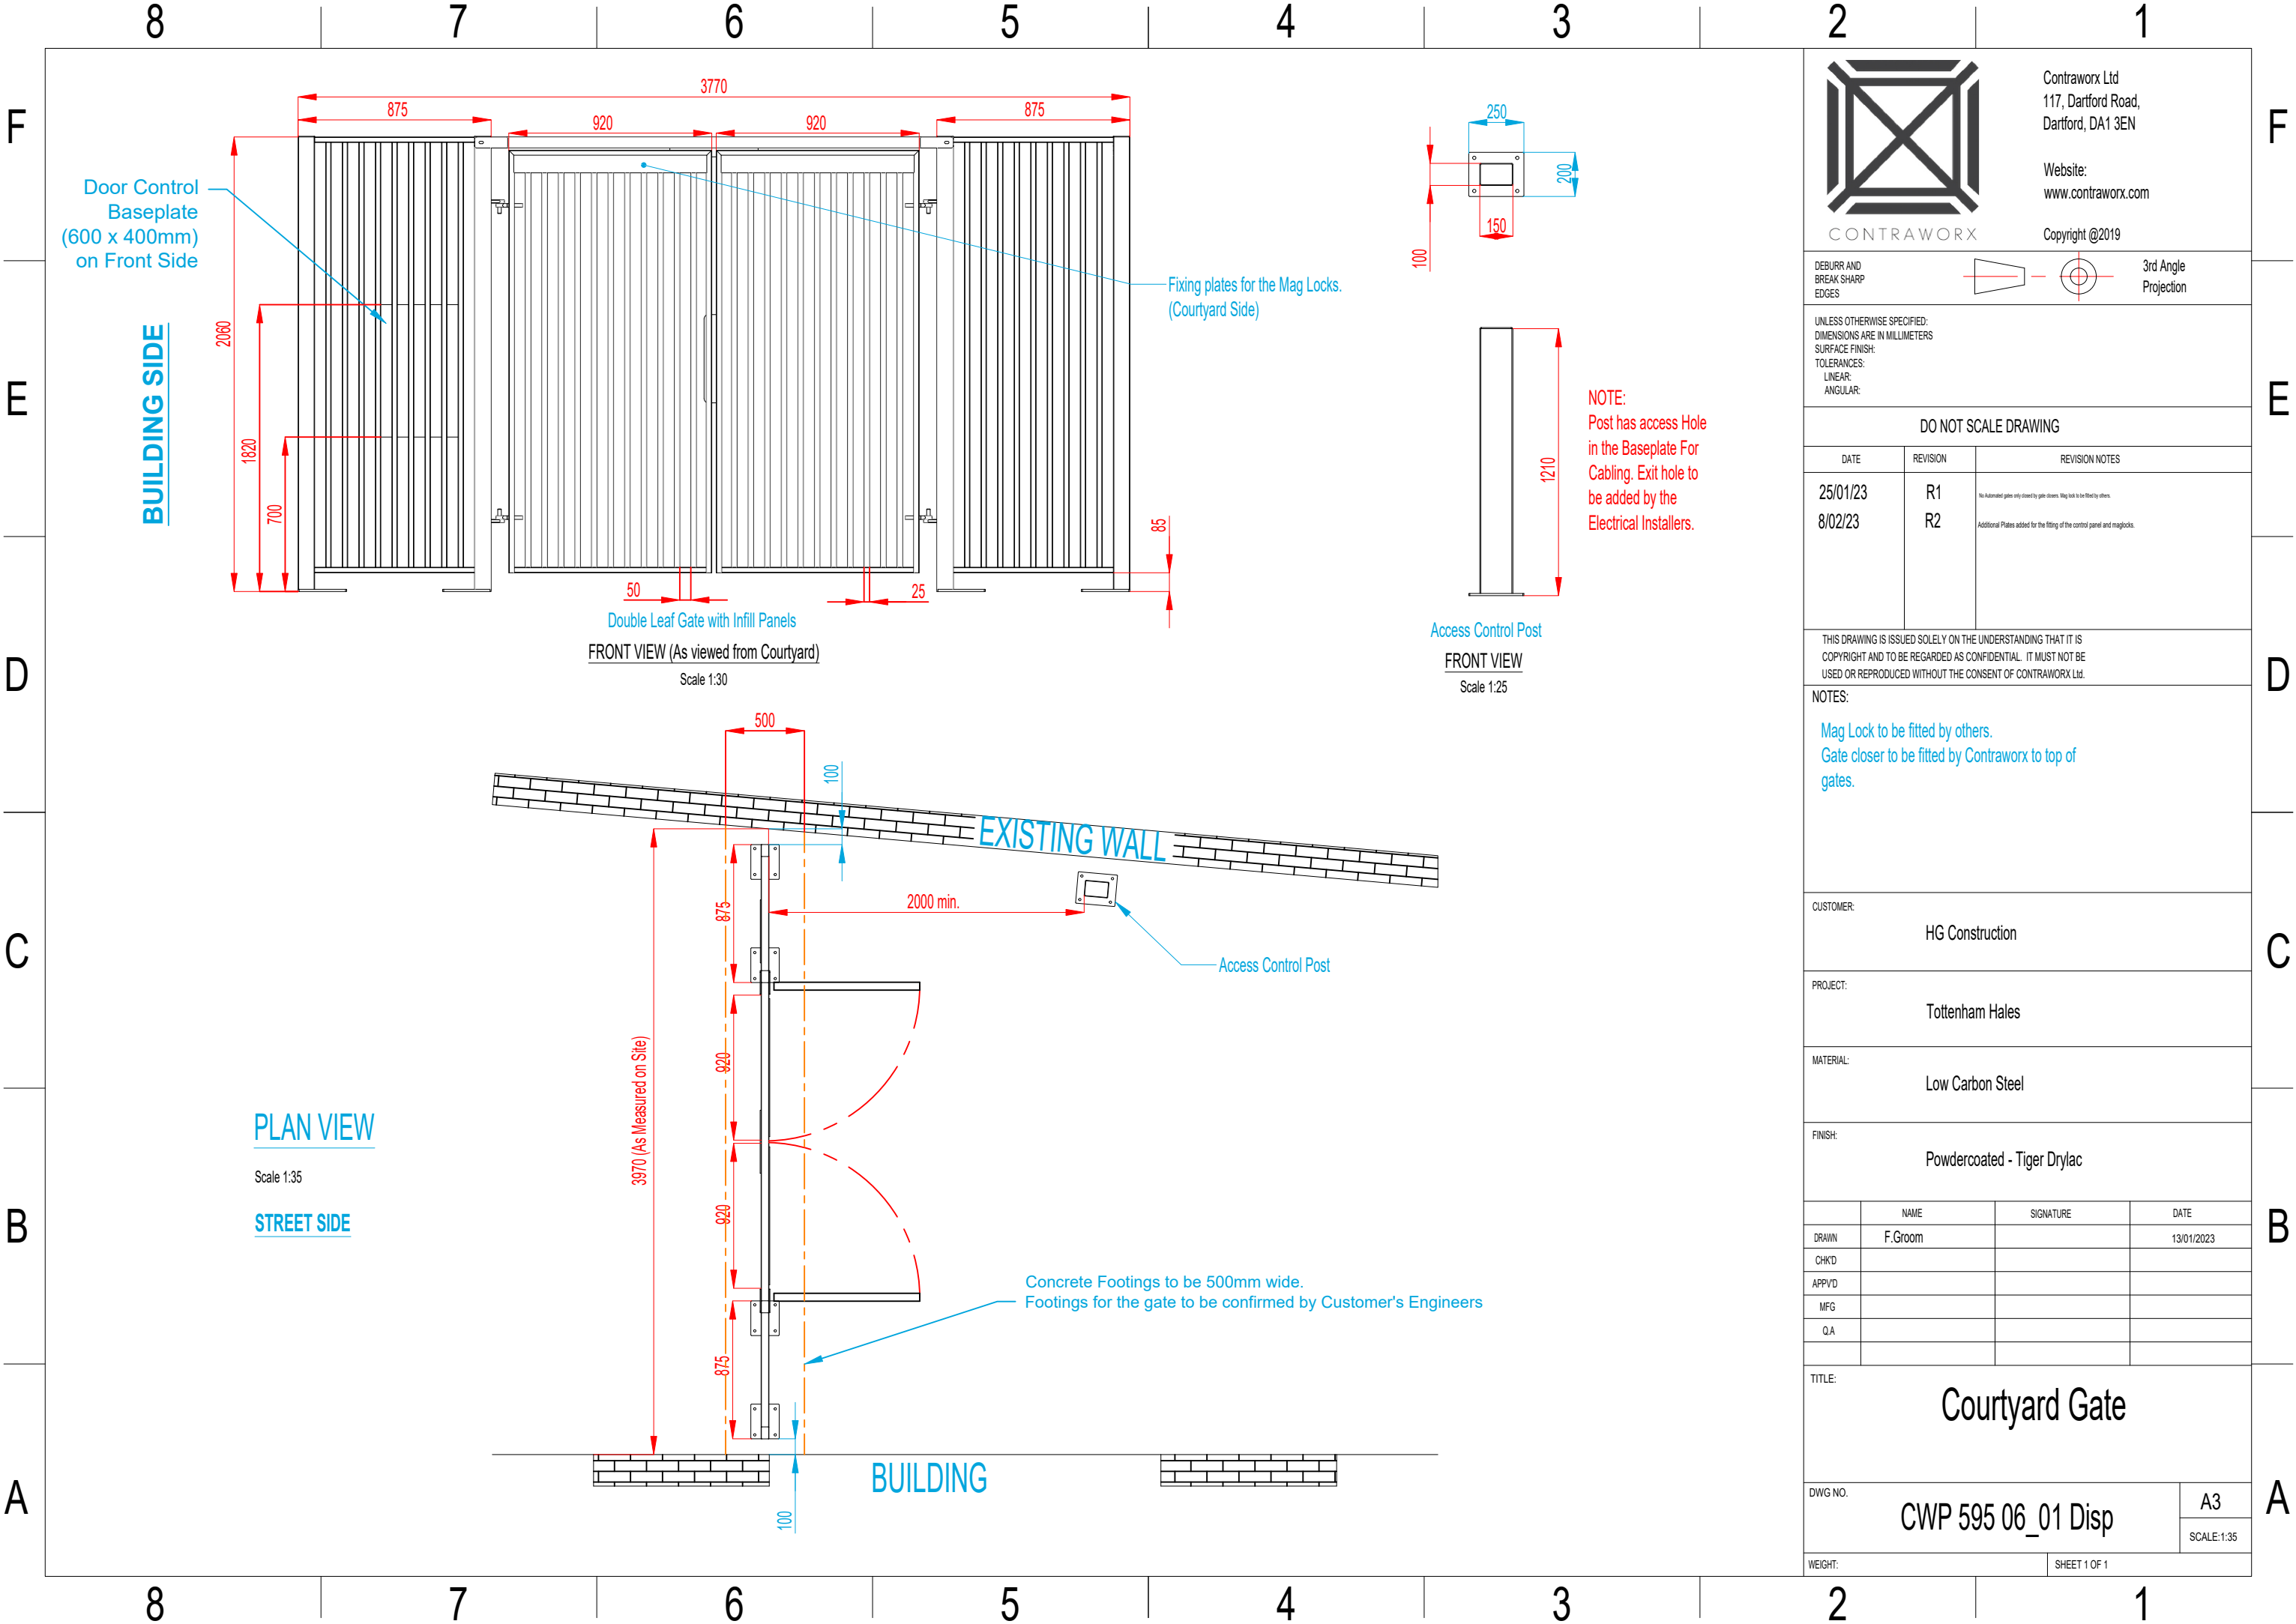

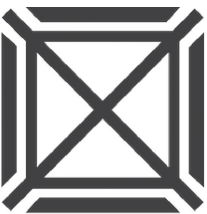

Contraworx Ltd
117, Dartford Road,
Dartford, DA1 3EN

Website:
www.contraworx.com

Copyright ©2019

DEBURR AND
BREAK SHARP
EDGES

3rd Angle
Projection

UNLESS OTHERWISE SPECIFIED:
DIMENSIONS ARE IN MILLIMETERS
SURFACE FINISH:
TOLERANCES:
LINEAR:
ANGULAR:

DO NOT SCALE DRAWING

DATE	REVISION	REVISION NOTES
25/01/23	R1	No Automated gates only closed by gate closer. Mag lock to be fitted by others.
8/02/23	R2	Additional Plates added for the fitting of the control panel and maglocks.

THIS DRAWING IS ISSUED SOLELY ON THE UNDERSTANDING THAT IT IS
COPYRIGHT AND TO BE REGARDED AS CONFIDENTIAL. IT MUST NOT BE
USED OR REPRODUCED WITHOUT THE CONSENT OF CONTRAWORX LTD.

NOTES:

Mag Lock to be fitted by others.
Gate closer to be fitted by Contraworx to top of
gates.

CUSTOMER:

HG Construction

PROJECT:

Tottenham Hales

MATERIAL:

Low Carbon Steel

FINISH:

Powdercoated - Tiger Drylac

	NAME	SIGNATURE	DATE
DRAWN	F.Groom		13/01/2023
CHK'D			
APP'VD			
MFG			
QA			

TITLE:

Courtyard Gate

DWG NO.	CWP 595 06_01 Disp	A3
WEIGHT:	SHEET 1 OF 1	