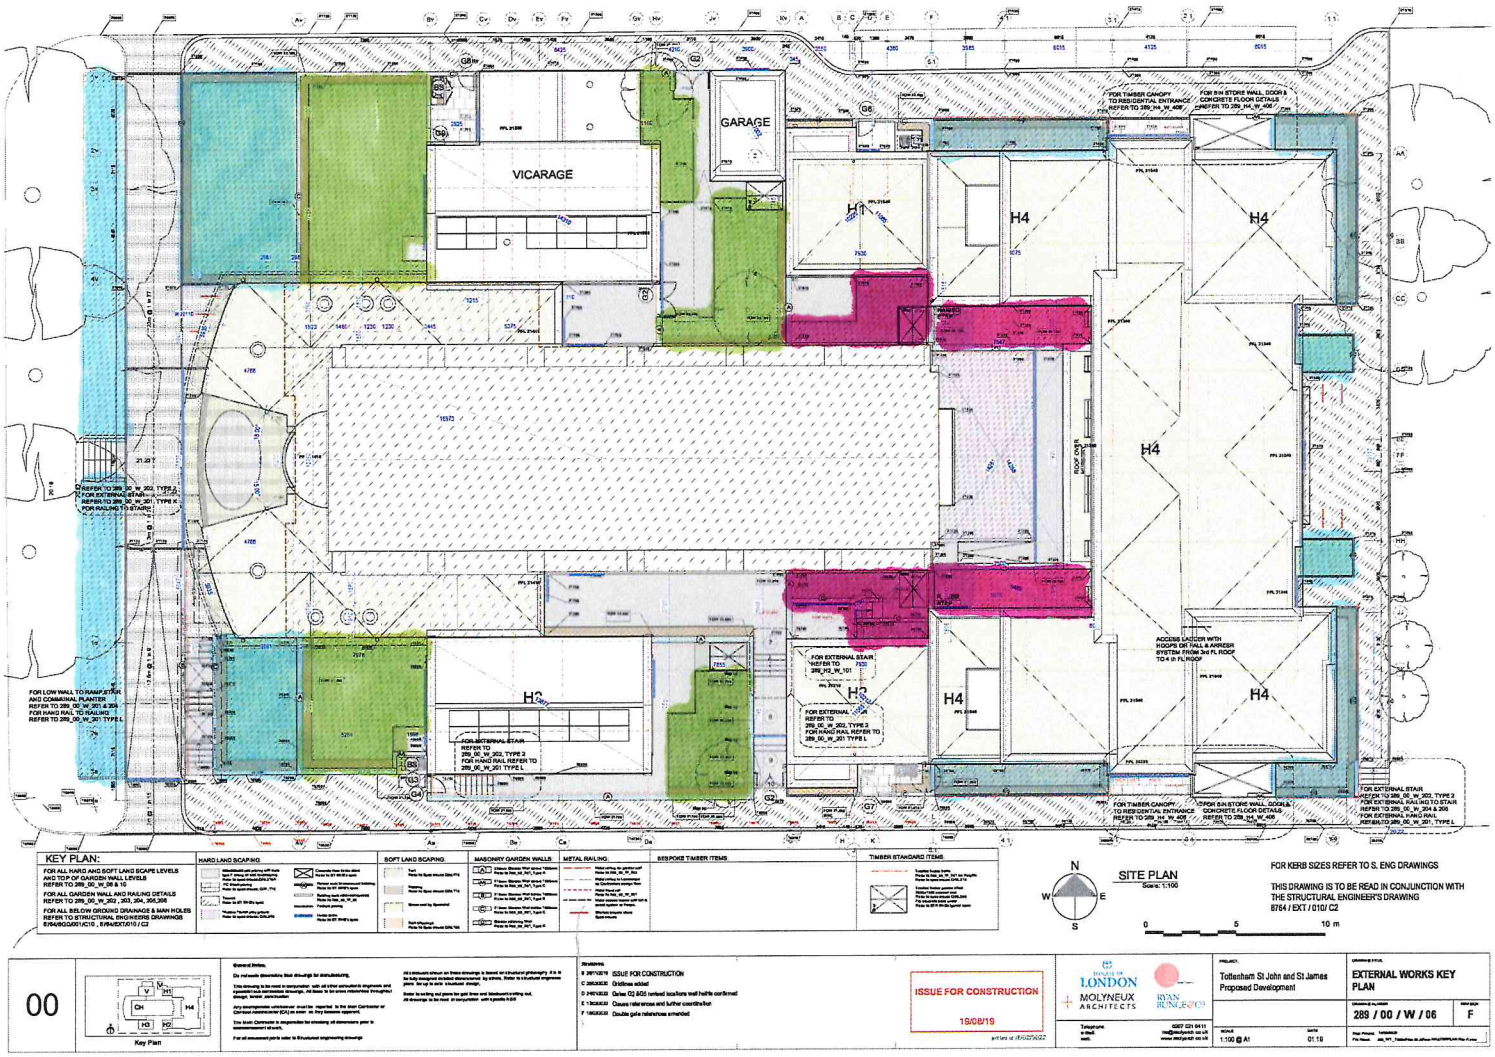



COMMUNAL AREAS REF-POINT A.

PROPOSED ~~HARD~~ PAVED AREAS REF POINT A.

PRIVATE GARDENS FOR REPLACEMENT SOIL. REF POINTS 1,2&3

HGY/2022/4287

GROUND REMEDIATION RECORD.
14/02/2023.