


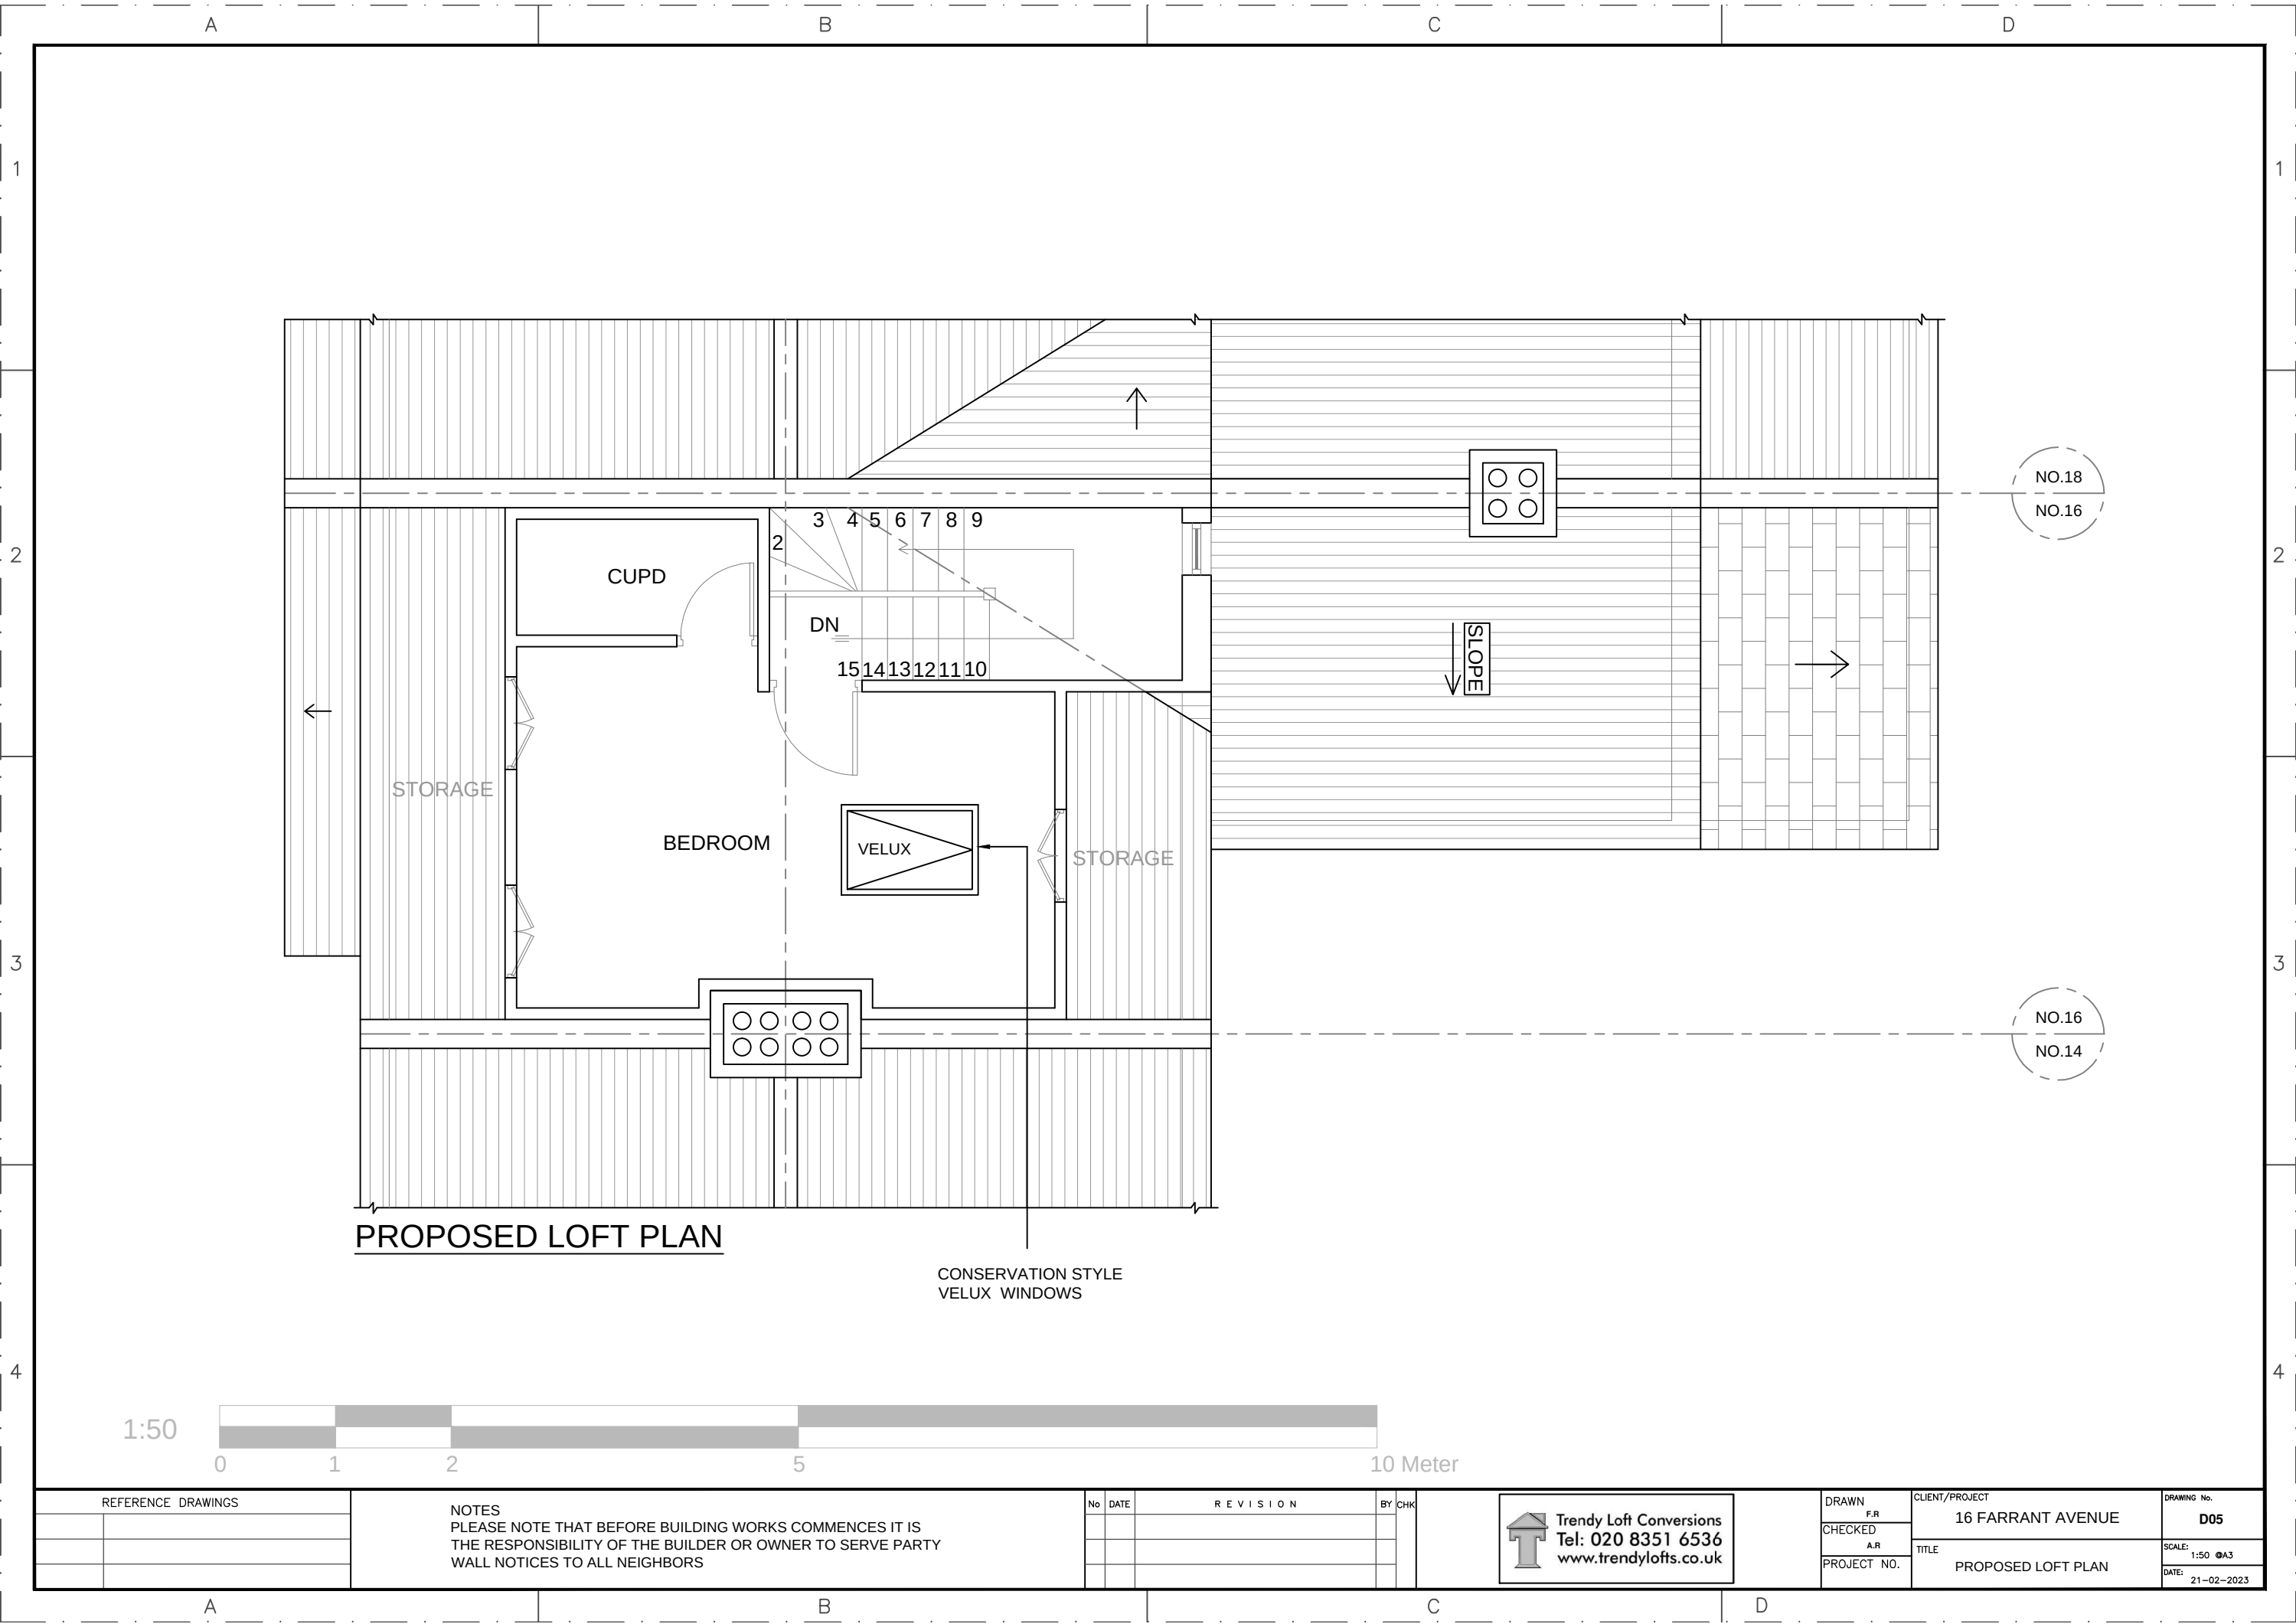

PROPOSED LOFT PLAN

CONSERVATION STYLE  
VELUX WINDOWS



| REFERENCE DRAWINGS |  |
|--------------------|--|
|                    |  |
|                    |  |
|                    |  |

NOTES  
PLEASE NOTE THAT BEFORE BUILDING WORKS COMMENCES IT IS  
THE RESPONSIBILITY OF THE BUILDER OR OWNER TO SERVE PARTY  
WALL NOTICES TO ALL NEIGHBORS

| No | DATE | REVISION | BY | CHK |
|----|------|----------|----|-----|
|    |      |          |    |     |
|    |      |          |    |     |
|    |      |          |    |     |



Trendy Loft Conversions  
Tel: 020 8351 6536  
www.trendylofts.co.uk

|                                               |                                     |                    |
|-----------------------------------------------|-------------------------------------|--------------------|
| DRAWN<br>F.R<br>CHECKED<br>A.R<br>PROJECT NO. | CLIENT/PROJECT<br>16 FARRANT AVENUE | DRAWING No.<br>D05 |
|                                               | TITLE<br>PROPOSED LOFT PLAN         | SCALE: 1:50 @A3    |
|                                               |                                     | DATE: 21-02-2023   |