


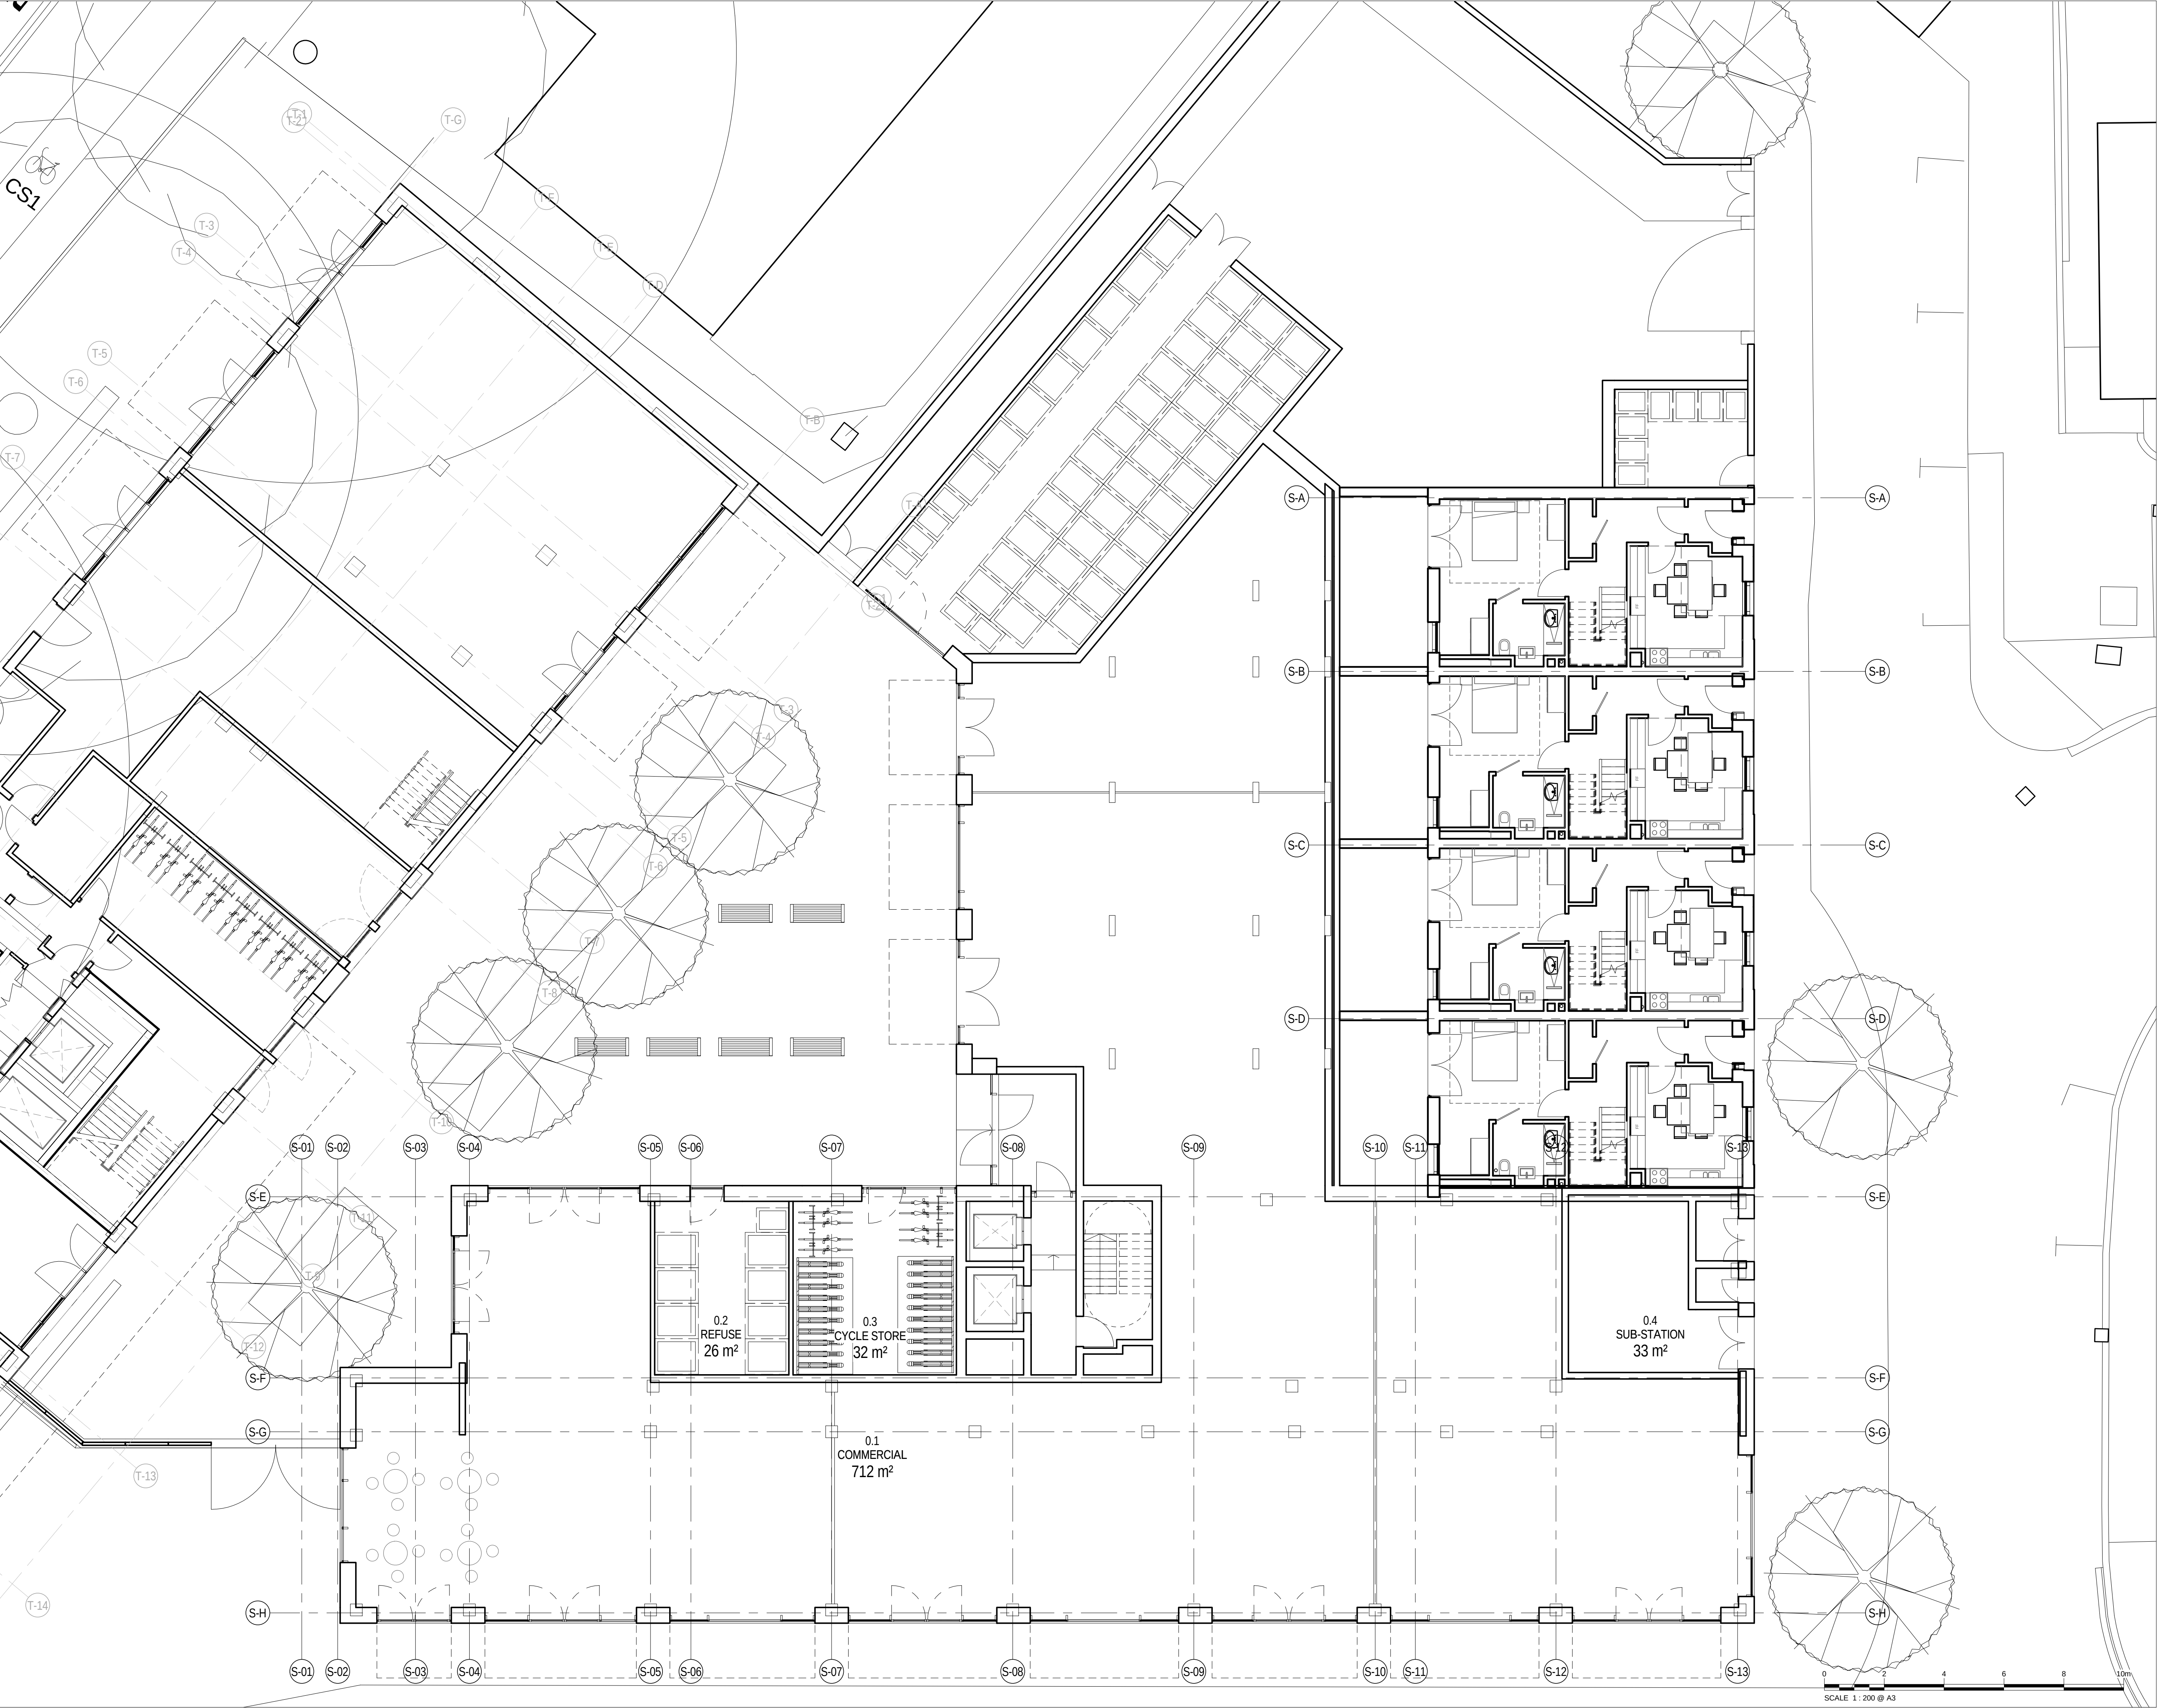

Notes

Do not scale from this drawing.

All dimensions are to be checked prior to construction and any discrepancies are to be identified to the Architect.

Copyright reserved.

3DR Internal Project Number: 160176

P02	02-12-16	Issued for Information	MD
P01	28-10-16	Issued for Information	MD

Revisions

Status

Planning

Client
Grainger

Project
Apex House

Title
SSR - Level 00
Proposed Scheme

Scale	Size	Date	Drawn	Checked
1 : 100	A1	02/12/2016	MD	RF

3DReid
www.3DReid.com
Architecture Interiors Masterplanning

Drawing No.
160176-3DR-SS-00-DR-A-D-001

Rev.
P02