




GEOSHIELD

Verification Plan



DETAILS

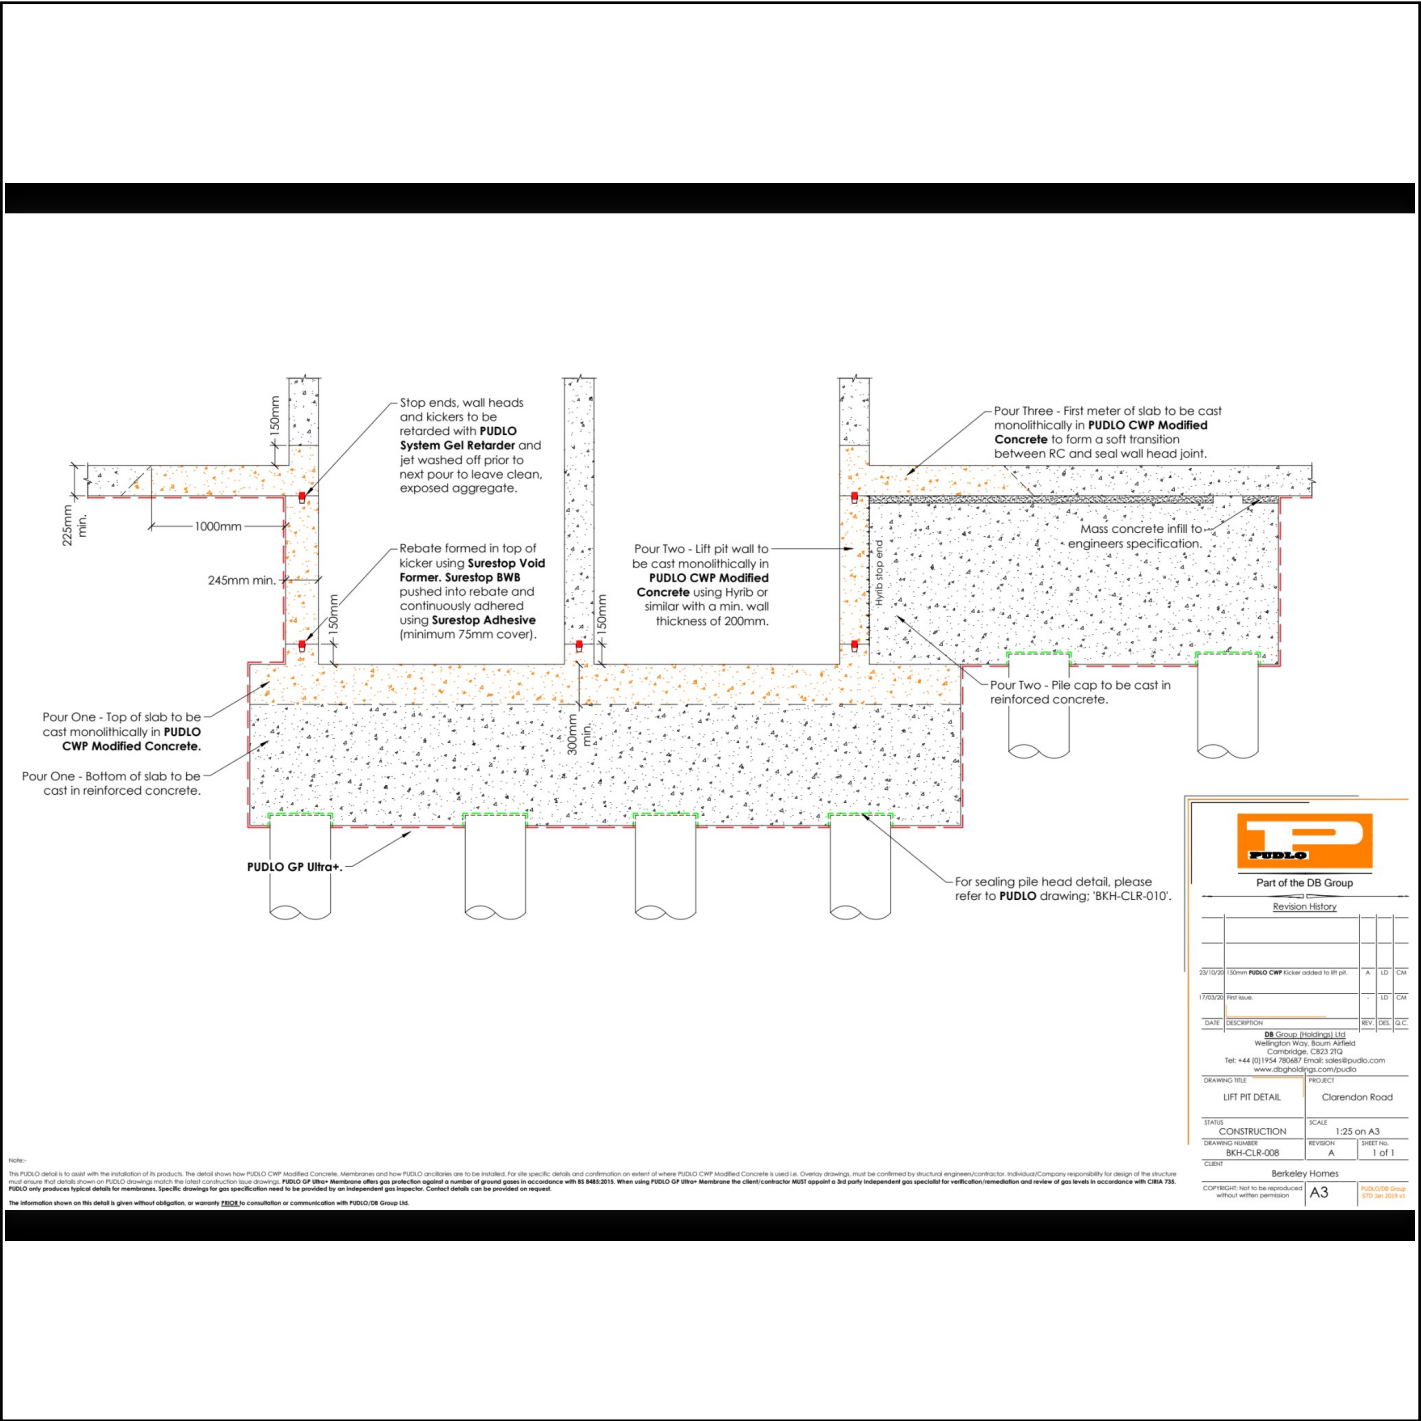




GEOSHIELD Verification Plan



DETAILS

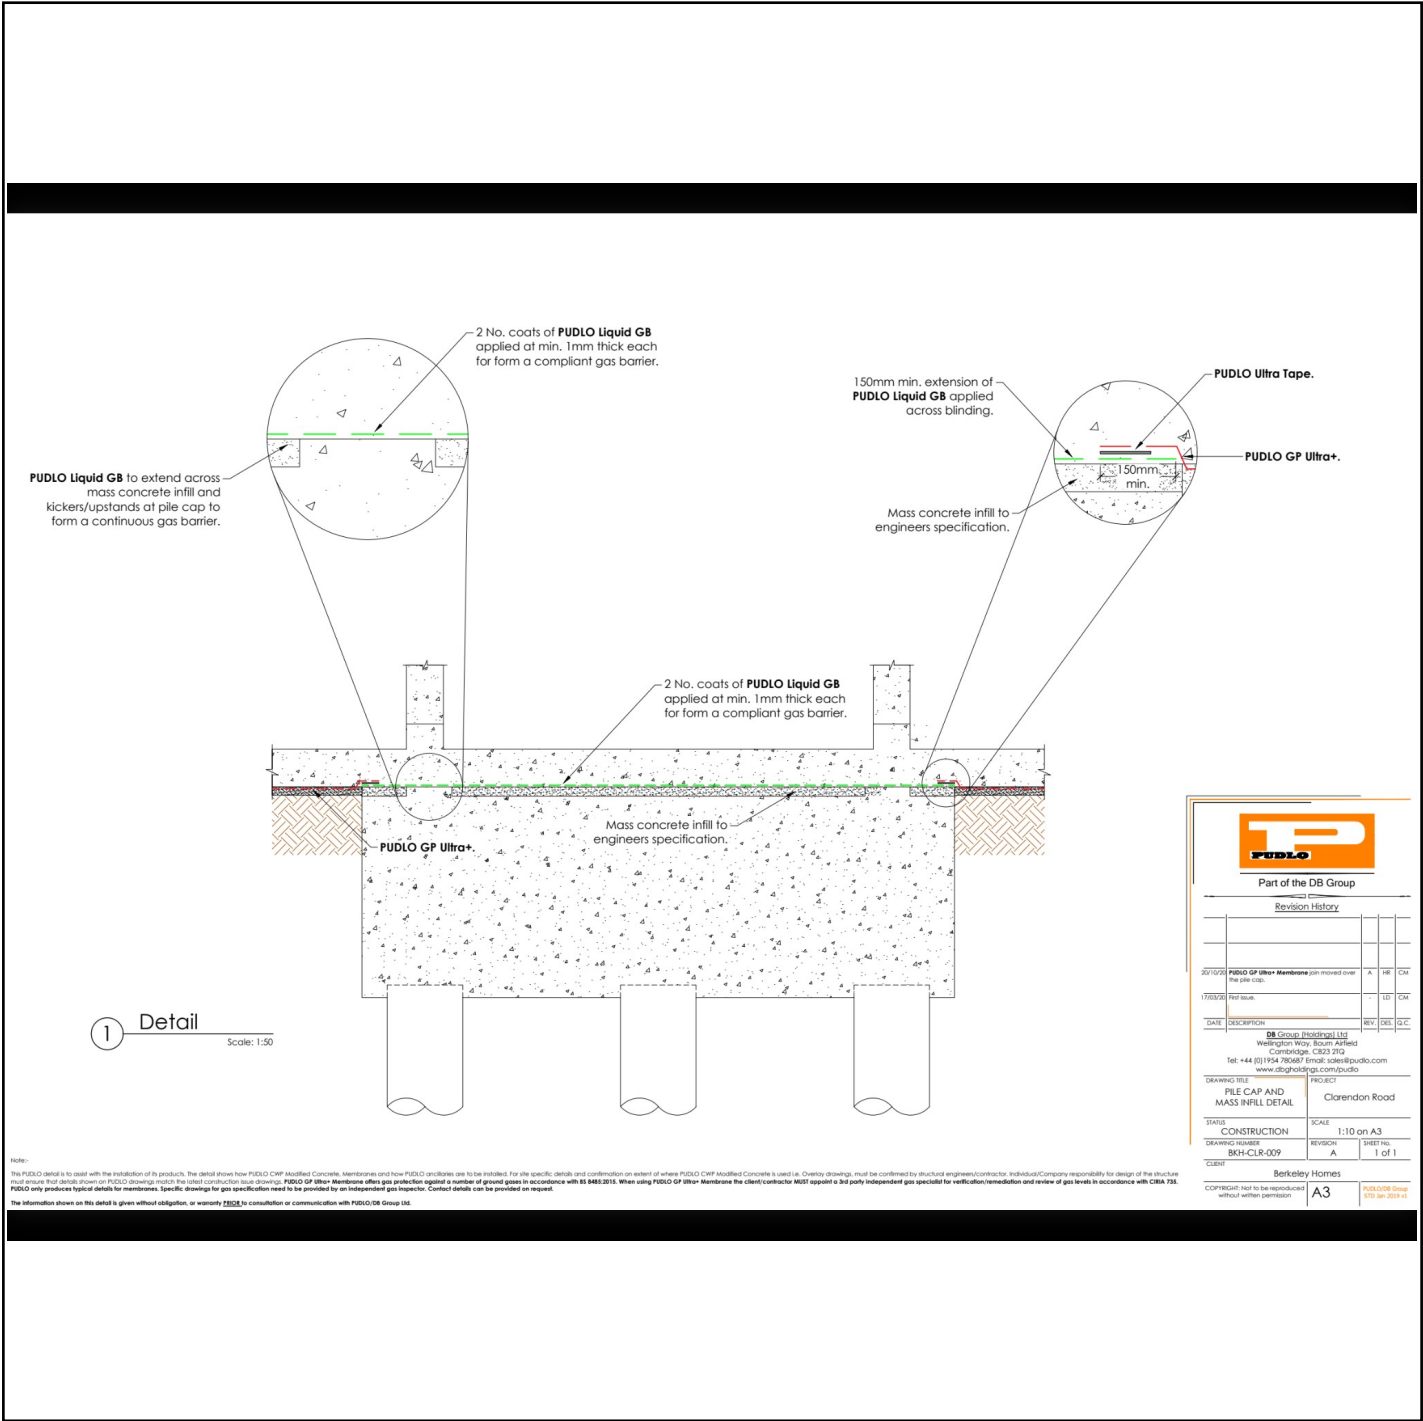




GEOSHIELD Verification Plan




DETAILS

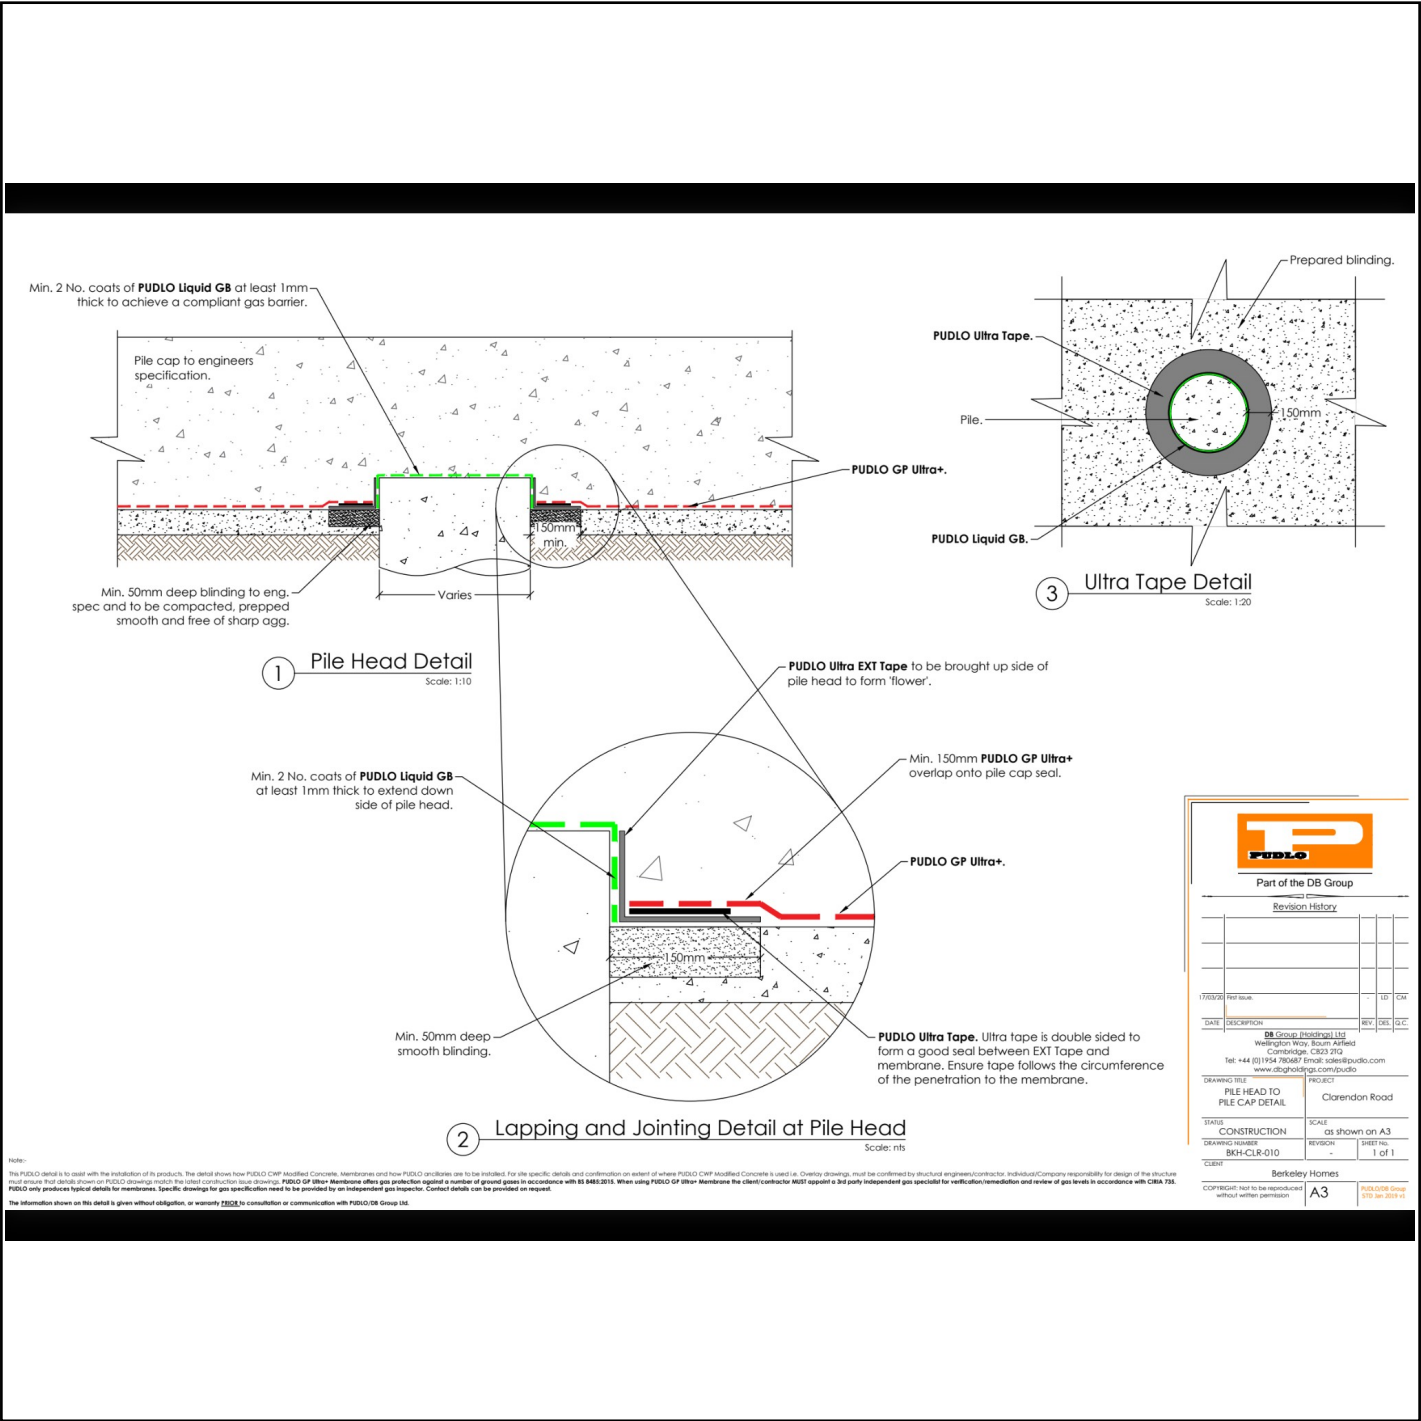

GEOSHIELD Verification Plan

DETAILS

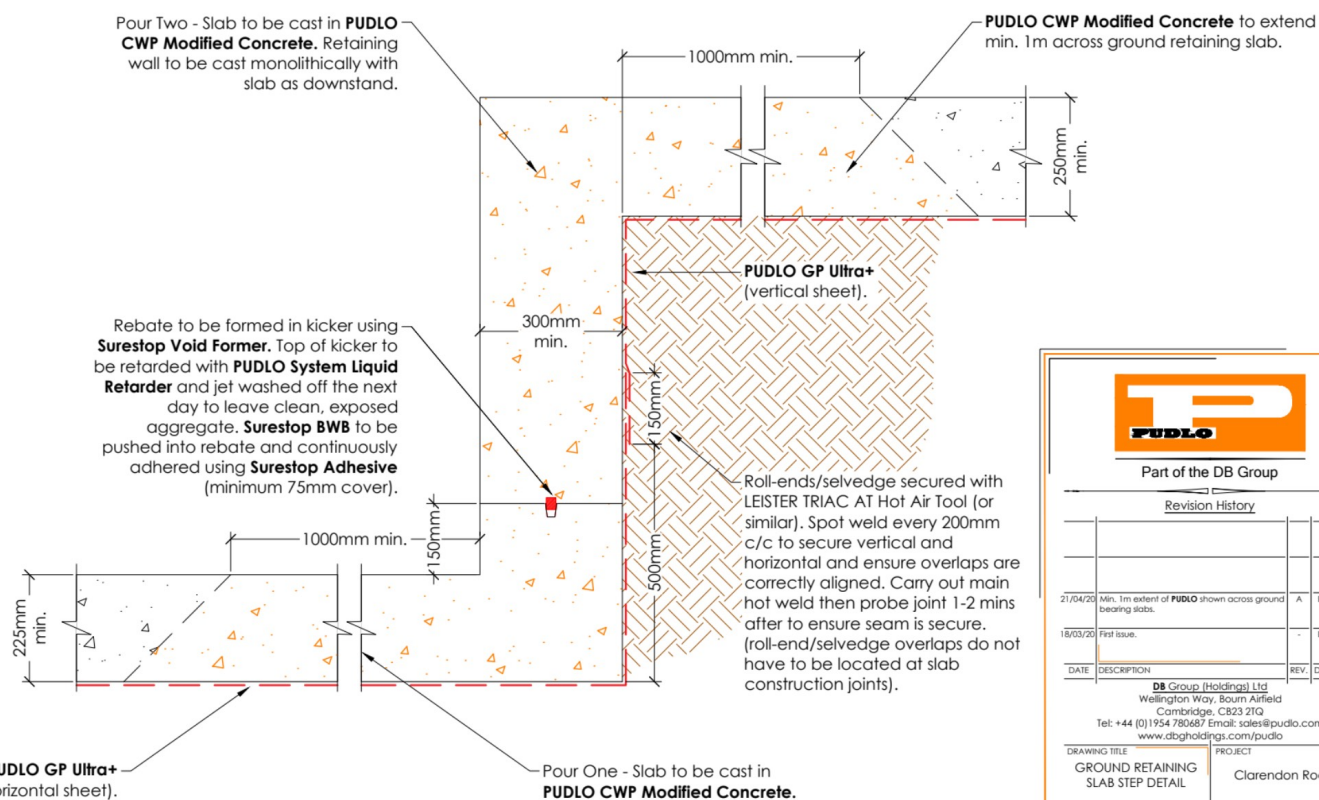

Note:-

This PUDLO detail is to assist with the installation of its products. The detail shows how PUDLO CWP Modified Concrete, Membranes and how PUDLO ancillaries are to be installed. For site specific details and confirmation on extent of where PUDLO CWP Modified Concrete is used i.e. Overlay drawings, must be confirmed by structural engineers/contractor. Individual/Company responsibility for design of the structure must ensure that details shown on PUDLO drawings match the latest construction issue drawings. PUDLO GP Ultra+ Membrane offers gas protection against a number of ground gases in accordance with BS 8485:2015. When using PUDLO GP Ultra+ Membrane the client/contractor MUST appoint a 3rd party independent gas specialist for verification/remediation and review of gas levels in accordance with CIRIA 735. PUDLO only produces typical details for membranes. Specific drawings for gas specification need to be provided by an independent gas inspector. Contact details can be provided on request.

The information shown on this detail is given without obligation, or warranty PRIOR to consultation or communication with PUDLO/DB Group Ltd.

PUDLO
Part of the DB Group

Revision History				
DATE	DESCRIPTION	REV.	DES.	G.C.
21/04/20	Min. 1m extent of PUDLO shown across ground bearing slabs.	A	ED	CM
18/03/20	First issue.	-	LD	CM

DB Group (Holdings) Ltd
Wellington Way, Bourn Airfield
Cambridge, CB23 2TQ
Tel: +44 (0)1954 780487 Email: sales@pudlo.com
www.dbgoholdings.com/pudlo

DRAWING TITLE	PROJECT
GROUND RETAINING SLAB STEP DETAIL	Clarendon Road
STATUS	SCALE
CONSTRUCTION	1:10 on A4
DRAWING NUMBER	REVISION
BKH-CLR-011	A
CURT	SHEET NO.
	1 of 1

CLIENT: Berkeley Homes


COPYRIGHT: Not to be reproduced without written permission.

A4

PUDLO/DB Group STD Jan 2019 v1


GEOSHIELD Verification Plan

DETAILS

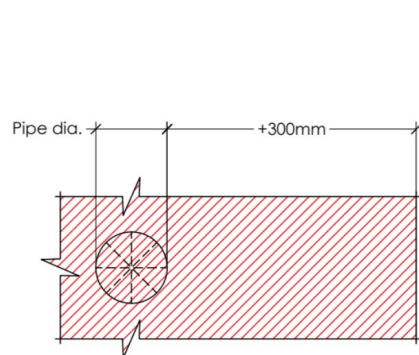


② Membrane Patch Detail
Scale: n/a

PUDLO GP Ultra+ 'star-cut' to diameter of service plus 300mm relief at each quadrant.

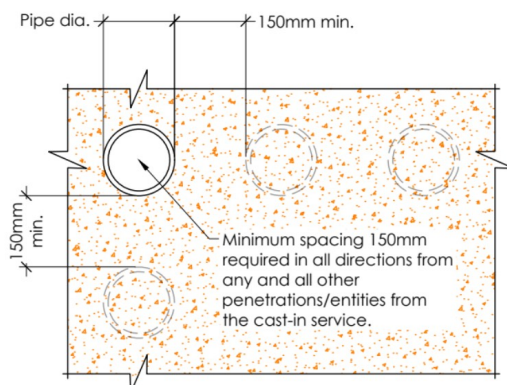

③ Penetration Spacing Detail
Scale: 1:10

Minimum spacing 150mm required in all directions from any and all other penetrations/entities from the cast-in service.

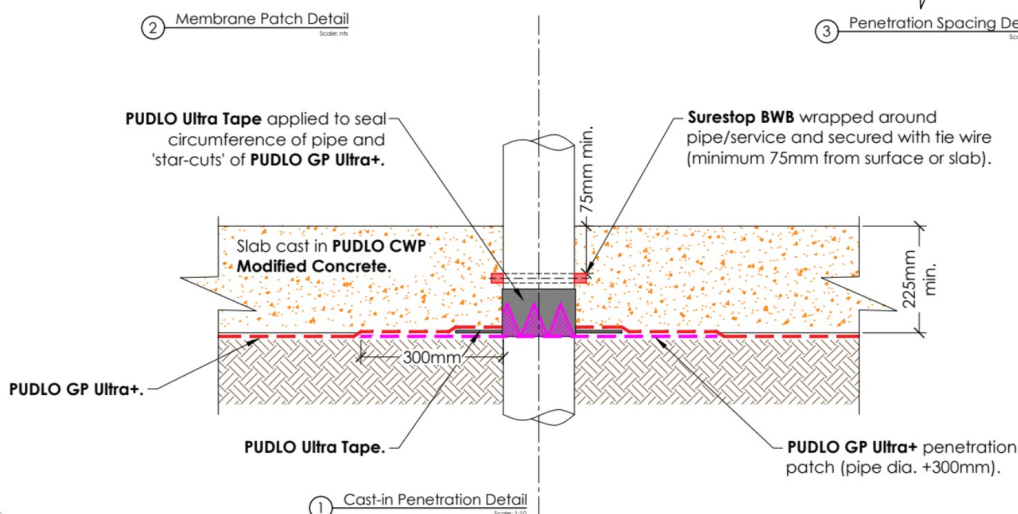

① Cast-in Penetration Detail
Scale: 1:10

Note:-

This PUDLO detail is to assist with the installation of its products. The detail shows how PUDLO CWP Modified Concrete, Membranes and how PUDLO ancillaries are to be installed. For site specific details and confirmation on extent of where PUDLO CWP Modified Concrete is used i.e. Overlay drawings, must be confirmed by structural engineer/contractor. Individual/Company responsibility for design of the structure must ensure that details shown on PUDLO drawings match the latest construction issue drawings. PUDLO GP Ultra+ Membrane offers gas protection against a number of ground gases in accordance with BS 6841:2015. When using PUDLO GP Ultra+ Membrane the client/contractor MUST appoint a 3rd party independent gas specialist for verification/remediation and review of gas levels in accordance with CIRIA 735. PUDLO only produces typical details for membranes. Specific drawings for gas specification need to be provided by an independent gas inspector. Contact details can be provided on request.

The information shown on this detail is given without obligation, or warranty **EXCEPT** to consultation or communication with PUDLO/DB Group Ltd.



Part of the DB Group

Revision History

DATE	DESCRIPTION	REV.	DES.	G.C.
18/03/20	First issue.	-	LD	CM

DB Group (Holdings) Ltd
Wellington Way, Bourn Airfield
Cambridge, CB23 2TQ
Tel: +44 (0) 1954 780487 Email: sales@pudlo.com
www.dbgholdings.com/pudlo

DRAWING TITLE	PROJECT
SLAB PIPE PENETRATION CAST-IN DETAIL	Clarendon Road
STATUS	SCALE
CONSTRUCTION	as shown on A4
DRAWING NUMBER	REVISION
BKH-CLR-012	+
CLIENT	SHEET NO.
Berkeley Homes	1 of 1


COPYRIGHT: Not to be reproduced
without written permission

A4

PUDLO/DB Group
STD Jan 2019 v1

GEOSHIELD Verification Plan

DETAILS

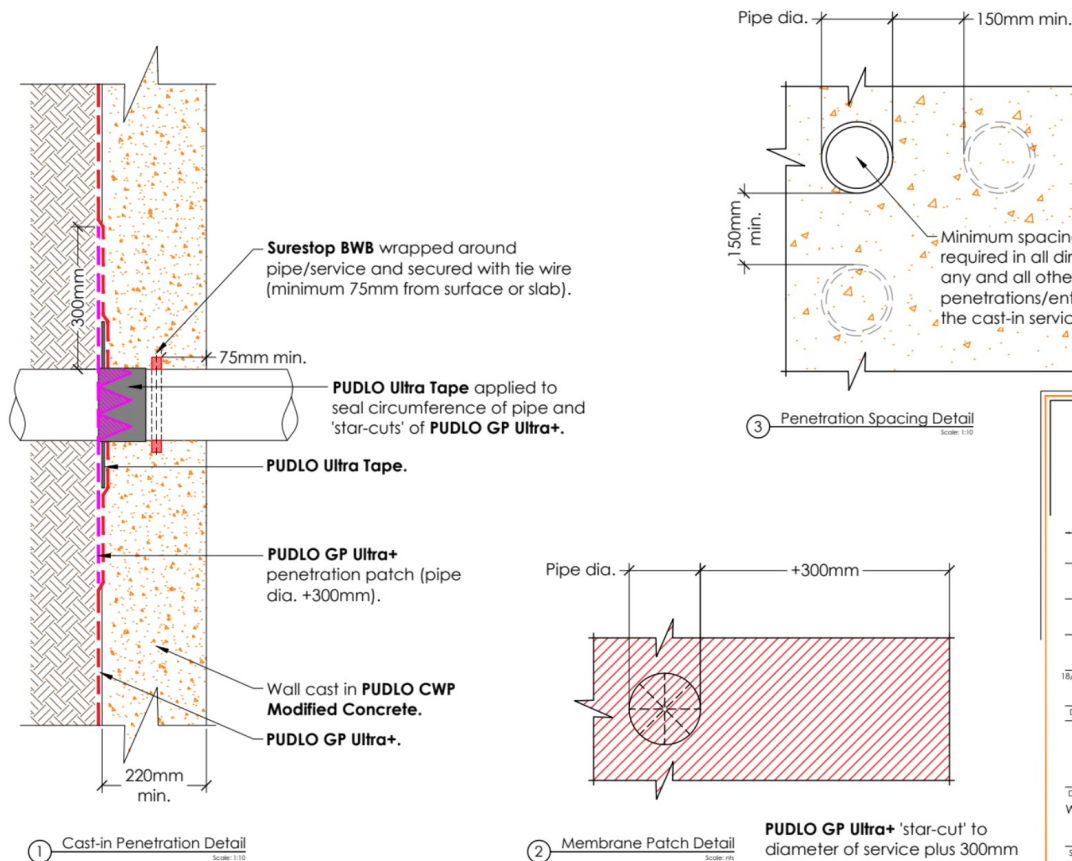

Note:-

This PUDLO detail is to assist with the installation of its products. The detail shows how PUDLO CWP Modified Concrete, Membranes and how PUDLO ancillaries are to be installed. For site specific details and confirmation on extent of where PUDLO CWP Modified Concrete is used i.e. Overlay drawings, must be confirmed by structural engineers/contractor. Individual/Company responsibility for design of the structure must ensure that details shown on PUDLO drawings match the latest construction issue drawings. PUDLO GP Ultra+ Membrane offers gas protection against a number of ground gases in accordance with BS 6841:2015. When using PUDLO GP Ultra+ Membrane the client/contractor MUST appoint a 3rd party independent gas specialist for verification/remediation and review of gas levels in accordance with CIRIA 735. PUDLO only produces typical details for membranes. Specific drawings for gas specification need to be provided by an independent gas inspector. Contact details can be provided on request.

The information shown on this detail is given without obligation, or warranty **BEFORE** consultation or communication with PUDLO/DB Group Ltd.

PUDLO

Part of the DB Group

Revision History				
DATE	DESCRIPTION	REV.	DES.	G.C.
18/03/20	First issue.	-	LD	CM

DB Group (Holdings) Ltd
Wellington Way, Bourn Airfield
Cambridge, CB23 2TQ
Tel: +44 (0) 1954 780487 Email: sales@pudlo.com
www.dbgoholdings.com/pudlo

DRAWING TITLE WALL PIPE PENETRATION CAST-IN DETAIL	PROJECT Clarendon Road
STATUS CONSTRUCTION	SCALE as shown on A4
DRAWING NUMBER BKH-CLR-013	REVISION +
CUSTOMER Berkeley Homes	SHEET NO. 1 of 1

COPYRIGHT: Not to be reproduced without written permission

A4



PUDLO/DB Group
STD Jan 2013 v1.1



GEOSHIELD Verification Plan



DETAILS

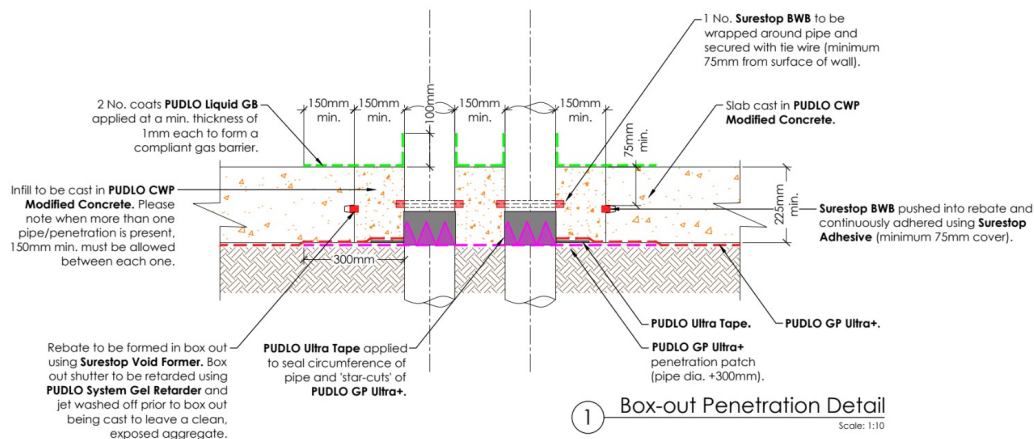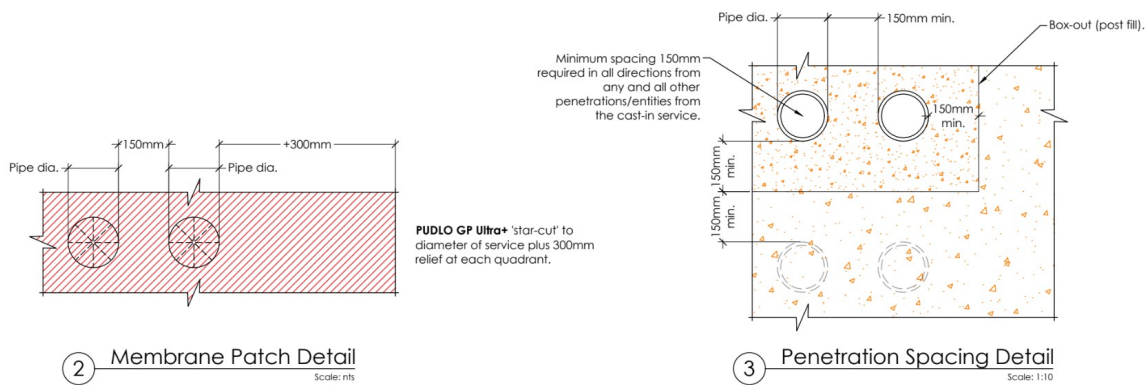

PUDLO	
Part of the DB Group	
Revision History	
DATE	DESCRIPTION
15/03/20	Rev 1.0
15/03/20	Rev 1.1
15/03/20	Rev 1.10
15/03/20	Rev 1.11
DB Group (Berkeley) Ltd
Wellington Way, South Afield
Cannock, Ch25 3PL
Tel: +44 (0)1947 780487 Email: sales@pudlo.com
www.dbgroup.co.uk/pudlo

SLAB PIPE PENETRATION BOX-OUT DETAIL
Clarendon Road

SCALE: As shown on A3

REVISION: 1.0

CLIENT: Berkeley Homes

COPYRIGHT not to be reproduced without written permission

A3


PUDLO Group Ltd
15/03/20

Note: The PUDLO detail is to assist with the installation of its products. The detail shows how PUDLO CWP Modified Concrete, Membranes and how PUDLO ancillaries are to be installed. For site specific details and confirmation on extent of where PUDLO CWP Modified Concrete is used in. Overlay drawings, must be confirmed by structural engineer/contractor. Individual/Company responsibility for design of the structure must ensure that details shown on PUDLO drawings match the actual construction true drawings. PUDLO GP Ultra+ Membrane offers gas protection against a number of ground gases in accordance with BS 6842:2015. When using PUDLO GP Ultra+ Membrane the client/contractor MUST appoint a 3rd party independent gas specialist for verification/retardation and review of gas levels in accordance with CIBA 735. PUDLO only produces typical details for membranes. Specific drawings for gas specifications need to be provided by an independent gas inspector. Confirmed details can be provided on request.

The information shown on this detail is given without obligation, or warranty PUDLO to consultation or communication with PUDLO/DB Group Ltd.

GEOSHIELD Verification Plan

DETAILS

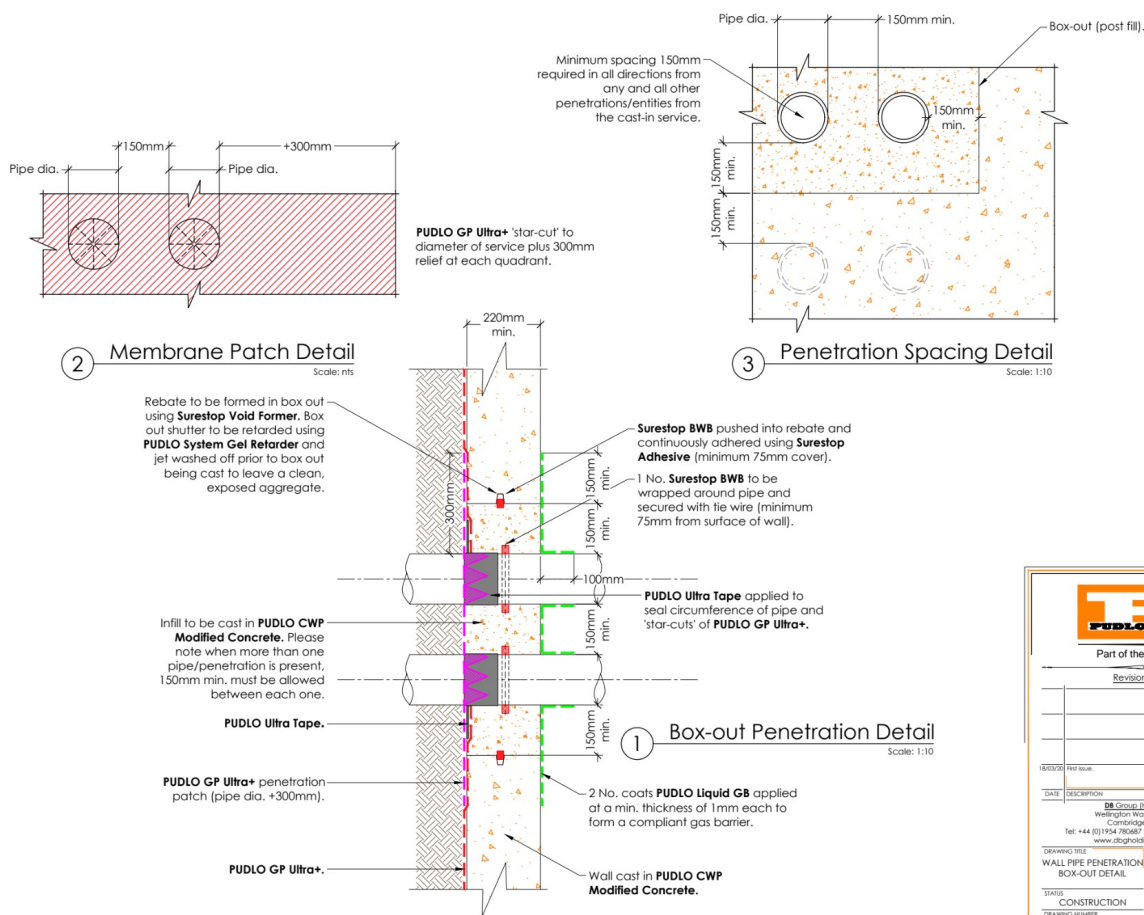


Part of the DB Group	
Revision History	
NO.	DESCRIPTION
1	First issue
2	Second issue
3	Third issue
4	Fourth issue
5	Fifth issue
6	Sixth issue
7	Seventh issue
8	Eighth issue
9	Ninth issue
10	Tenth issue
11	Eleventh issue
12	Twelfth issue
13	Thirteenth issue
14	Fourteenth issue
15	Fifteenth issue
16	Sixteenth issue
17	Seventeenth issue
18	Eighteenth issue
19	Nineteenth issue
20	Twentieth issue
21	Twenty-first issue
22	Twenty-second issue
23	Twenty-third issue
24	Twenty-fourth issue
25	Twenty-fifth issue
26	Twenty-sixth issue
27	Twenty-seventh issue
28	Twenty-eighth issue
29	Twenty-ninth issue
30	Thirtieth issue
31	Thirty-first issue
32	Thirty-second issue
33	Thirty-third issue
34	Thirty-fourth issue
35	Thirty-fifth issue
36	Thirty-sixth issue
37	Thirty-seventh issue
38	Thirty-eighth issue
39	Thirty-ninth issue
40	Fortieth issue
41	Forty-first issue
42	Forty-second issue
43	Forty-third issue
44	Forty-fourth issue
45	Forty-fifth issue
46	Forty-sixth issue
47	Forty-seventh issue
48	Forty-eighth issue
49	Forty-ninth issue
50	Fiftieth issue
51	Fifty-first issue
52	Fifty-second issue
53	Fifty-third issue
54	Fifty-fourth issue
55	Fifty-fifth issue
56	Fifty-sixth issue
57	Fifty-seventh issue
58	Fifty-eighth issue
59	Fifty-ninth issue
60	Sixtieth issue
61	Sixty-first issue
62	Sixty-second issue
63	Sixty-third issue
64	Sixty-fourth issue
65	Sixty-fifth issue
66	Sixty-sixth issue
67	Sixty-seventh issue
68	Sixty-eighth issue
69	Sixty-ninth issue
70	Seventieth issue
71	Seventy-first issue
72	Seventy-second issue
73	Seventy-third issue
74	Seventy-fourth issue
75	Seventy-fifth issue
76	Seventy-sixth issue
77	Seventy-seventh issue
78	Seventy-eighth issue
79	Seventy-ninth issue
80	Eightieth issue
81	Eighty-first issue
82	Eighty-second issue
83	Eighty-third issue
84	Eighty-fourth issue
85	Eighty-fifth issue
86	Eighty-sixth issue
87	Eighty-seventh issue
88	Eighty-eighth issue
89	Eighty-ninth issue
90	Ninetieth issue
91	Ninety-first issue
92	Ninety-second issue
93	Ninety-third issue
94	Ninety-fourth issue
95	Ninety-fifth issue
96	Ninety-sixth issue
97	Ninety-seventh issue
98	Ninety-eighth issue
99	Ninety-ninth issue
100	Hundredth issue

This PUDDO detail is to assist with the installation of its products. The detail shows how PUDDO CWP Modified Concrete, Membranes and how PUDDO ancillaries are to be installed. For site specific details and confirmation on extent of where PUDDO CWP Modified Concrete is used i.e. Overlay drawings, must be confirmed by structural engineers/contractor. Individual/Company responsibility for design of the structure must ensure that details shown on PUDDO drawings match the latest construction issue drawings. **PUDDO G/F Ultra+ Membrane offers gas protection against a number of ground gases in accordance with BS 6841:2015. When using PUDDO G/F Ultra+ Membrane the client/contractor MUST appoint a 3rd party independent gas specialist for verification/remediation and review of gas levels in accordance with CIBA 735**
PUDDO only produces typical details for drawings. Specific drawings for gas specification need to be provided by an independent gas inspector. Contact details can be provided on request.

The information shown on this detail is given without obligation, or warranty PRIOR to consultation or communication with FUDS O/DG Group Ltd.


GEOSHIELD Verification Plan

DETAILS

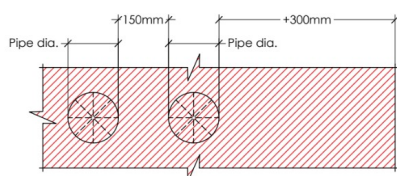


② Box-out Penetration Detail
Scale: nts

PUDLO GP Ultra+ 'star-cut' to diameter of service plus 300mm relief at each quadrant.

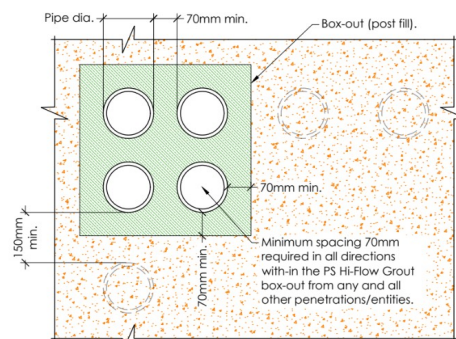

③ Penetration Spacing Detail
Scale: 1:10

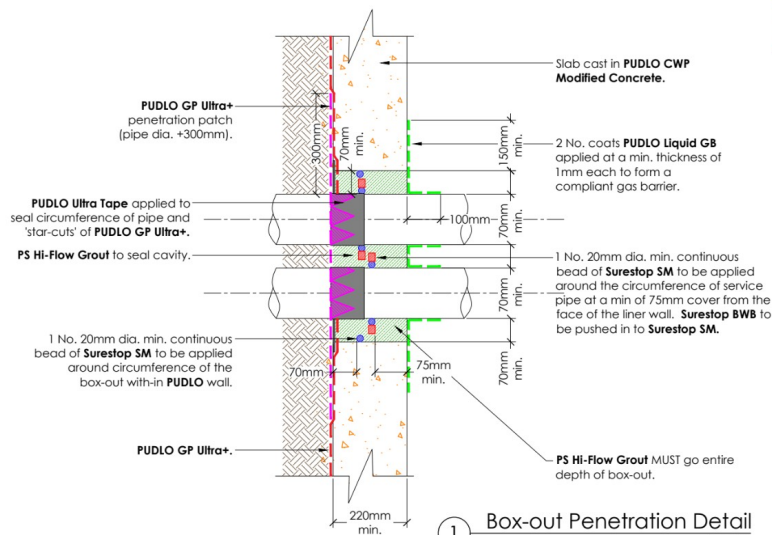

① Box-out Penetration Detail
Scale: 1:10

PUDLO
Part of the DB Group

Revision History			
NO.	DESCRIPTION	REV.	DATE
1	First issue	1	10/10/17

DATE: 10/10/17
DESCRIPTION: DB Group (Berkeley) Ltd
Wellington Way, South Afield
Cambridge, CB25 3PL
Tel: +44 (0)1954 780487 Email: sales@pudlo.com
www.dbgroupplc.com/pudlo

DRAWING TITLE: WALL PIPE PENETRATION BOX-OUT DETAIL
PROJECT: Clarendon Road

SCALE: As shown on A3
DRAWING NUMBER: BKH-CLR-017
REVISION: 1
SHEET NO: 1 of 1

CUSTOMER: Berkeley Homes

COPYRIGHT: Not to be reproduced without written permission
A3
PUDLO DB Group Ltd
SINCE 2017

Note:
This PUDLO detail is to assist with the installation of its products. The detail shows how PUDLO CWP Modified Concrete, Membranes and how PUDLO ancillaries are to be installed. For site specific details and confirmation on extent of where PUDLO CWP Modified Concrete is used in, Overlay drawings, must be confirmed by structural engineers/contractor. Individuals/Company responsibility for design of the structure must ensure that details shown on PUDLO drawings match the actual construction true drawings. PUDLO GP Ultra+ Membrane offers gas protection against a number of ground gases in accordance with BS 6841:2015. When using PUDLO GP Ultra+ Membrane the client/contractor MUST appoint a 3rd party independent gas specialist for verification/confirmation and review of gas levels in accordance with CIBA 735. PUDLO only produces typical details for membranes. Specific drawings for gas specification need to be provided by an independent gas inspector. Confirmed details can be provided on request.
The information shown on this detail is given without obligation, or warranty PUDLO in consultation or communication with PUDLO DB Group Ltd.