
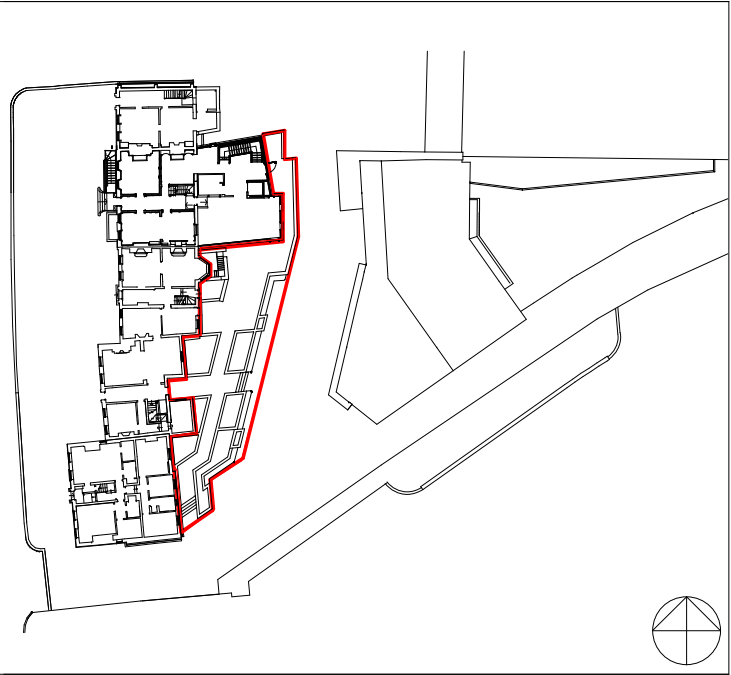


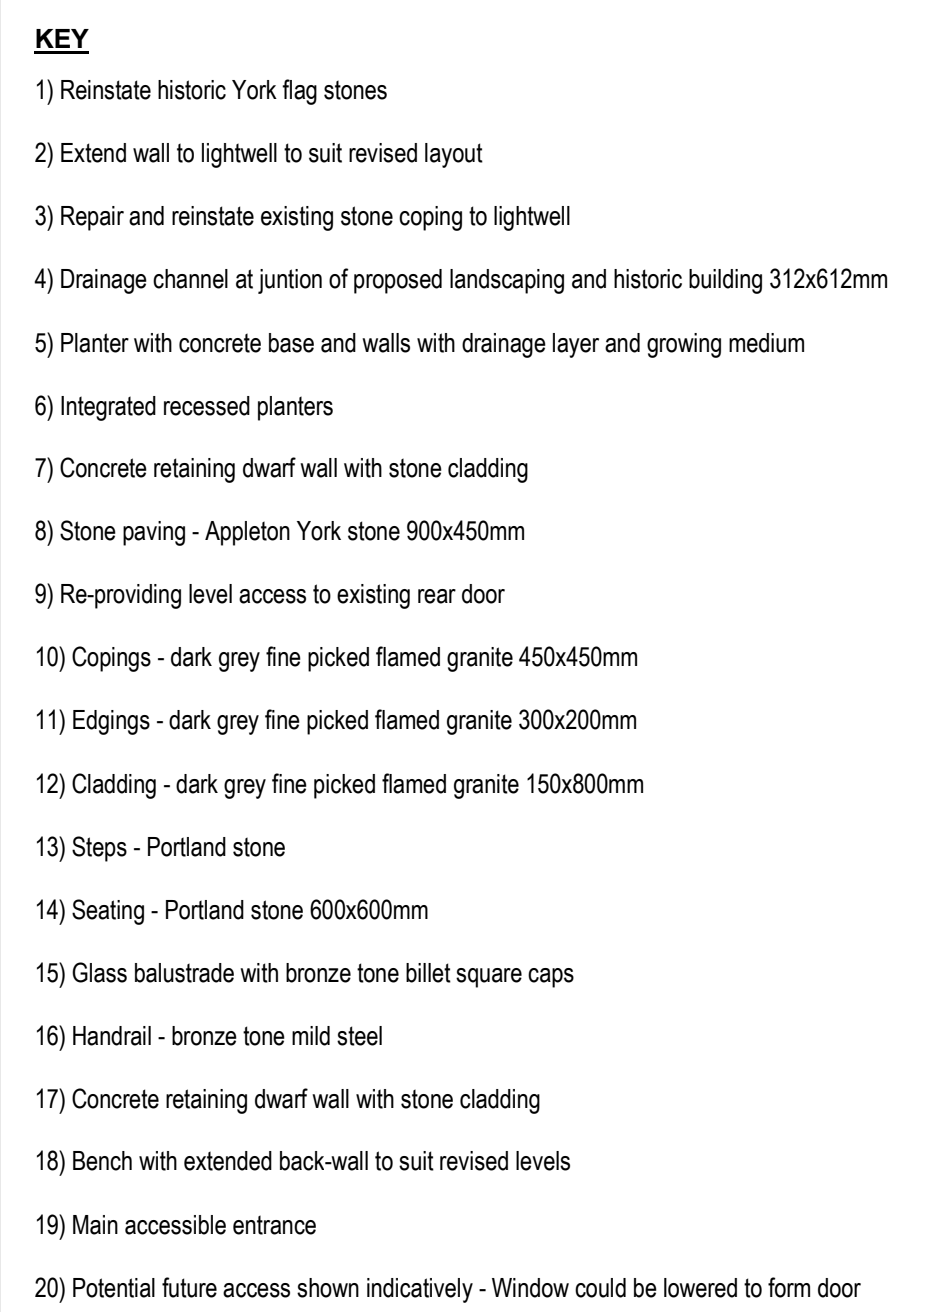

KEY PLAN

NOTES

Preliminary Notes:

This drawing is copyright and owned by F3 Architects LLP and is for use on this site only unless contractually stated otherwise.

All other design team elements, where indicated have been imported from the consultant's drawings and reference should be made to the individual consultant's drawings for exact setting out, size and type of component.

All works are to be carried out in accordance with the latest British Standards and Codes of Practice unless specifically directed in the specification.

Responsibility for the reproduction of this drawing in any format, lies with the recipient to check that all information has been replicated in full and is correct when compared to the original paper or electronic image. Graphical representations of equipment on this drawing are approximations only. Please refer to specifications and / or details for actual sizes and / or specific contractor construction information.

This original document is issued for the purpose indicated in the title block and contains information of a confidential nature. Further copies and circulation will be strictly in accordance with the confidentiality agreement under the contract. This original must be destroyed or returned to the originator.

Levels shown have been interpolated from drawn information received from a third party and F3 Architects do no warrantee the accuracy of that information. It is the responsibility of the Main Contractor to check all information contained within this drawing prior to work being carried out. Any discrepancies or ambiguities within this drawing, between it and the existing site, must be reported immediately to the Design Team before proceeding. The boundary redline shown is indicative.

SAFETY, HEALTH AND ENVIRONMENTAL INFORMATION:

It is assumed that all works on this drawing will be carried out by a competent contractor, working where appropriate to an approved method statement.

Except for Planning purposes, figured dimensions only are to be taken from this drawing.
All dimensions are in millimeters unless otherwise stated.
All dimensions shall be checked on site prior to works commencing.
Any discrepancies shall be reported to the Architect.
© Copyright F3 Architecture + Design. All rights reserved.

P20	05/09/22	INFORMATION		
No.	DATE	DESCRIPTION	DRN	CHK
REVISION HISTORY				

architect



A: 5 Rochester Mews - London - NW1 9JB
T: 020 7267 8332
W: f3architects.com
E: info@f3architects.com

Health and Safety

Refer to relevant Construction (Design and Management) documentation where applicable. The Contractor shall plan, manage and monitor the works inclusive of temporary erection stability. Any works that are found to be unstable in the temporary state are to be reported directly to the structural engineer and Main Contractor/Package Manager in order to provide safe temporary support. Check on site prior to commencement of works/fabrication etc.

Project Name

790-796 HIGH ROAD
Rear landscape to 790-796 High Road,
N17 0DH

Drawing Title

PROPOSED PART PLAN GROUND FLOOR 796

ate

08/01/22

Drawn By	Checked By	Approved By	Scale	Size	Project Ref
----------	------------	-------------	-------	------	-------------

PR	AC	Approver	1:30	A1	33033
----	----	----------	------	----	-------

Project	Agent	Zone	Level	Type	Role	Drawing No.	Revision
---------	-------	------	-------	------	------	-------------	----------

UTPI - E3-XY-77-GA-A-08-034 S2 P

© Copyright F3 Architecture + Design. All rights reserved