




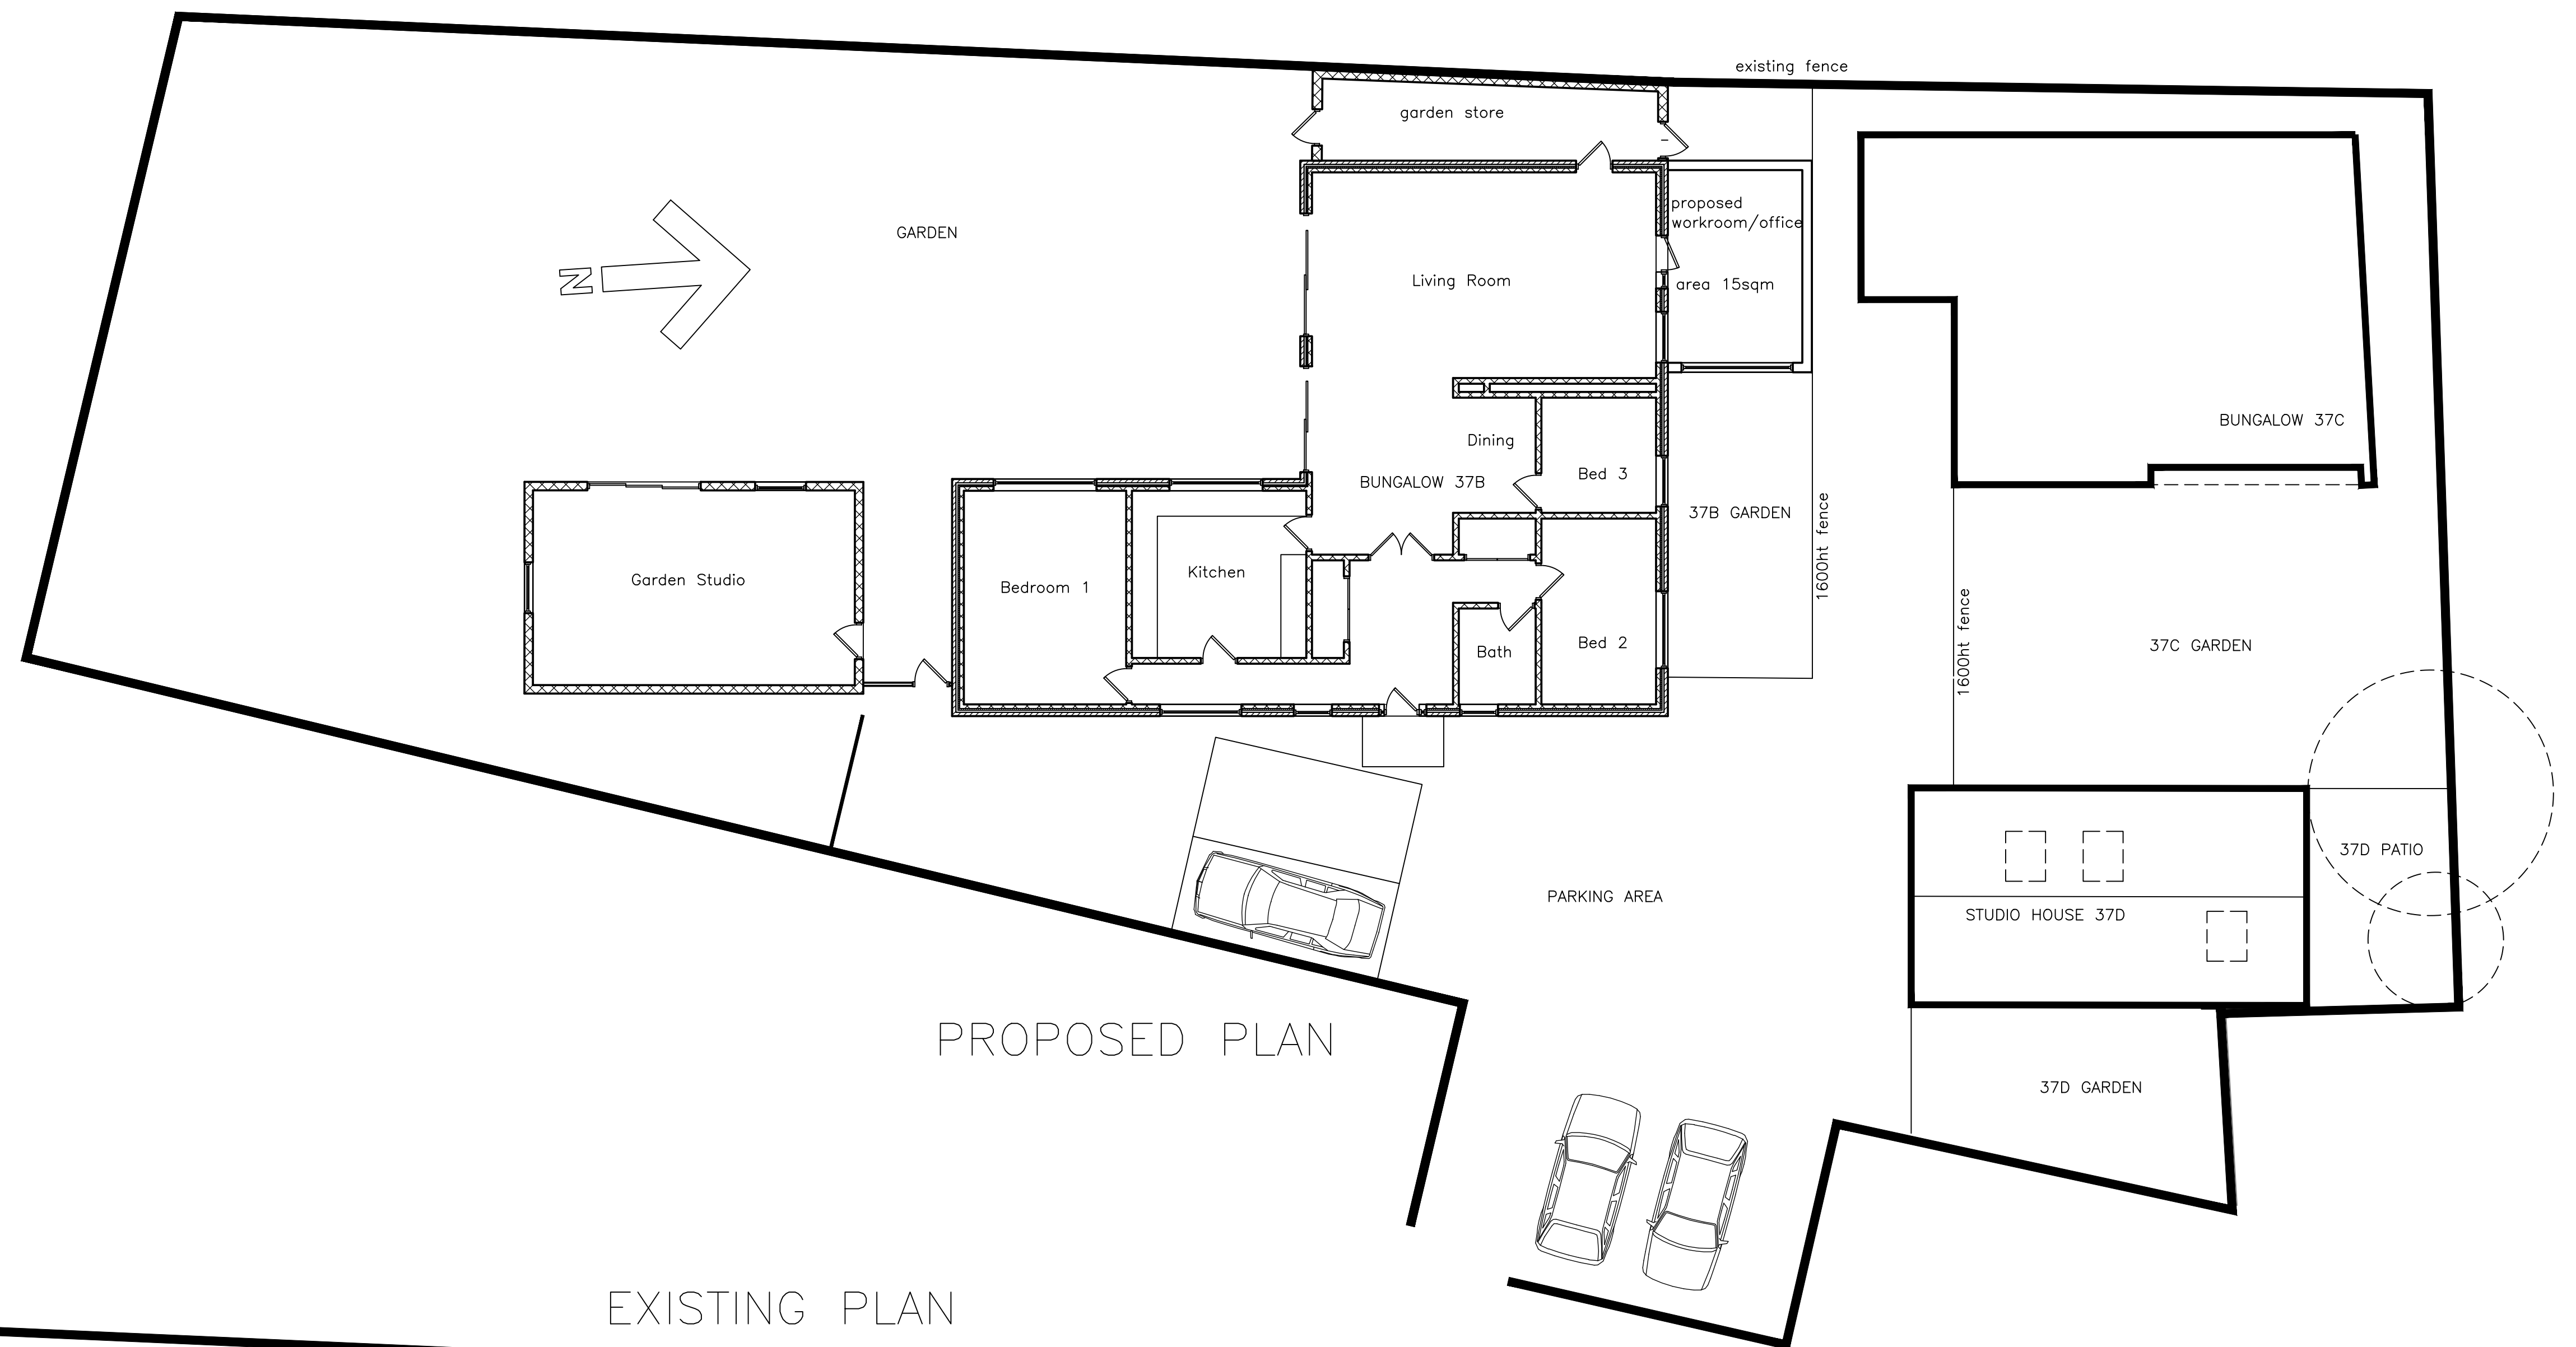

PROPOSED PLAN

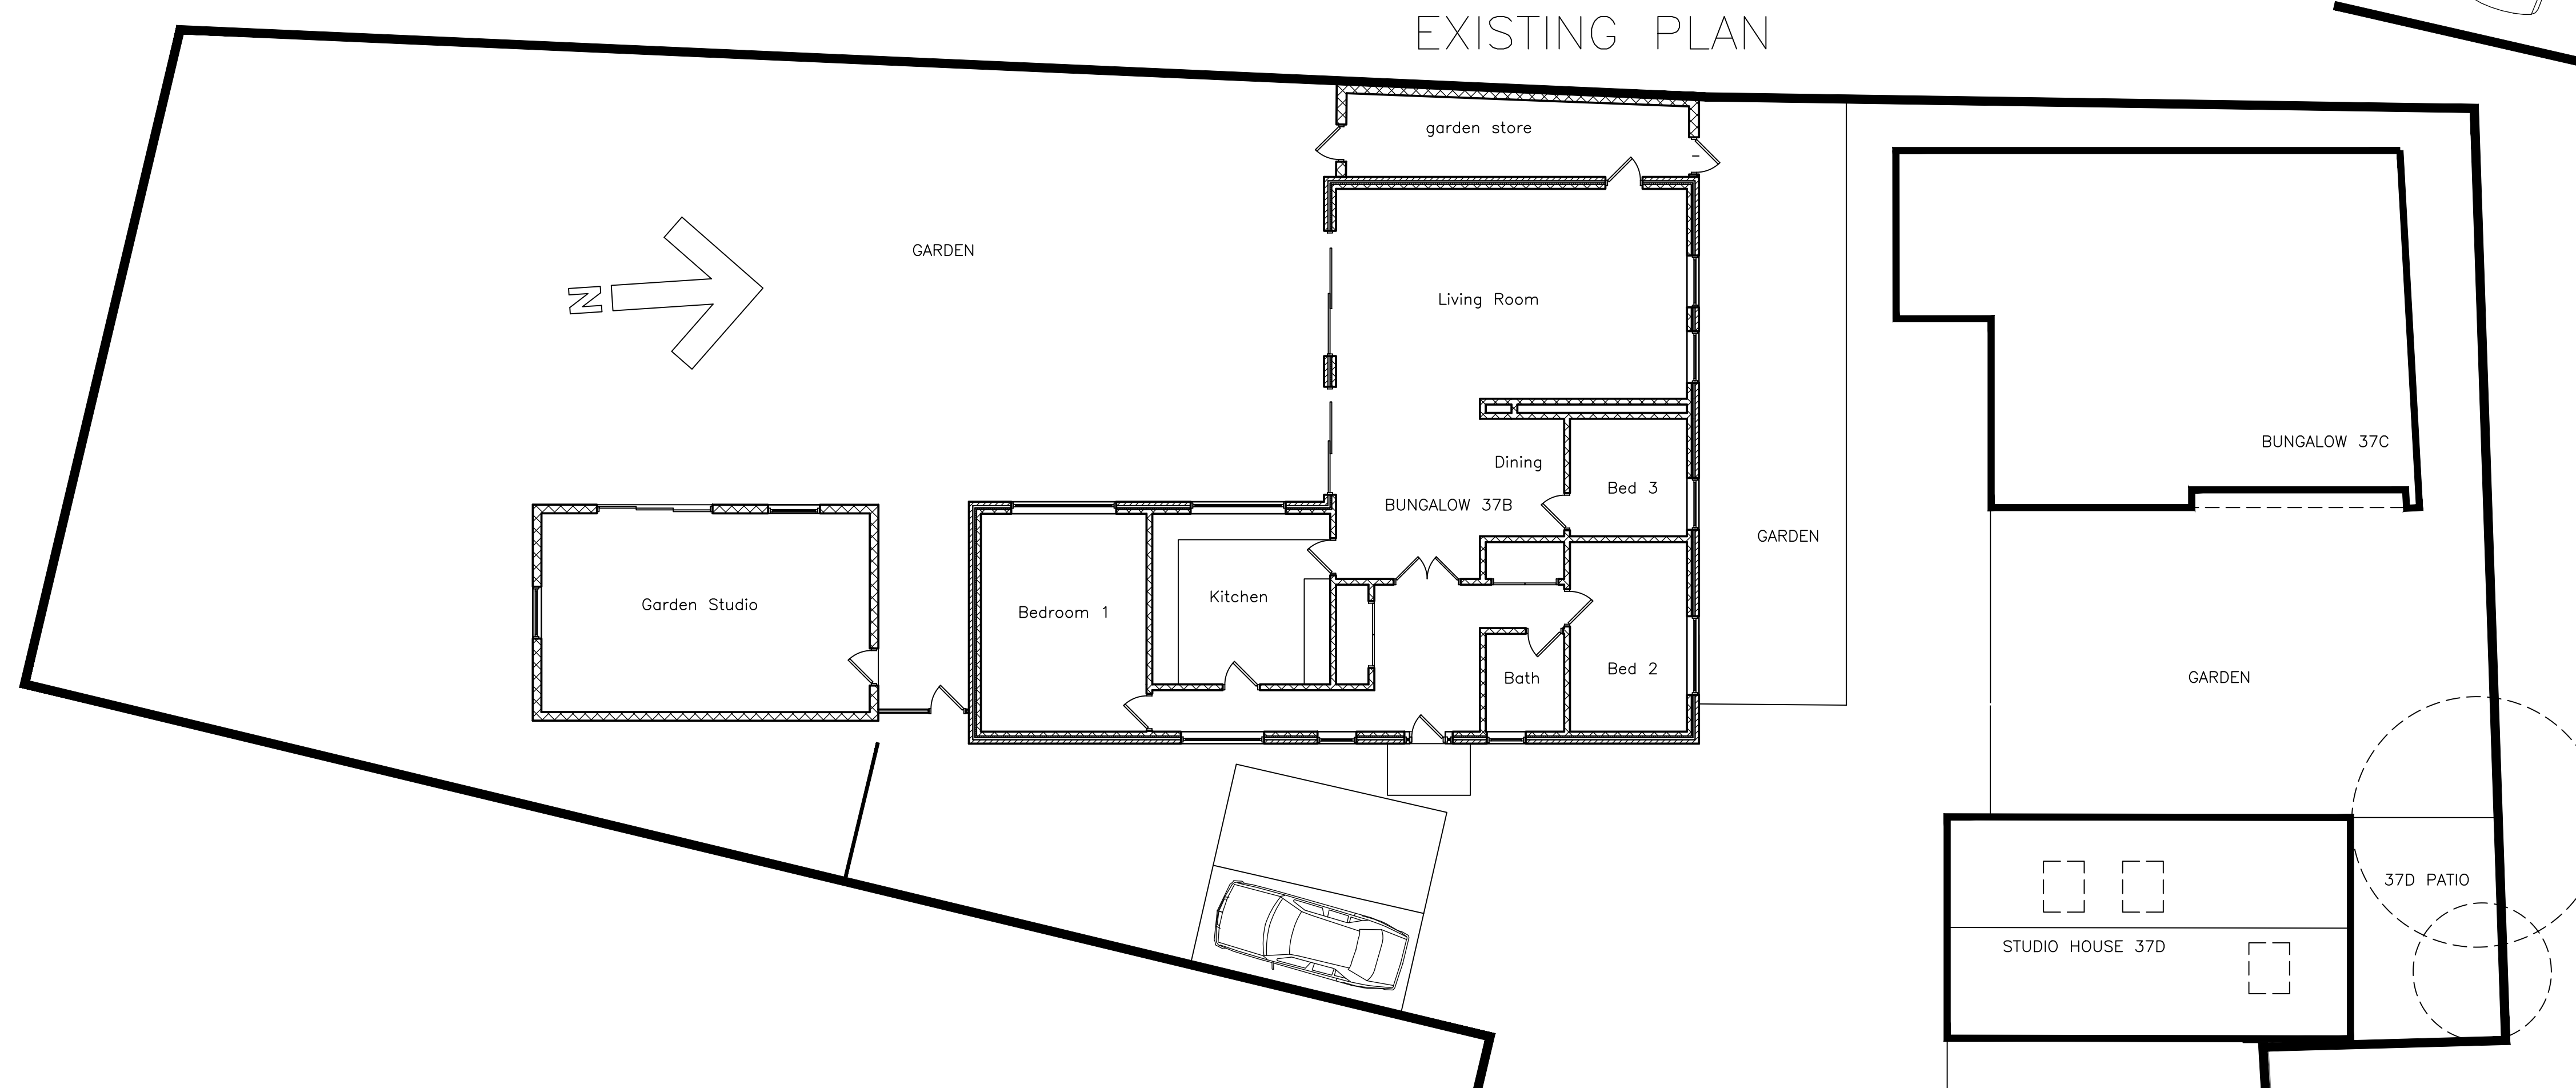

EXISTING PLAN

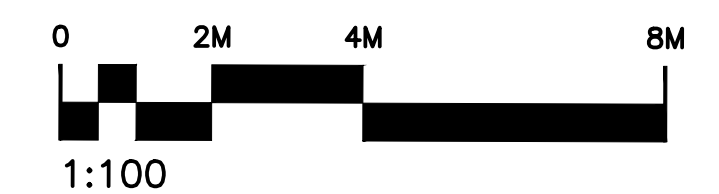

1:100

37B PALMERSTON ROAD . LONDON N22 8QH
 PROPOSED EXTENSIONS TO BUNGALOW 37B
 EXISTING AND PROPOSED GA PLANS
 scale 1:100@A1 date 20.02.23 dwg PRH37Bext ga03 rev -
 PAUL EVANS DESIGN ASSOCIATES . ARCHITECTS
 9 DALMENY ROAD . LONDON N7 0HG
 tel : 020 7607 8002 paul.pedal@hotmail.co.uk

Rev --: