


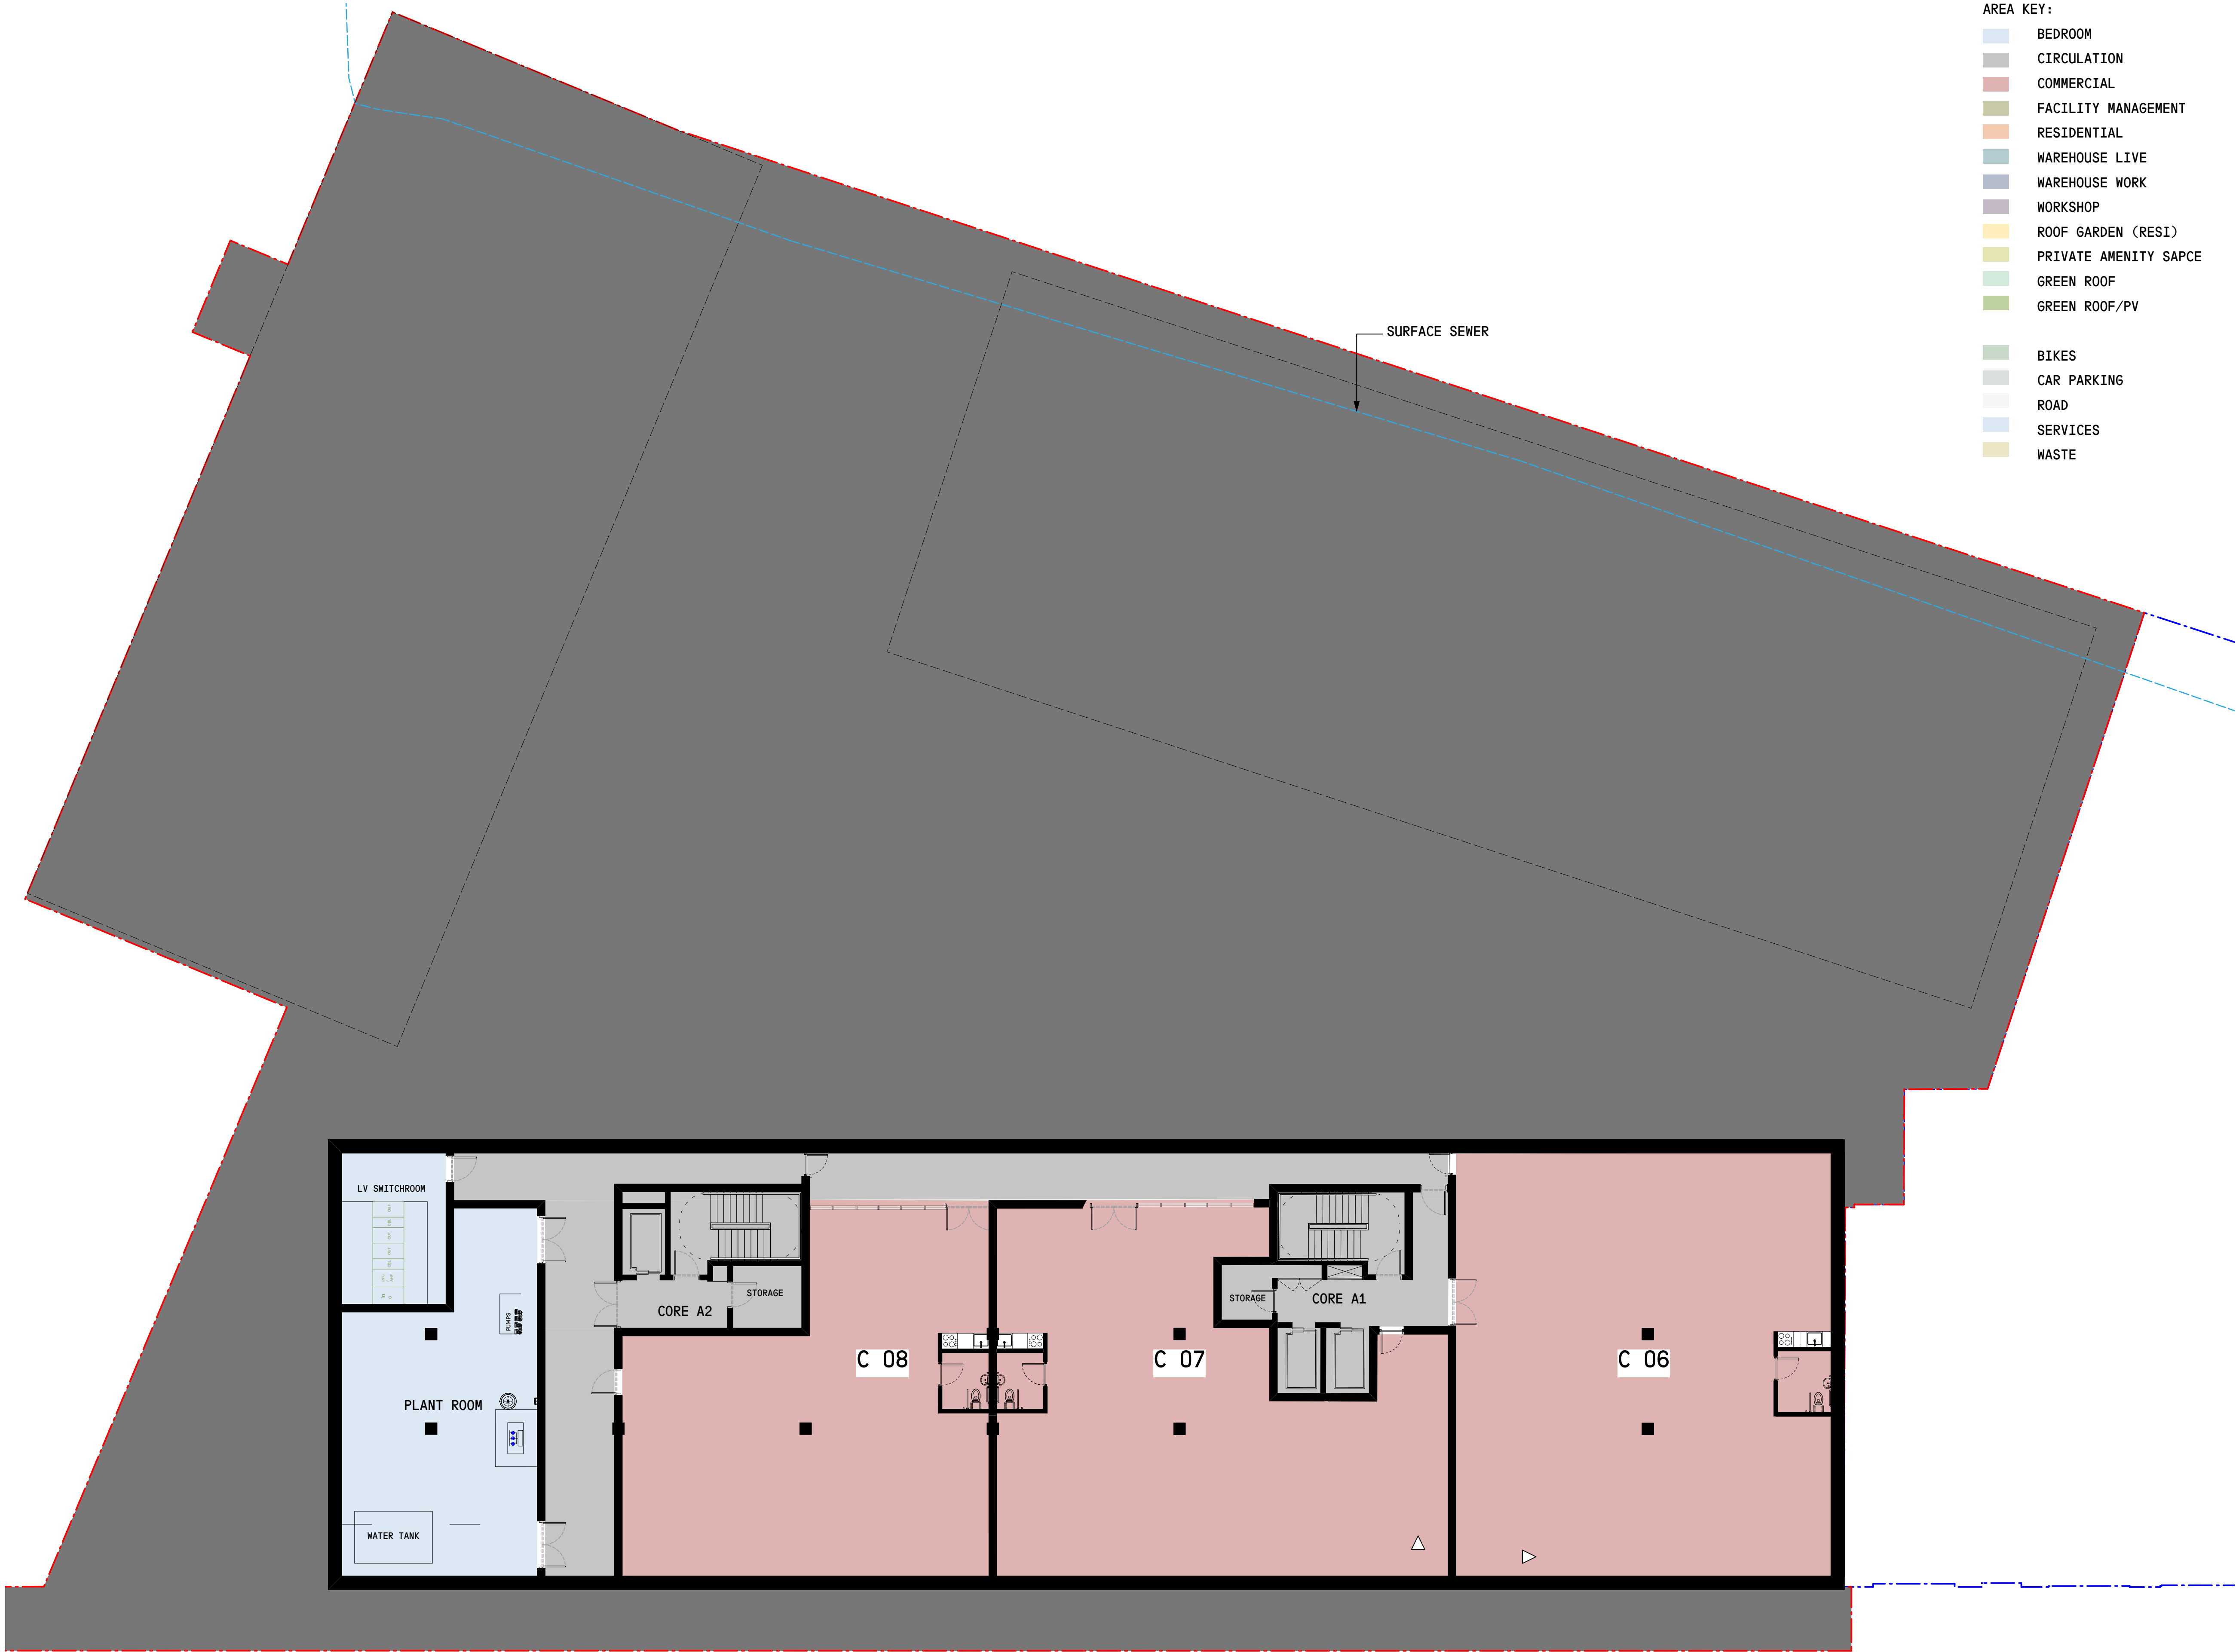

BLOCK A

- AREA KEY:
- BEDROOM
 - CIRCULATION
 - COMMERCIAL
 - FACILITY MANAGEMENT
 - RESIDENTIAL
 - WAREHOUSE LIVE
 - WAREHOUSE WORK
 - WORKSHOP
 - ROOF GARDEN (RESI)
 - PRIVATE AMENITY SAPCE
 - GREEN ROOF
 - GREEN ROOF/PV
 - BIKES
 - CAR PARKING
 - ROAD
 - SERVICES
 - WASTE



DRAWING STATUS:

PLANNING

REVISIONS:

NO.	DATE	DESCRIPTION	BY
P1	11/11/22	PLANNING ISSUE	MW
P2	10/02/23	PLANNING ISSUE	MW

- NOTES:
- SITE BOUNDARY
 - B BEDROOM (PRIVATE)
 - B(W) BEDROOM (WHEELCHAIR ADAPTABLE)
 - C COMMERCIAL UNIT
 - CC CONCIERGE
 - EX EXISTING
 - F SANITARY FACILITIES/KITCHEN/STORAGE
 - L LIVE
 - R RESIDENTIAL UNITS
 - S INDIVIDUAL STUDIOS
 - W SHARED WORKSPACE
 - W/L SHARED WORK-LIVE SPACE
 - WS WORKSHOP SPACE
 - WH WAREHOUSE

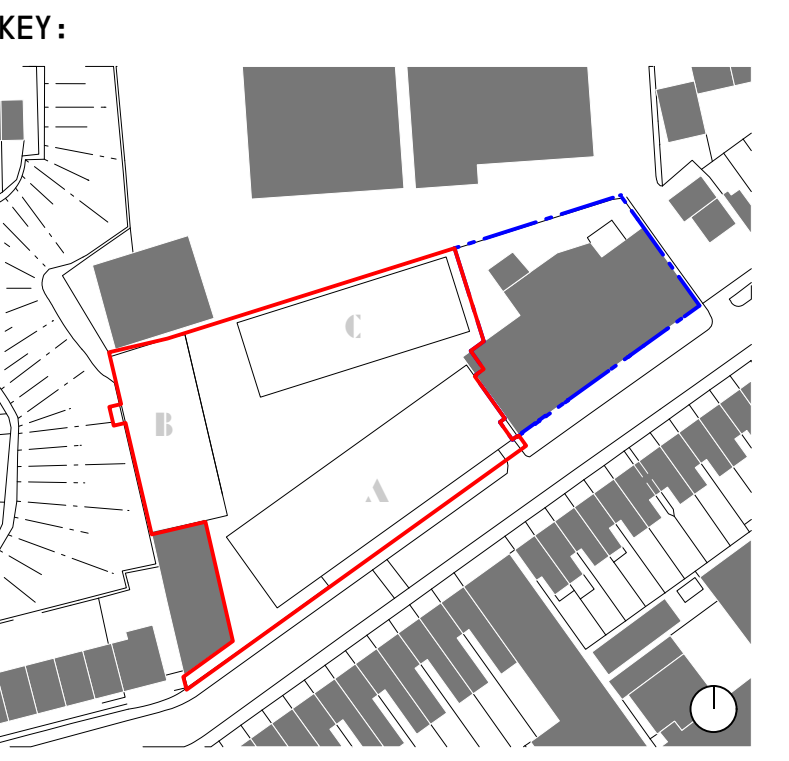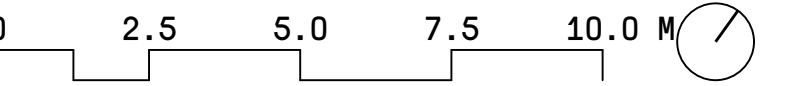

vppr
ARCHITECTS

22 PRINCE OF WALES ROAD LONDON NW5 3LG +44 2077296168 WWW.VPPR.CO.UK

ALL RIGHTS RESERVED—THESE DRAWINGS, CONCEPTS, DESIGNS AND IDEAS ARE THE PROPERTY OF VON PREUSSEN PEASE REYNOLDS ARCHITECTS LTD. THEY MAY NOT BE COPIED, REPRODUCED, DISCLOSED TO OTHERS OR USED IN CONNECTION WITH ANY WORK OTHER THAN SPECIFIED PROJECT FOR WHICH THEY WERE PREPARED, IN WHOLE OR IN PART, WITHOUT THE PRIOR WRITTEN AUTHORISATION OF VON PREUSSEN PEASE REYNOLDS ARCHITECTS LTD.

PROJECT:
**OMEGA WORKS, 167 HERMITAGE RD
HARINGEY, LONDON N4 1NA**
DRAWING TITLE:
**PROPOSED
BASEMENT PLAN**

DESIGN STAGE — 03
DRAWN — DC
CHECKED — JR
DATE — 19 JUL 2021
SCALE — 1:125@A1 / 1:250@A3

DRAWING NUMBER:
121_A_01_B1
REVISION:
P2