



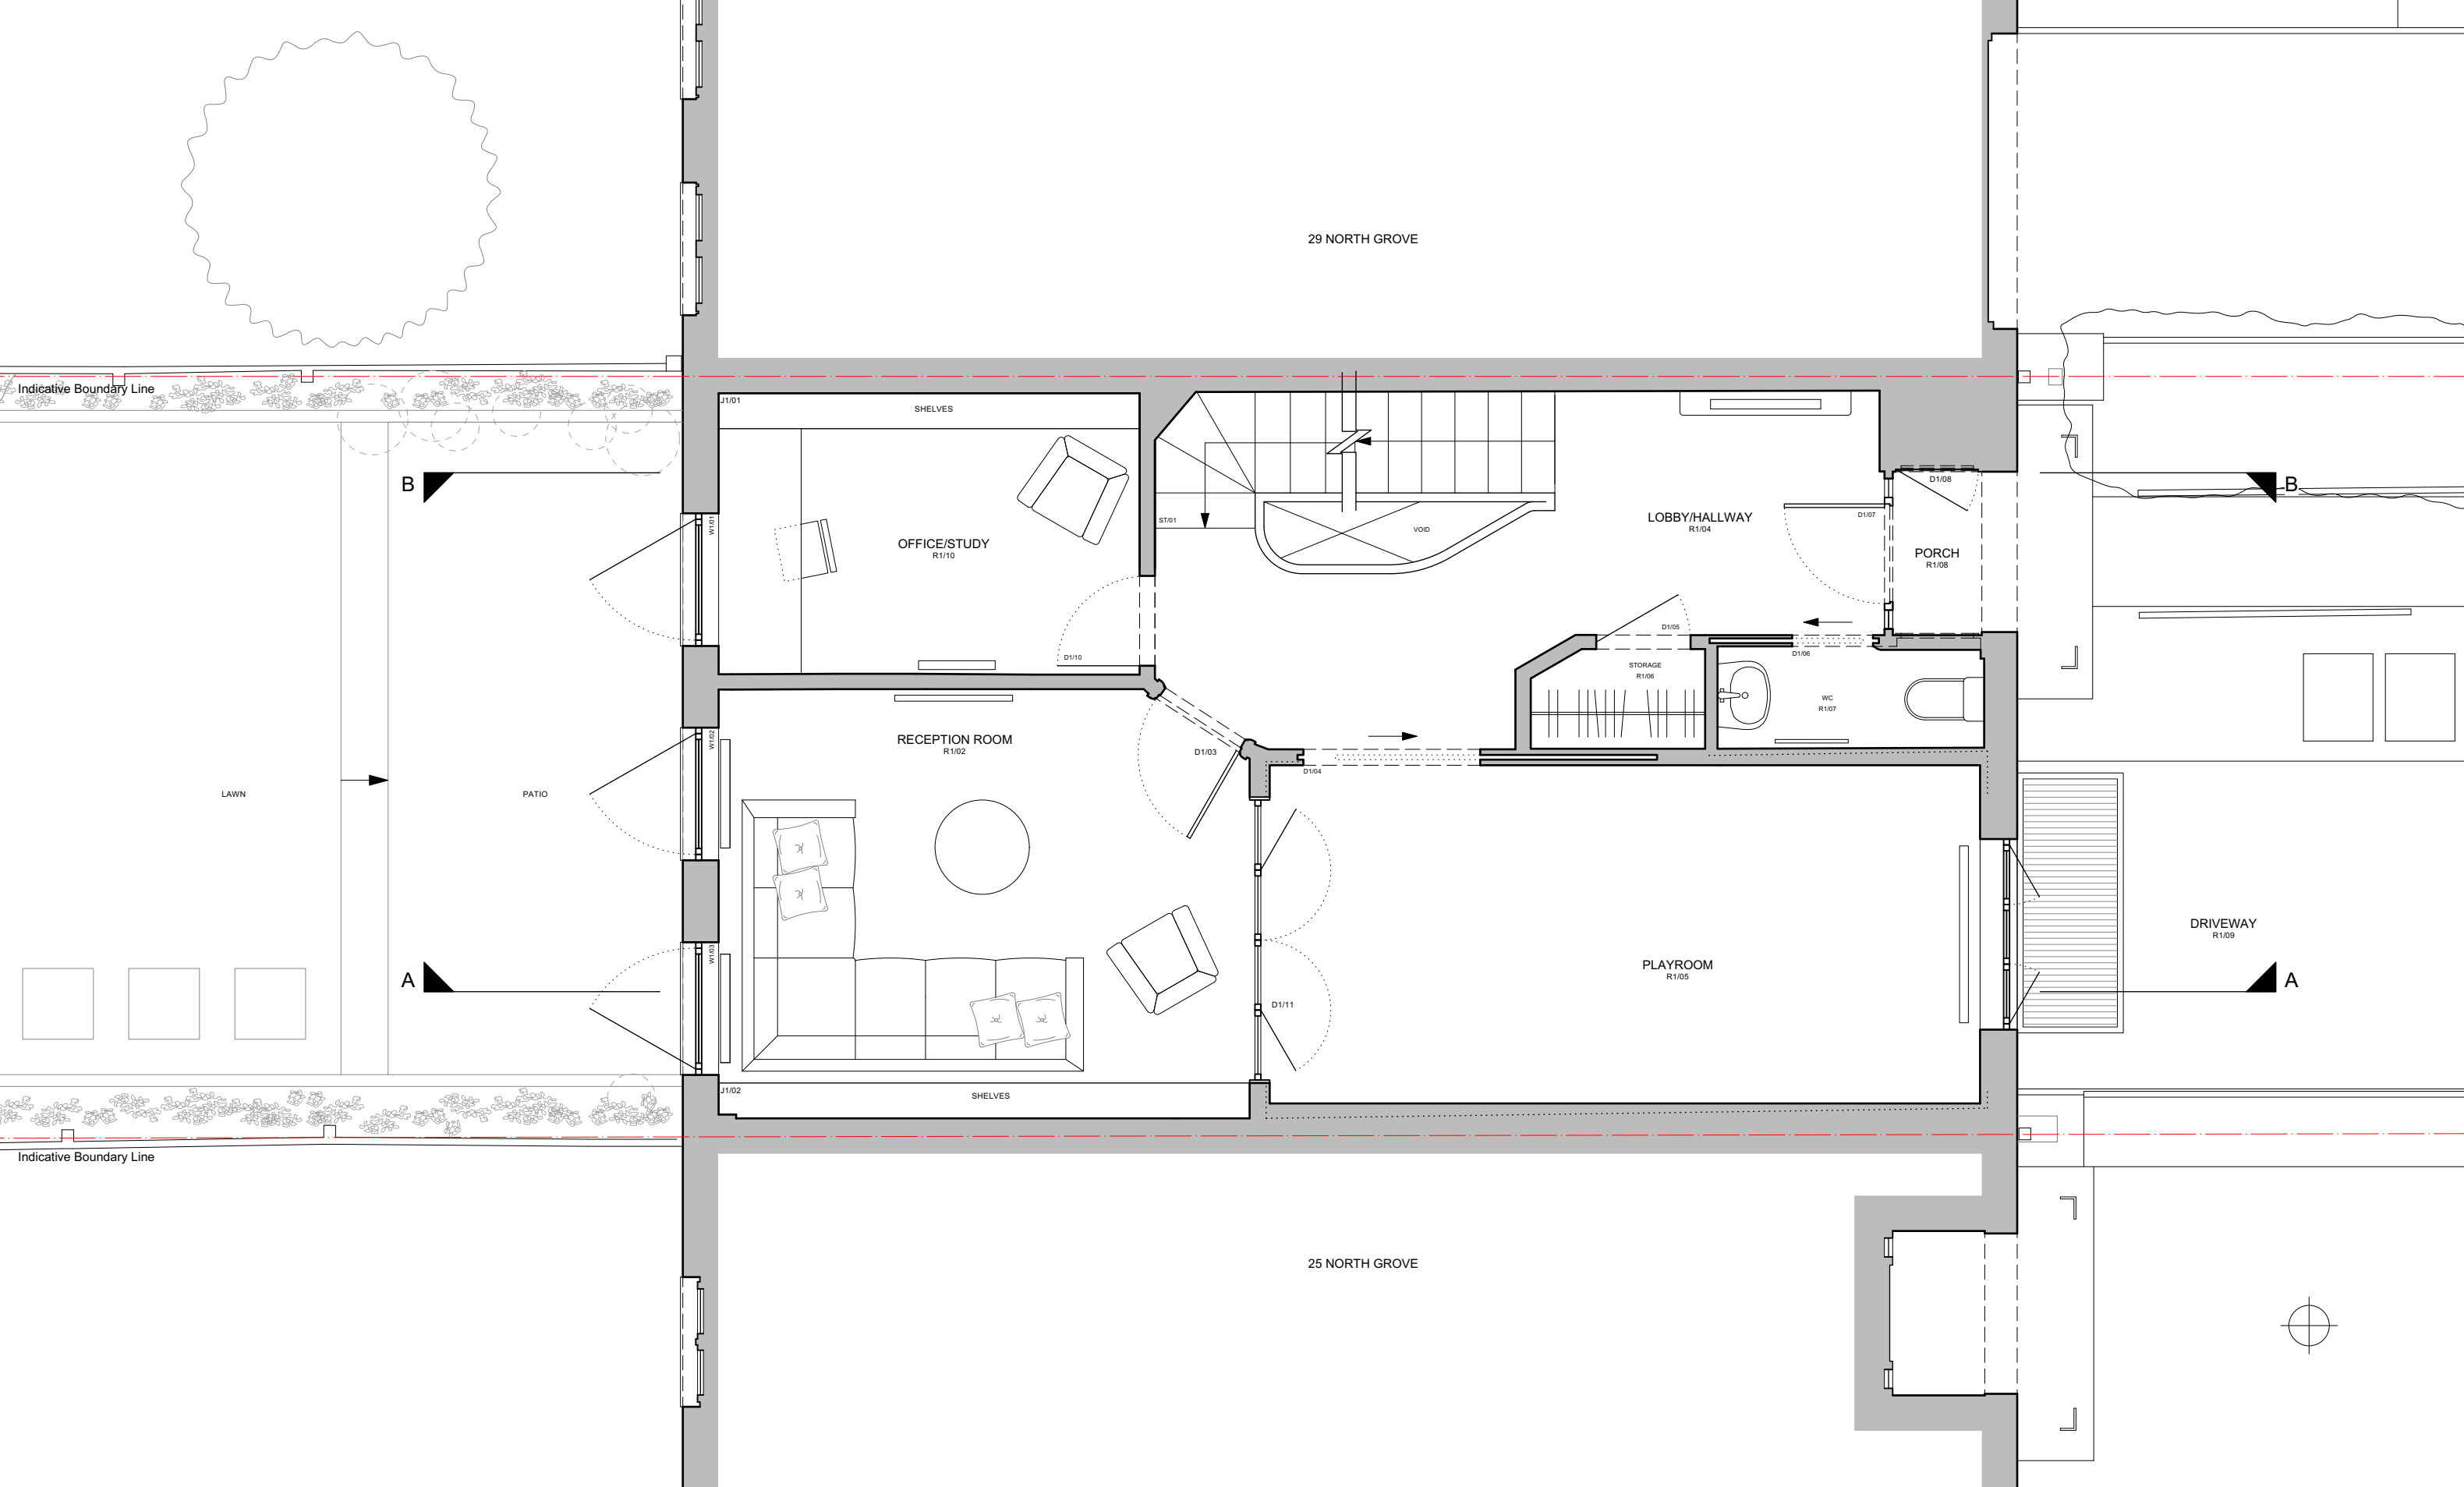

Notes

- All contents copyright.
- Do not scale.
- Based on survey by others.
- Contractor to verify all dimensions on site.
- Read in conjunction with all relevant Architect's, Consultant's & Supplier's information.
- Report any discrepancies to the Architect.

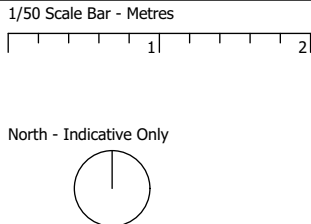

Revisions

A - 16/12/22 - Revised Planning Application

B - 28/02/23 - Revised Planning Application

Project	Alterations & Refurbishments at 27 North Grove London, N6 4SH		
Drawing	Upper Ground Floor Plan As Proposed		
Number	2206_A002_B	Status	Information
Scale	1/50 @ A3	Drawn	PS
Date	28/02/23	Checked	NJK

Neil Kahawatte Architects

Studio 36
Archway Studios
Bickerton House
25-27 Bickerton Road
London, N19 5JT

020 7360 5330
mail@neilkahawatte.com
Company Number: 8530938