


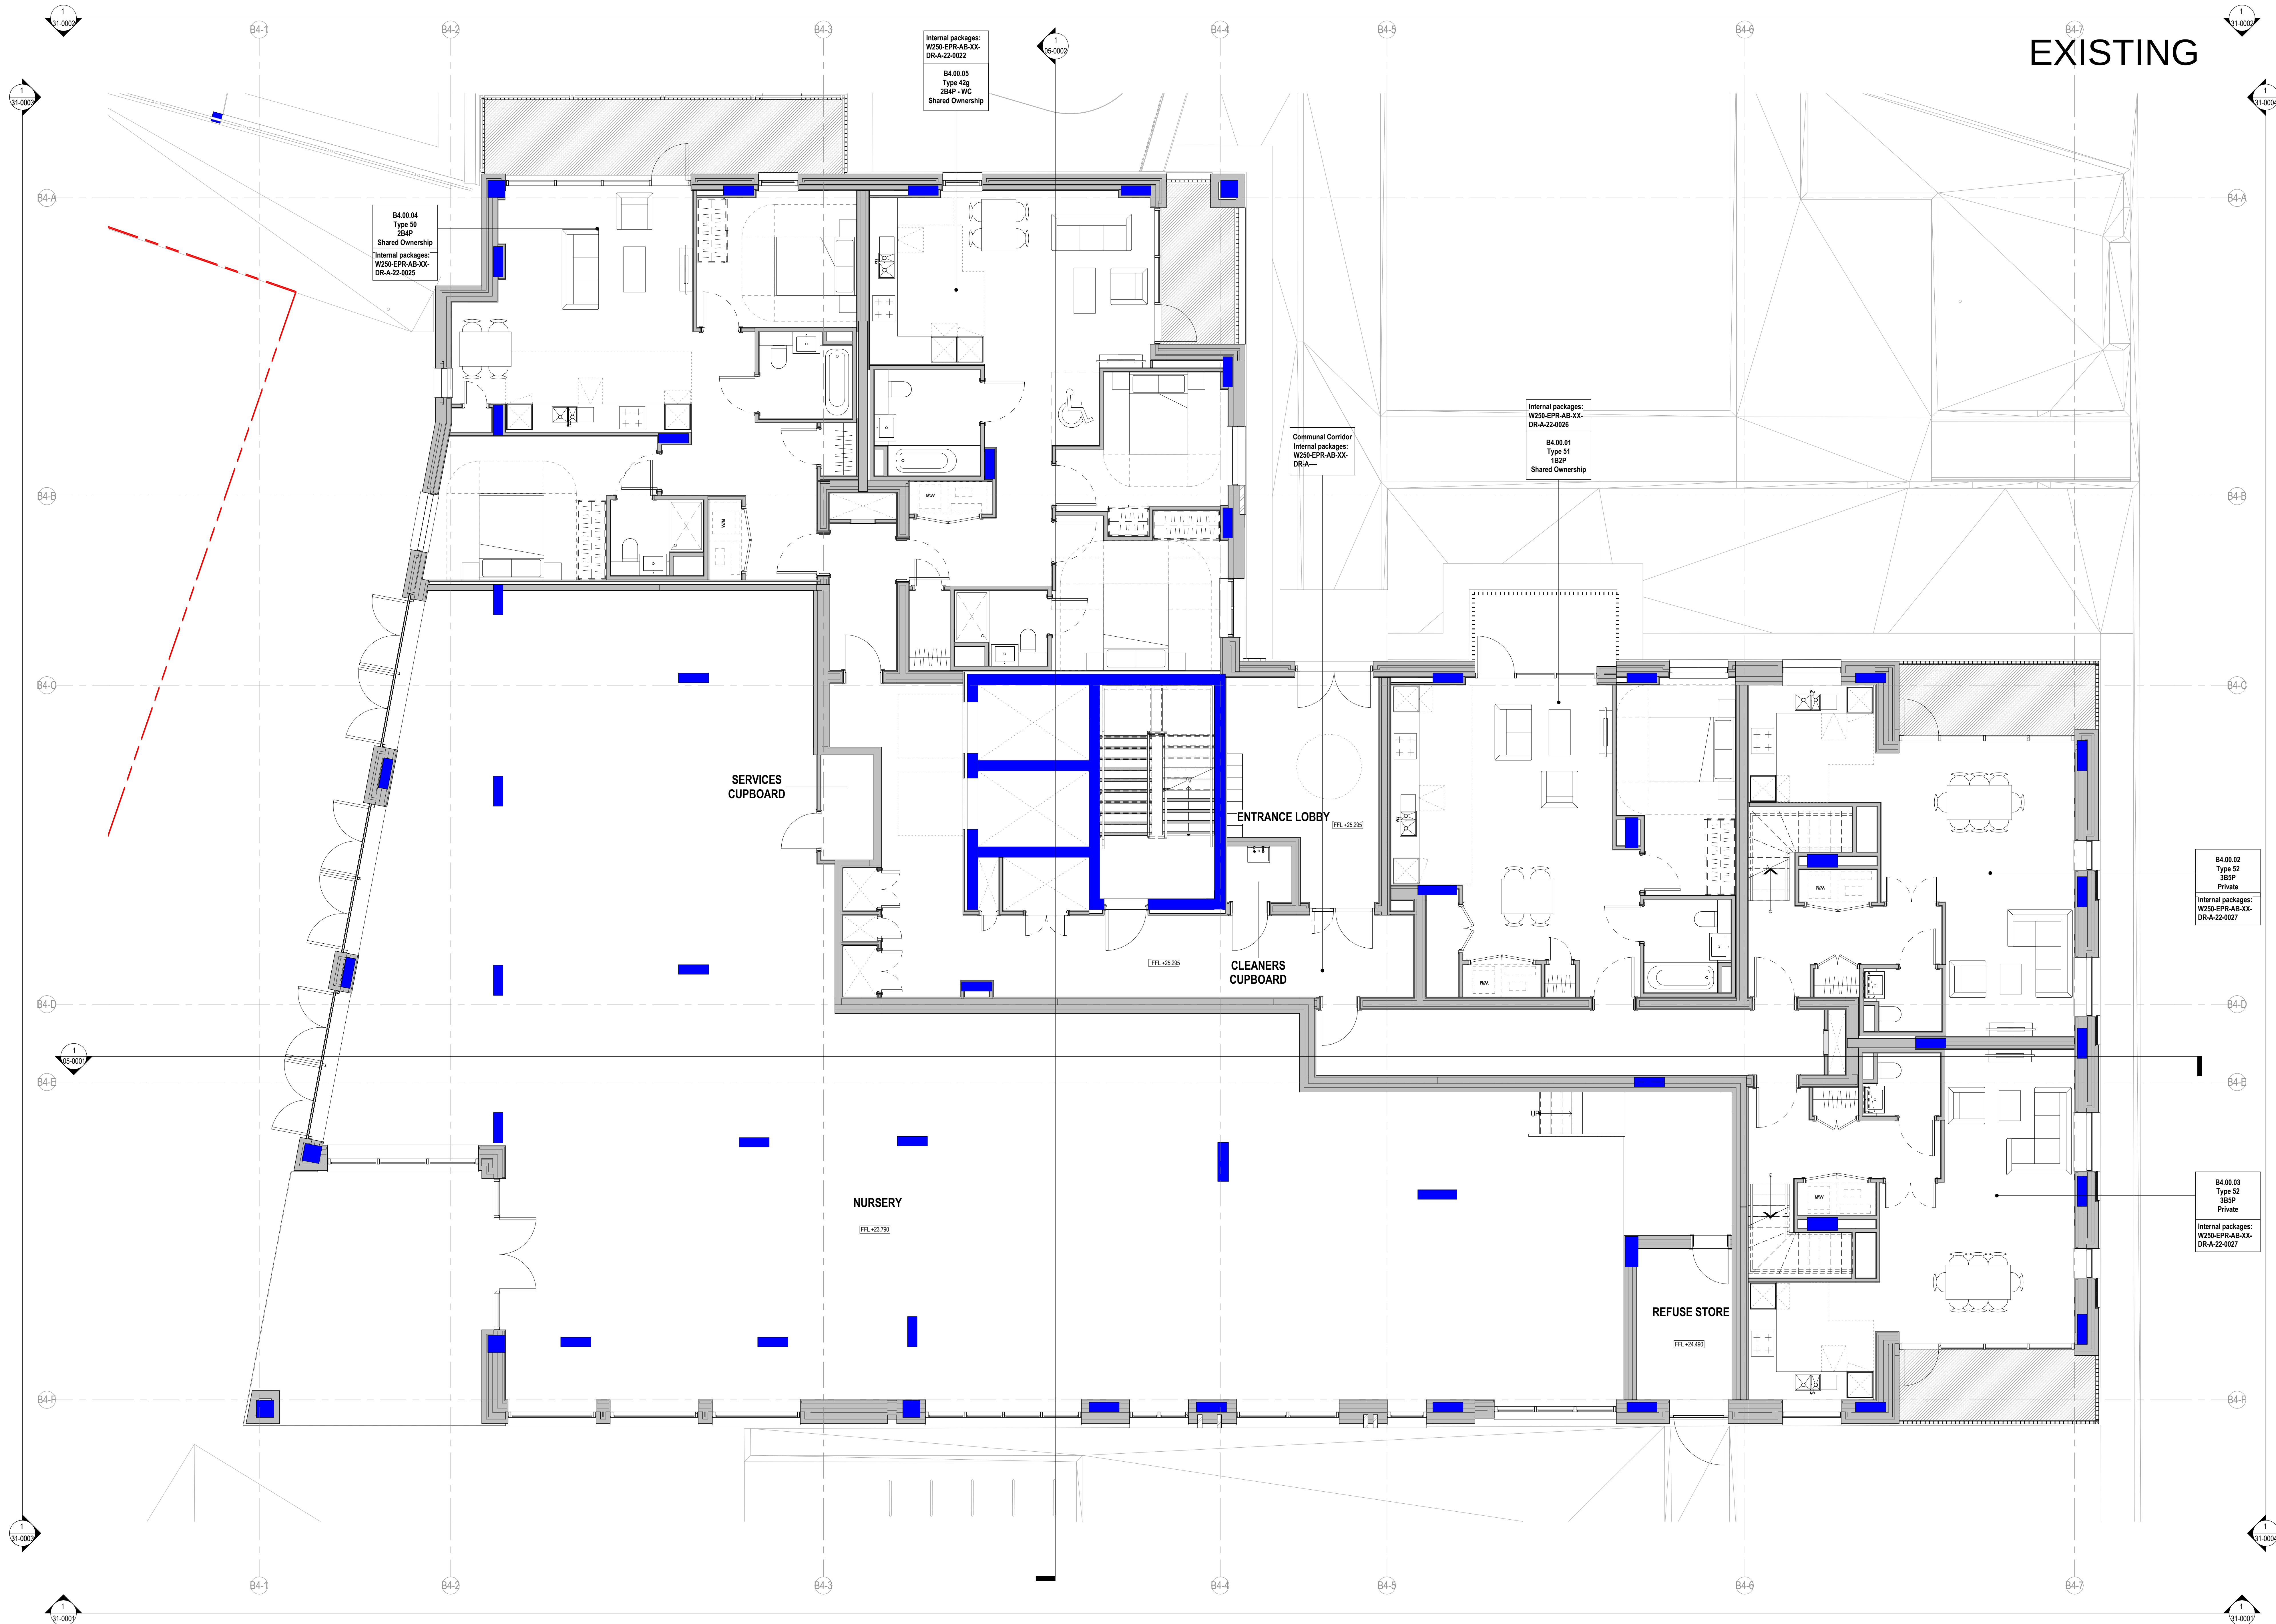

EXISTING

Keyplan

B4

North

Notes:

1. Do not scale
2. Contractor to check all dimensions and report omissions and errors to the Architect
3. EPR Architects accepts no liability for use of this drawing by parties other than the party to which it was prepared or to be prepared after the date of issue
4. This drawing is issued in digital format as an uncontrolled version to which any changes will be made without the Architect's knowledge or approval. It is the user's responsibility to ensure that the drawing is the latest version. EPR Architects accepts no liability for any alteration or addition to the drawing after it is issued for information.
5. The drawing does not contain shared coordinates and is not issued for construction purposes.

No.	Revision	Date	Initial	CHK'd
1				
2				
EPR Model and drawings are based on:

- Wash Revit model
- W250-WAL-BB-XX-M3-S-02-0001 rev. W22 received on 13/05/19
- W250-WAL-B4-XX-M3-S-00-0001 rev. W16 received on 23/04/19
- Chapman Revit model
- W250-CHA-BB-XX-M3-MEP-0001 rev. 13 received on 09/05/19
- W250-CHA-B4-XX-M3-MEP-0001 rev. 6 received on 16/04/19
- LDA Revit model
- W250-LDA-AB-XX-M3-S-90-0910 rev. C2 received on 11/04/19

EPR Architects

30 Markham Road, Clarendon Gas Works, Phase 2, Wood Green, London

Clarendon Gas Works - Phase 2

Wood Green, London

Building B4

Existing General Arrangement - Ground Floor

Scale: 1:50

1:50 Planning S2 - P8

Project Code: W250 - EPR - B4 - 00 - DR - A - 02-0002