




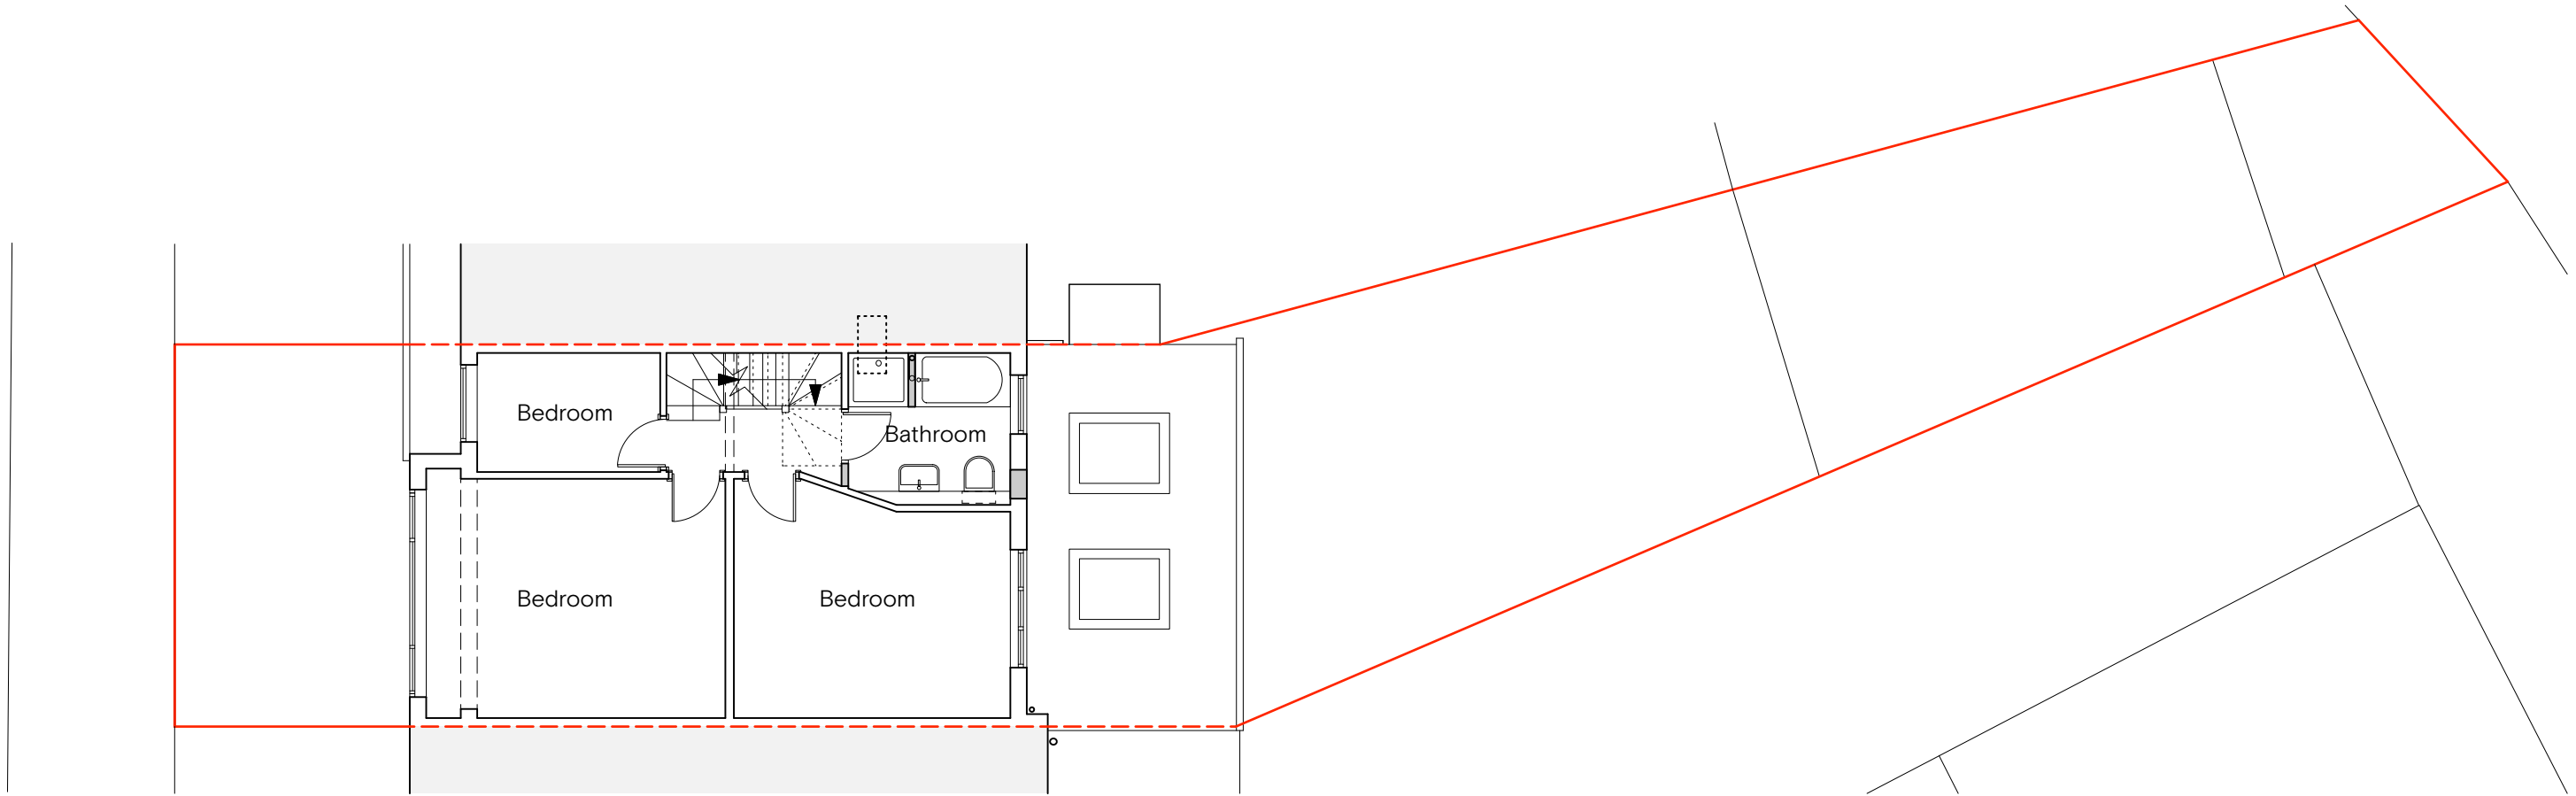


First Floor Plan

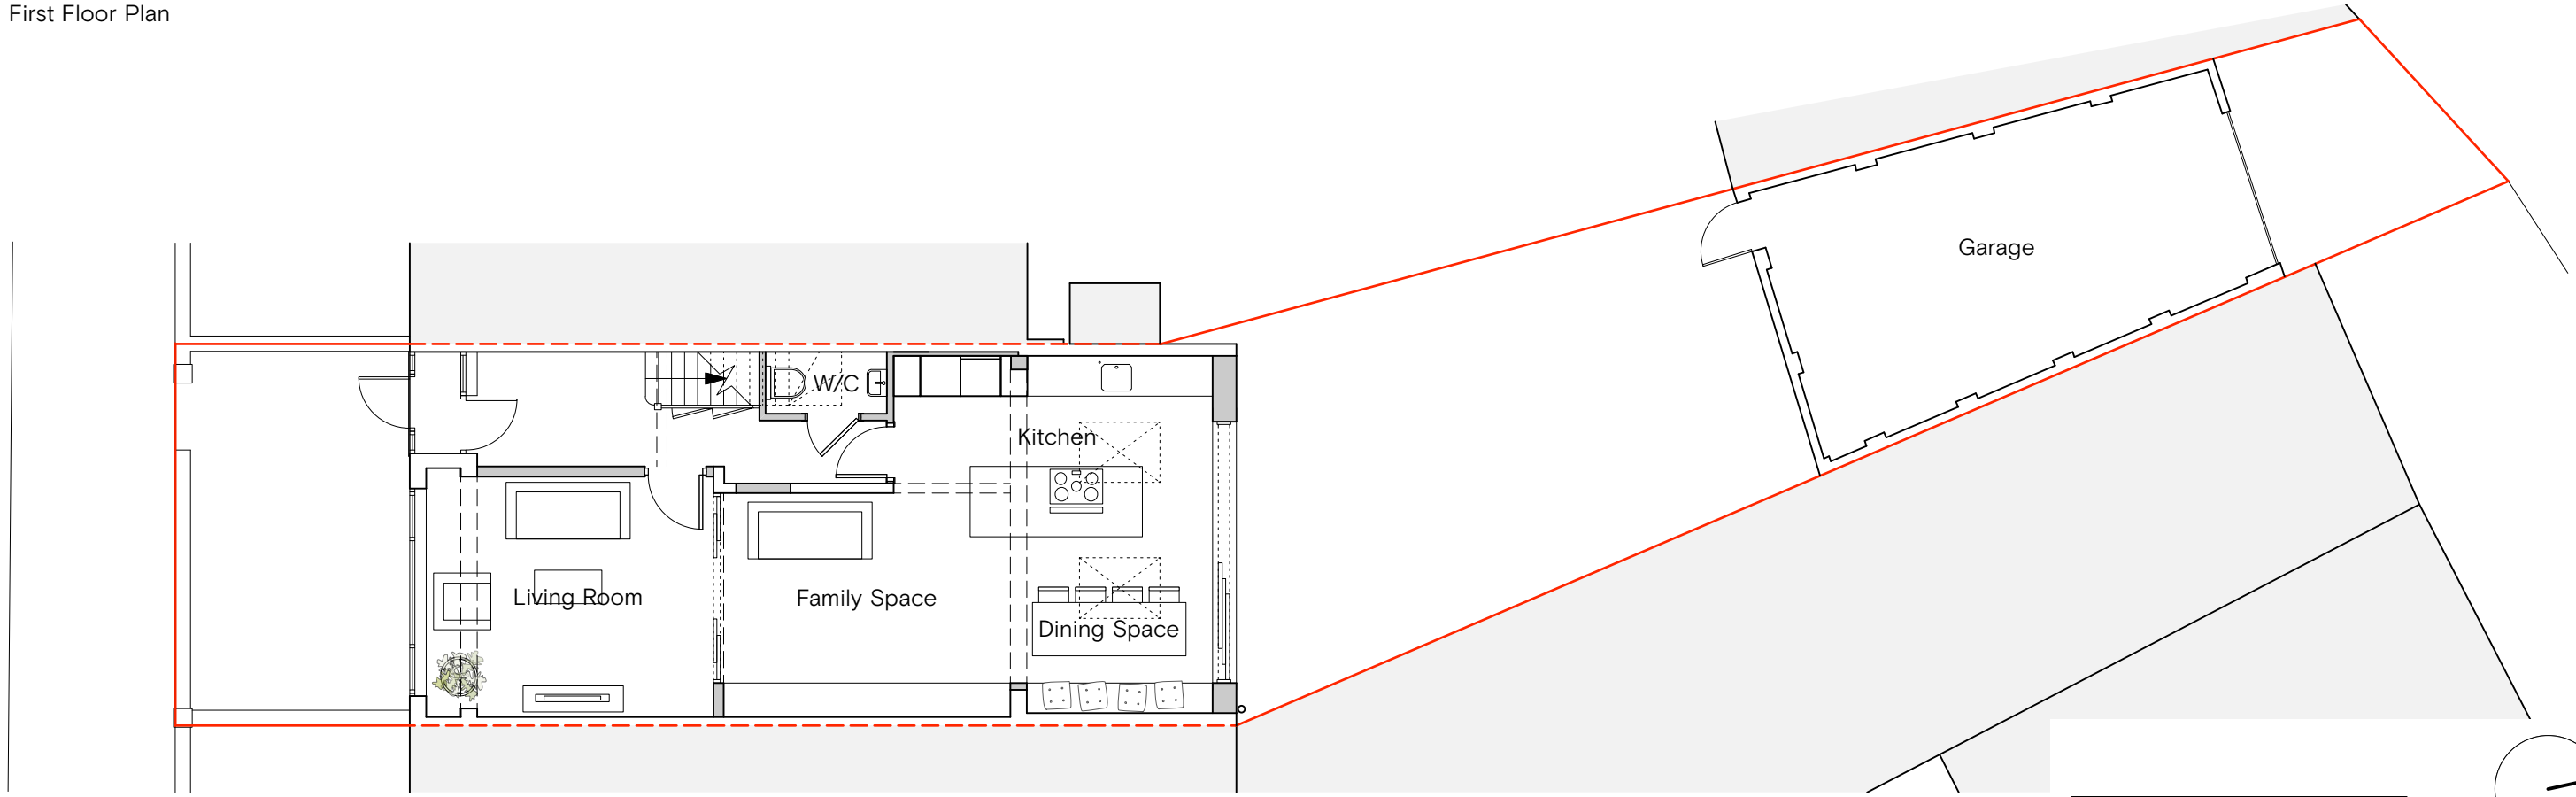

Ground Floor Plan

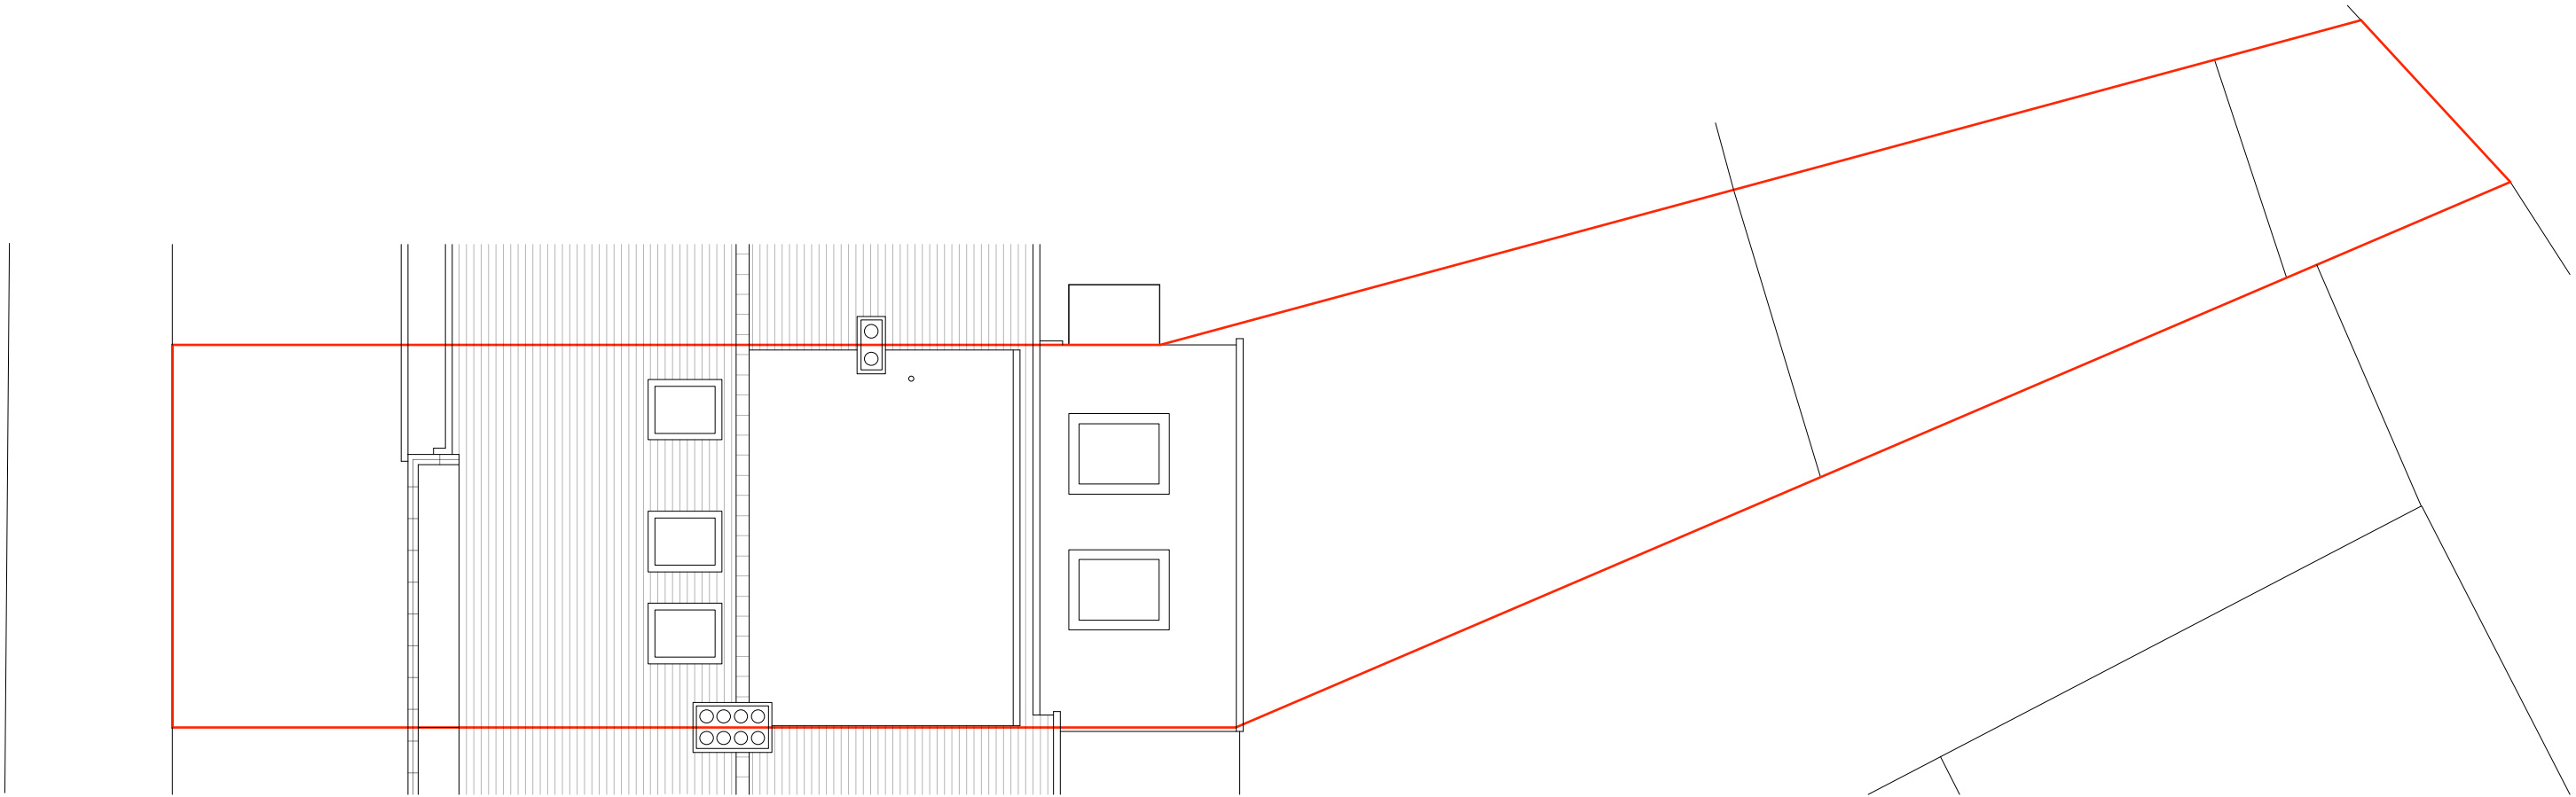

Roof Plan

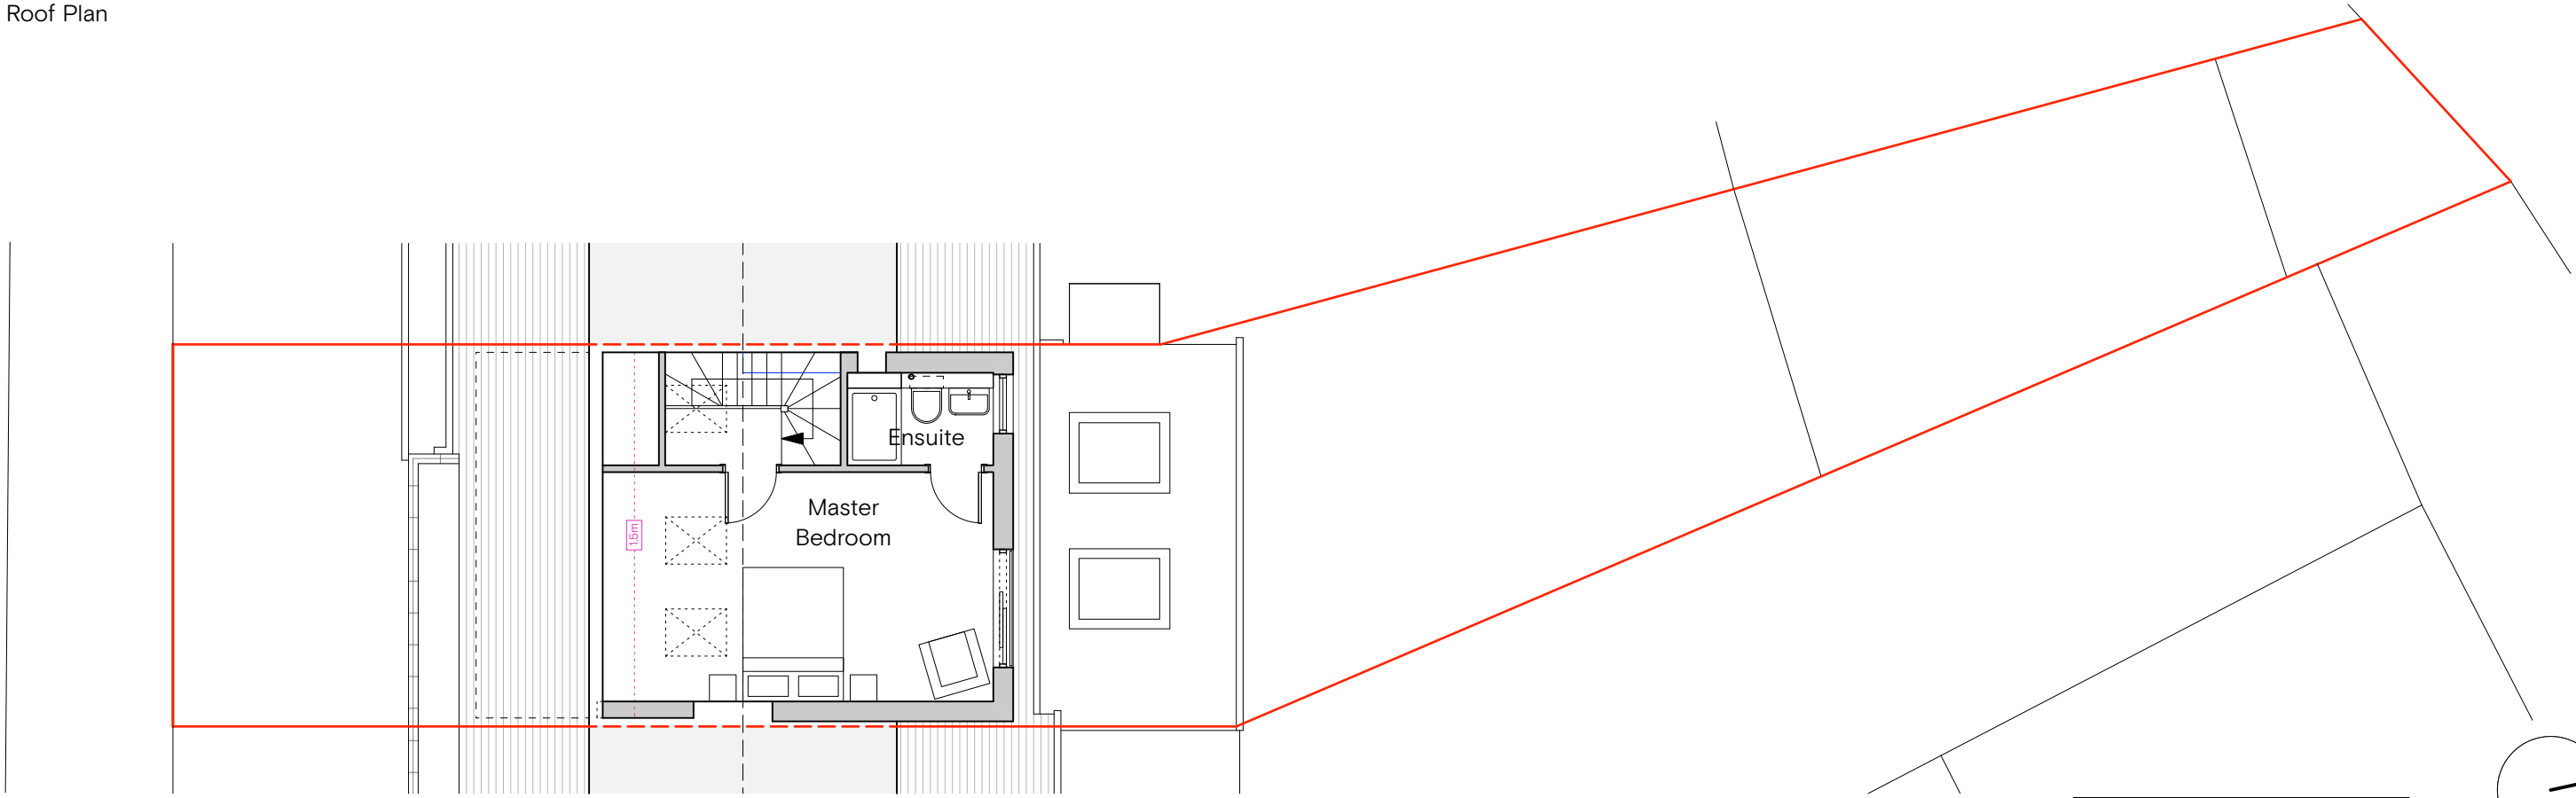

Second Floor Plan