



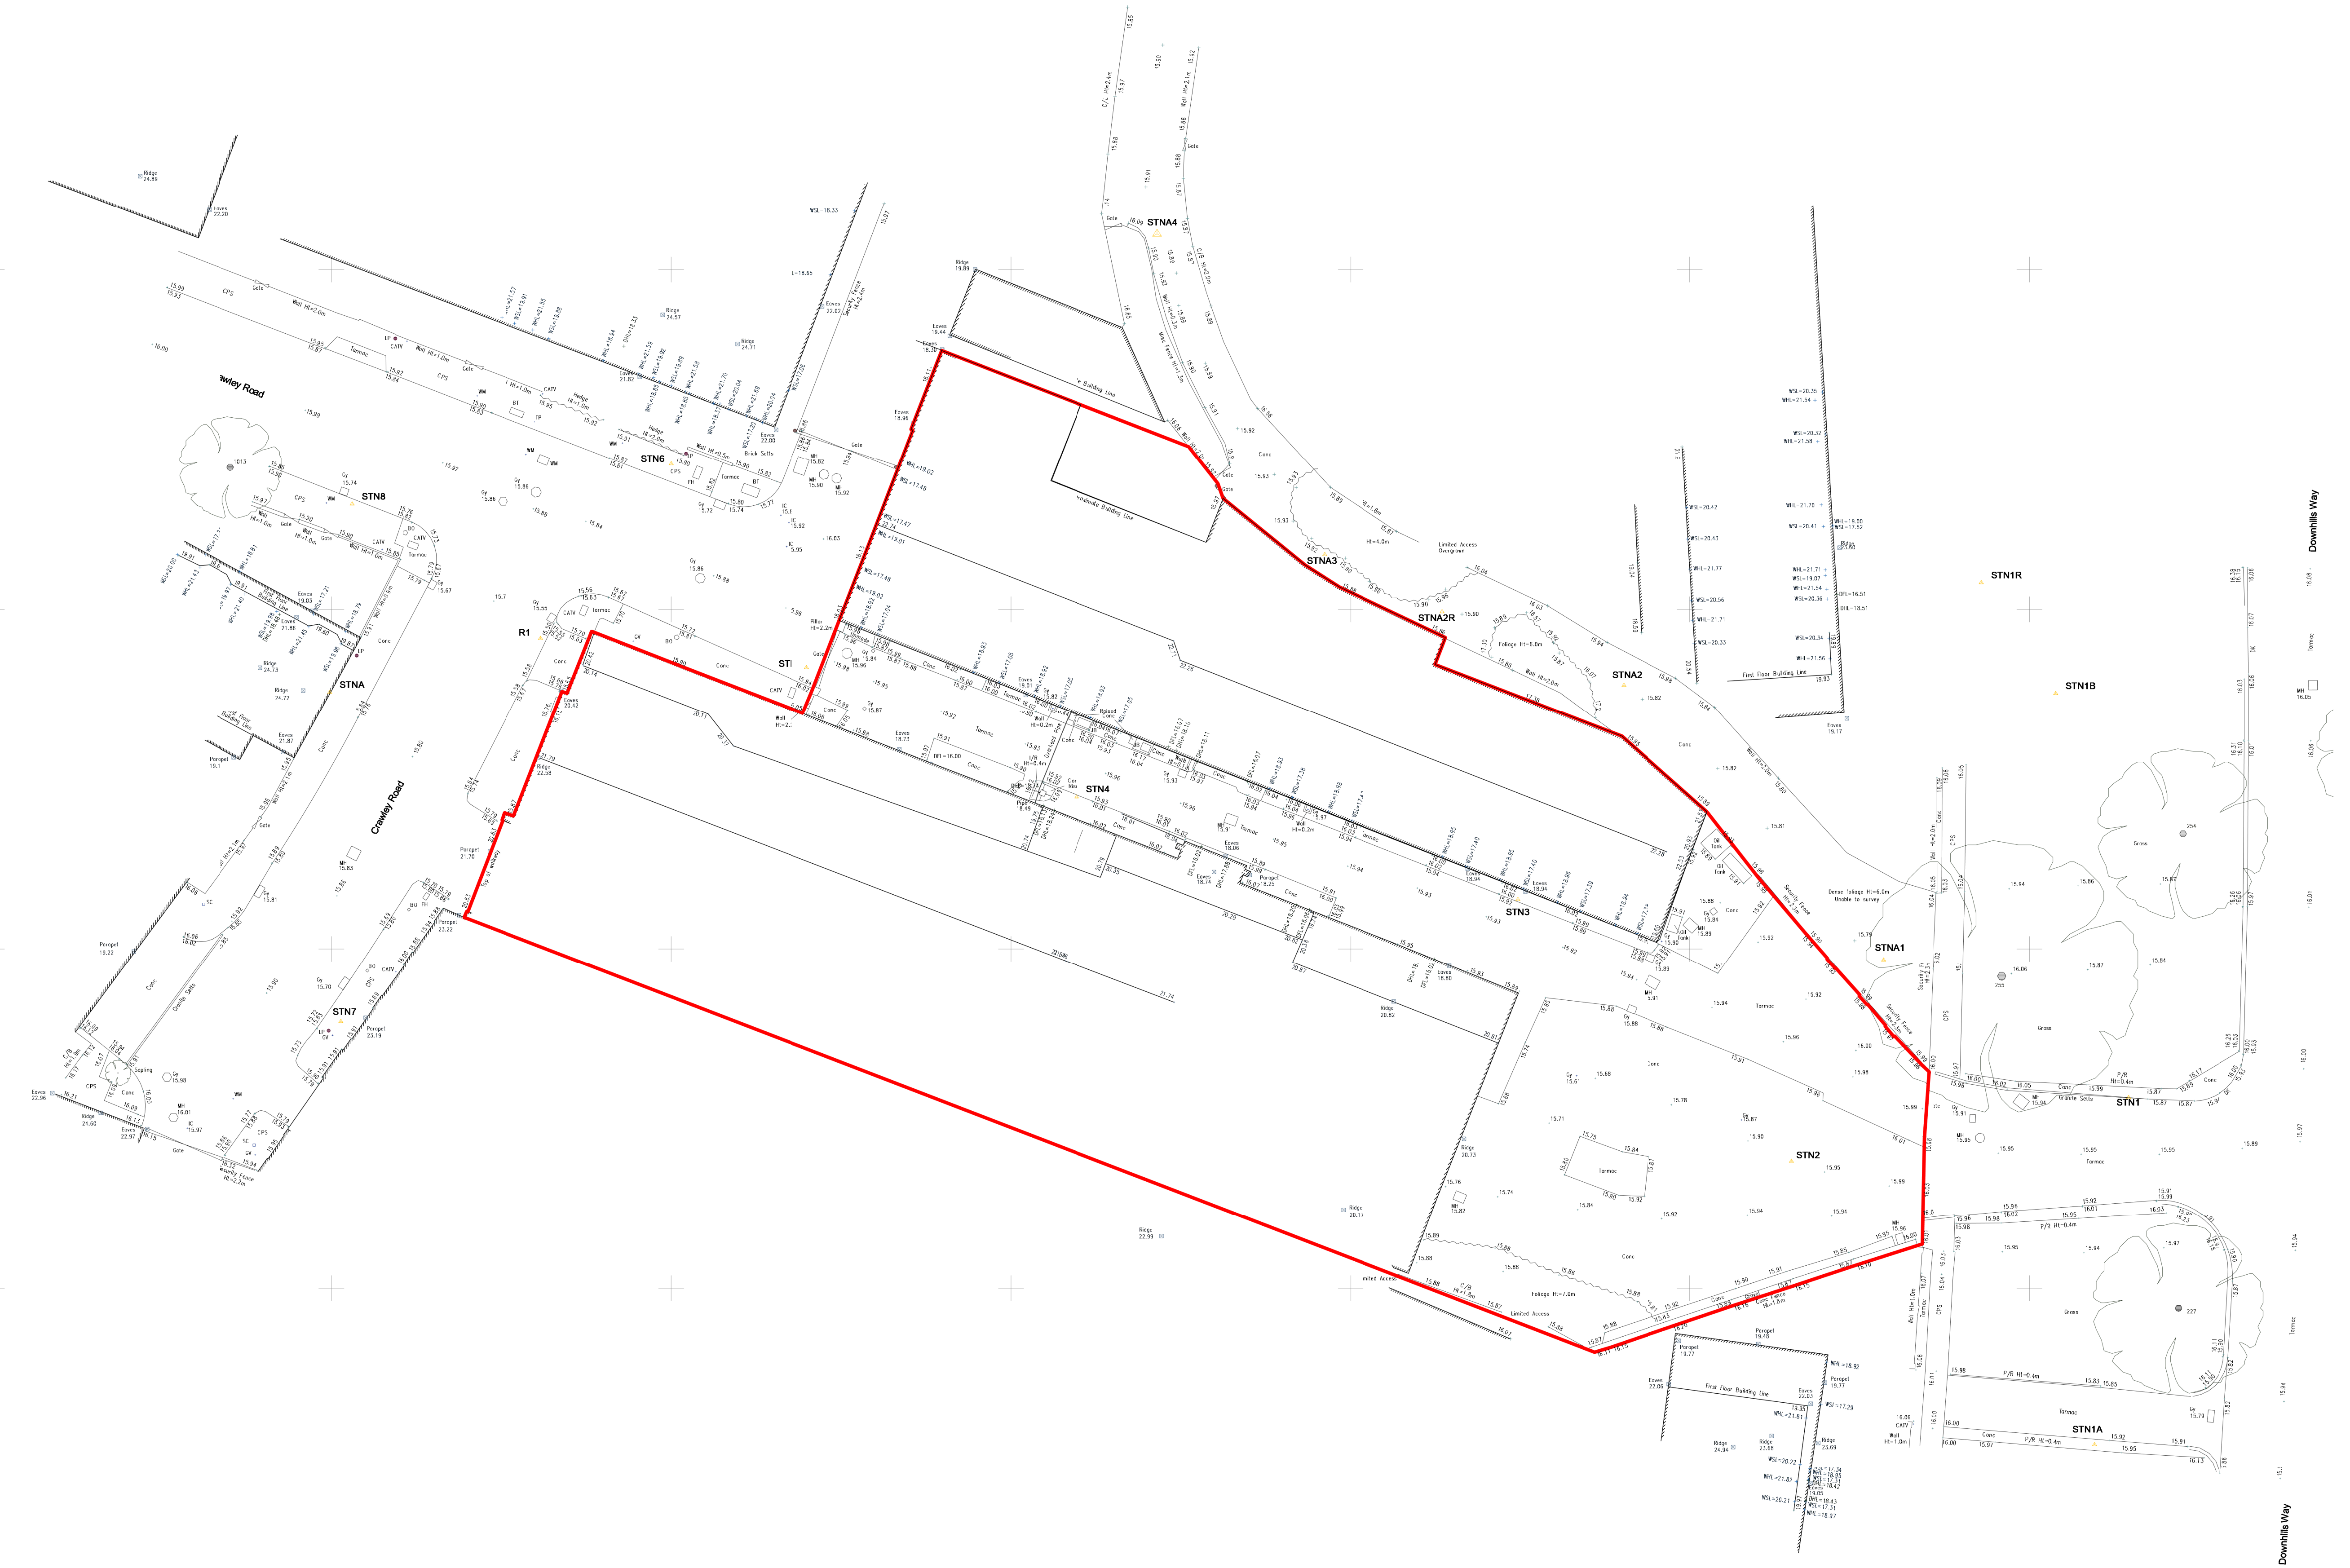

1 EXISTING SITE PLAN
1:200

NOTE: THE EXISTING SITE INFORMATION AND BOUNDARIES ARE BASED ON TOPOGRAPHICAL INFORMATION PREPARED BY CD SURVEYS LTD DRAWING REFERENCE BS/1806014 REV A. ARCHITECTURE 519 LTD HOLD NO RESPONSIBILITY FOR THE ACCURACY OF THIS EXISTING DATA AND BOUNDARY POSITIONING.

THIS DRAWING IS TO BE READ IN CONJUNCTION WITH ALL OTHER RELEVANT INFORMATION PROVIDED WITHIN THE PLANNING APPLICATION.

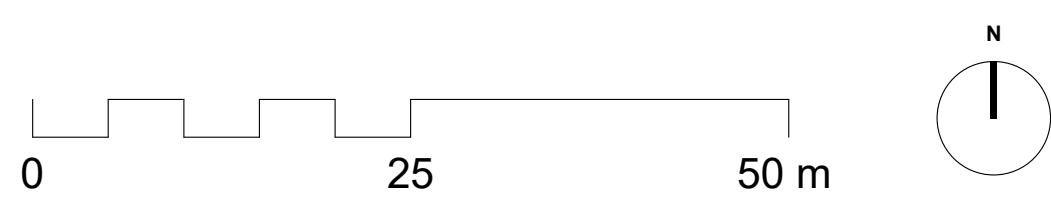

PLANNING

P1 14.03.19 PLANNING ISSUE DTC AB

Rev: Date: Description: By: Rvw:

architecture519

a. The Studio, Candle House, 1 Wharf Approach, Granary Wharf, Leeds, LS1 4QH

e. Leeds@architecture519.com

w. www.architecture519.com

t. 0113 213 5456

Client:
FRANKUM MEWS DEVELOPMENT LTD.

Project No: 2480 Project Name: WOOD GREEN, LONDON

Document Reference:						
Project	Originator	Volume	Level	Type	Role	Number
WDG - 519 - S - XX - D - A - 0401						
EXISTING SITE PLAN						
Status:	Code	Suitable description				
	S2	Suitable for Information				
Revision:	Code	Revision status				
	P1	Planning				

Created By: JW Reviewed By: DTC Date: 05.02.19 Scale at A1: As indicated

This document is © architecture519 Ltd. If in doubt ASK. Drawing measurements shall not be obtained by scaling. Verify all dimensions prior to construction or product manufacture. Immediately report any discrepancies on this document to the Architect. This document shall be read in conjunction with associated models, specifications and related consultants documents.