


GENERAL NOTES:
DO NOT SCALE FROM THIS DRAWING
ALL DIMENSIONS TO BE CHECKED ON SITE
ANY OMISSIONS OR DISCREPANCIES TO BE
REPORTED TO THE ARCHITECT IMMEDIATELY
IF IN DOUBT ASK

P1 16.12.22 FOR PLANNING			TH
REV	DATE	NOTES	DR
DRAWING STATUS			
PLANNING			
CLIENT			
Kyle Ferguson			
ARCHITECT			
FINKERNAGEL ROSS			
Third Floor Unicorn House 221-222 Shoreditch High Street London E1 6PJ			
Tel: 020 7377 5114 info@finkernagelross.com www.finkernagelross.com			
PROJECT			
THIRSK COTTAGE STANHOPE ROAD HIGHGATE N6 SDE			
DRAWING TITLE			
EXISTING SECTION E-E			
DRAWN	DR. DATE	CHECKED	CH. DATE
JJI	22.02.23	TH	24.02.23
SCALE	SHEET SIZE		
1:50	A1		
DRAWING NO		REVISION	
THC-022		P1	

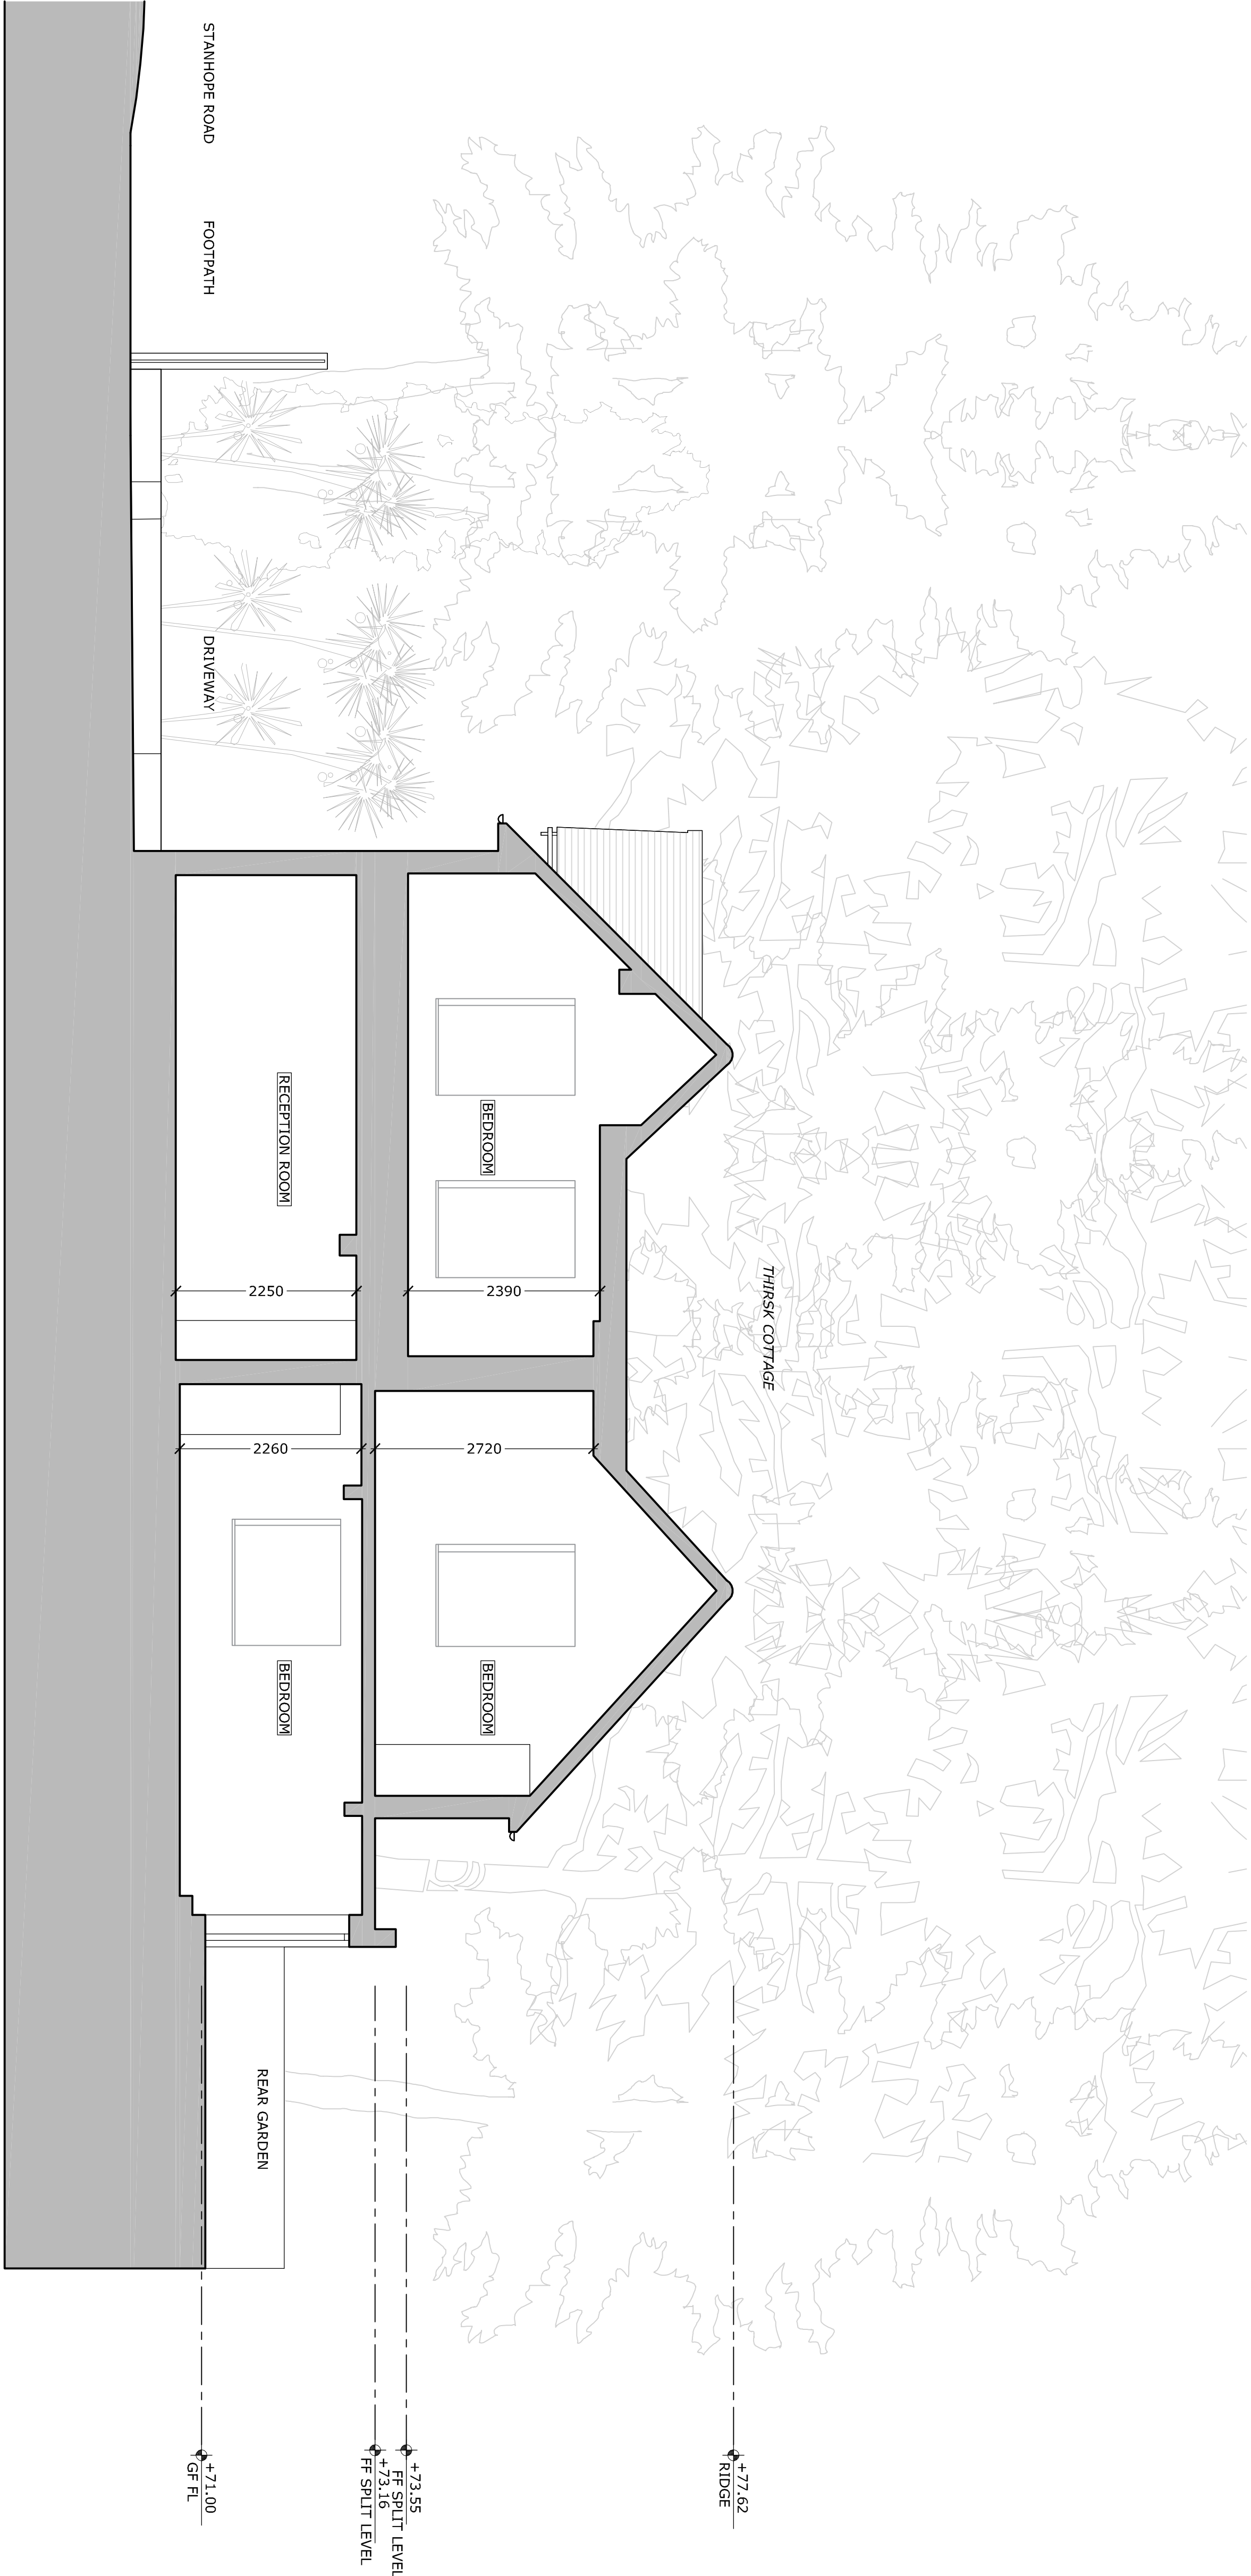

2 EXISTING SECTION E-E
1:50@A1, 1:100@A3