

GENERAL NOTES:
DO NOT SCALE FROM THIS DRAWING
ALL DIMENSIONS TO BE CHECKED ON SITE
ANY OMISSIONS OR DISCREPANCIES TO BE
REPORTED TO THE ARCHITECT IMMEDIATELY
IF IN DOUBT ASK

P1	14.10.22	FOR PLANNING	RK
REV	DATE	NOTES	DR
DRAWING STATUS			

PLANNING

CLIENT			
Kyle Ferguson			

ARCHITECT

FINKERNAGEL ROSS

Third Floor
Unicorn House
221-222 Shoreditch High Street
London E1 6PJ
Tel: 020 7377 5114
info@finkernagelross.com
www.finkernagelross.com

PROJECT

THIRSK COTTAGE
STANHOPE ROAD
HIGHGATE
NG 5DE

DRAWING TITLE

PROPOSED SECTION A-A & B-B



DRAWN	DR. DATE	CHECKED	CH. DATE
JJI	04.10.22	TH	13.10.22
SCALE		SHEET SIZE	

1:50	A1
------	----

DRAWING NO	REVISION
------------	----------

THC-200

P1

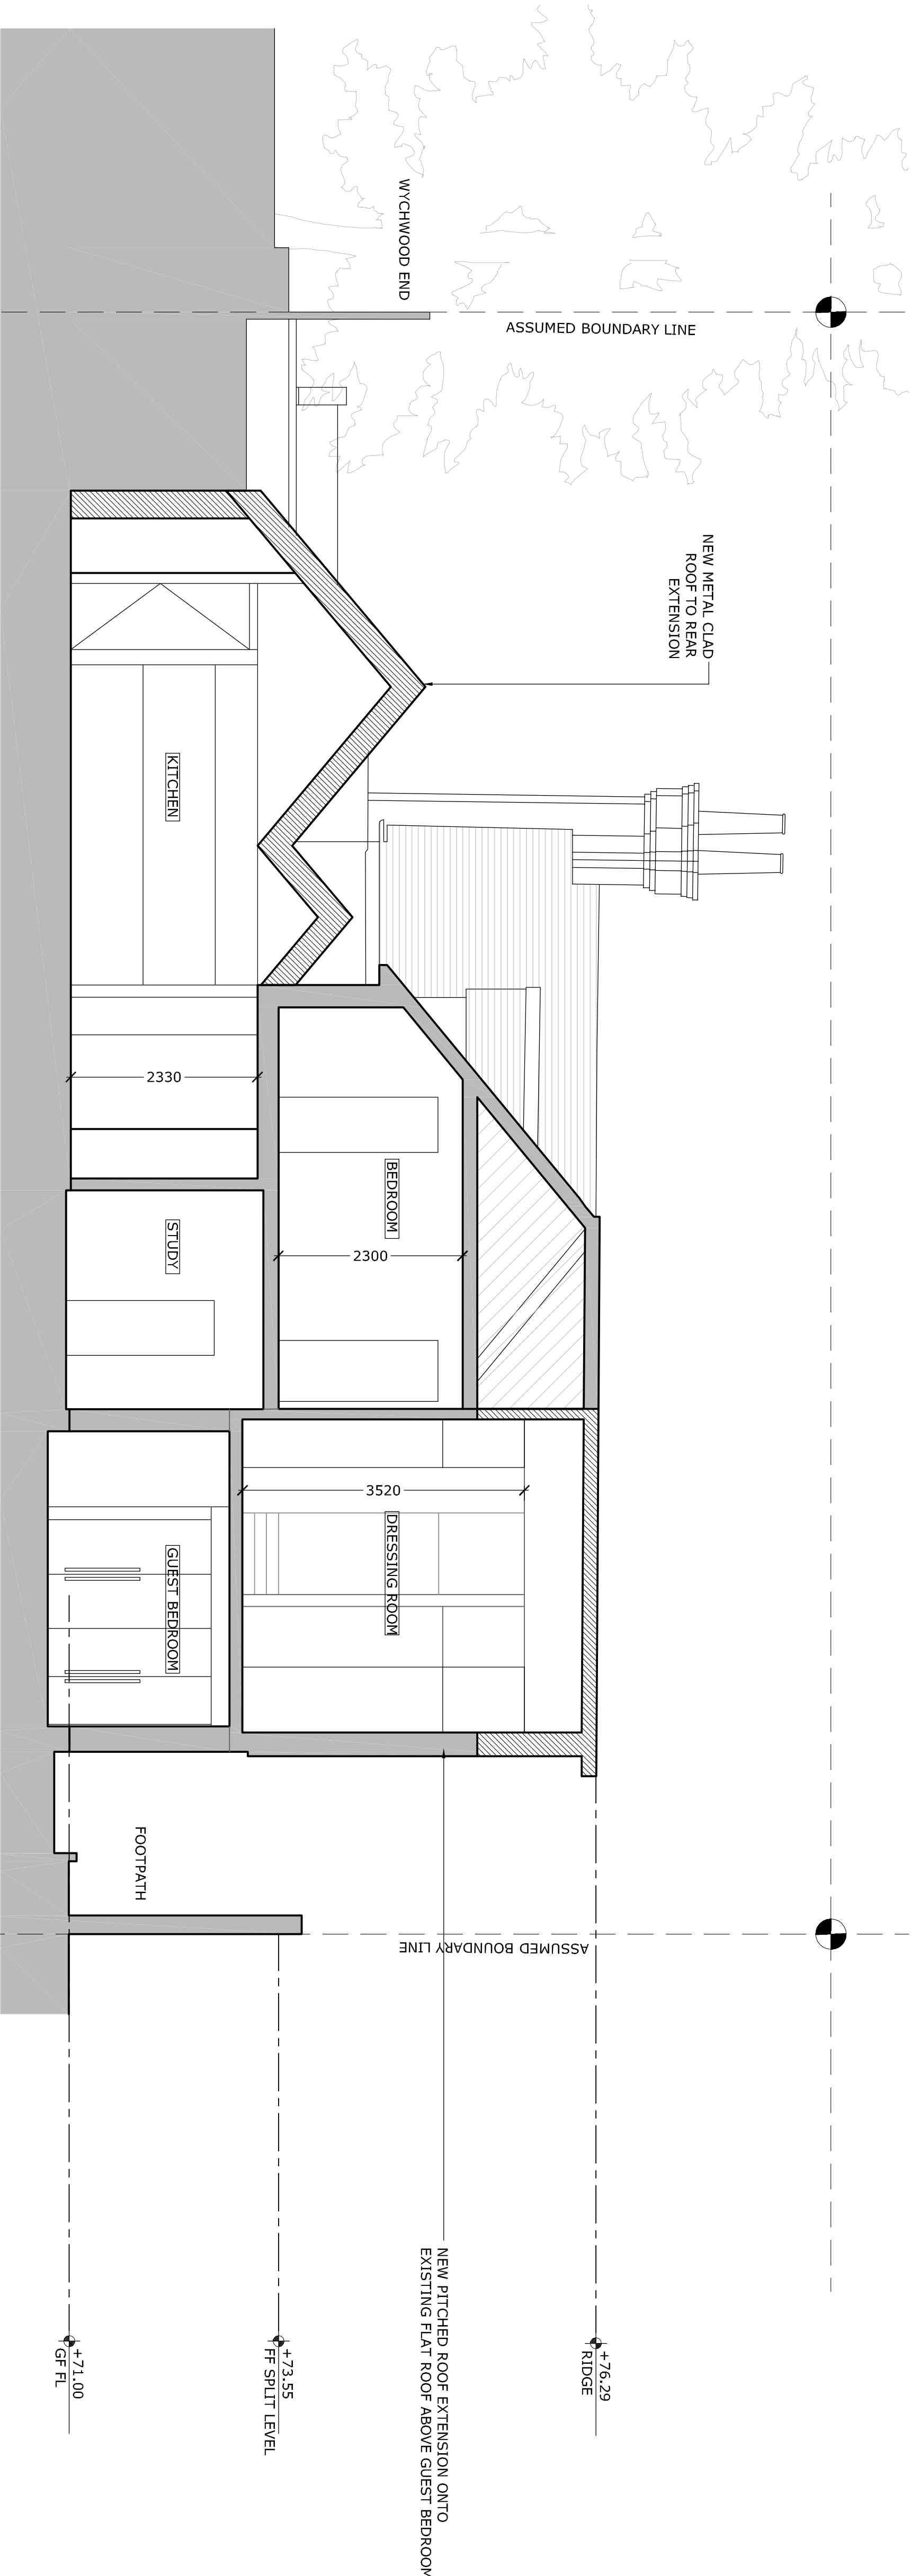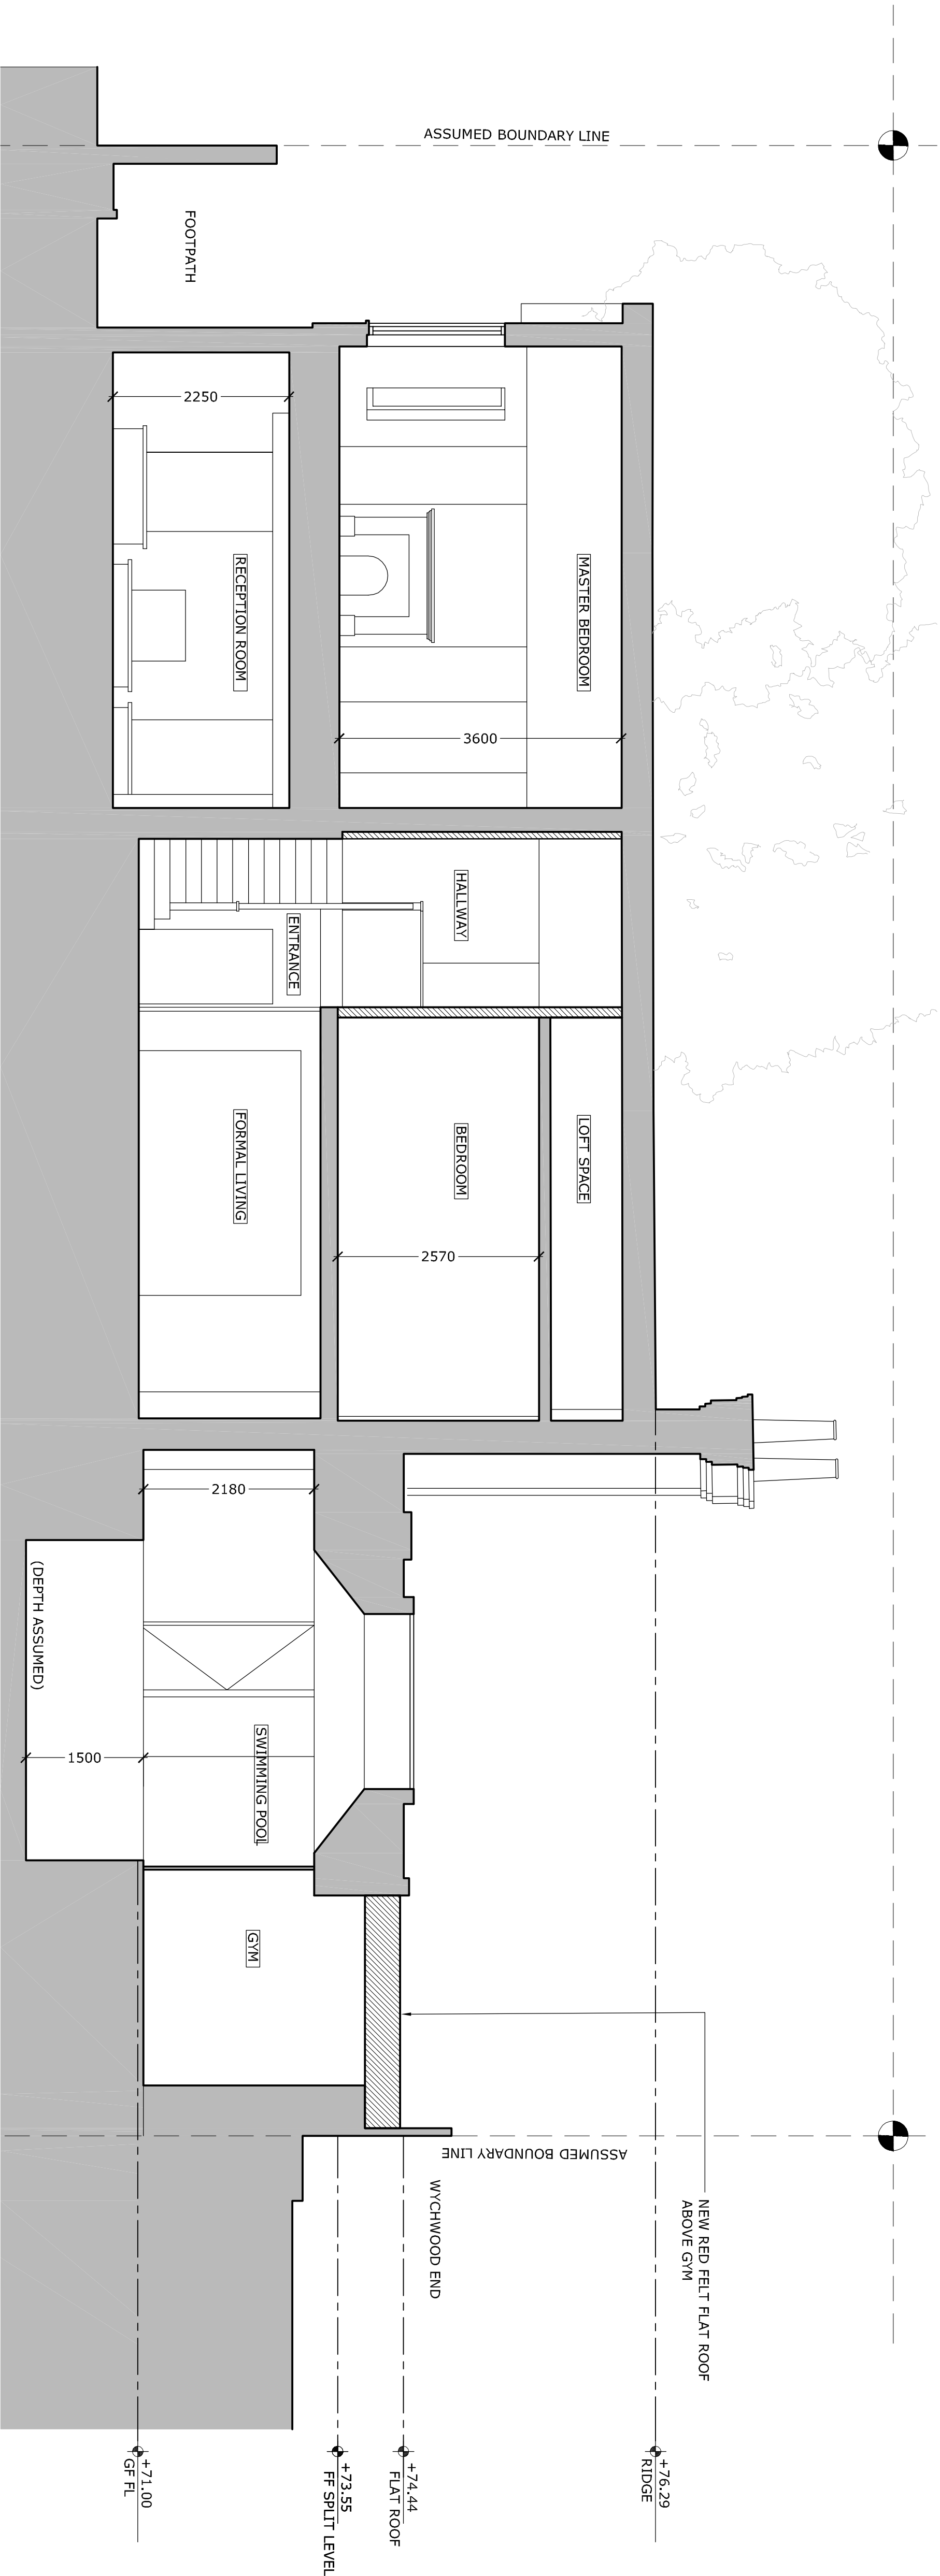

0 0.5 1 2 5 METRES @ A1
M. 1:50