

GENERAL NOTES:
DO NOT SCALE FROM THIS DRAWING
ALL DIMENSIONS TO BE CHECKED ON SITE
ANY OMISSIONS OR DISCREPANCIES TO BE
REPORTED TO THE ARCHITECT IMMEDIATELY
IF IN DOUBT ASK

P1	16.12.22	FOR PLANNING	TH
REV	DATE	NOTES	IDR
DRAWING STATUS			

PLANNING

CLIENT
Kyle Ferguson

ARCHITECT

FINKERNAGEL ROSS

Third Floor
Unicorn House
221-222 Shoreditch High Street
London E1 6PJ
Tel: 020 7377 5114
info@finkernagelross.com
www.finkernagelross.com

PROJECT
THIRSK COTTAGE
STANHOPE ROAD
HIGHGATE
N6 5DE

DRAWING TITLE

PROPOSED SECTION E-E


DRAWN	DR. DATE	CHECKED	CH. DATE
JJI	22.02.23	TH	24.02.23
SCALE		SHEET SIZE	

1:50
A1

DRAWING NO	REVISION
------------	----------

THC-202

P1

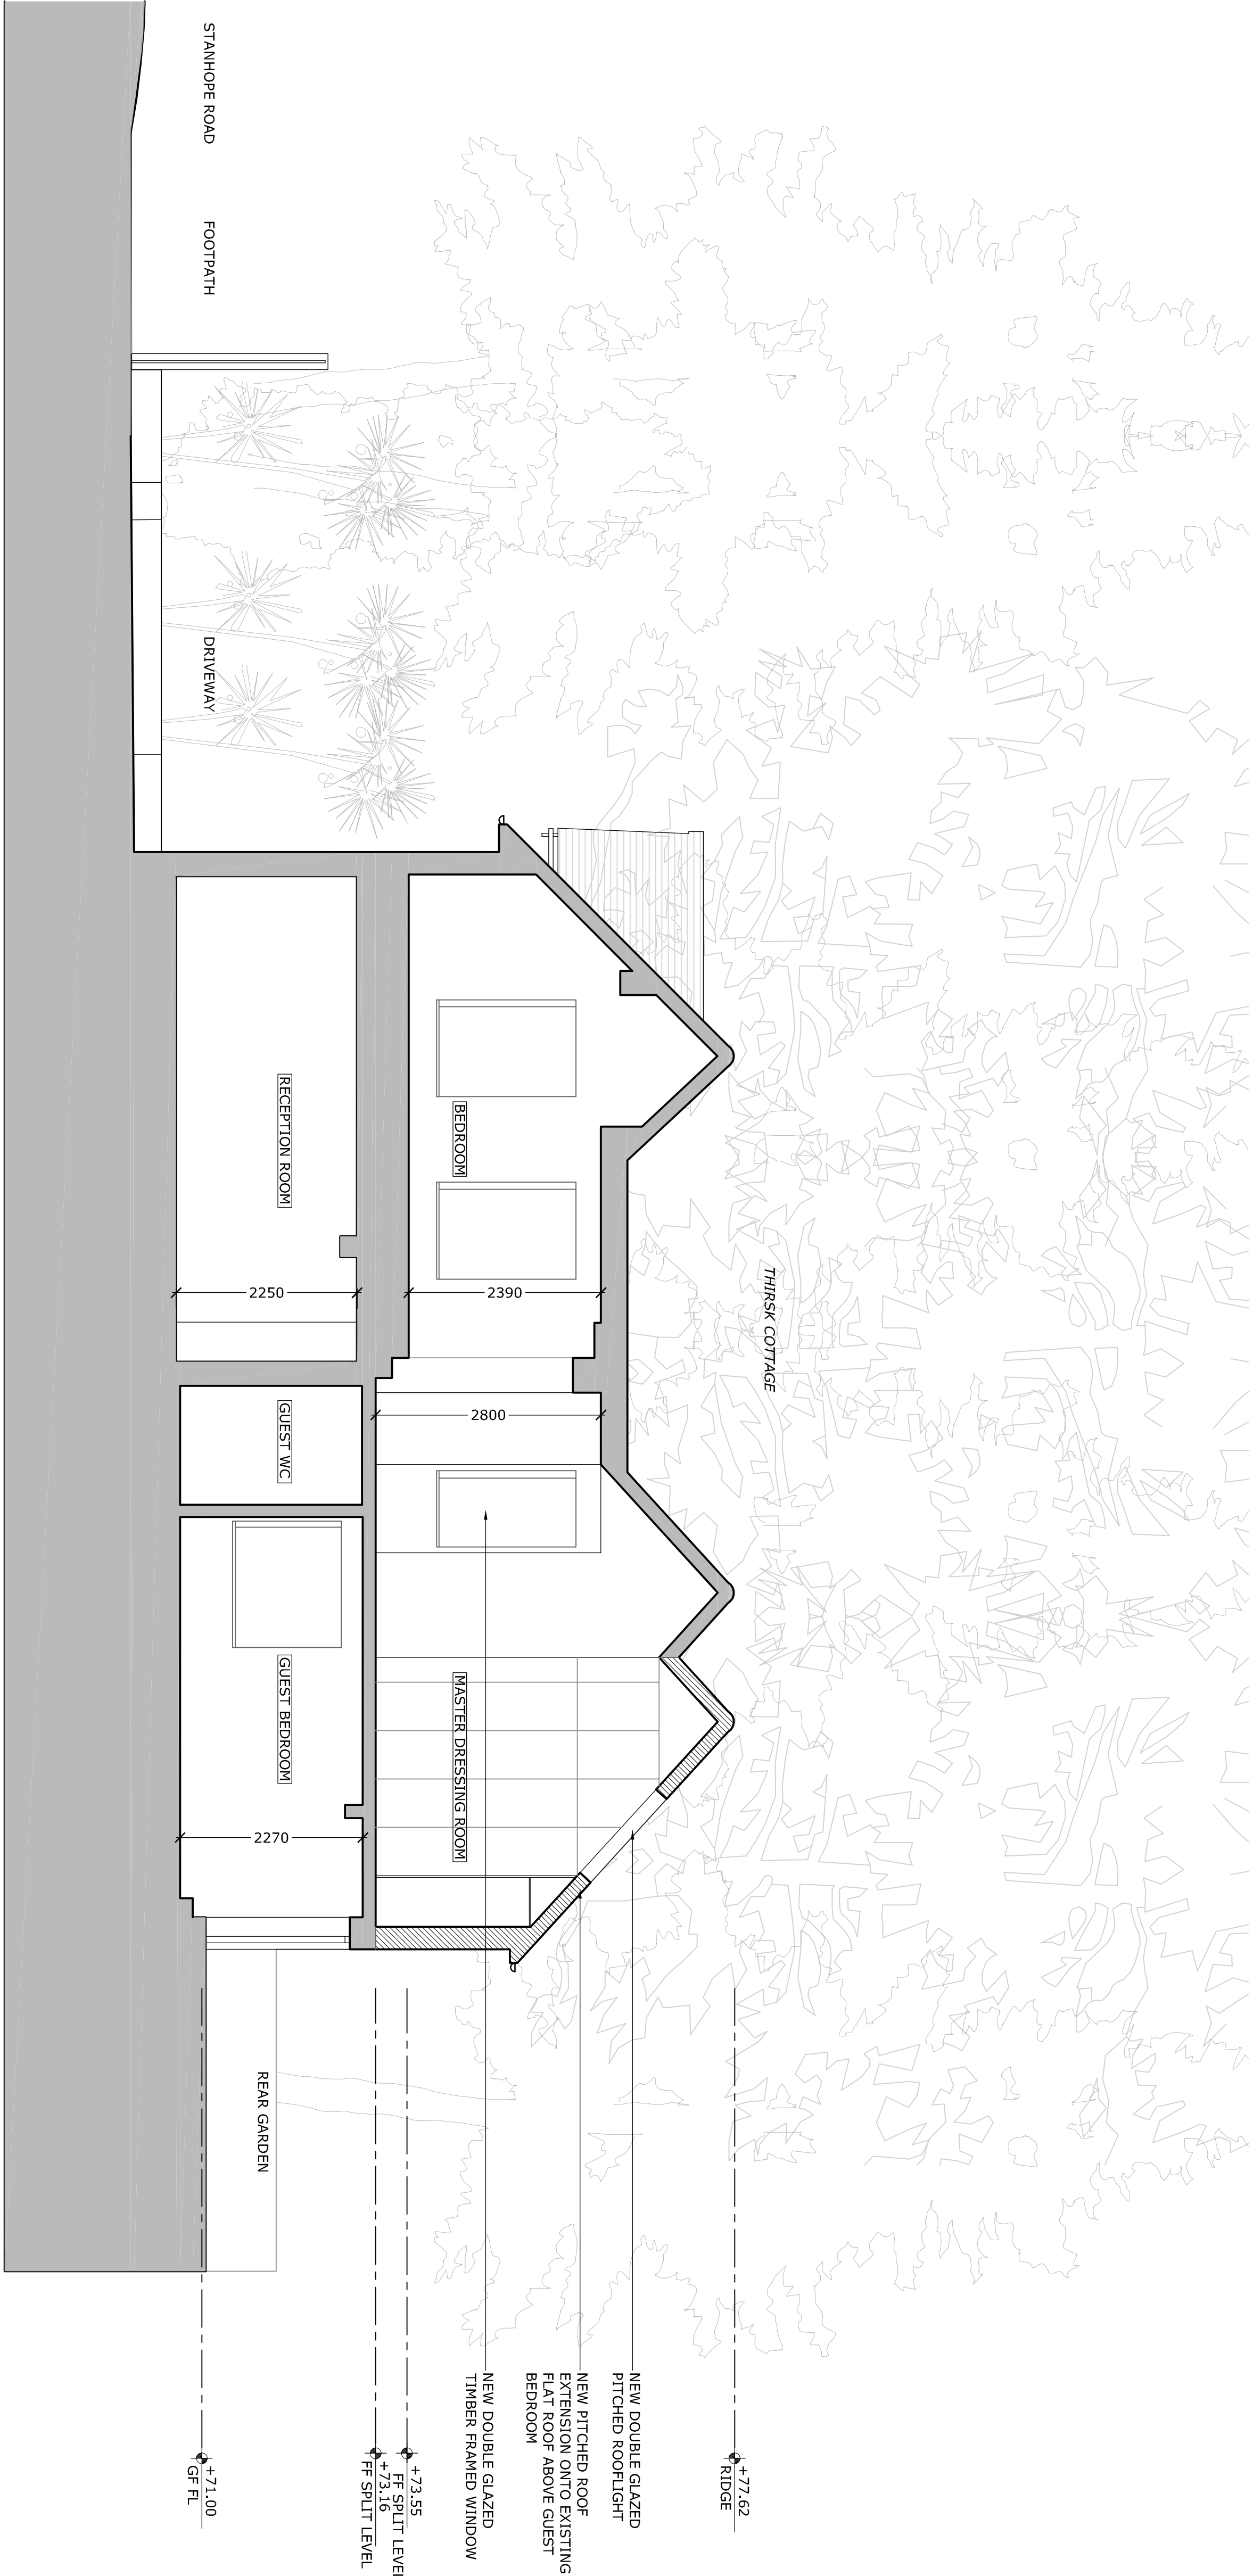

1 PROPOSED SECTION E-E
1:50@A1, 1:100@A3

