
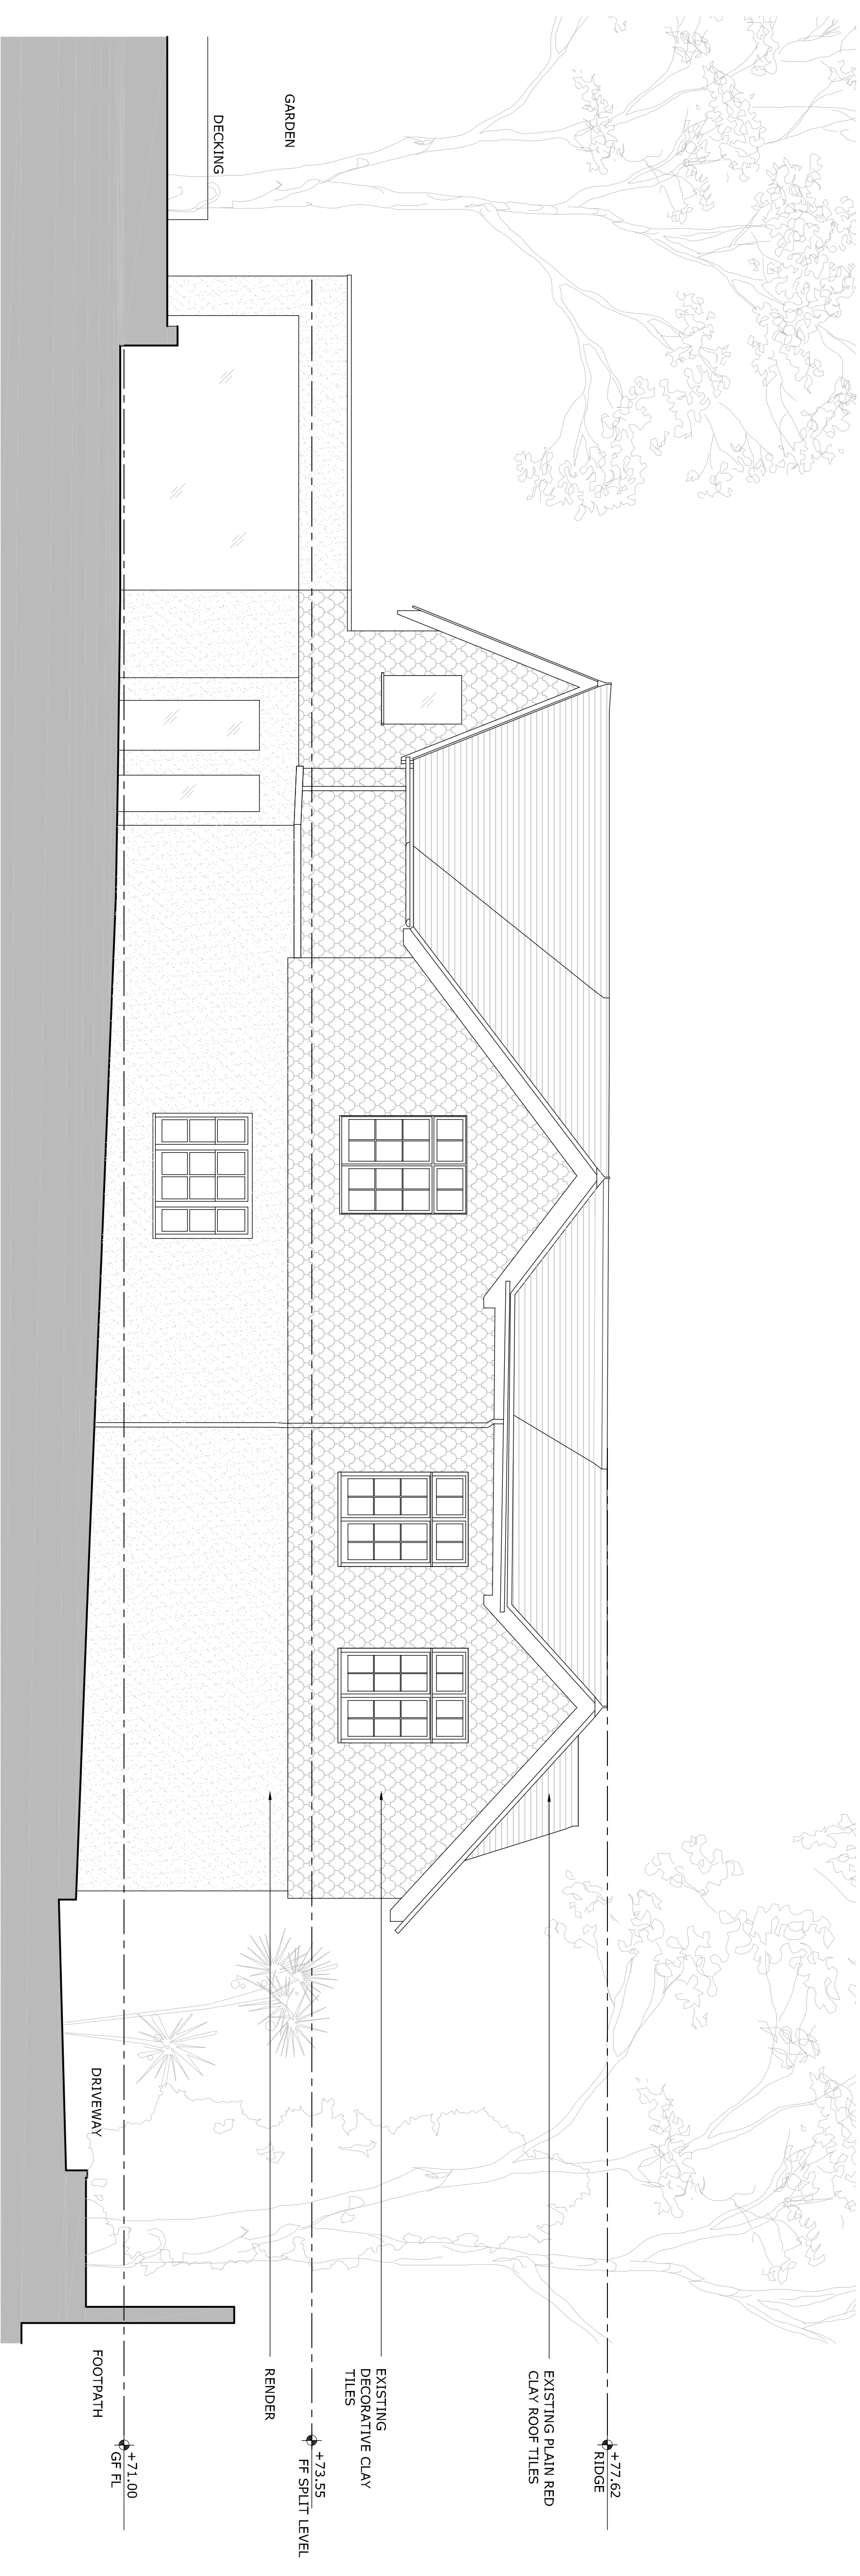


GENERAL NOTES:
DO NOT SCALE FROM THIS DRAWING
ALL DIMENSIONS TO BE CHECKED ON SITE
ANY OMISSIONS OR DISCREPANCIES TO BE
REPORTED TO THE ARCHITECT IMMEDIATELY
IF IN DOUBT ASK

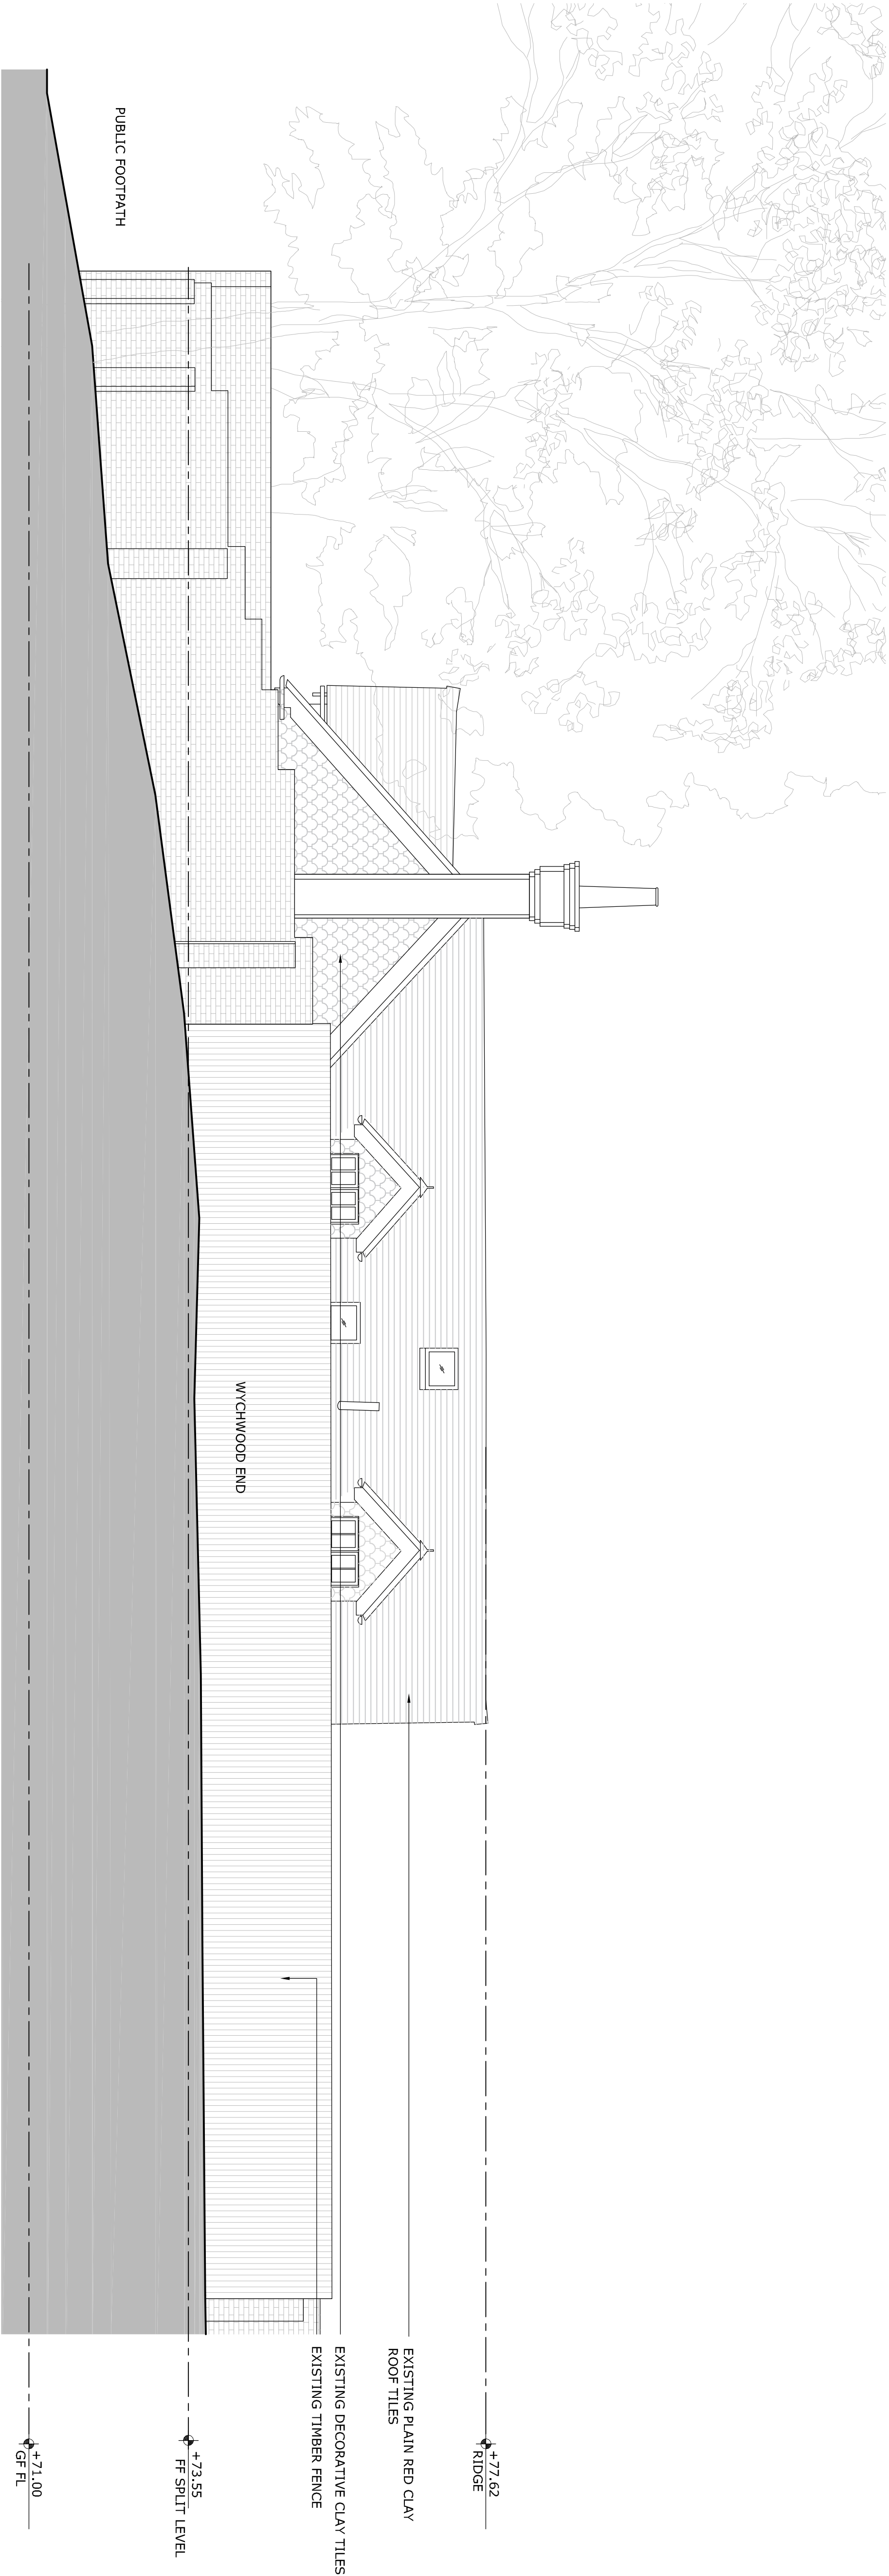

2 SIDE ELEVATION
1:50@A1, 1:100@A3

0 5 1 2 5 METRES @ A1
M. 1:50

P1 14.10.22 FOR PLANNING				RK	
REV	DATE	NOTES		DR	
DRAWING STATUS					
PLANNING					
CLIENT					
Kyle Ferguson					
ARCHITECT					
FINKERNAGEL ROSS					
Third Floor					
Unicorn House					
221-222 Shoreditch High Street					
London E1 6PJ					
Tel: 020 7377 5114					
info@finkernagelross.com					
www.finkernagelross.com					
PROJECT					
THIRSK COTTAGE					
STANHOPE ROAD					
HIGHGATE					
N6 SIDE					
DRAWING TITLE					
EXISTING SIDE ELEVATIONS					
DRAWN	DR. DATE	CHECKED	CH. DATE		
RK	04.10.22	TH	13.10.22		
SCALE			SHEET SIZE		
1:50			A1		
DRAWING NO				REVISION	
THC-032				P1	