



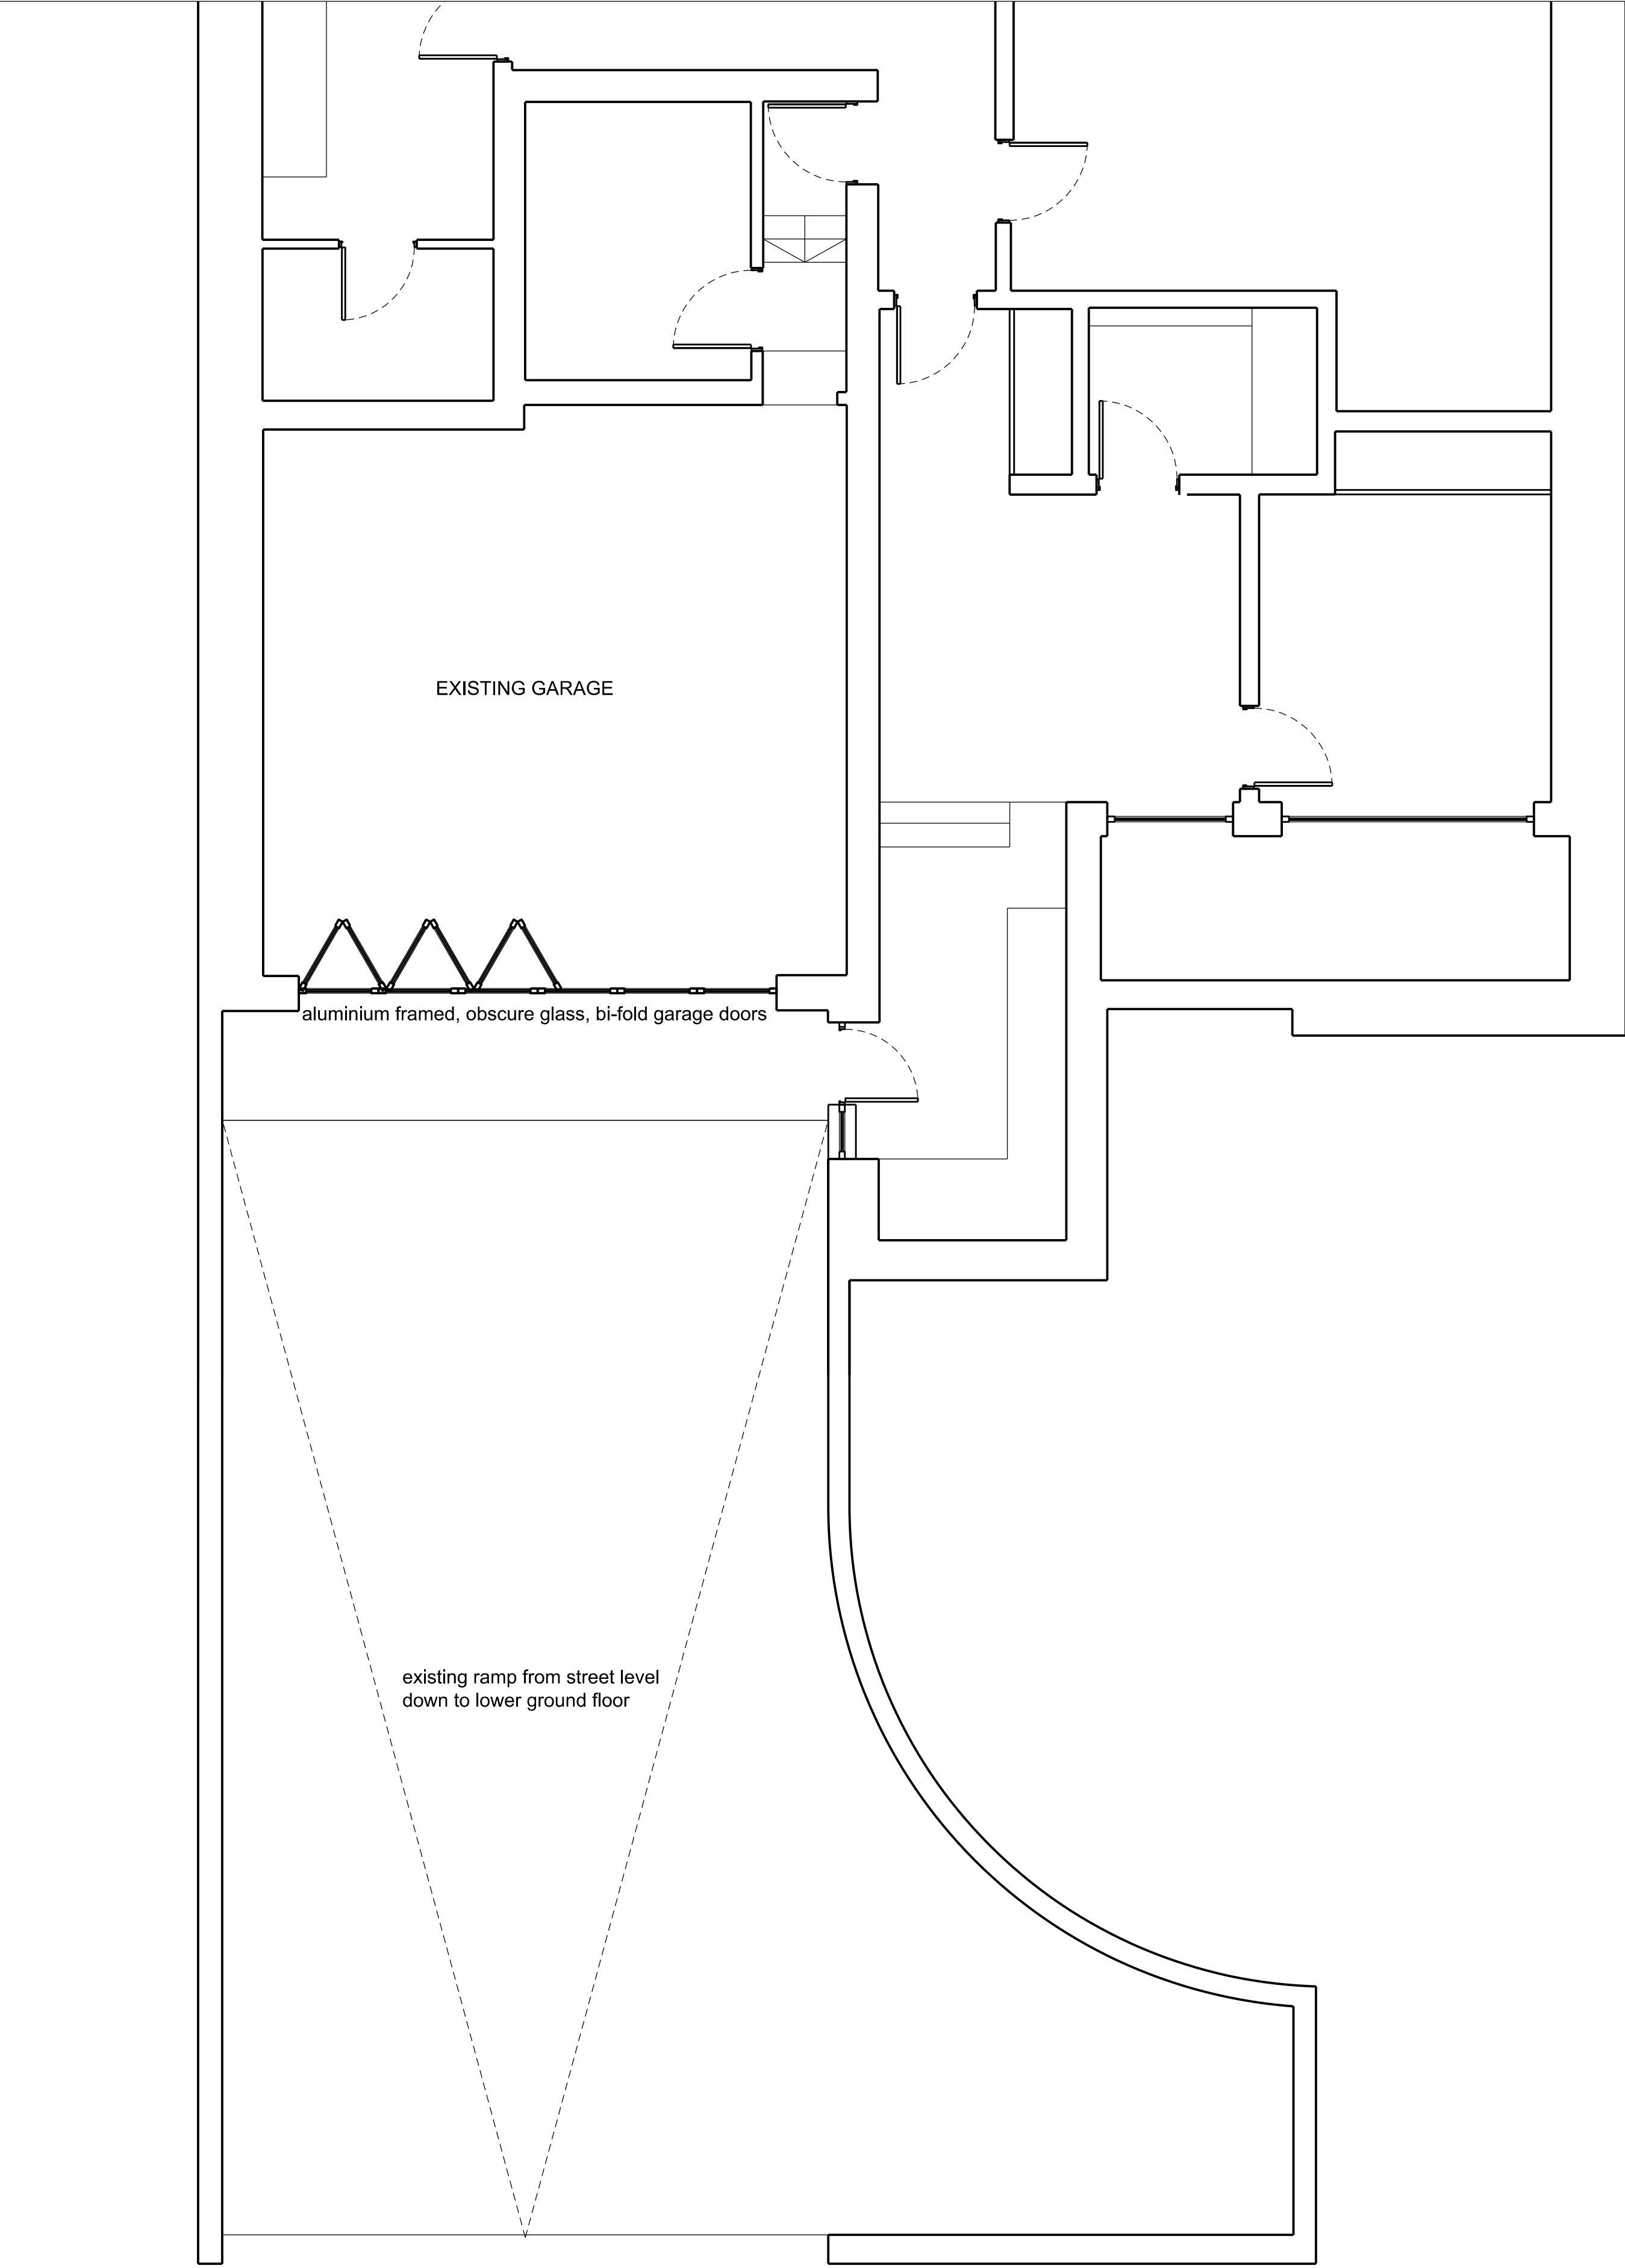

EXISTING (part) LOWER GROUND FLOOR PLAN

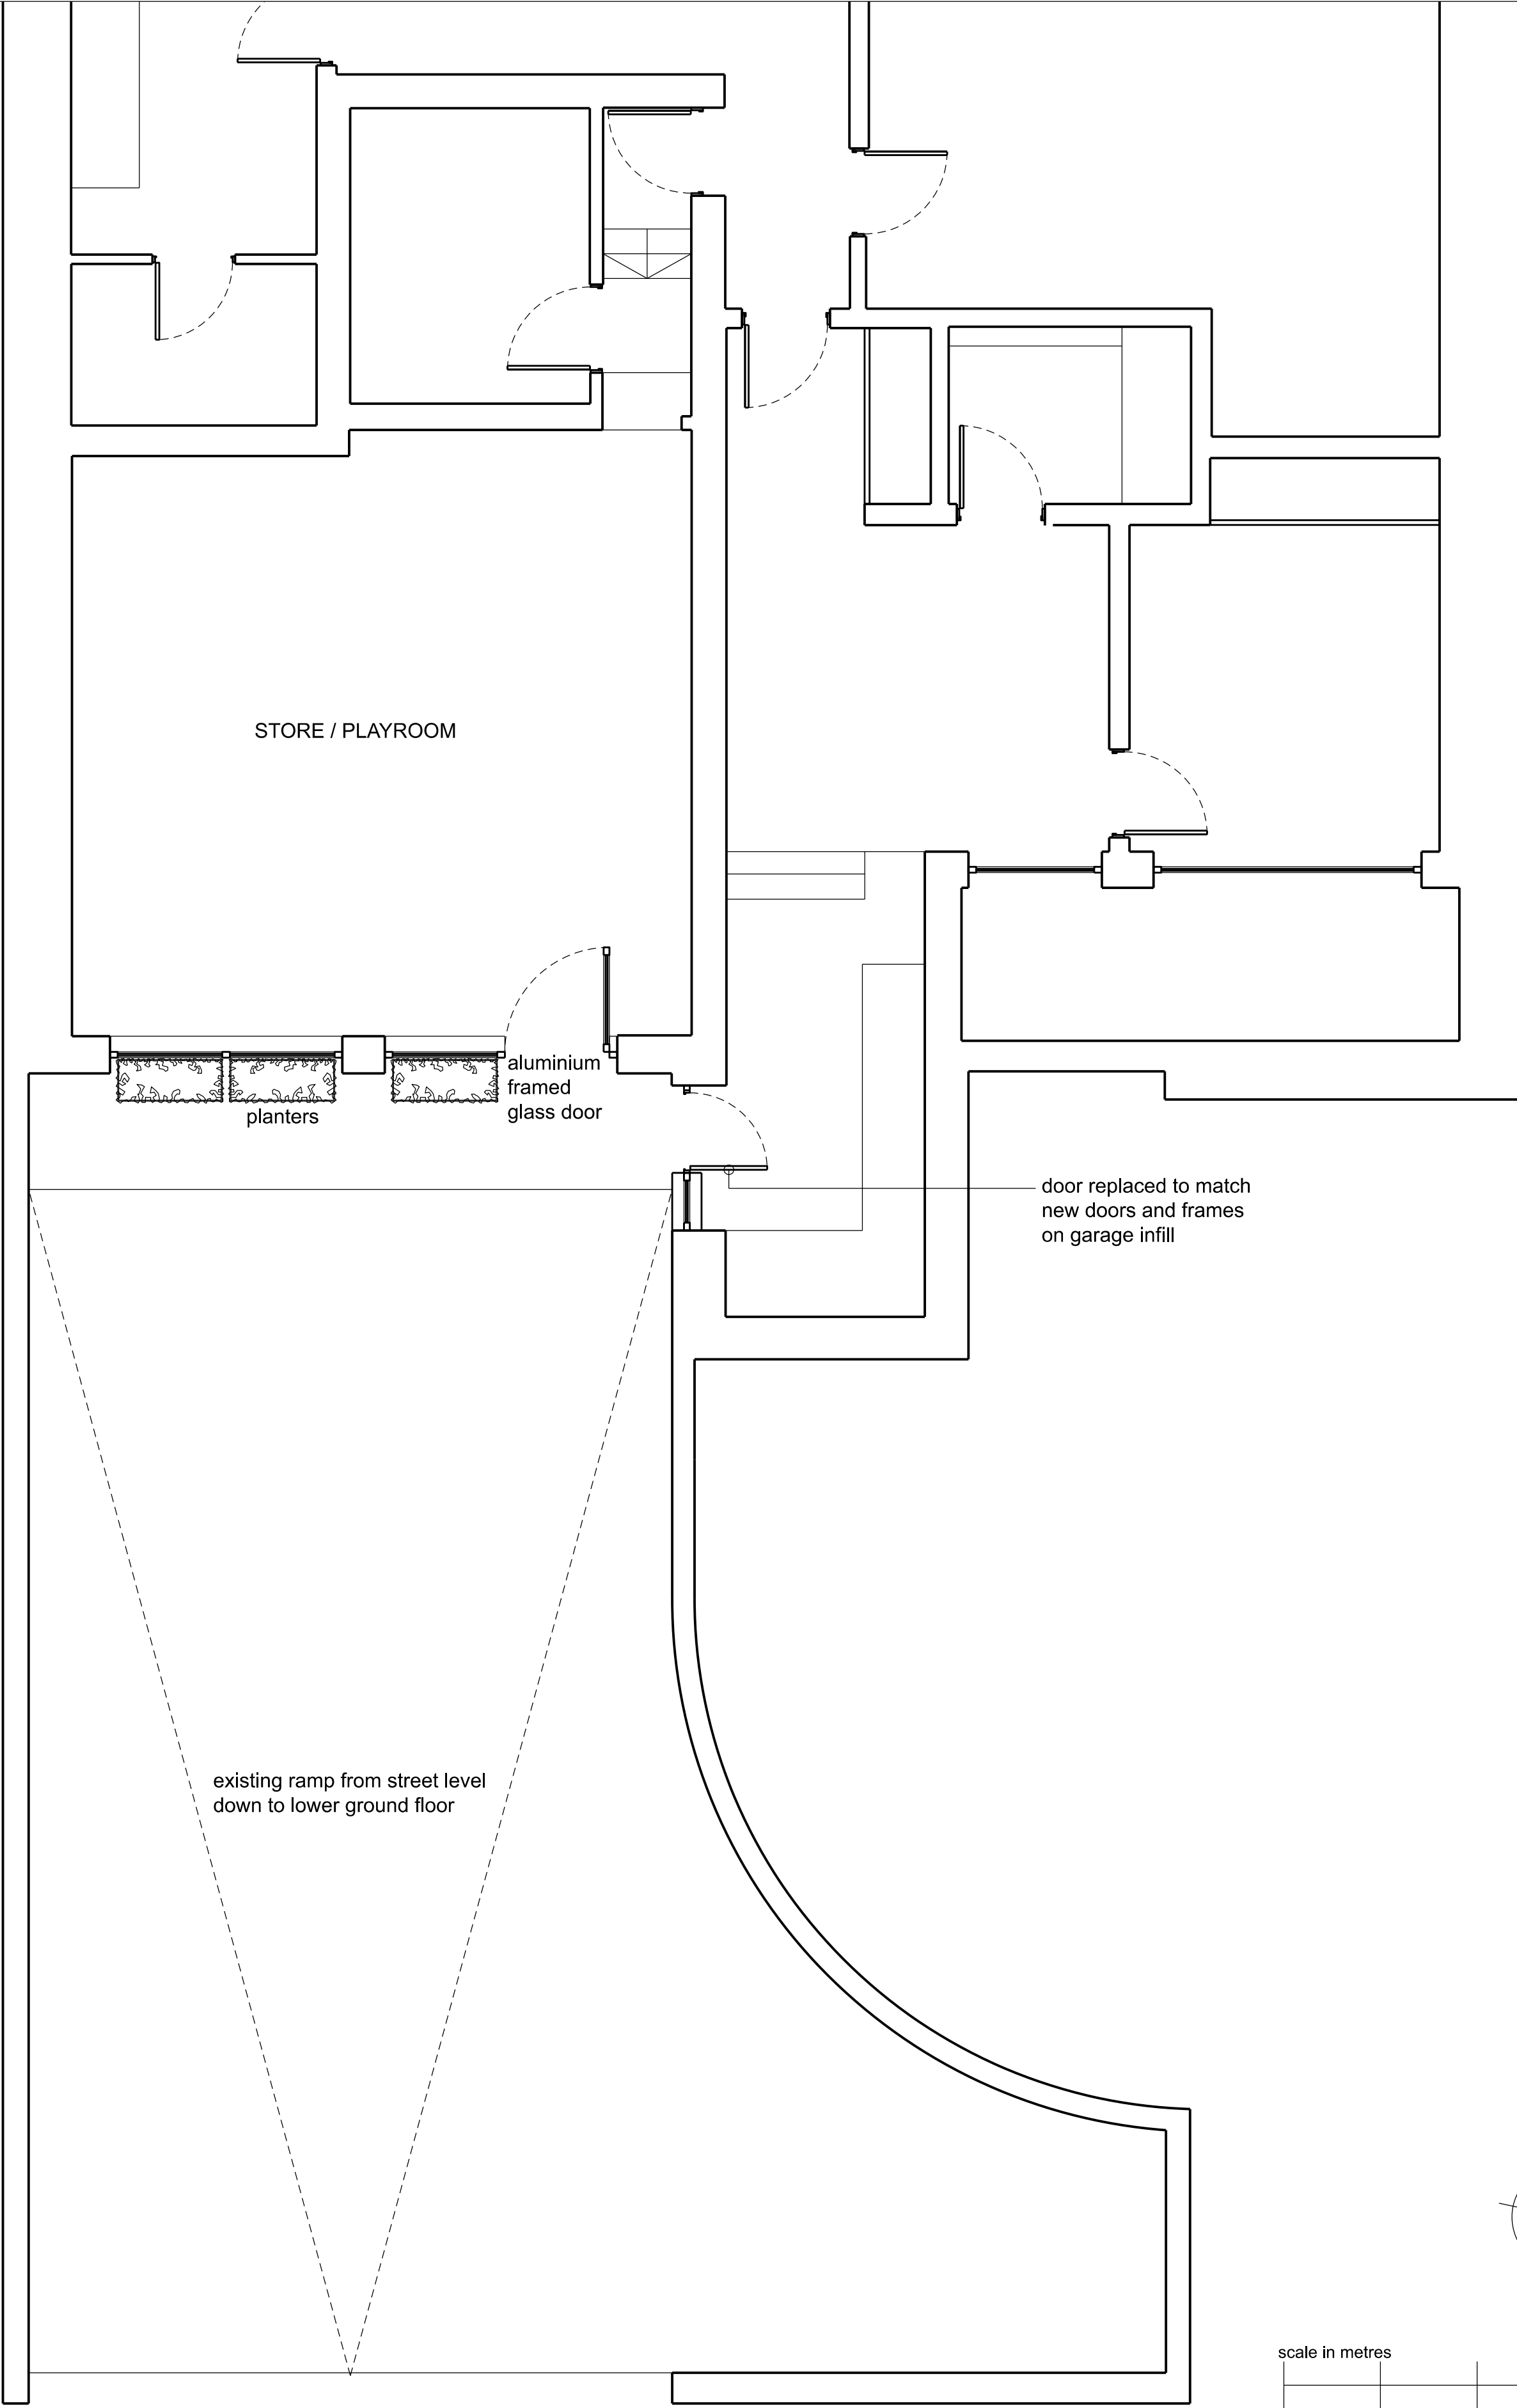

PROPOSED (part) LOWER GROUND FLOOR PLAN