


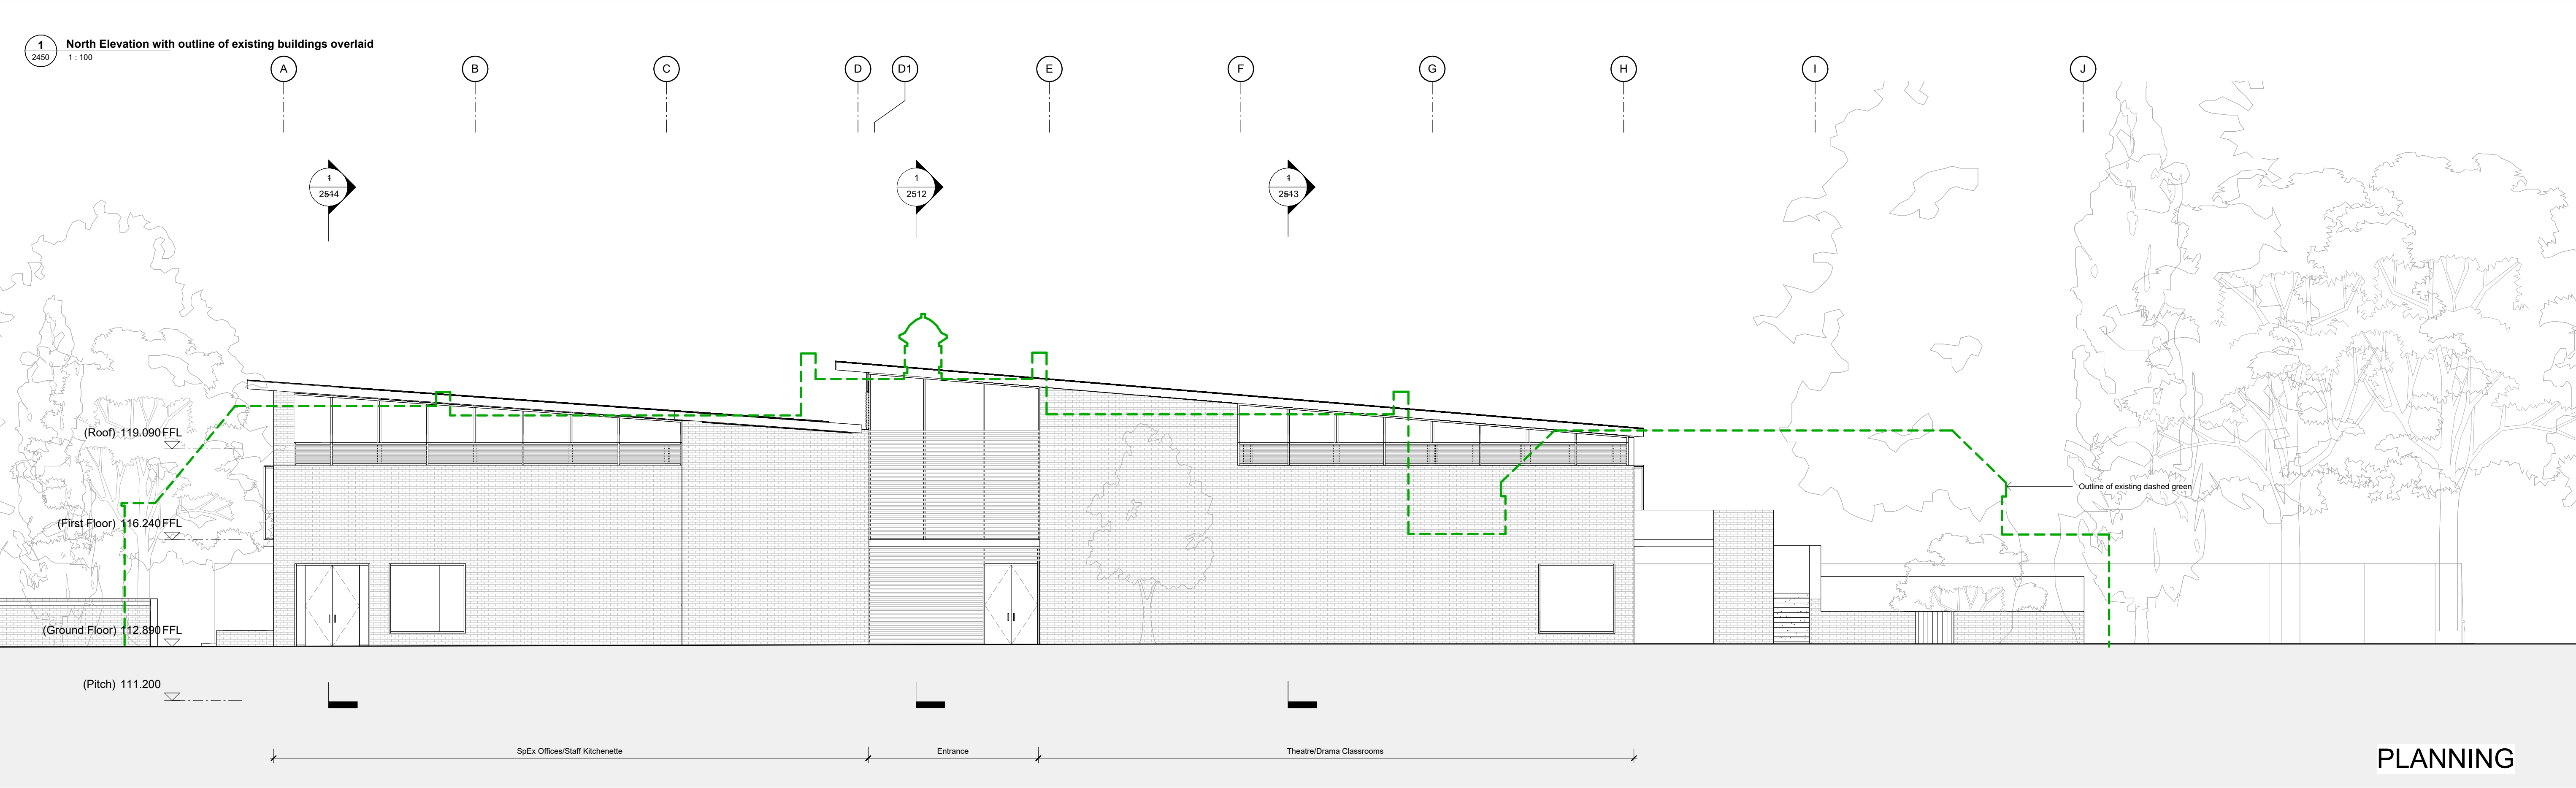

PLANNING

Work Package						Date	Rev.	Description	Approved By	Date	Rev.	Description	Approved By	Project	Sort Code	Drawing Number	Rev.
						10.02.2023	A	ISS_0005_Planning - Additional Information	MB					Highgate School Richards Music Centre 2	A/HS-RMC2	2450	A
														Proposed GA Elevations - North and South			
														Outline of exiting buildings overlaid			
														Architects			
														Hopkins Architects Limited			
														27 Broadley Terrace, London, NW1 6LG			
														T: 020 7724 1751 E: mail@hopkins.co.uk			
															Date: 11/04/2018	Scale: 1 : 100	at A1