




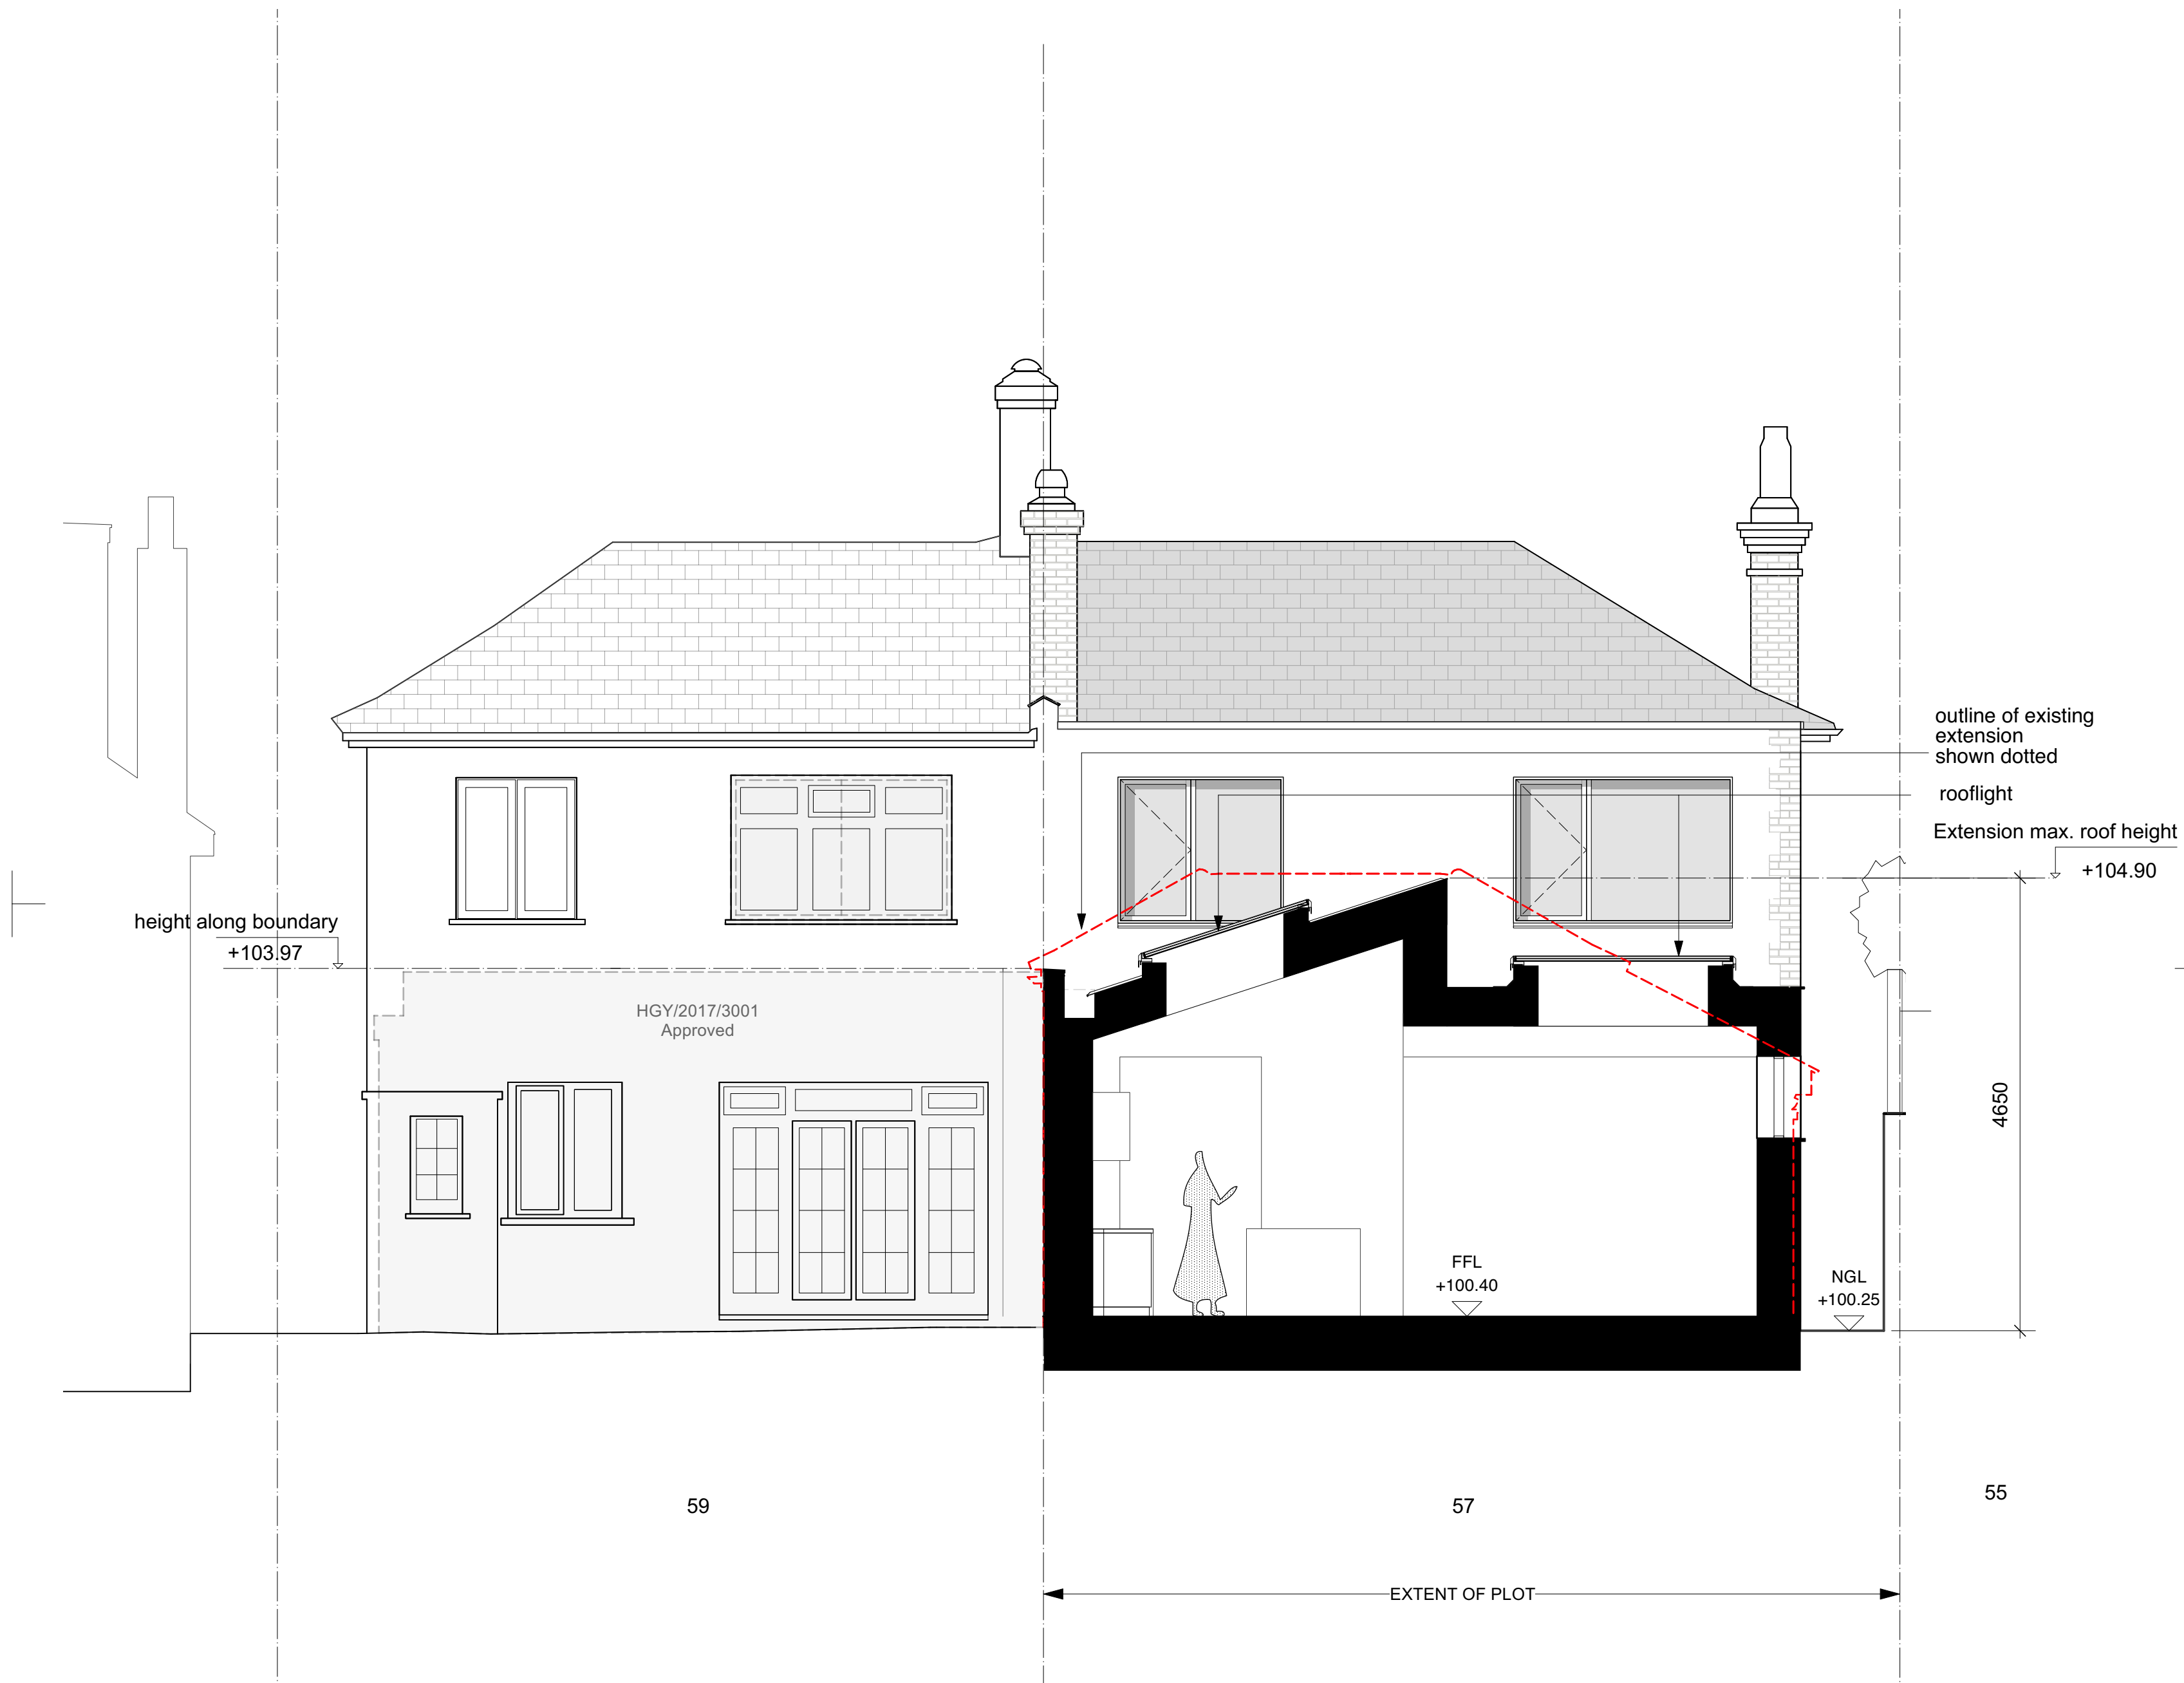

1 Proposed Cross Section B

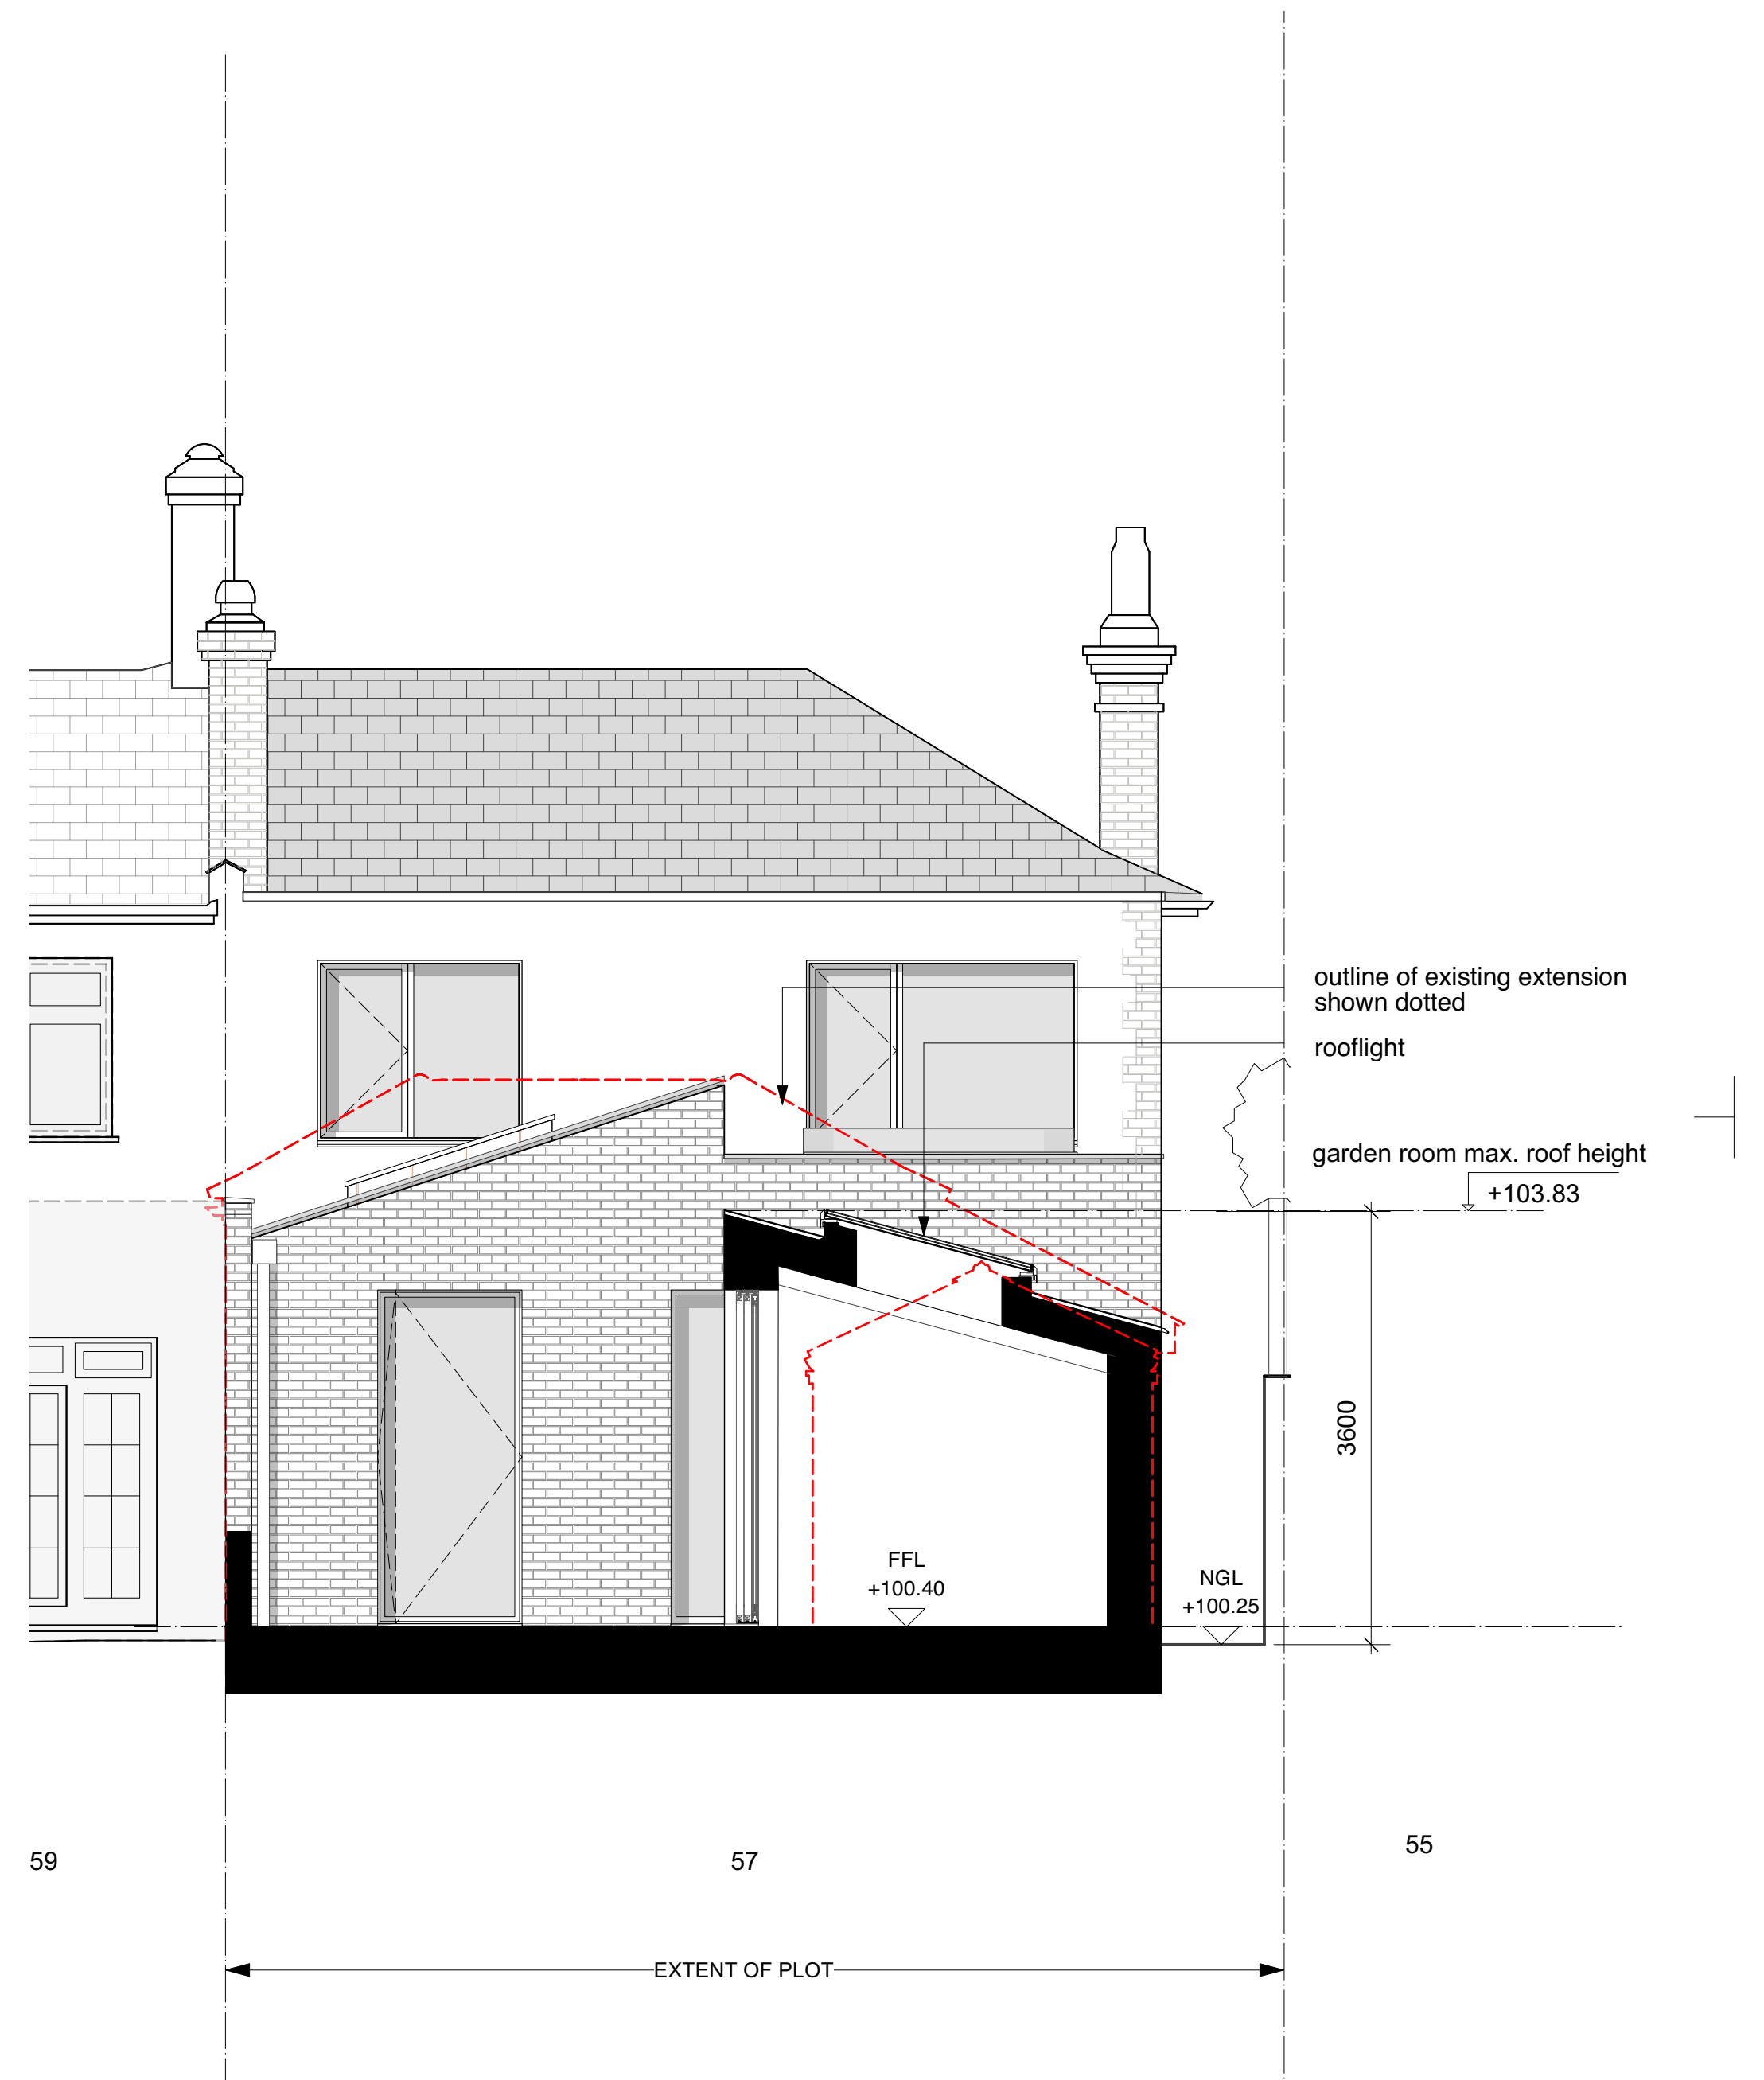

2 Proposed Cross Section C

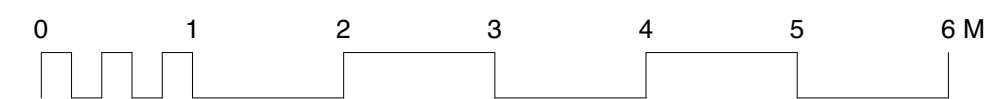

no. date revision			no. date revision			no. date revision			project title - client			drawing title		scale			
A	06.03.23	Development moved to align with boundary							Yabsley Stevens Architects Ltd shall have no responsibility made of this document other than for that which it was prepared and issued. Any drawing errors or divergences should be brought to the attention of Yabsley Stevens Architects © YABSLEY STEVENS ARCHITECTS LTD		YABSLEY STEVENS ARCHITECTS 18a Broadlands Road London N6 4AN T - 020 8341 5066 mail@ysa.uk.com www.ysa.uk.com	57 Cholmeley Crescent		Proposed Cross Sections		1:50 @ A1 1:100 @ A3	
					</												