


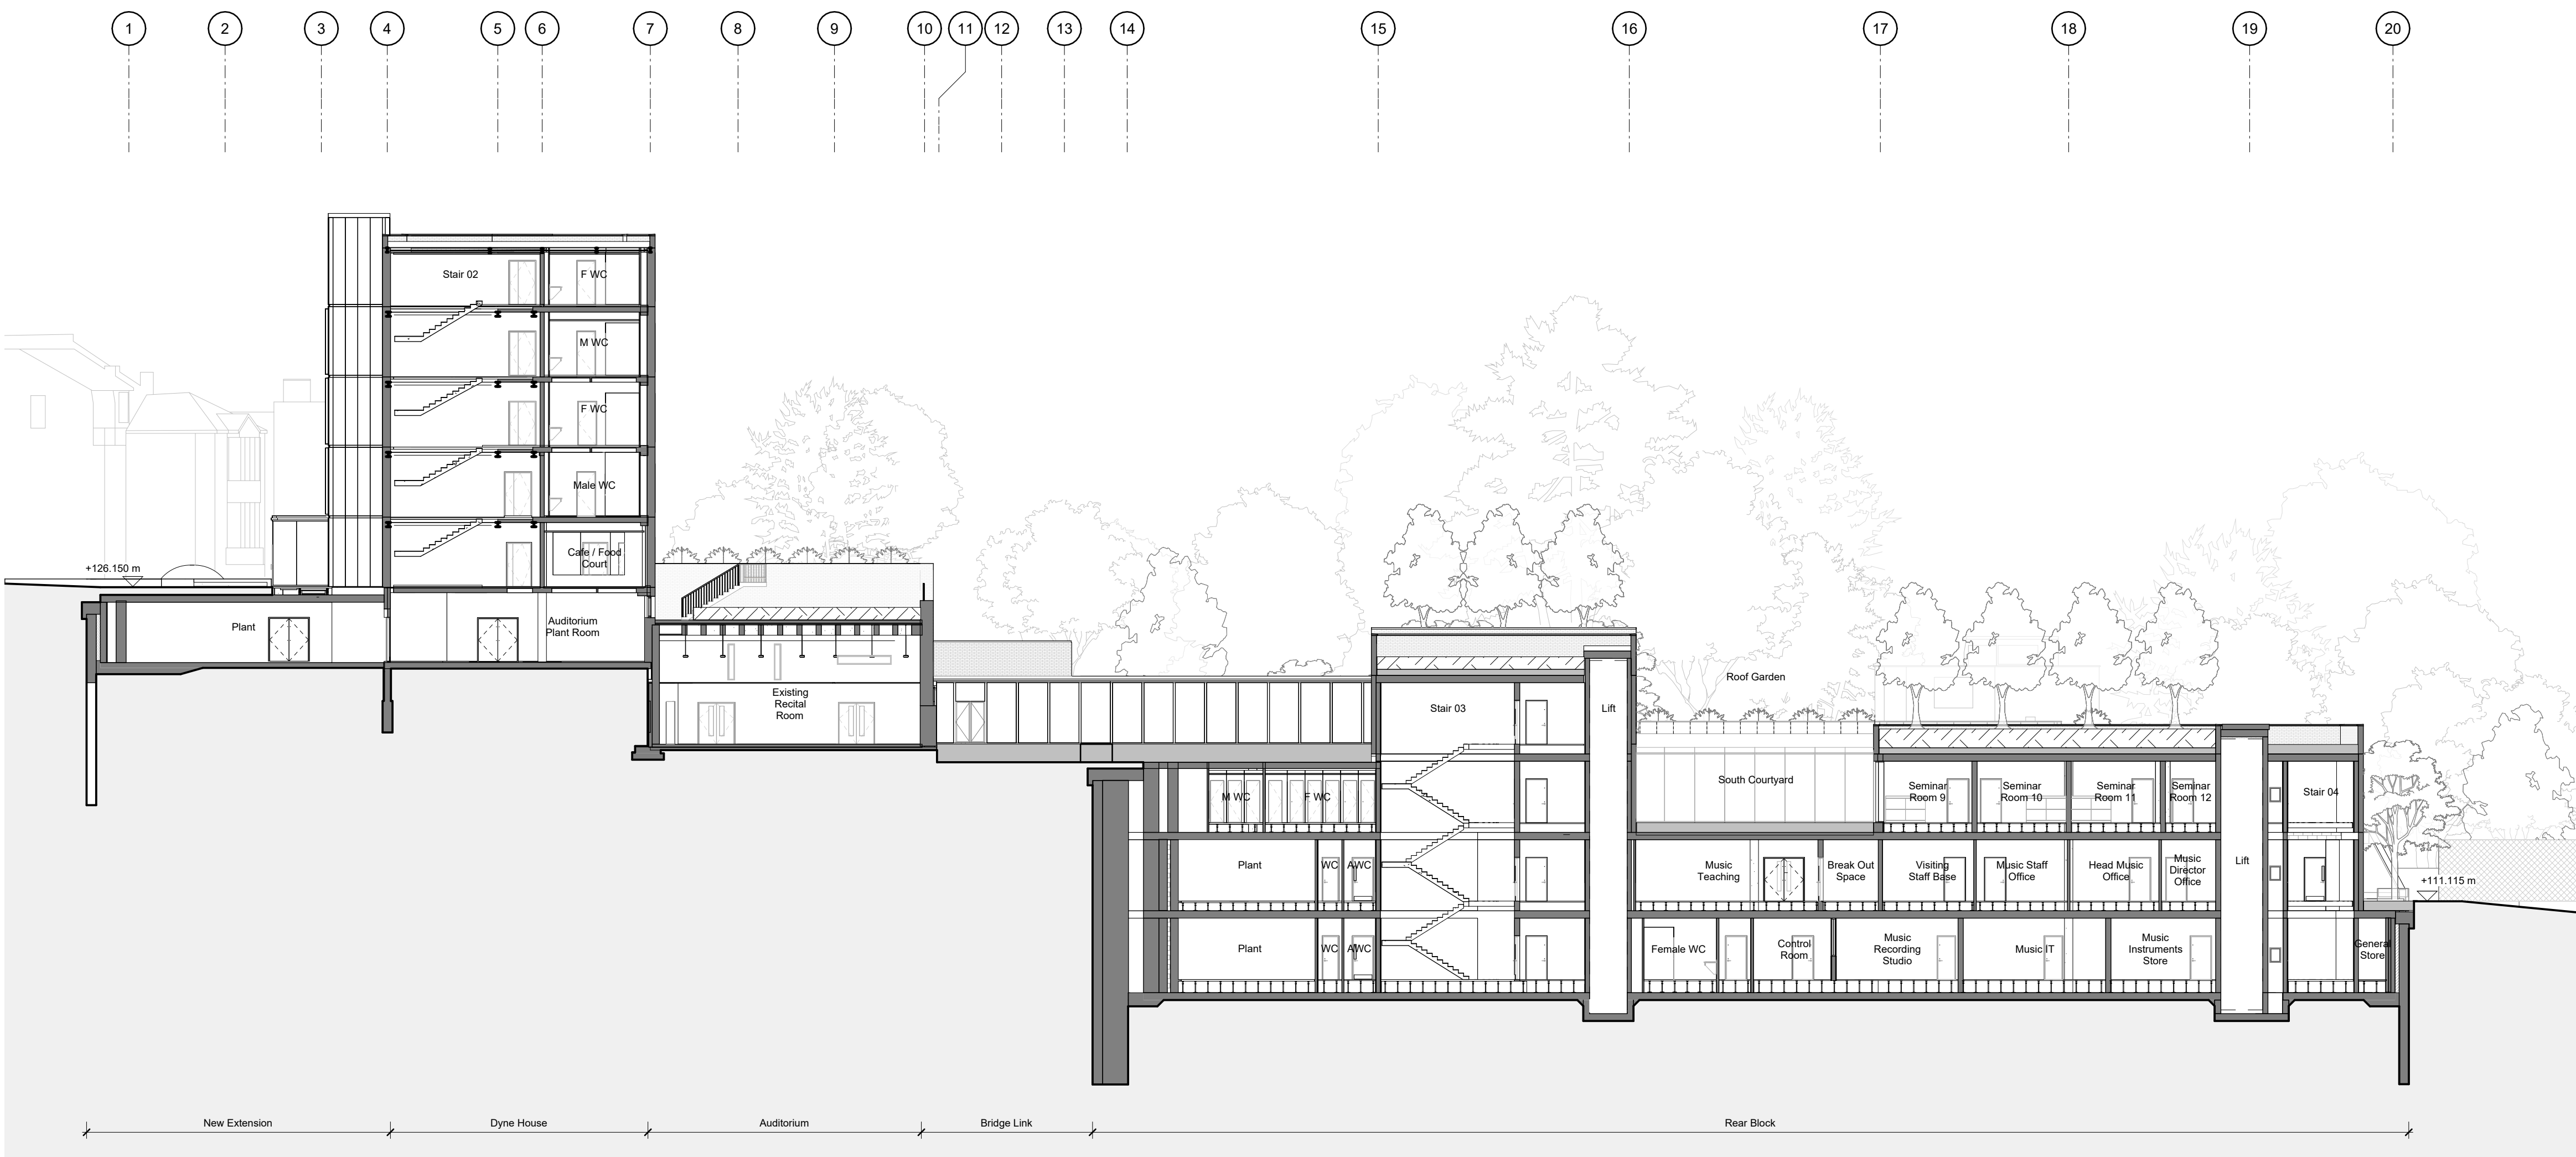


1 Long Section through Plant Rooms
2623 1:200

- General Notes:**
- G1** All Levels are above ordnance datum (AOD)
New Levels are shown thus: 220.345
Retained Existing Levels thus: EX+20.345
Existing Levels are shown: EX+20.345
- G2** Door tags are shown thus: DG-011 ← Door number
DRS-XXX ← Door type
FR-XXS ← Fire rating, 'V' denotes smoke seal
- G3** Abbreviations:
- GN/AWC: Gender Neutral / Accessible WC
CS: Cleaner's Store
PH: Printer hub
ST: Store
RWP: Rain water pipe

Notes:

- Topography information shown indicitively, refer to
Ordnance Survey drawings for further information.

▽ Spot height taken from OS information

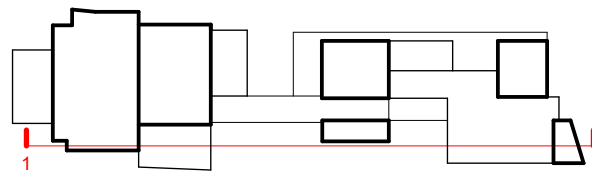

PLANNING

Scale at 1:200
0 1 2 5 10m

Work Package	Cost Check	Info/Briefing	Tender	Contract	Construction	Date	Rev.	Description	Approved By	Date	Rev.	Description	Approved By	Project	Subject	Architects	Sort Code	Drawing Number	Rev.
						23.02.2023	K	ISS_0005_Planning - Additional Information	MB					Highgate School Dyne House 3	Dyne House - Long Sections Proposed Sections	Hopkins Architects Limited 27 Broadley Terrace, London, NW1 6LG T: 020 7724 1751 E: mail@hopkins.co.uk	A/HS-DH3	2623	K
																	Date: 05/25/18	Scale: 1 : 200	at A1