



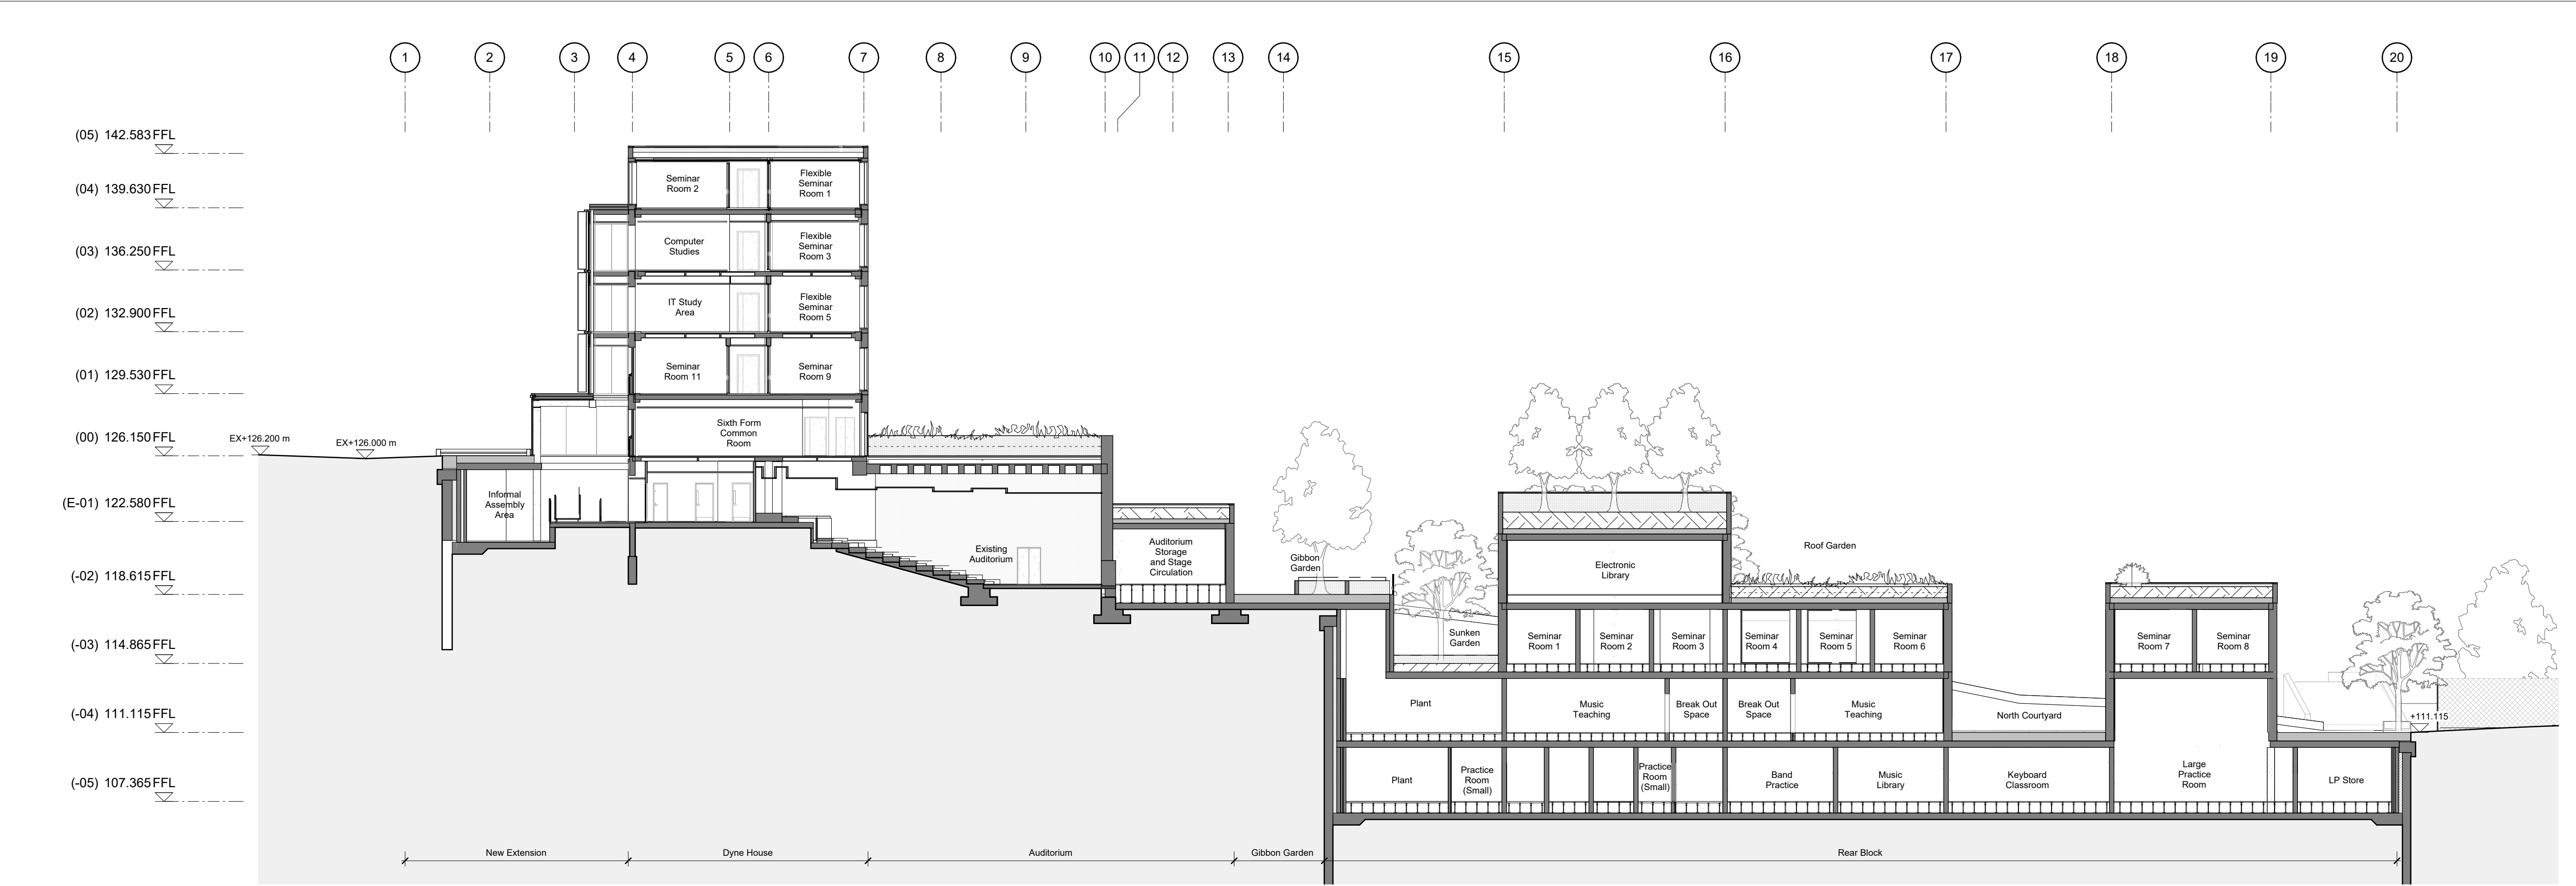

1 Long Section through Auditorium  
1 : 200

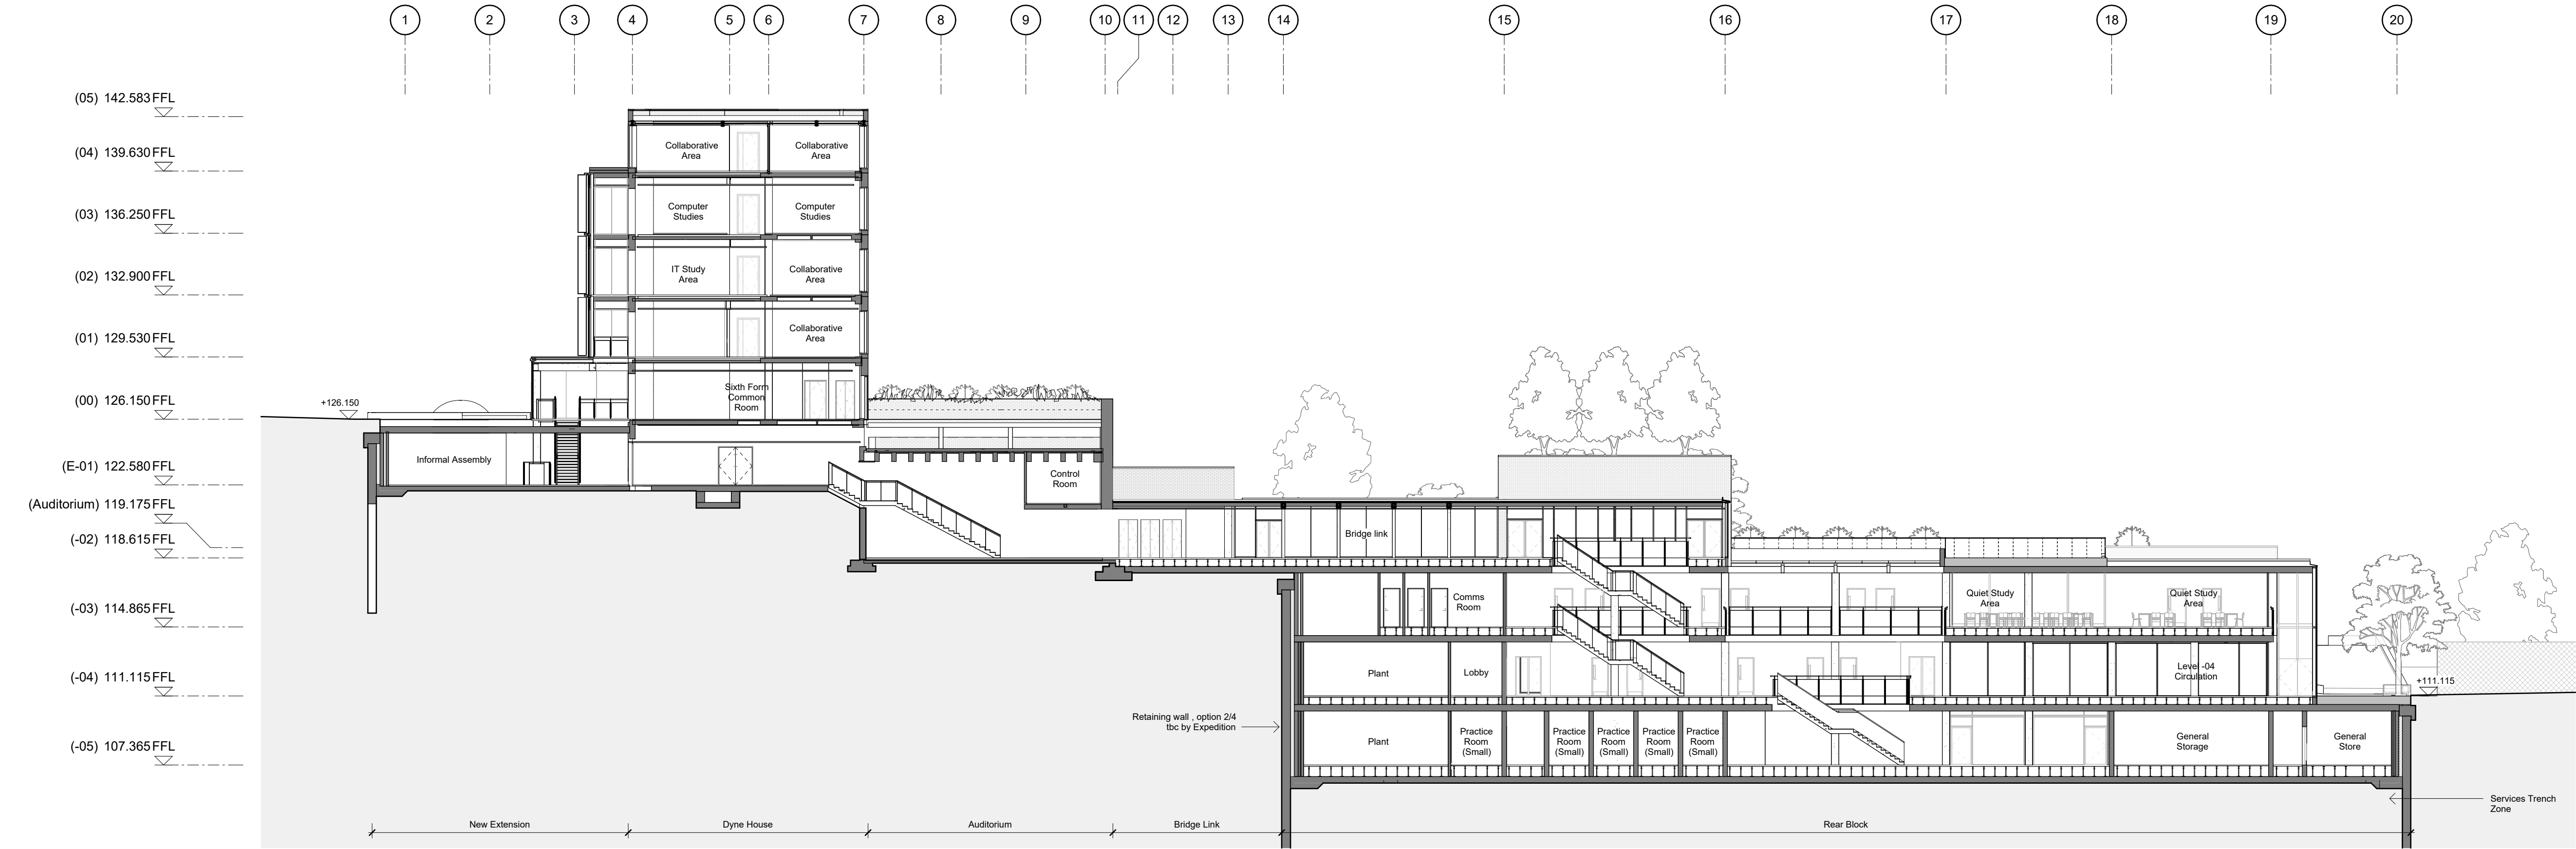

2 Long Section through Circulation Route  
1 : 200

- General Notes:**
- G1** All Levels are above ordnance datum (AOD)  
New Levels are shown thus: [Symbol] EX+20.345  
Retained Existing Levels thus: [Symbol] EX+20.345  
Existing Levels are shown: [Symbol] EX+20.345
- G2** Door tags are shown thus: [Symbol] DG-011 [Symbol] DRS-XXX [Symbol] FR-XXG  
Door number  
Instance of doors per room  
Door type  
Fire rating, 'V' denotes smoke seal
- G3** Abbreviations:  
GN/AWC: Gender Neutral / Accessible WC  
CS: Cleaner's Store  
PH: Printer hub  
ST: Store  
RWP: Rain water pipe

**Notes:**

- Topography information shown indicitively, refer to Ordnance Survey drawings for further information.

[Symbol] Spot height taken from OS information

1  
2

**PLANNING**

Scale at 1:200  
0 1 2 5 10m

|              |            |               |        |          |              |            |      |                                            |             |      |      |             |             |            |   |                |                |       |
|--------------|------------|---------------|--------|----------|--------------|------------|------|--------------------------------------------|-------------|------|------|-------------|-------------|------------|---|----------------|----------------|-------|
| Work Package | Cost Check | Info/Briefing | Tender | Contract | Construction | Date       | Rev. | Description                                | Approved By | Date | Rev. | Description | Approved By | Project    | Highgate School Dyne House 3                                                                                 | Sort Code      | Drawing Number | Rev.  |
|              |            |               |        |          |              | 23.02.2023 | L    | ISS_0005_Planning - Additional Information | MB          |      |      |             |             | Subject    | Dyne House - Long Sections Proposed Sections                                                                 | A/Hs-DH3       | 2622           | L     |
|              |            |               |        |          |              |            |      |                                            |             |      |      |             |             | Architects | Hopkins Architects Limited<br>27 Broadley Terrace, London, NW1 6LG<br>T: 020 7724 1751 E: mail@hopkins.co.uk | Date: 10/18/16 | Scale: 1 : 200 | at A1 |