



Extent of proposed neighbouring single story extension


Side return to 33 to be set back from proposed neighbouring extension to protect existing tree.

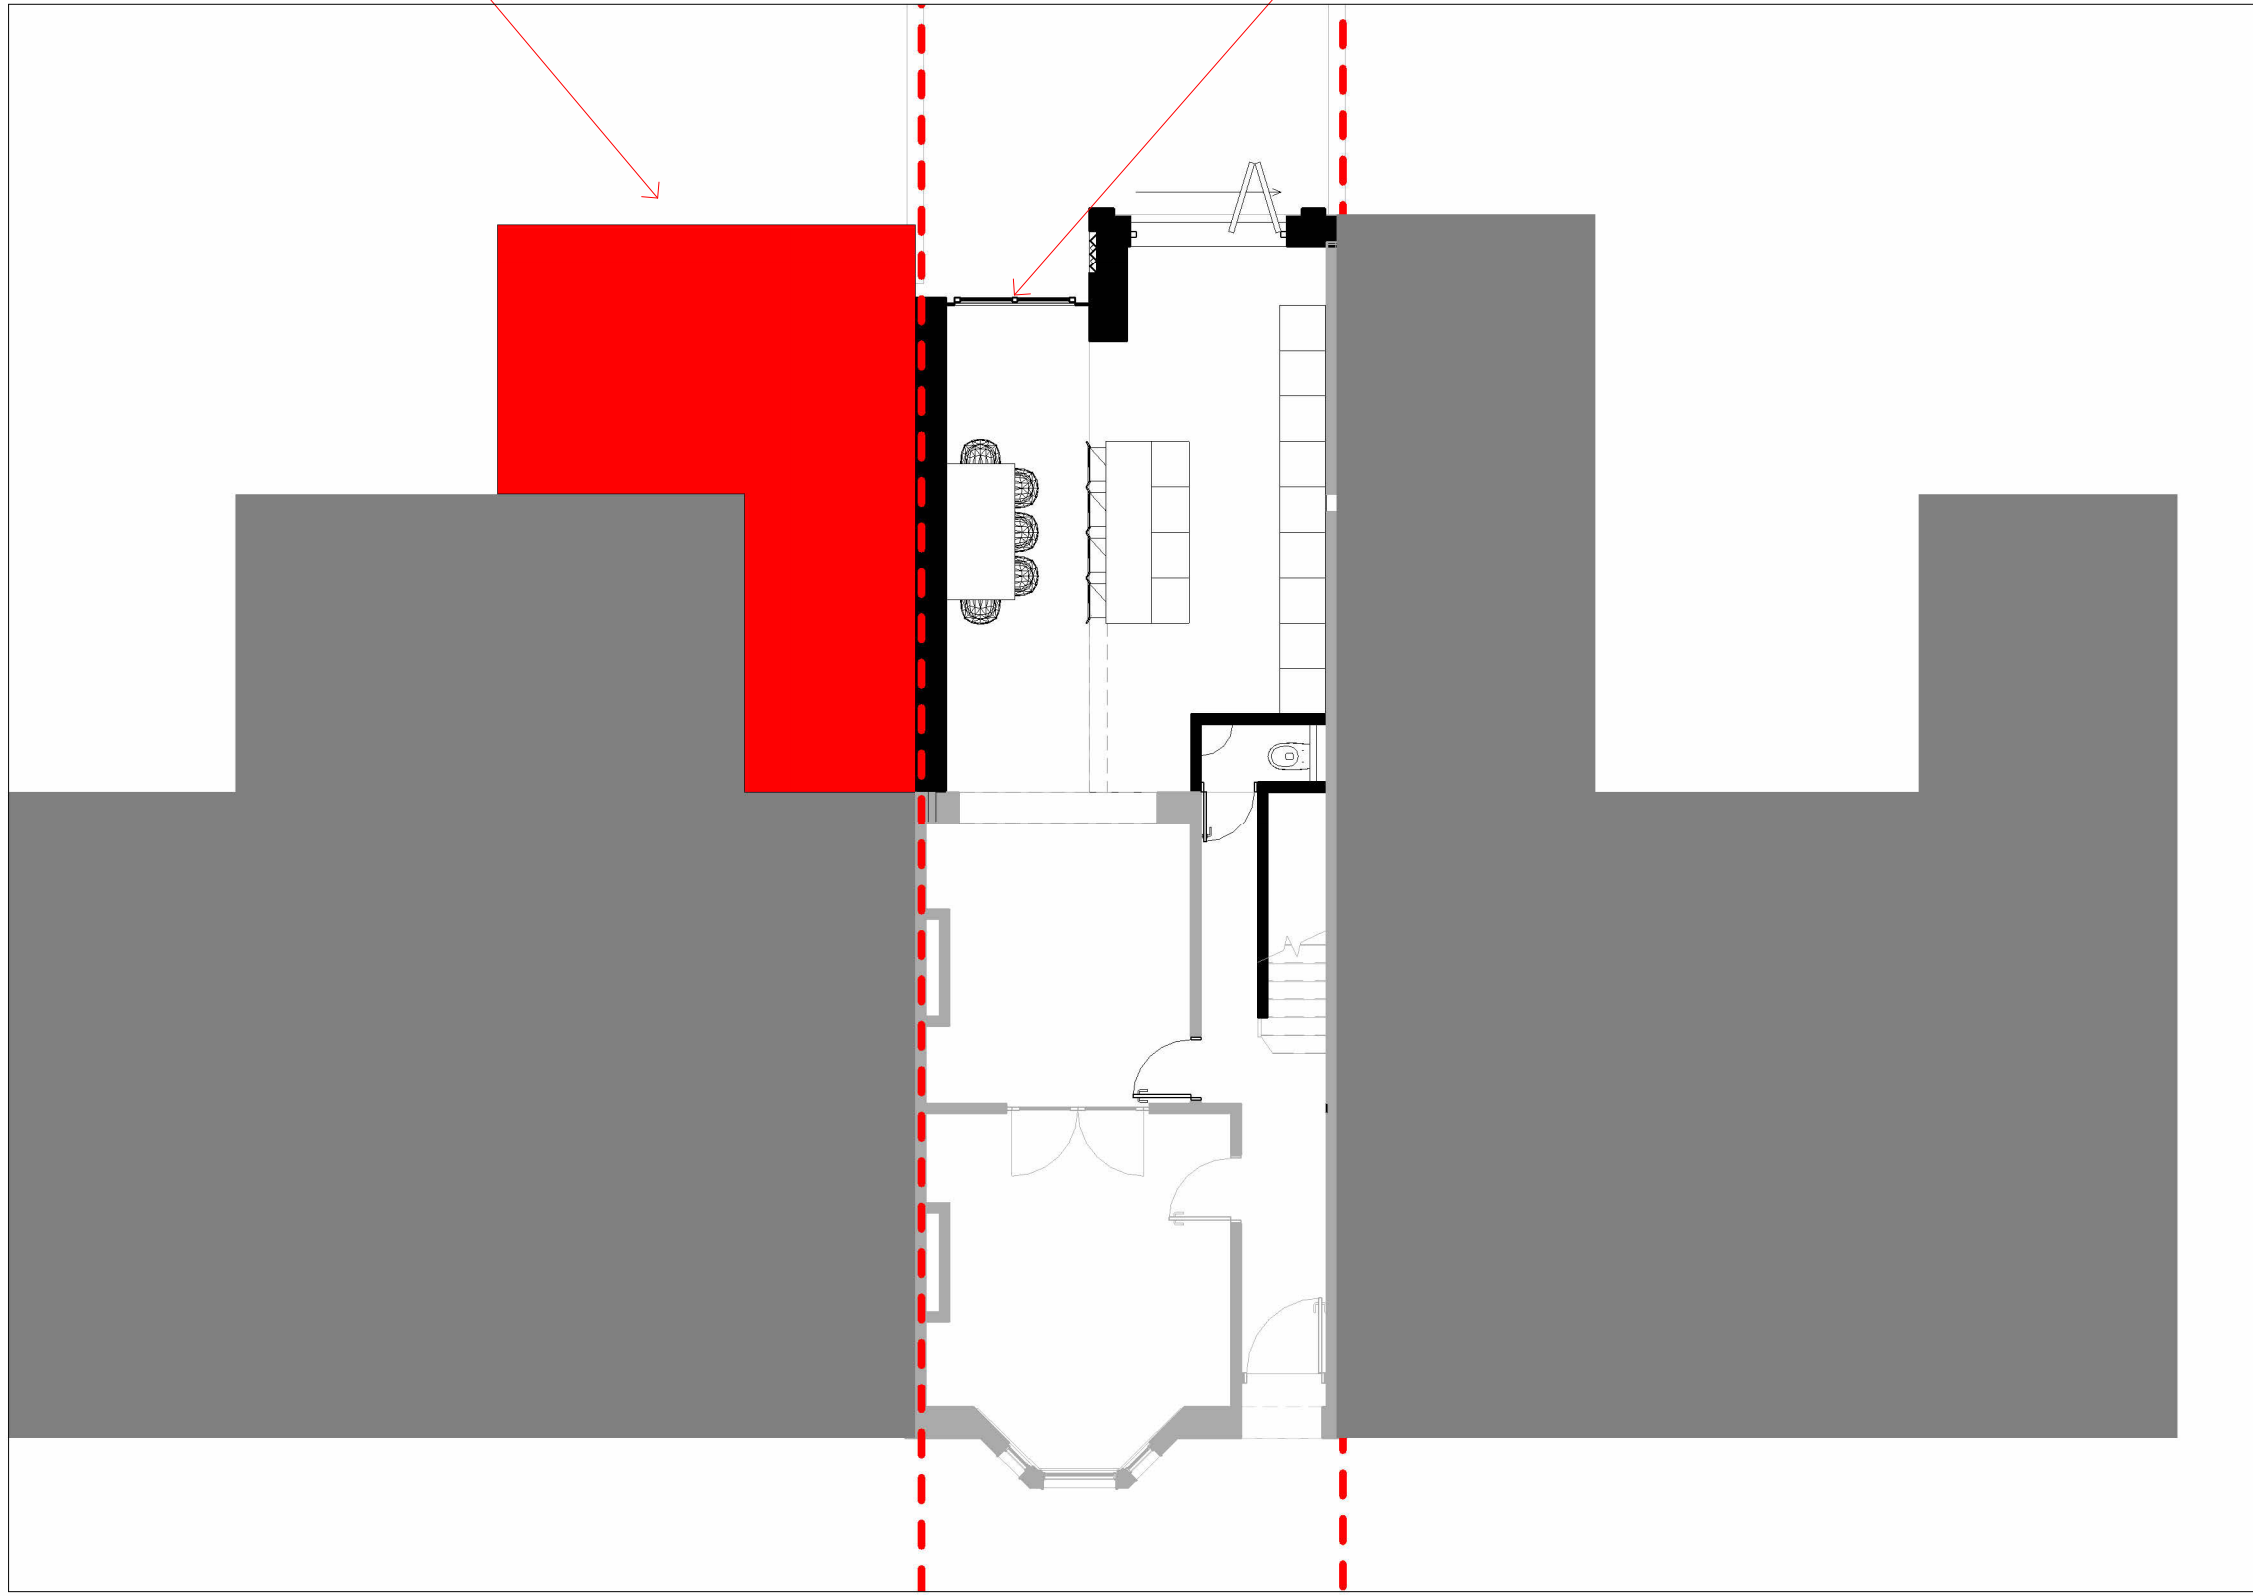


01 06-01-01 - Proposed - Plans - Level 0
1 : 100

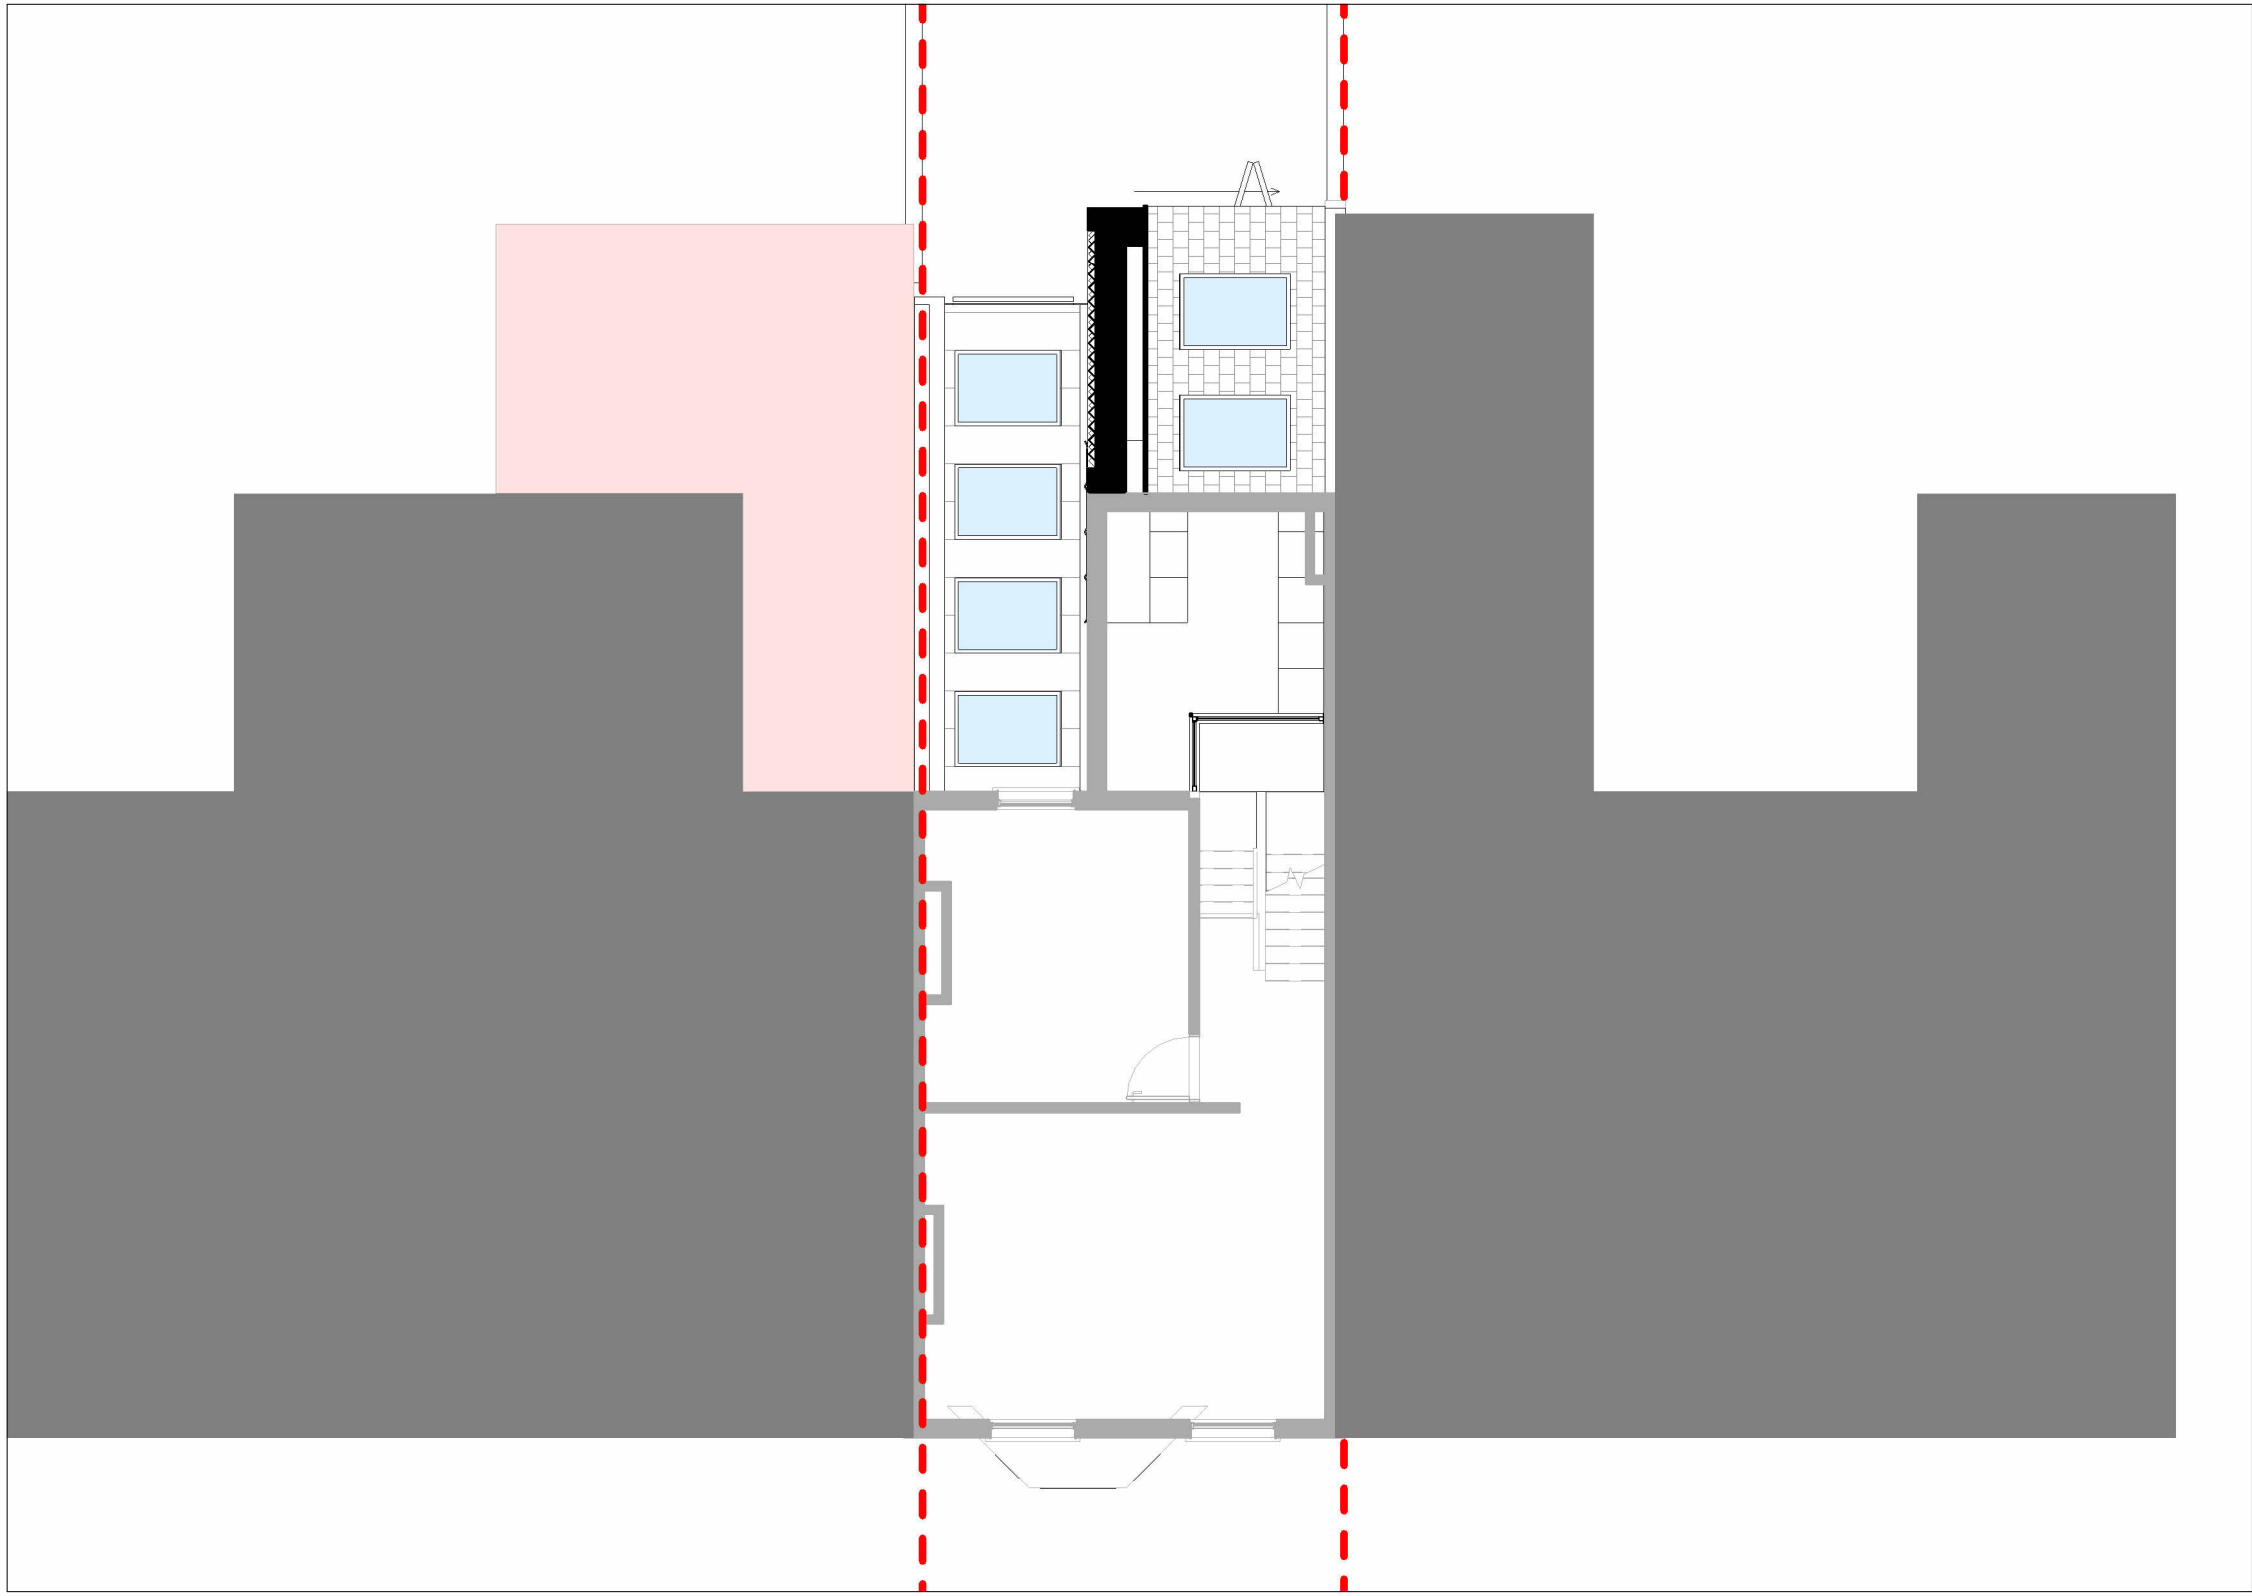

02 06-01-02 - Proposed - Plans - Level 1
1 : 100

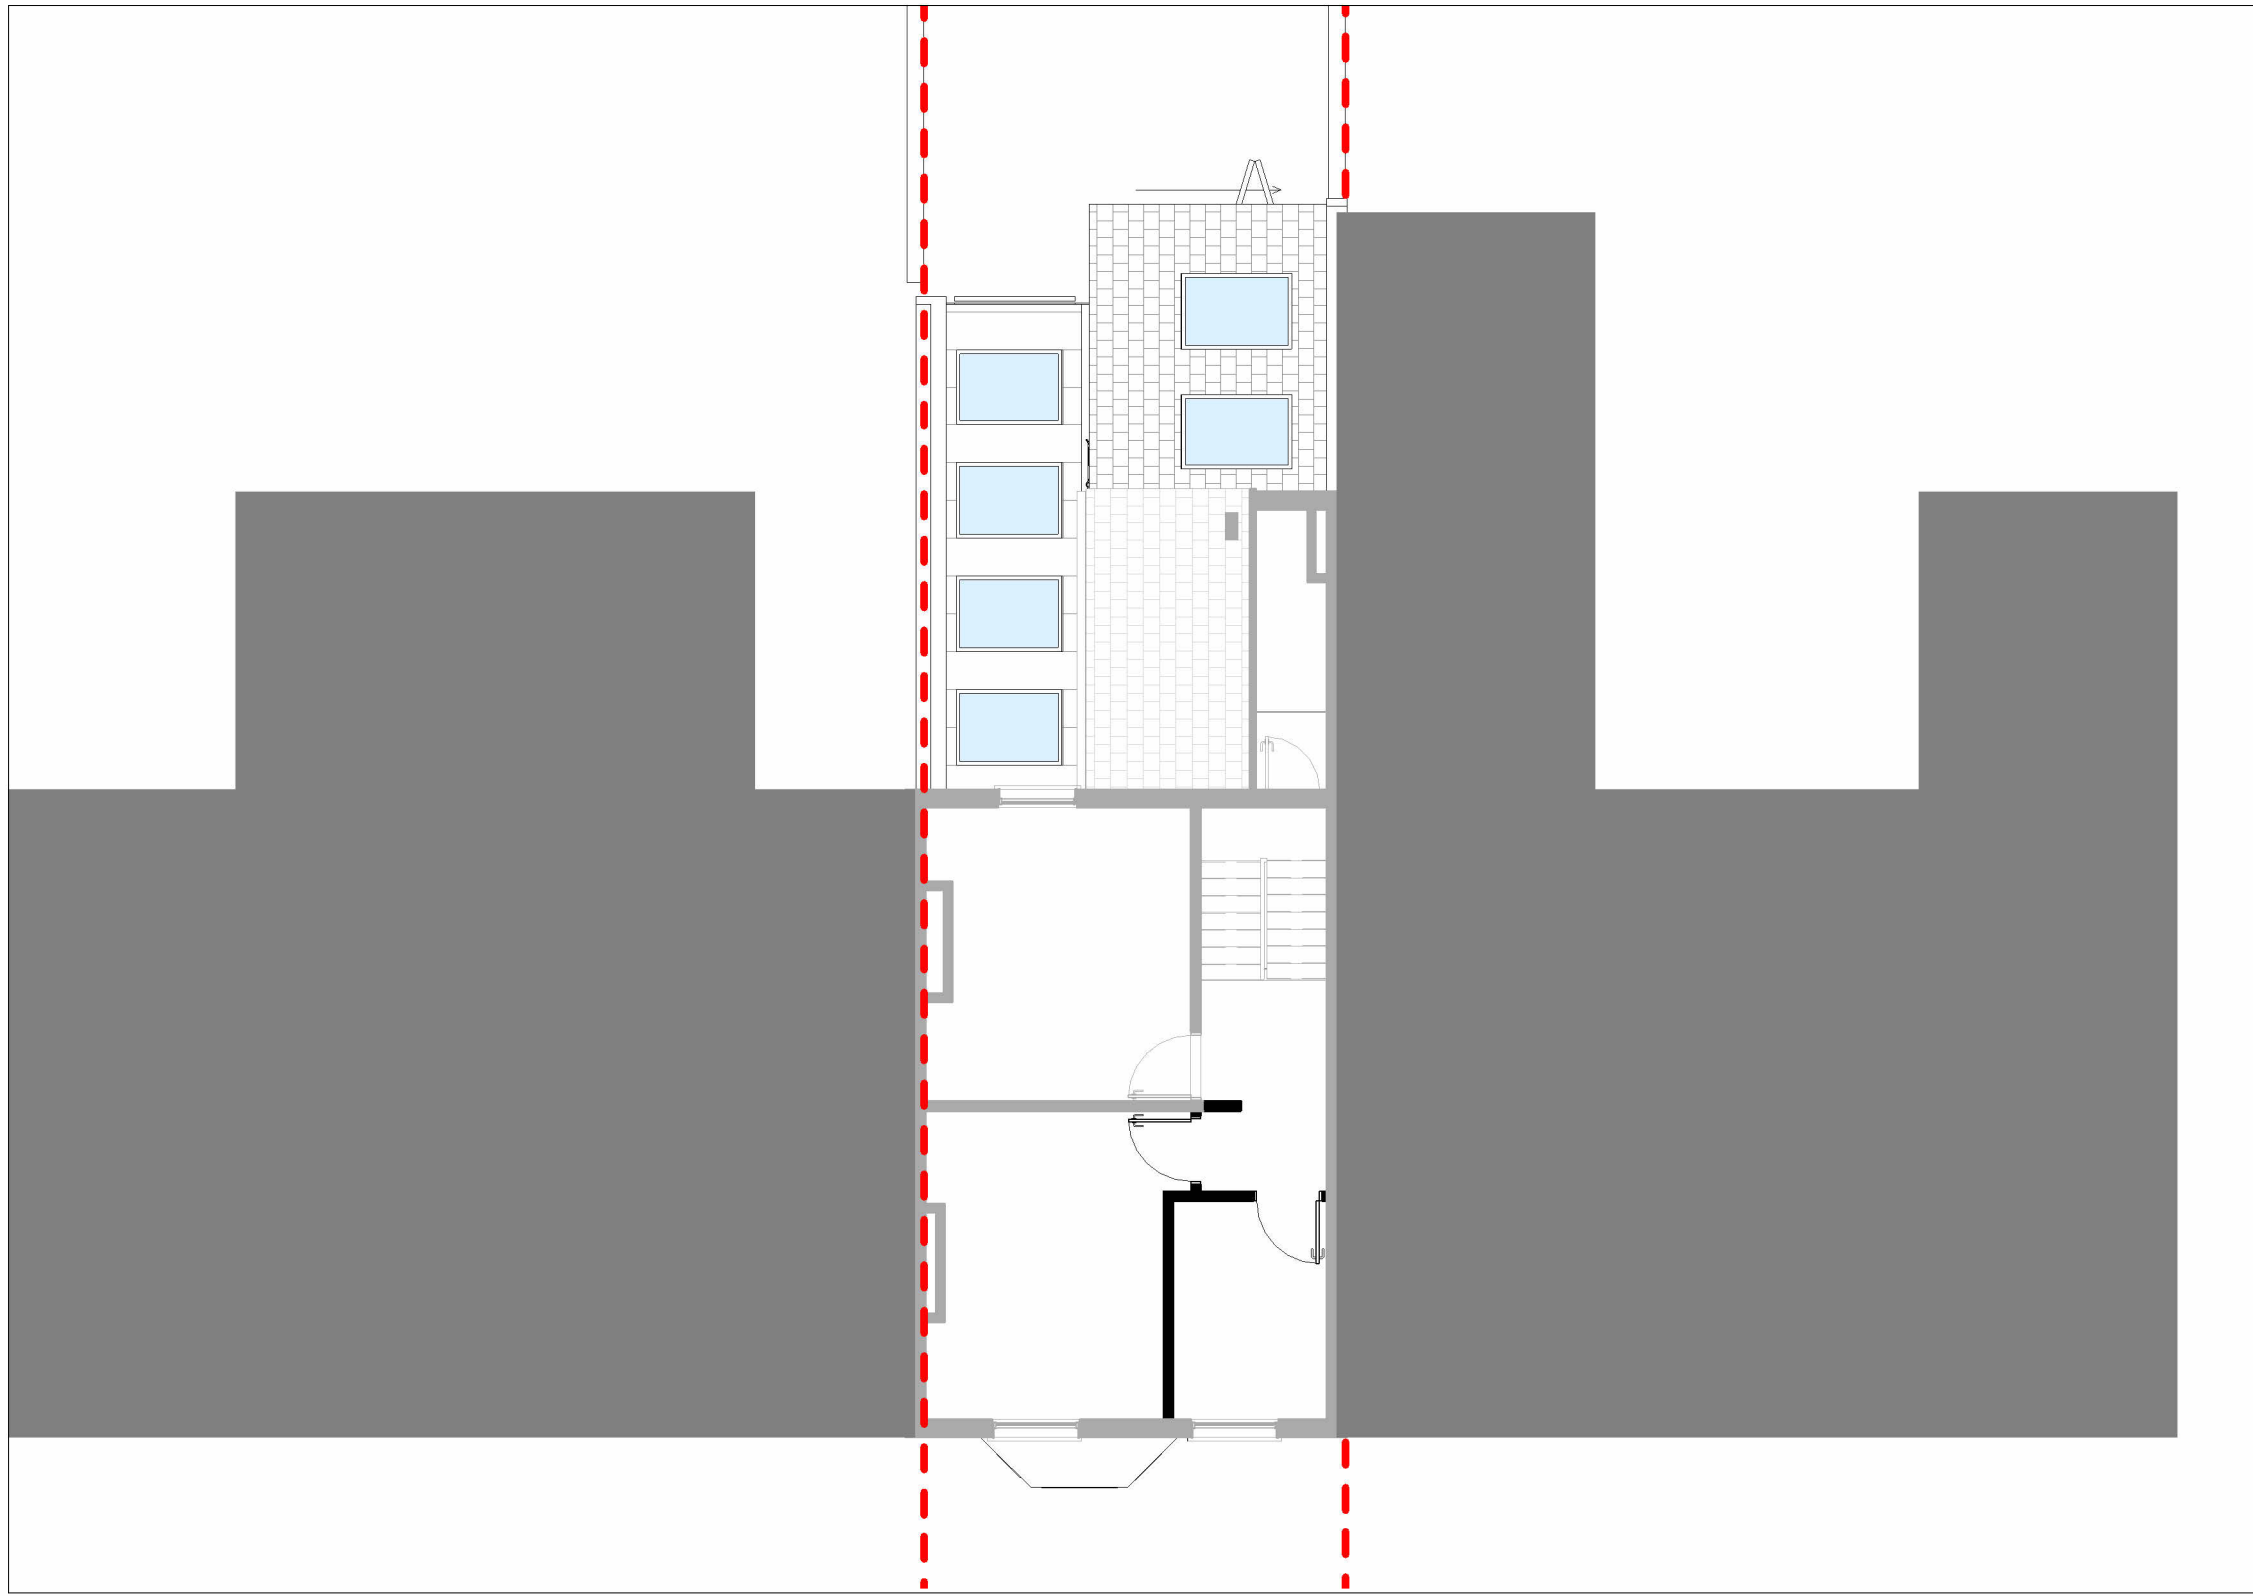

03 04-01-03 - Proposed - Plans - Level 2
1 : 100

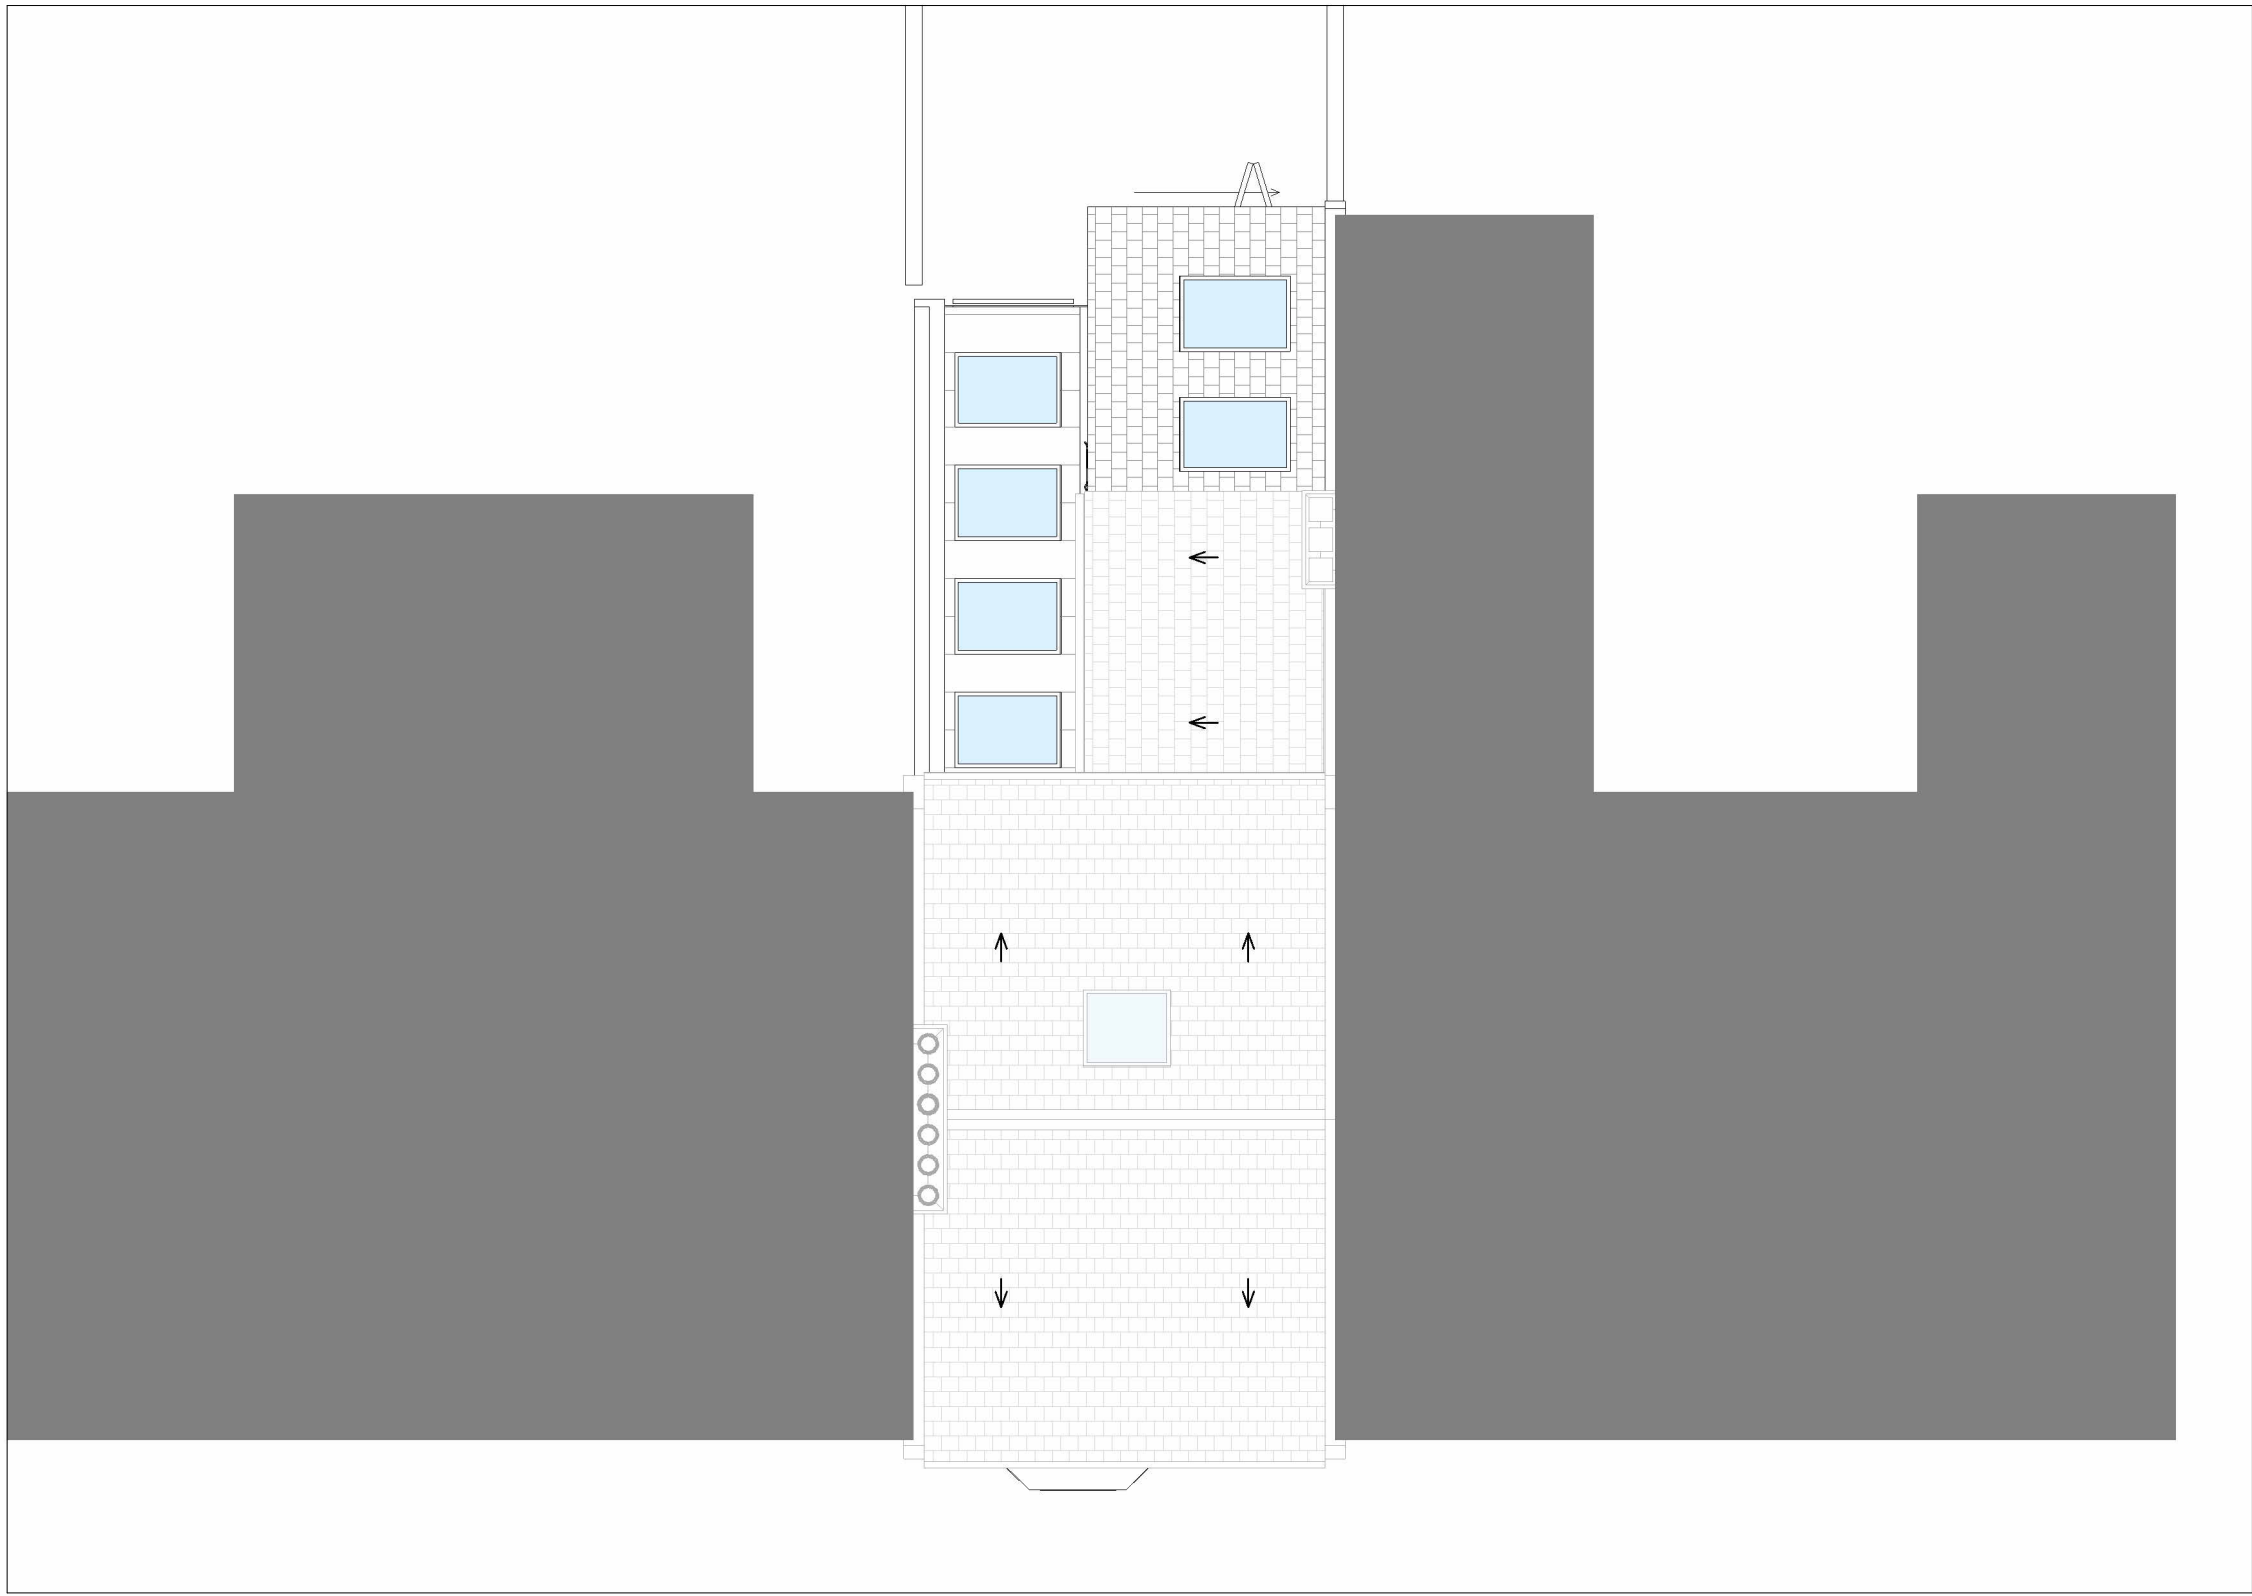

04 06-01-04 - Proposed - Plans - Roof
1 : 100

NOTES FOR CONTRACTOR & CLIENT

AREAL MEASUREMENT & SCALE
ALL MEASUREMENTS ARE TO FACE UNLESS OTHERWISE STATED.
DO NOT SCALE FROM THIS DRAWING.

FOR ELECTRONIC DATA FILE
THIS DRAWING IS A DIGITAL FILE AND SHOULD BE OPENED USING A PDF READER.
DO NOT SCALE FROM THIS DRAWING.

FOR BUILDING REGULATIONS COMPLIANCE ONLY




REVISION	DATE	AUTHOR	STATUS	AMENDMENT
1	25/02/2023	CJW	PRELIM	Proposed Drawing Issue

PROJECT TITLE
22136 - 33 Victoria Road, London, N4 3SJ

DRAWING NO - DRAWING NAME - REVISION
06-01 - Proposed - Plans - Rev 1

DATE
James Gibbons

0 1M 5M 10M

HOLT  BECK