




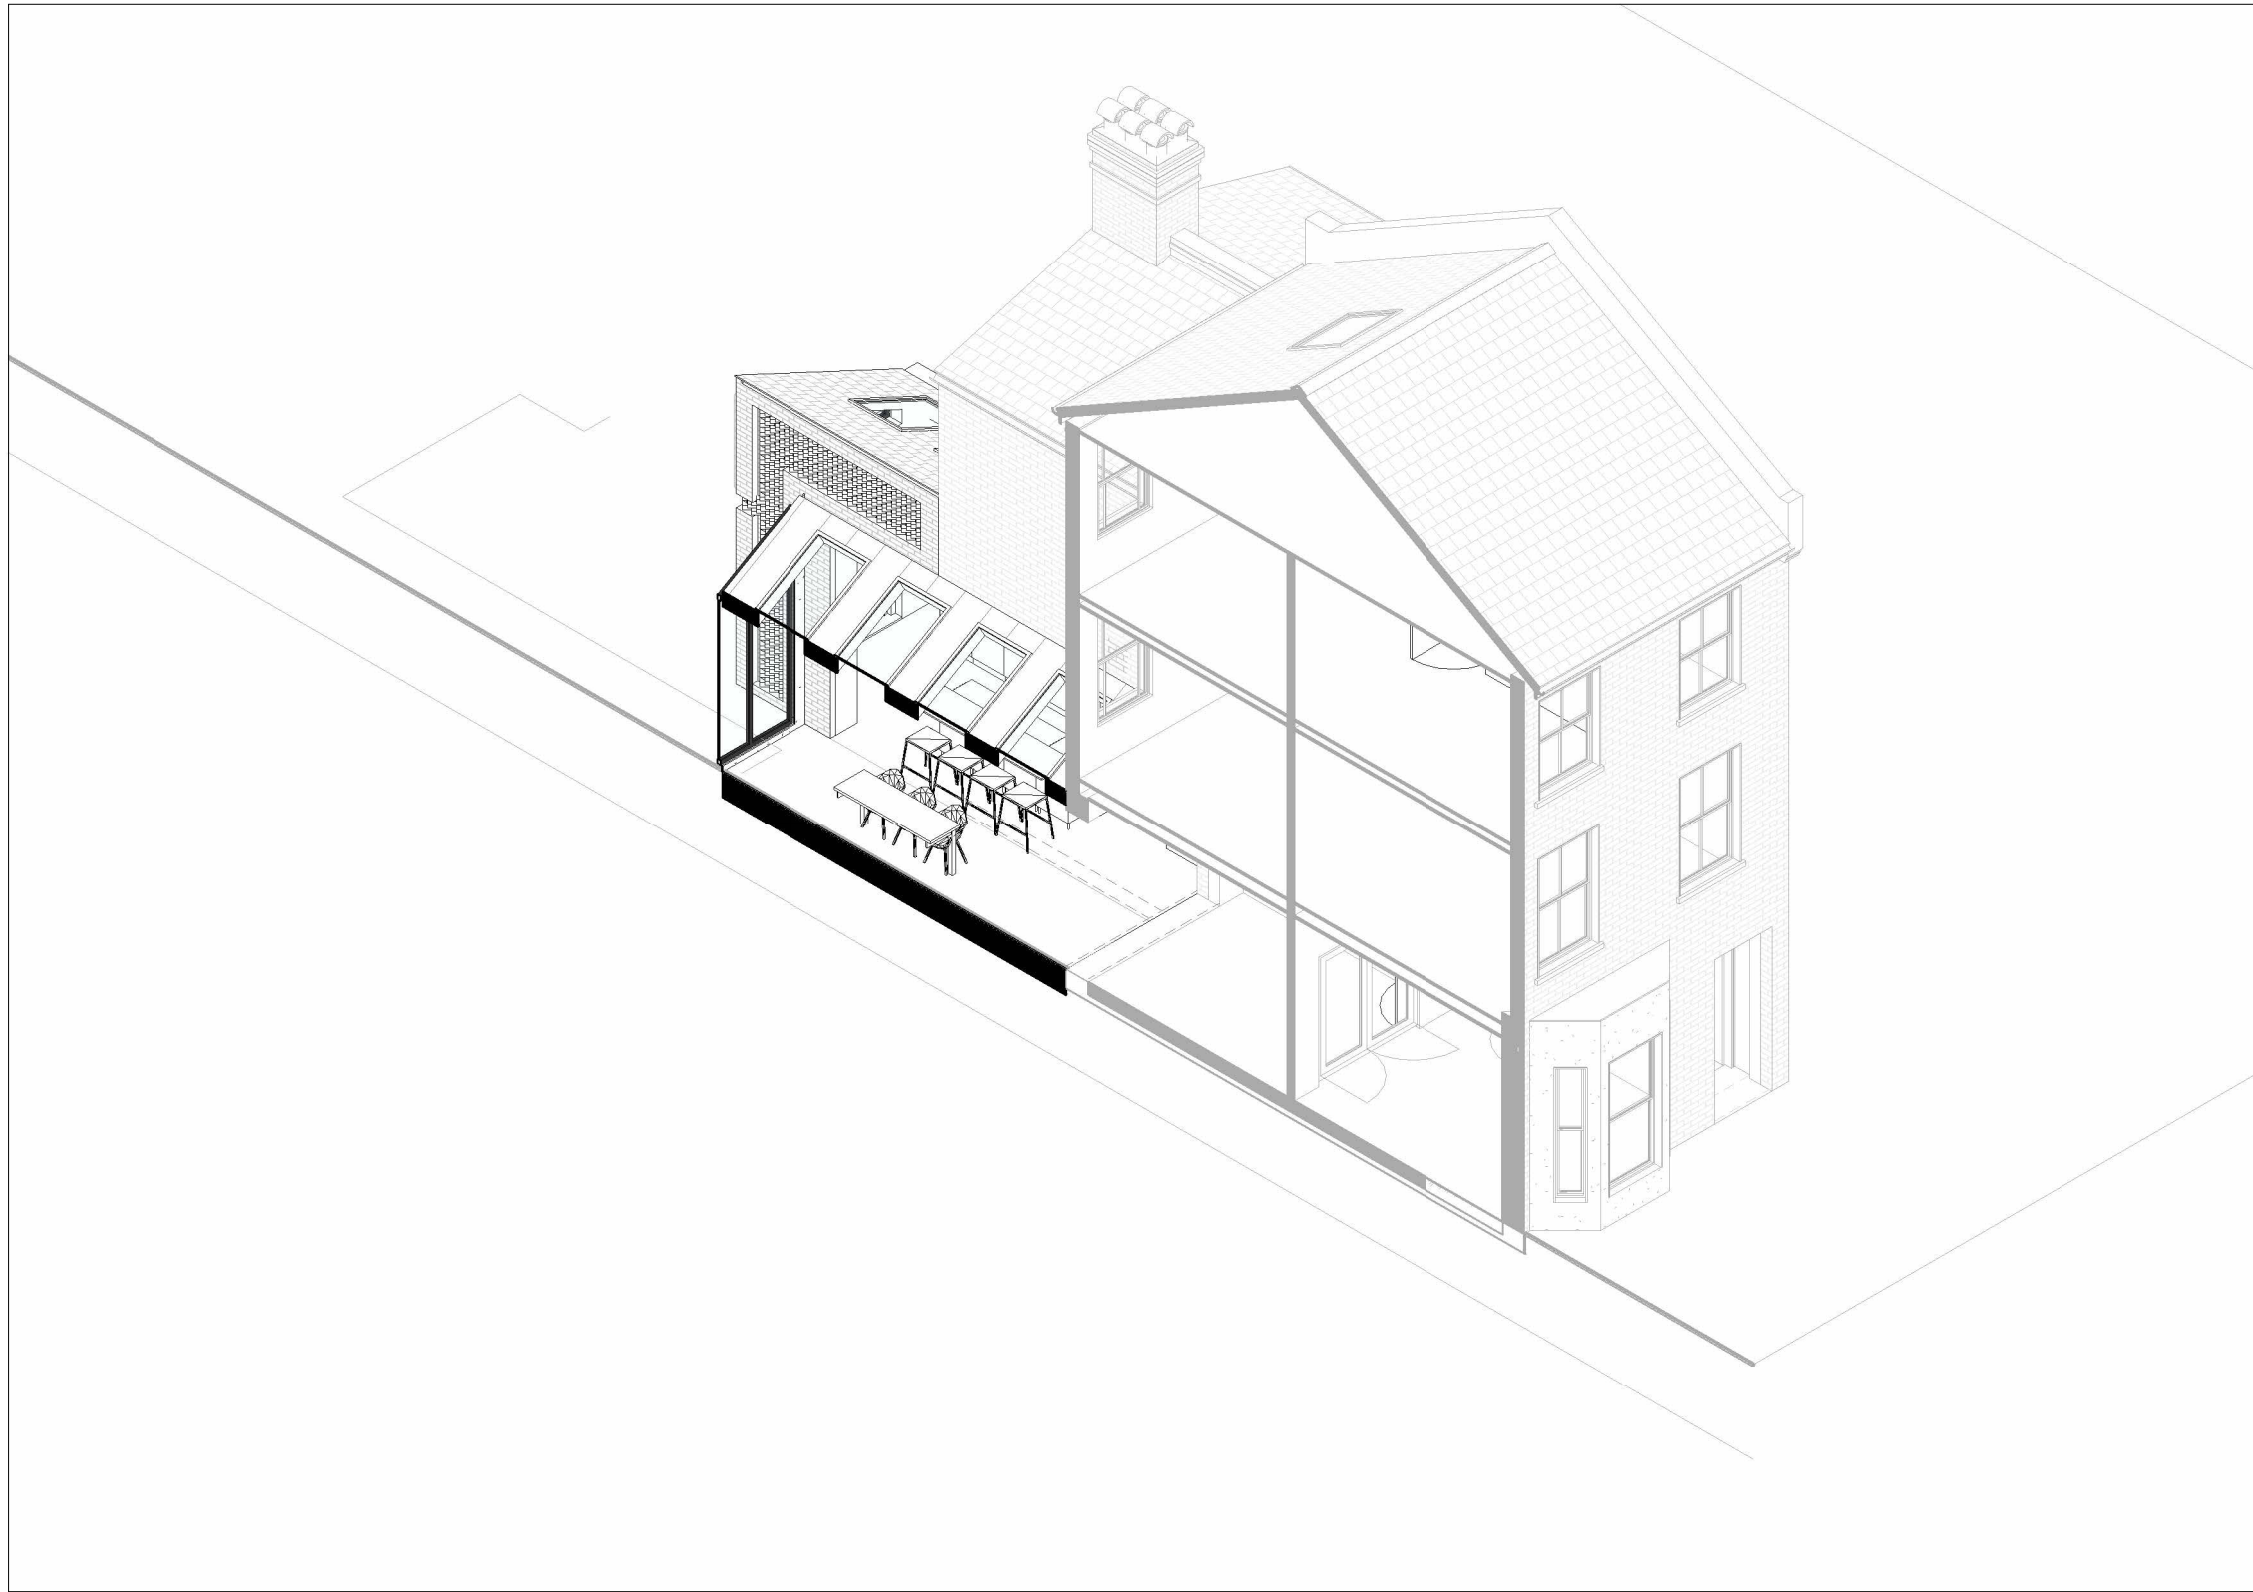


01 06-06-01 - Proposed - 3D Sections - Section 1

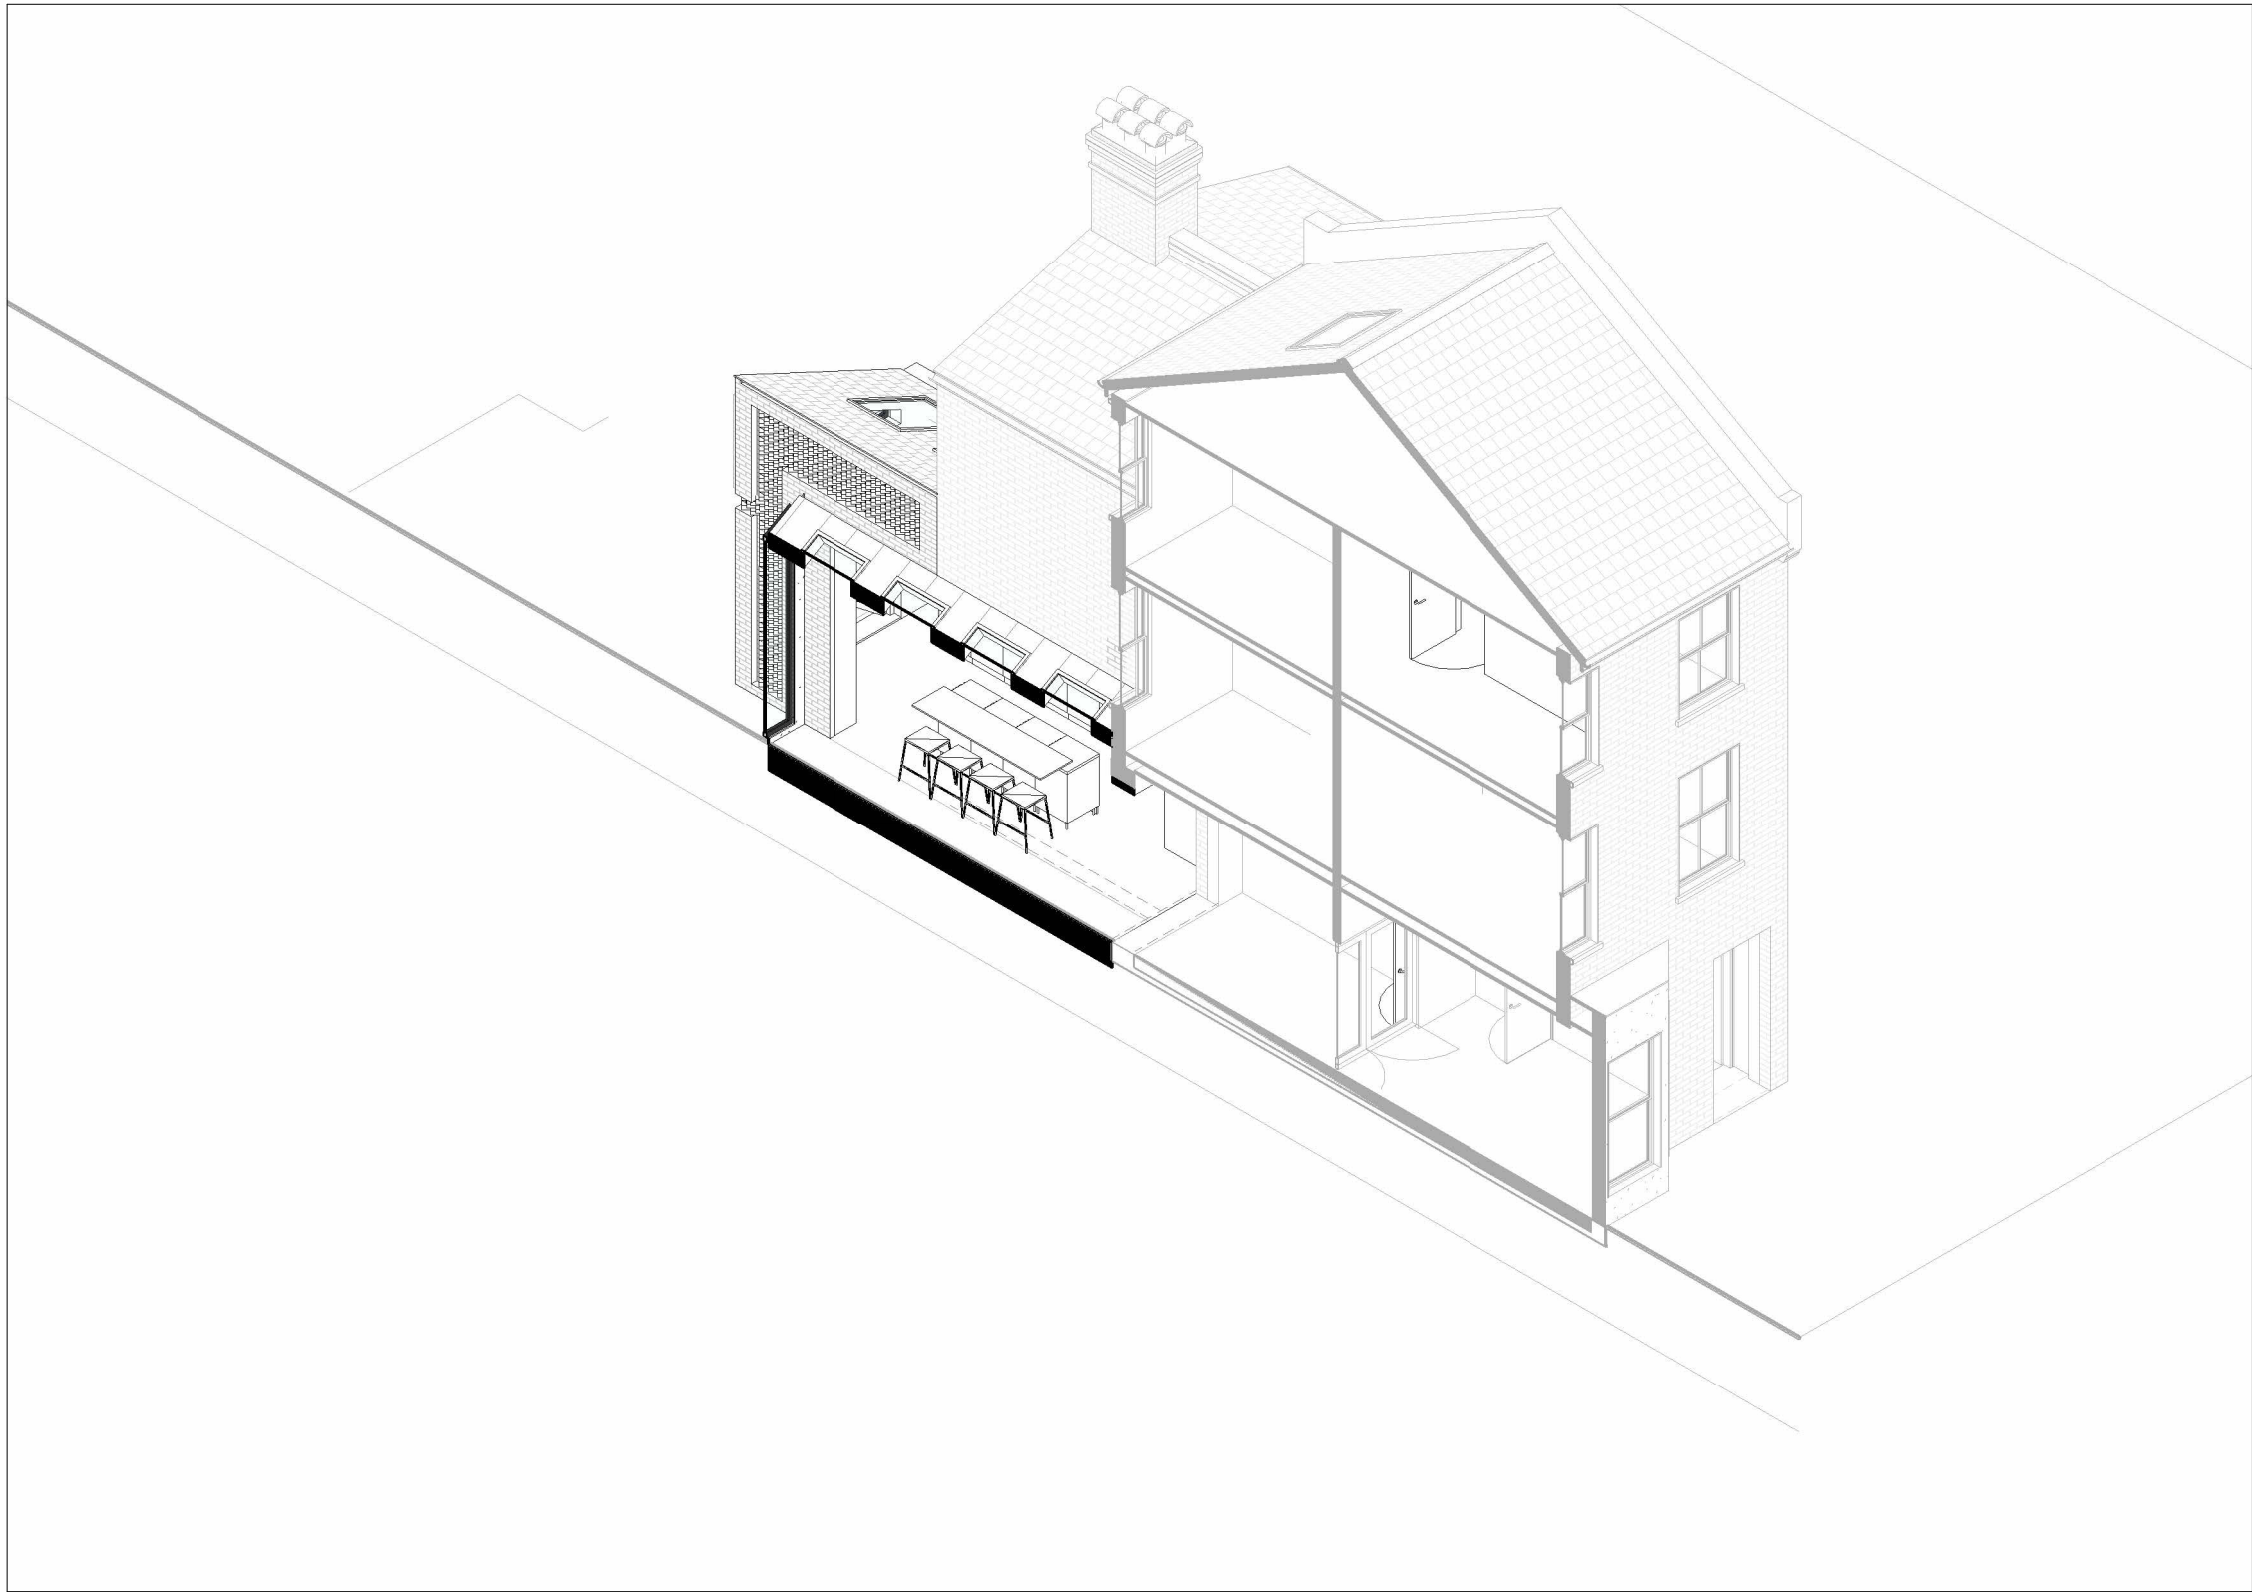

02 06-06-02 - Proposed - 3D Sections - Section 2

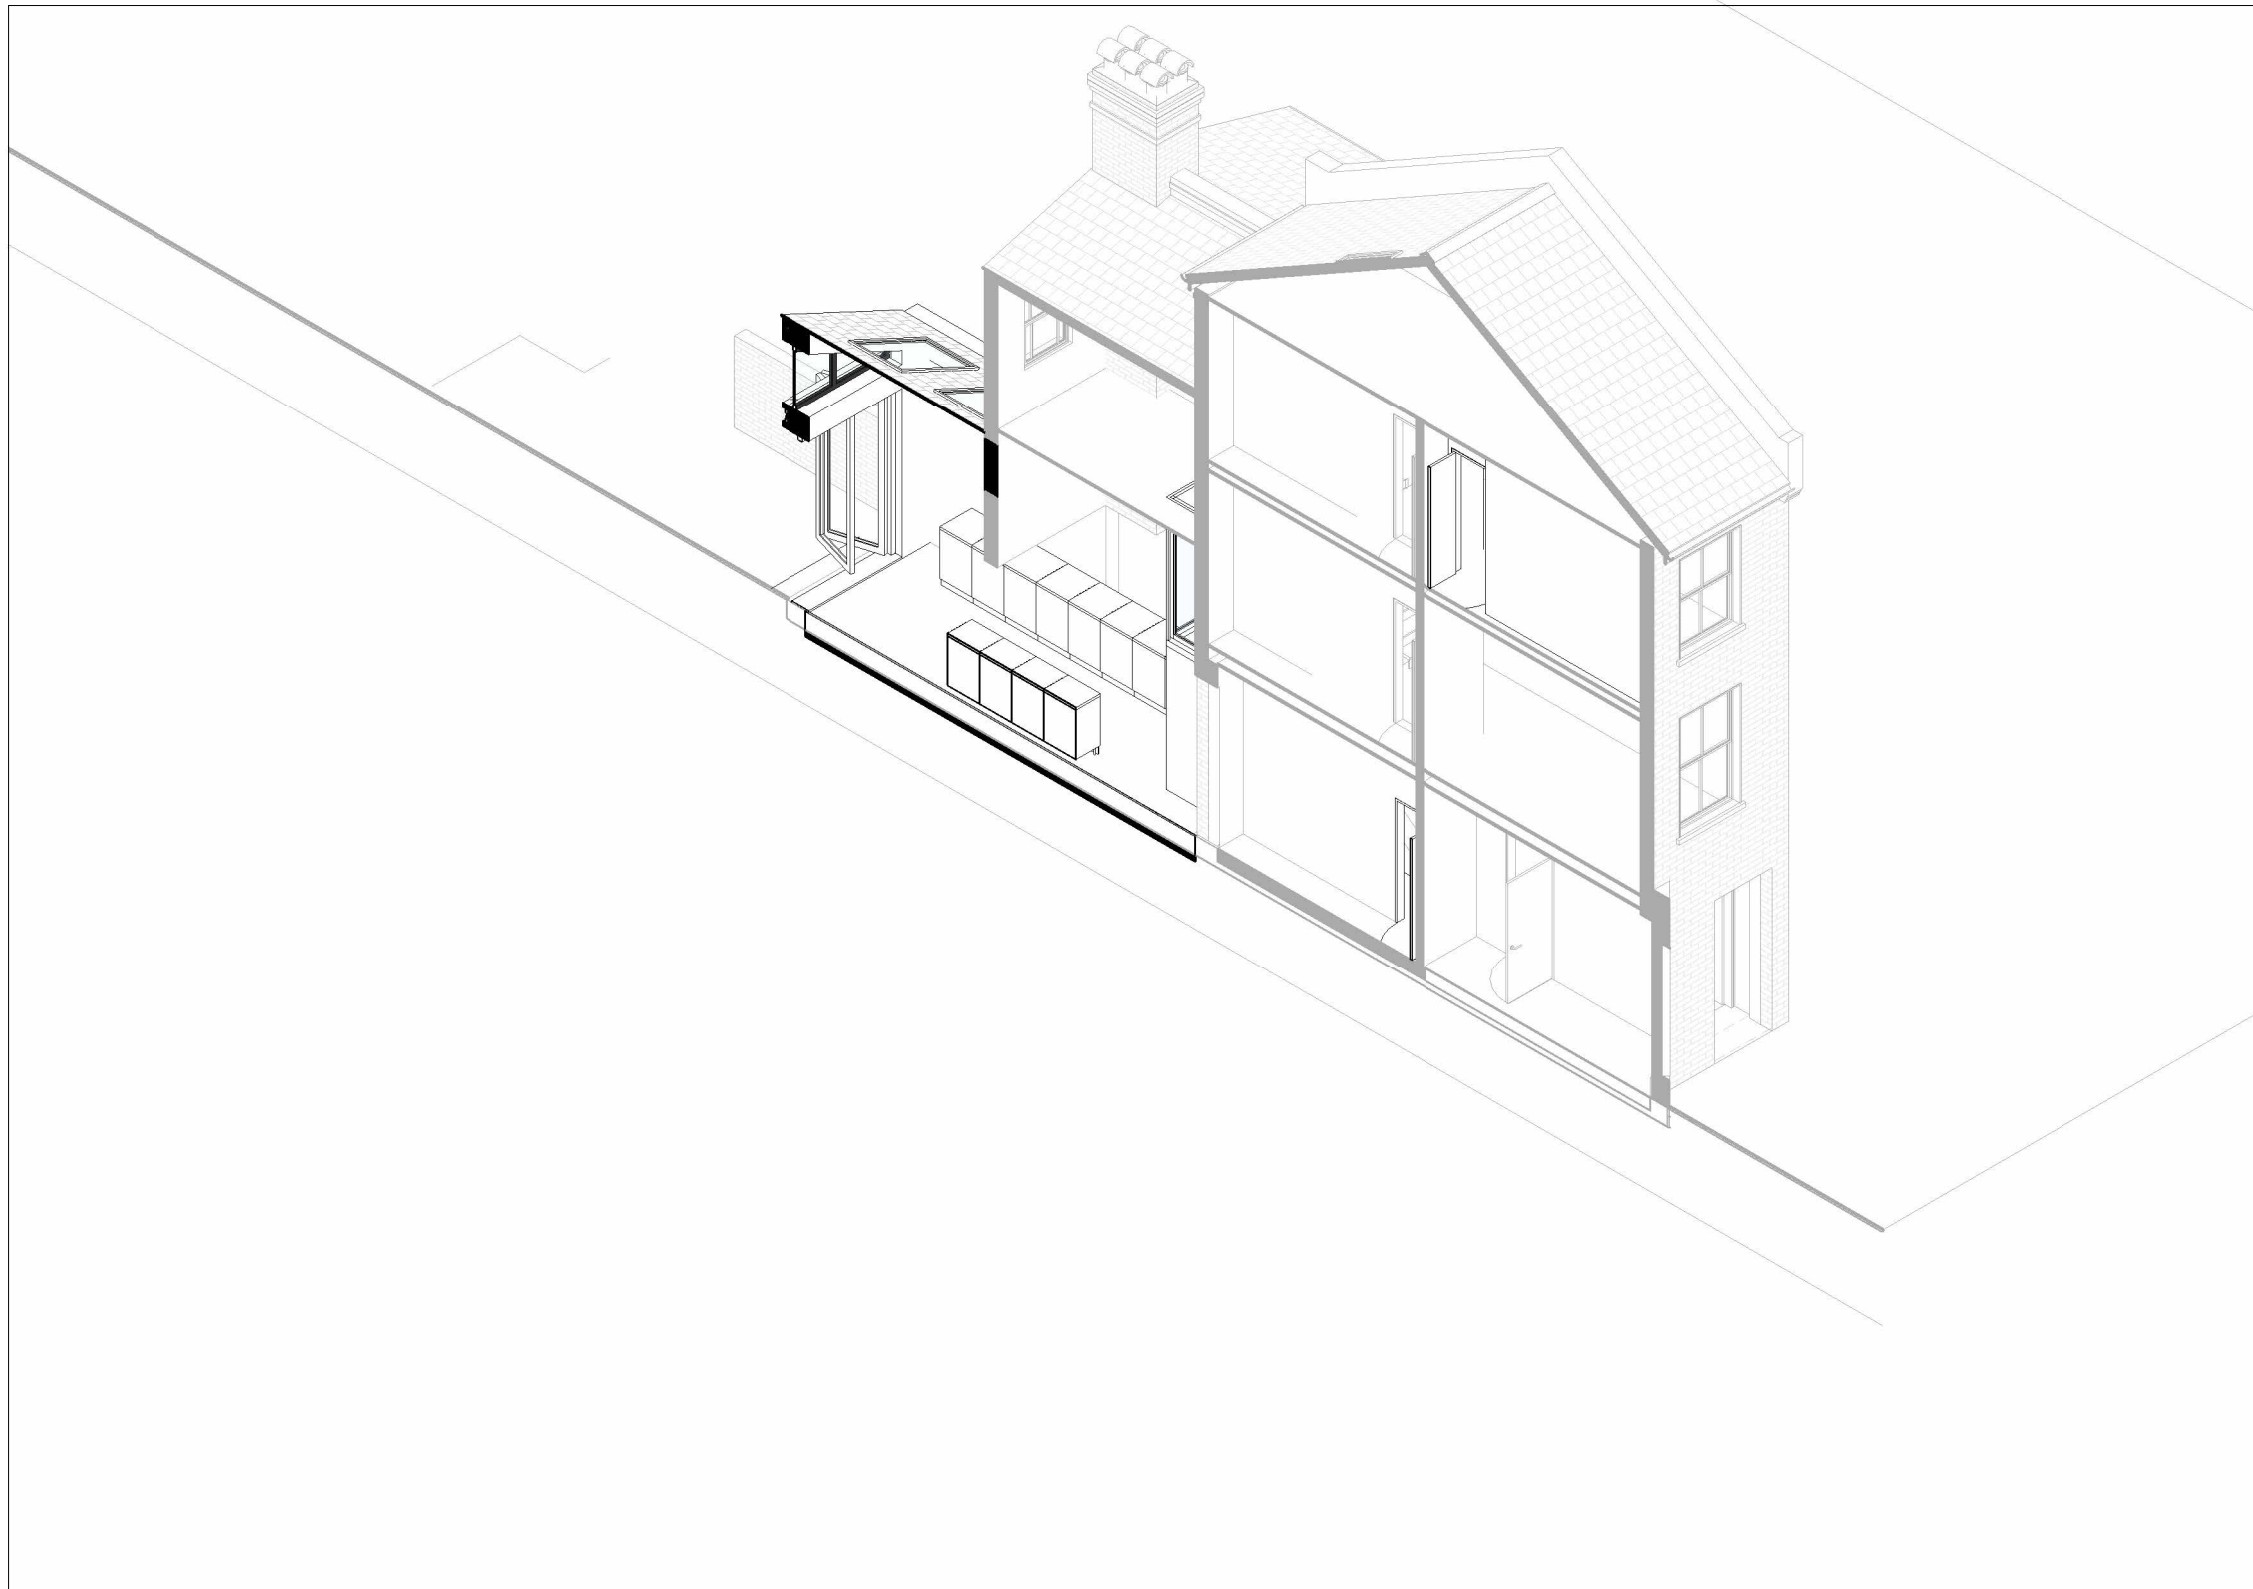

03 06-06-03 - Proposed - 3D Sections - Section 3

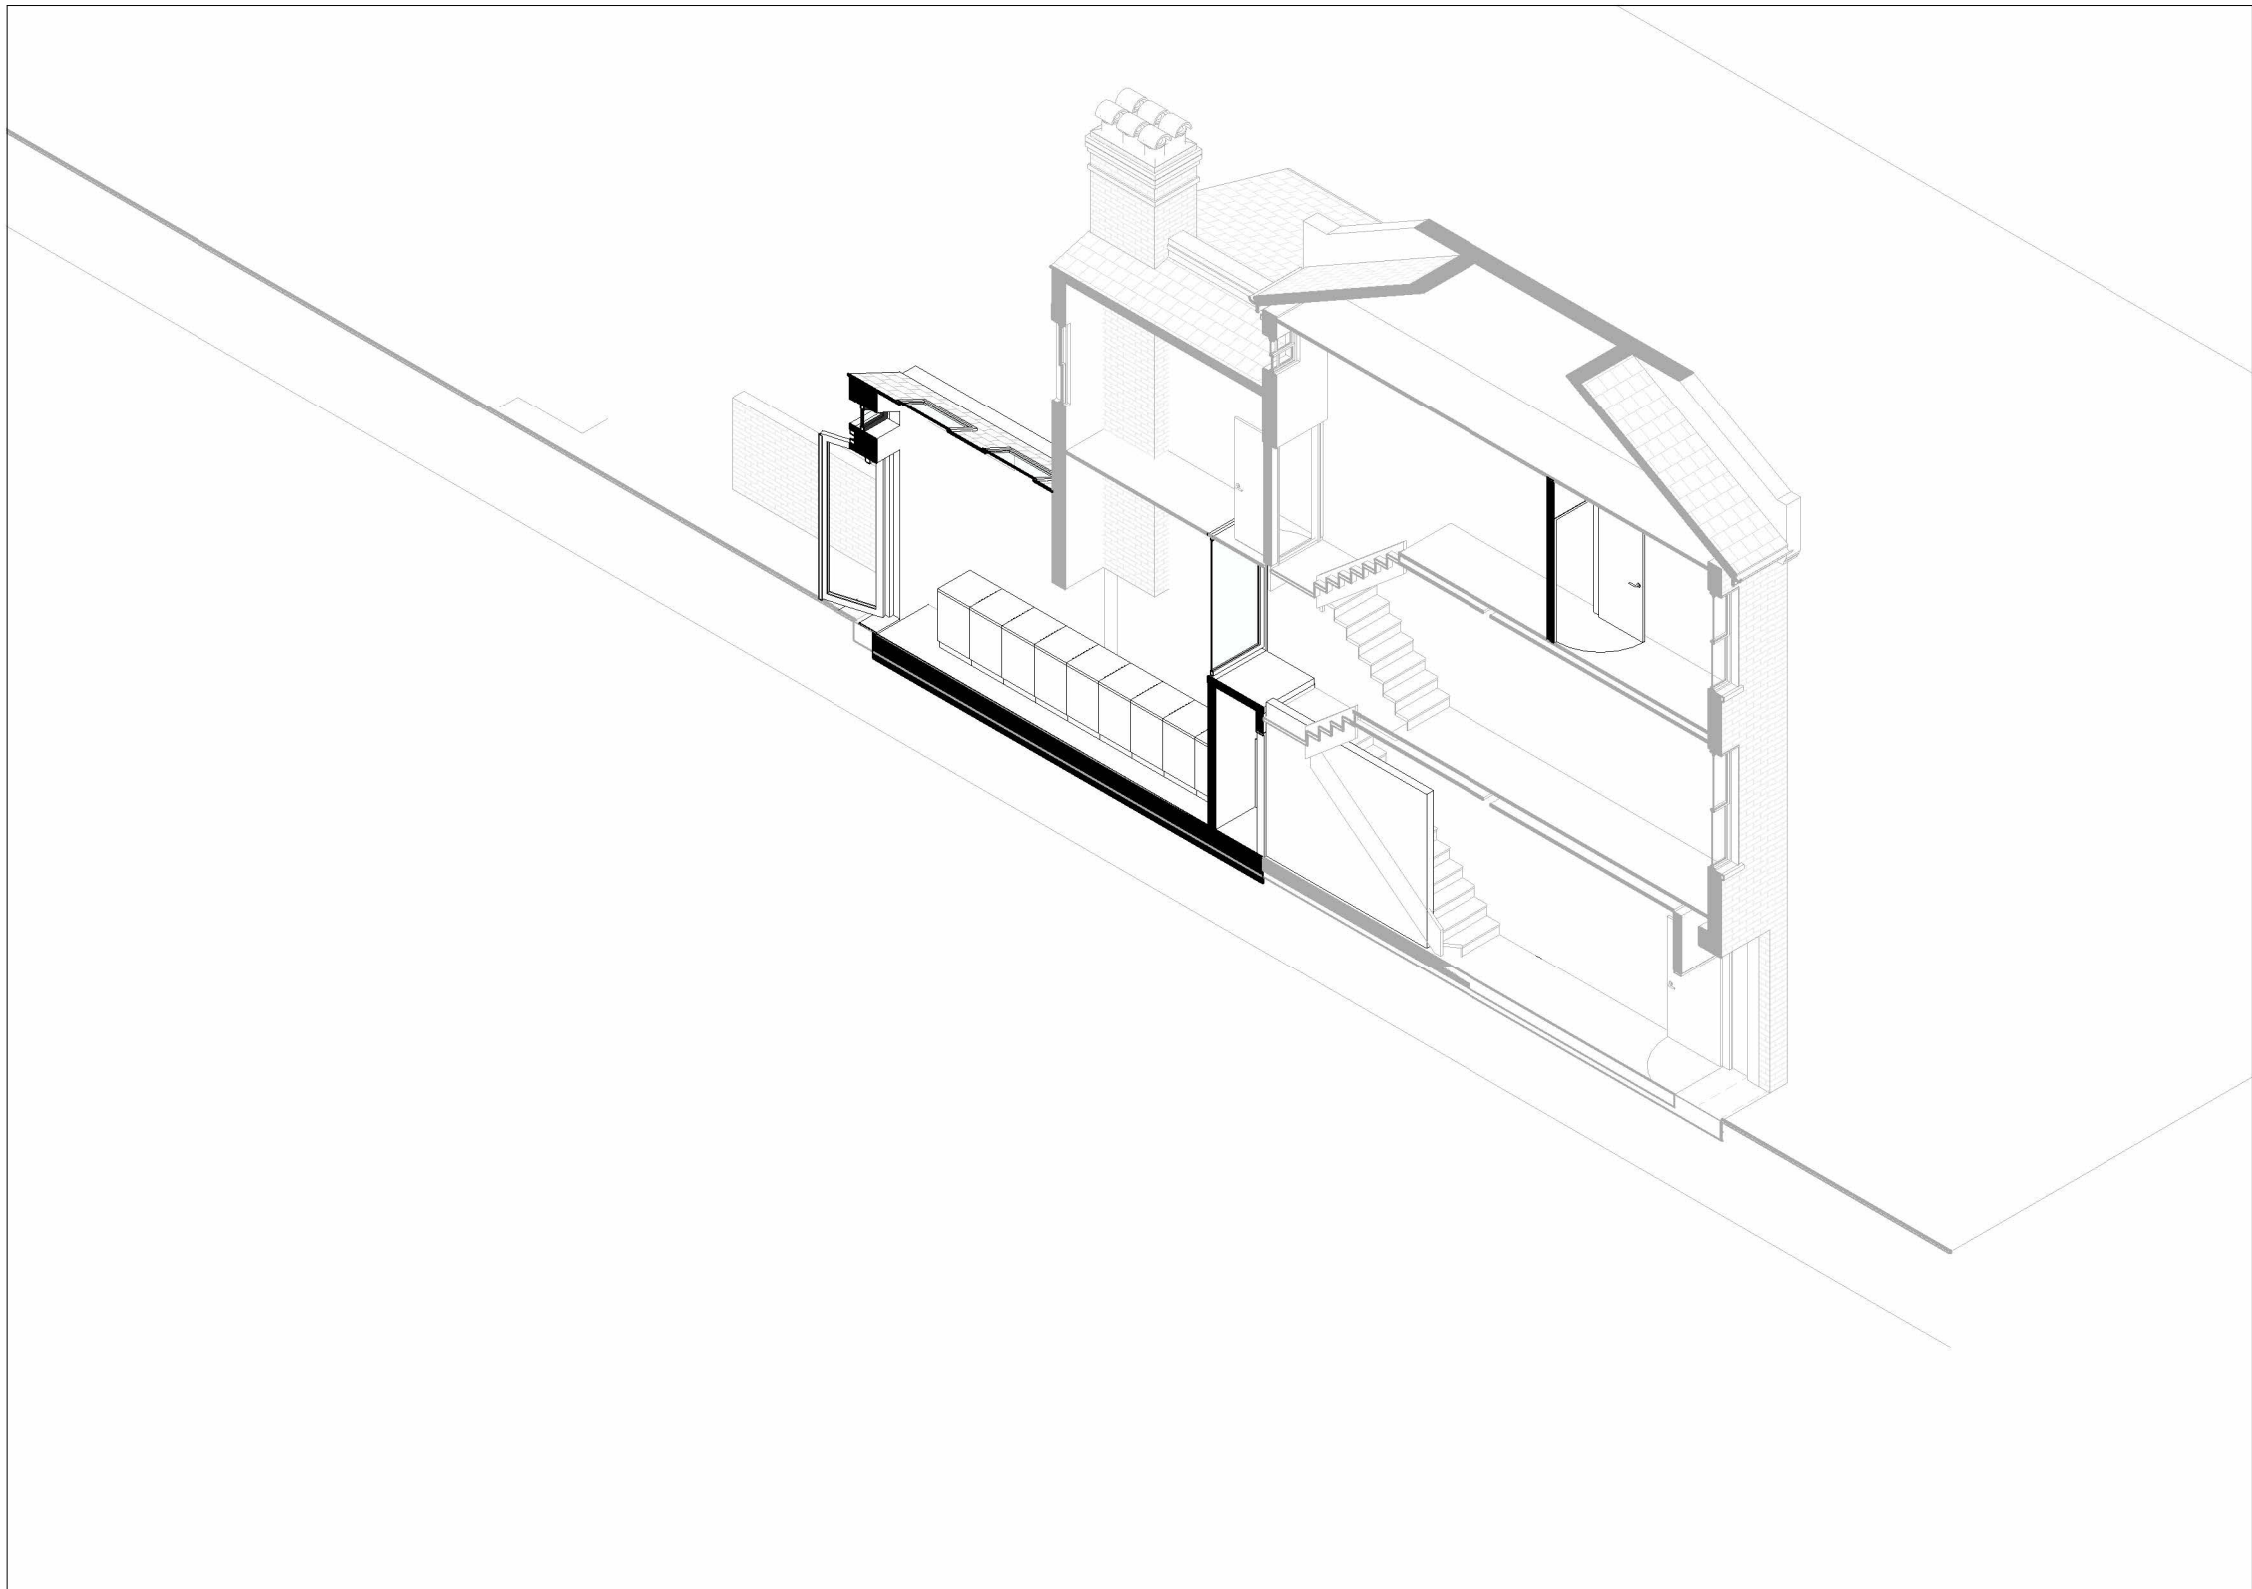

04 06-06-04 - Proposed - 3D Sections - Section 4

NOTES FOR CONTRACTOR & CLIENT

AREAL MEASUREMENT & SCALE
ALL MEASUREMENTS ARE TO FACE UNLESS OTHERWISE STATED.
DO NOT SCALE FROM THIS DRAWING.
STRUCTURE
ALL CONSTRUCTION IS TO BE IN ACCORDANCE WITH THE BUILDING REGULATIONS AND THE SPECIFICATIONS OF THE BUILDING MATERIALS.






REVISION
1
DATE
25/02/2023
AUTHOR
CJW
STATUS
PRELIM
AMENDMENT
Proposed Drawing Issue