


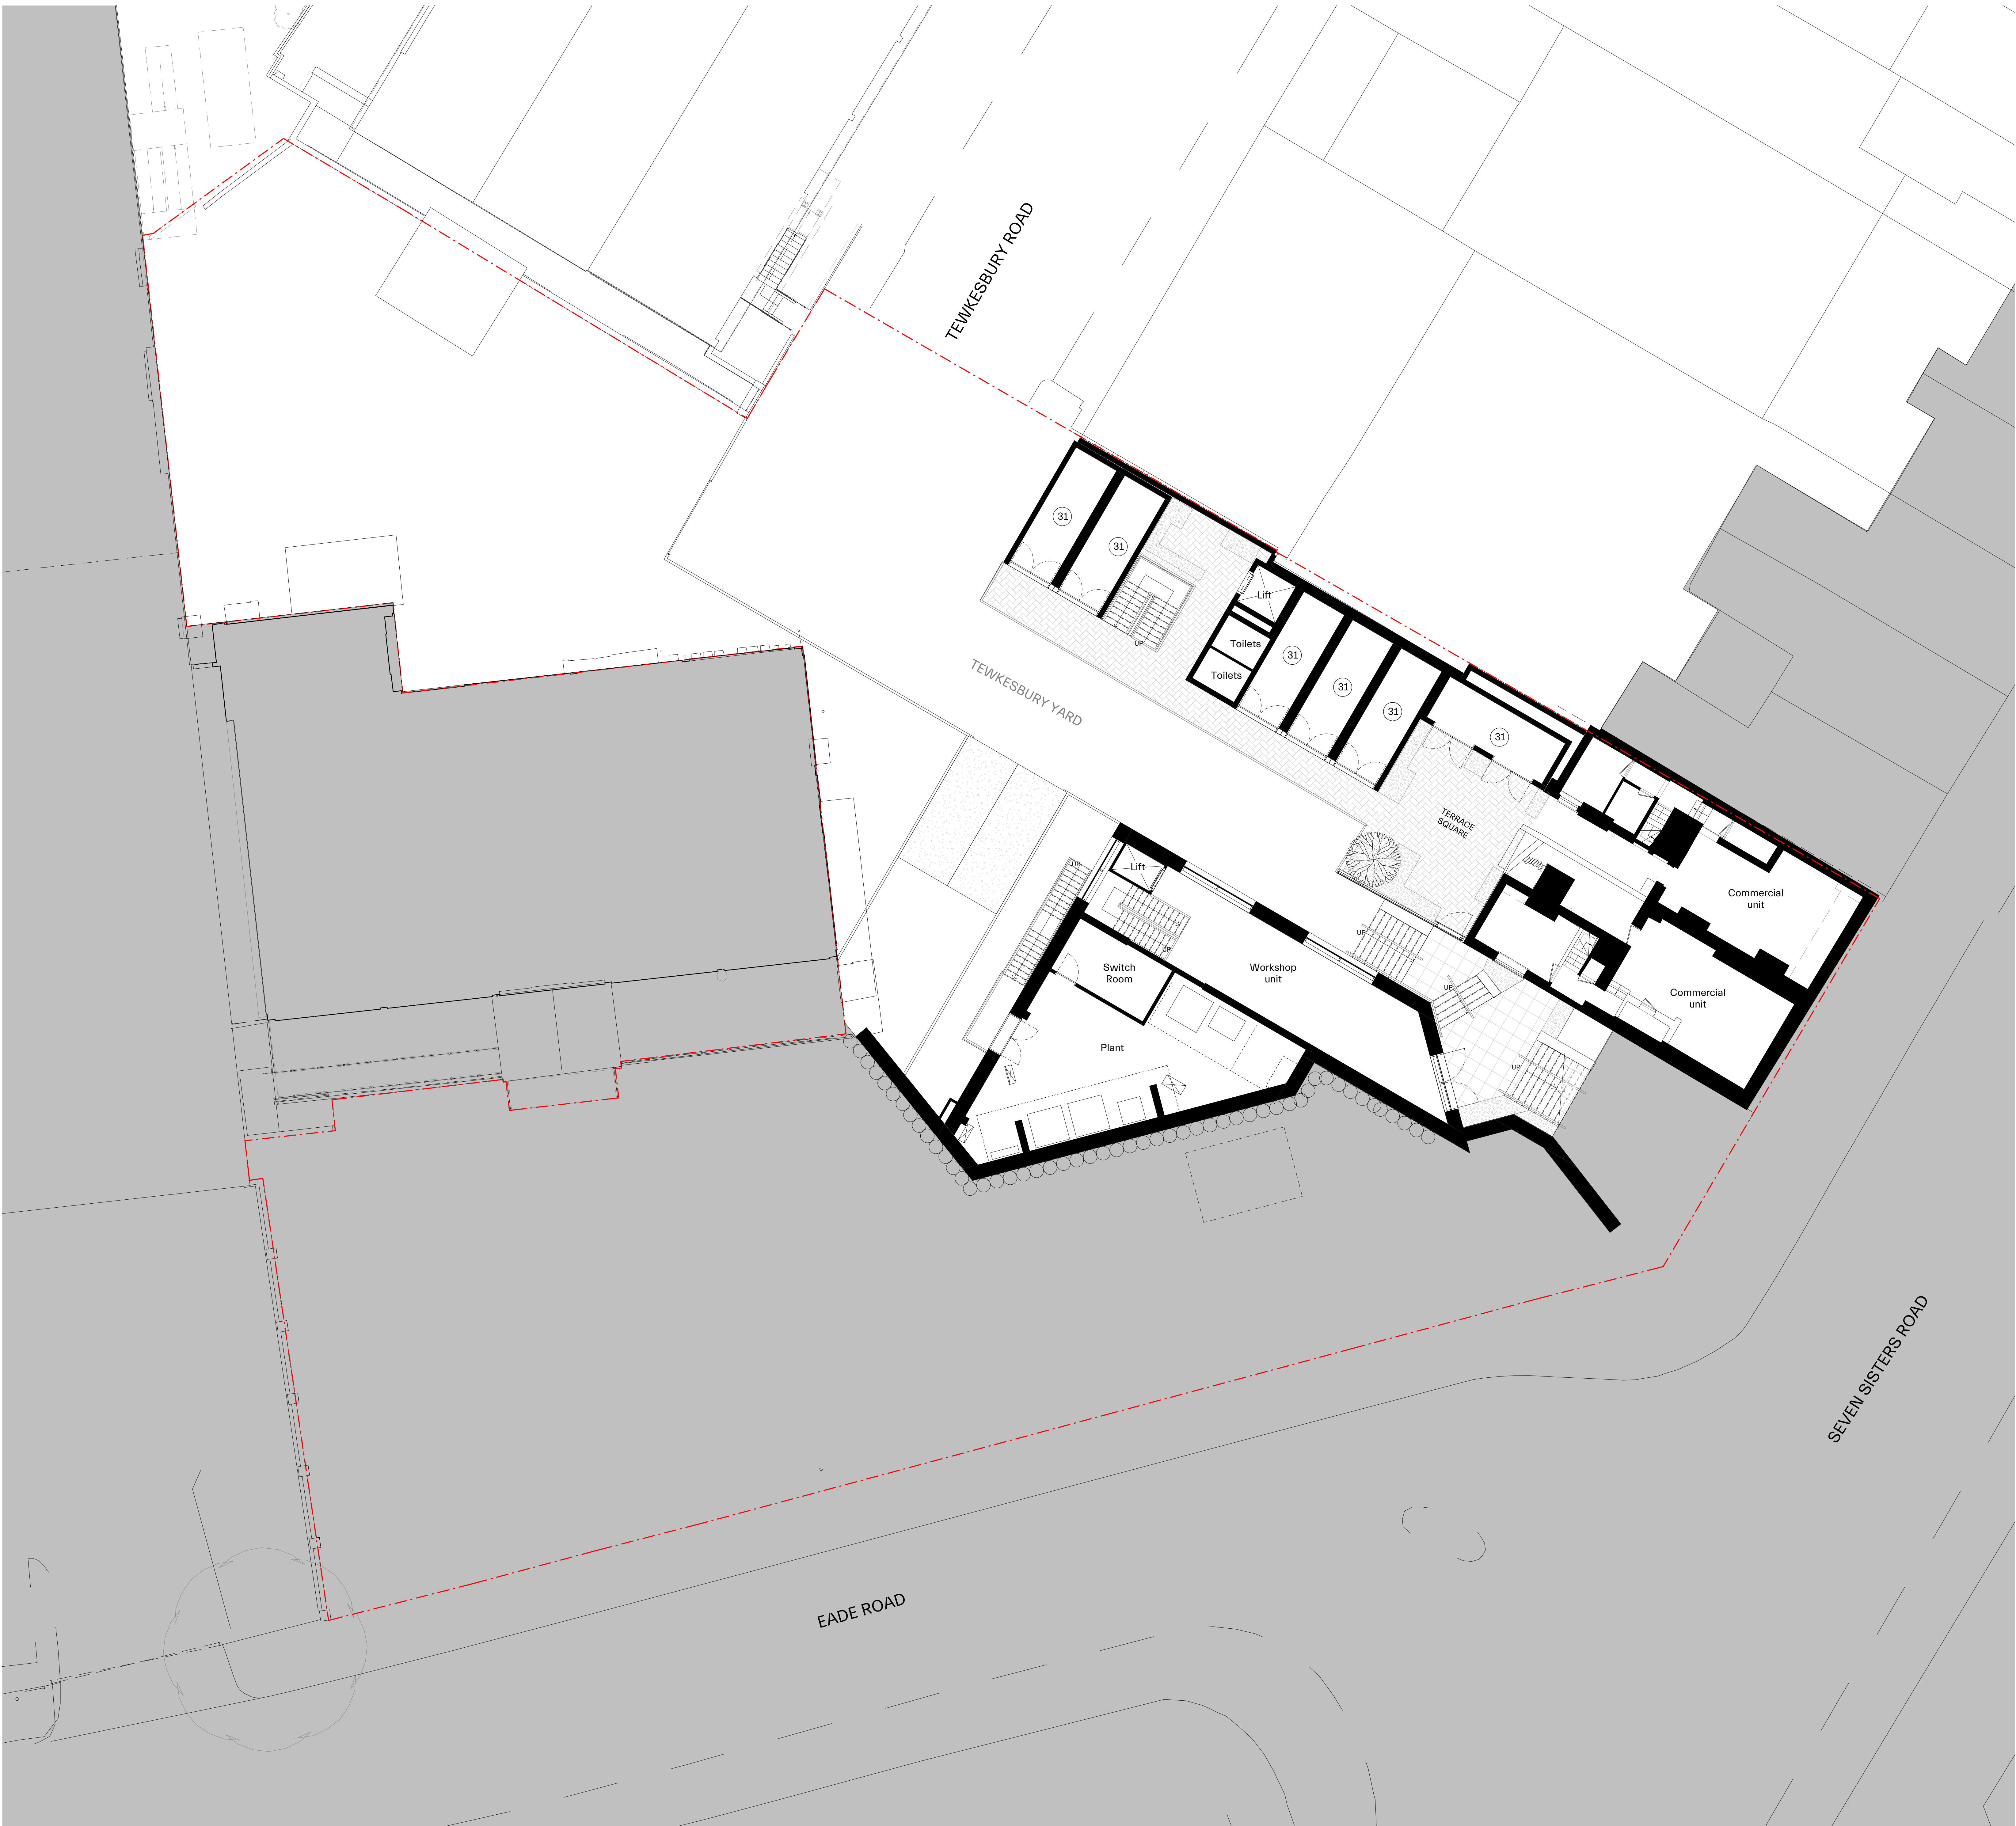

Room Key	
1	Single Bedroom
2	Double Bedroom
3	Accessible Bedroom
4	Living room
5	Living room/ Kitchen
6	Kitchen
7	WC
8	Accessible Bathroom
9	Bathroom
10	Smoke Shaft
11	Services Riser
12	Corridor
13	Lift Lobby
14	Evacuation Lift
15	Fire Fighter's Lift
16	Lobby
17	Stair Core
18	Lift
19	Terrace
20	Entrance
21	Fire Fighting Corridor
22	Refuse Store
23	Post Room
24	Bike Store
25	External Plant
26	Bridge
27	External Escape Stair
30	Commercial unit
31	Creative Commercial
32	Workshop unit
33	Makers Yard
34	Plant
35	Sub- station
36	Switch Room
37	Life Safety Room
38	Commercial Refuse
39	Garden
40	Toilets

NOTES:

These drawings reflect the current position of the scheme development at RIBA Stage 2. They should be read in conjunction with the following information:

- Design Access statement produced by Morris+Company

Drawings should also be read in conjunction with information prepared by other consultants (where applicable):

- Structural Engineer drawings and reports (London Structures Lab)
- MEP Engineer drawings and reports (Ingenium Consulting)
- Fire Engineer drawings and reports (BBSeven)
- Sustainability Consultants drawings and reports (Expedition)
- Planning Consultant reports (Tibbalds)
- Landscape Architect drawings and reports (Campbell Cadely)
- Building Regulations Compliance Tracker Report (Sootec)
- Vertical Transport Reports (Hilsomoran)
- Transport + Servicing Consultant drawings and reports (Velocity)
- Daylight & Sunlight Consultant drawings and reports (Waldrams)
- Cost Consultant reports (Hennessy Godden)
- Accessibility Consultant reports (Probyn Gibbs Associates)
- Viability Assessment (ULL Property)

EXTENTS AND BOUNDARIES:

These drawings combine survey and site information produced by others and as such should be verified for accuracy.

Existing site information, context, surrounding infrastructure, neighbouring building extents and plots are derived from 2D Surveys, produced by:

Point 2
Drawing numbers: LS2583_T_2_071022_B/ LS2583_E_2_121022/

Date of creation: 03.11.2022 / 12.10.2022 / 04.03.2022

Point 2

Drawing numbers: LS2583_1_040322/LS2583_2_040322/LS2583_B_040322/LS2583_E_040322/LS2583_G_040322/LS2583_R_040322/LS2583_S_040322/LS2583_T_040322

Date of creation: 04.03.2022

Ordnance survey map

Drawing numbers: Harringay Warehouse District_mastermap-topo_3859131_0


Date of creation: 02.02.2022

The application boundary has been derived from assumed party wall line and includes land in public domain. All boundary lines are subject to verification by a qualified party wall surveyor.

Spot levels are defined as AOD and reflected in metres

P01 17/02/2023 Issued for Planning

revision date description

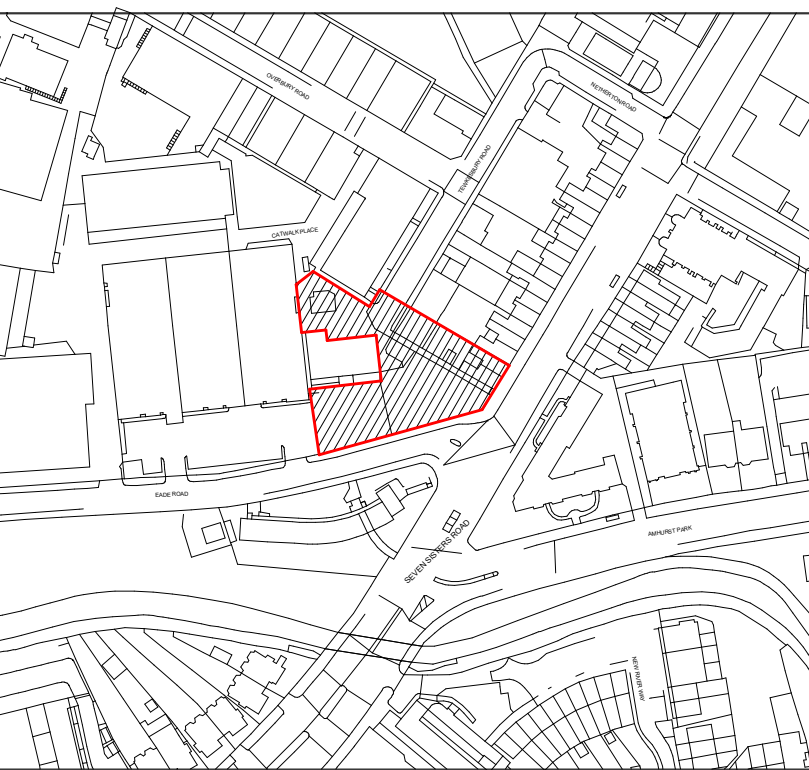

MORRIS+COMPANY

225 Mare Street - London E8 5SE

+44 (0)20 7565 7440

www.morrisandcompany.com

- Do not scale from this drawing
- All dimensions to be checked on site by the Contractor
- And such dimensions to be their responsibility
- Report all drawing errors and omissions to the Architect
- All dimensions in millimetres unless noted otherwise
- If in doubt ask Contract Administrator

job title

Warehouse Living - Seven Sisters Road

drawing title / location

Proposed Tewkesbury Mezzanine Plan

status S2 - FOR INFORMATION / REFERENCE

scale 1:100 @ A0

project	number	date	author	checked	drawn	disc.	number
A343	MCO	XX	B1	DR	A		06109

