


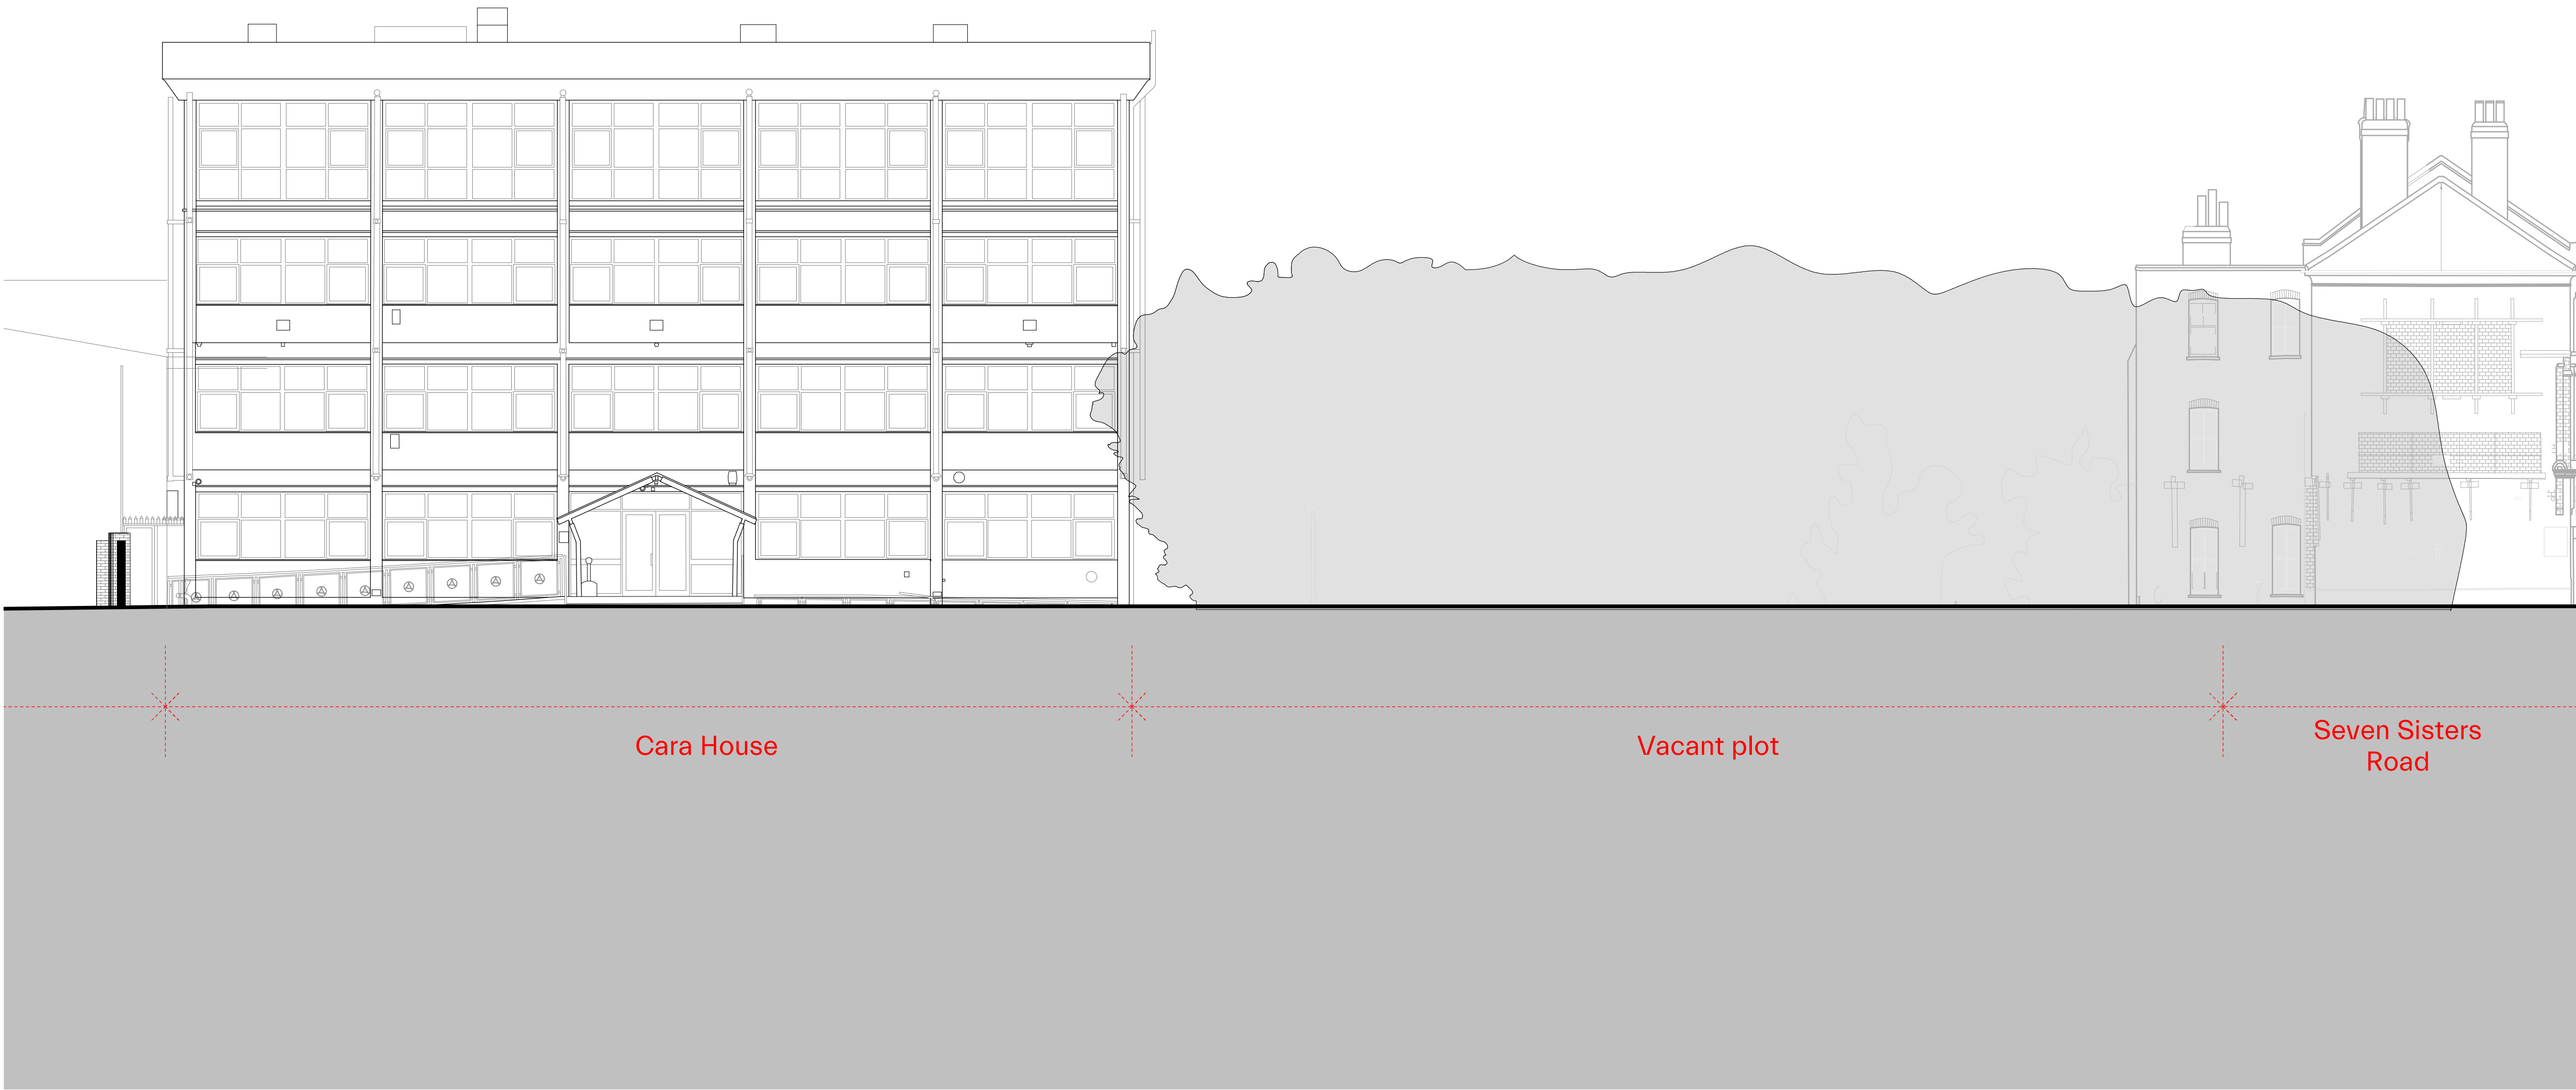

NOTES:

These drawings reflect the current position of the scheme development at RIBA Stage 2. They should be read in conjunction with the following information:

- Design Access statement produced by Morris+Company

Drawings should also be read in conjunction with information prepared by other consultants (where applicable):

- Structural Engineer drawings and reports (London Structures Lab)
- MEP Engineer drawings and reports (Ingenium Consulting)
- Fire Engineer drawings and reports (BSSeven)
- Sustainability Consultants drawings and reports (Expedition)
- Planning Consultant reports (Tibbalds)
- Landscape Architect drawings and reports (Campbell Cadey)
- Building Regulations Compliance Tracker Report (Socotec)
- Vertical Transport Reports (Hicomoran)
- Transport + Servicing Consultant drawings and reports (Velocity)
- Daylight & Sunlight Consultant drawings and reports (Waldrams)
- Cost Consultant reports (Henney Gooden)
- Accessibility Consultant reports (Probyn Gibbs Associates)
- Viability Assessment (ULL Property)

EXTENTS AND BOUNDARIES:

These drawings combine survey and site information produced by others and as such should be verified for accuracy.

Existing site information, context, surrounding infrastructure, neighbouring building extents and plots are derived from 2D Surveys, produced by:

'Point 2'

Drawing numbers: LS2583_T_2_071022_B / LS2583_E_2_121022/

Date of creation: 03.11.2022 / 12.10.2022 / 04.03.2022

'Point 2'

Drawing numbers: LS2583_1_040322/LS2583_2_040322/LS2583_B_040322/LS2583_E_040322/LS2583_G_040322/LS2583_R_040322/LS2583_S_040322/LS2583_T_040322

Date of creation: 04.03.2022

'Ordinance survey map

Drawing numbers: Harringay Warehouse District_mastermap-topo_3659131_0

Date of creation: 02.02.2022

The application boundary has been derived from assumed party wall line and includes land in public domain. All boundary lines are subject to verification by a qualified party wall surveyor.

Spot levels are defined as AOD and reflected in metres

P0117/02/2023Issued for Planning

revision	date	description		
0	100	200	500	1000 mm

MORRIS+COMPANY
215 Mare Street - London E8 3QE
+44 (0)20 7566 7440
www.morrisandcompany

- Do not scale from this drawing
- All dimensions to be checked on site by the Contractor
- And such dimensions to be their responsibility
- Report all drawing errors and omissions to the Architect
- All dimensions in millimeters unless noted otherwise
- If in doubt ask Contract Administrator

job title
Warehouse Living - Seven Sisters Road

drawing title / location
Existing Long Section

status	S2 - FOR INFORMATION / REFERENCE					
scale	1: 100 @ A1					
project	originator	funct.	spatial	form	disc.	number
A343	MCO	XX	XX	DR	A	05301

© Morris+Company Ltd.