
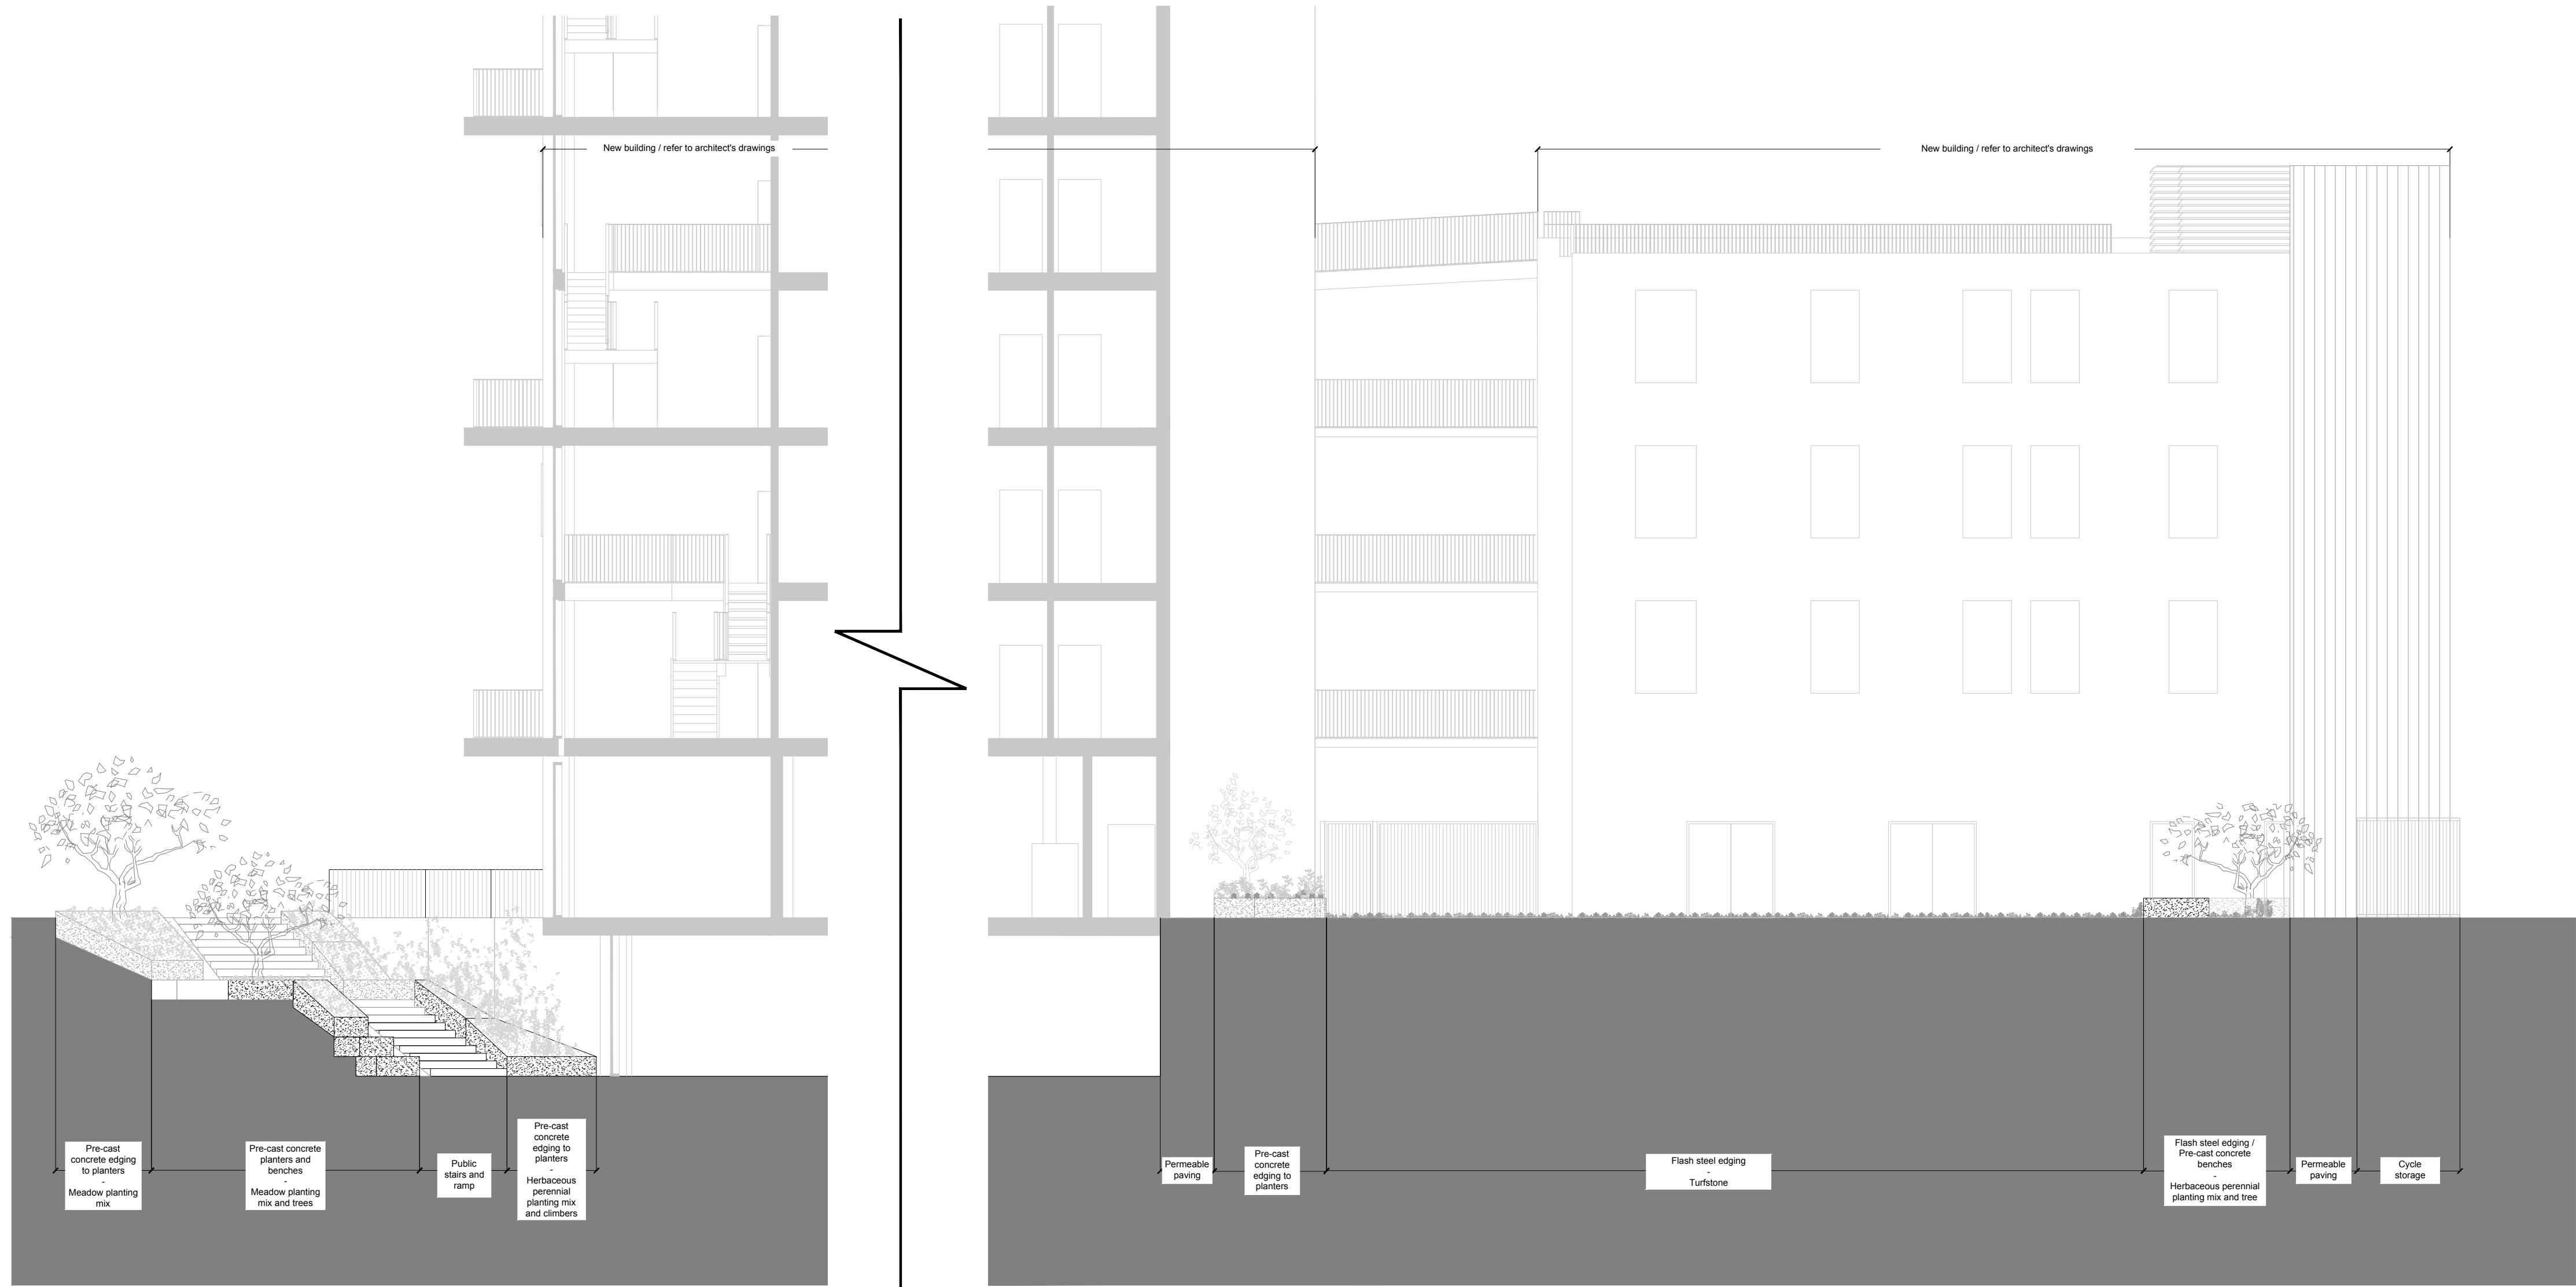


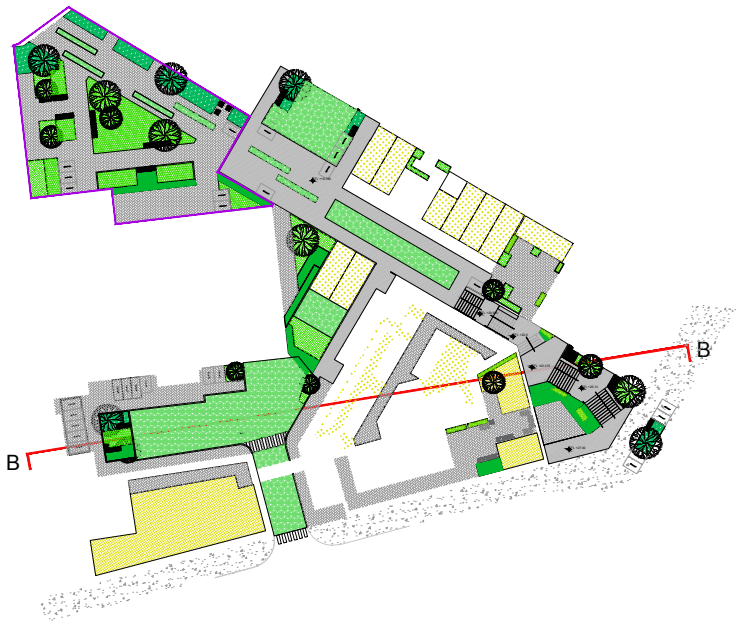

Section B-B
Scale 1:100

NOTE:
Please refer to architect's plans for
architectural arrangement and information

Please refer to structural and M&E
engineers' plans and drawings for
information.

221208	Planning App	-	FC	RC
DATE	DESCRIPTION OF REVISION	REV	DR	CH

Campbell Cadey Architects

Bussey Building, Unit BGK, 133, Copeland Rd, London SE15 3SN
www.campbellcadey.com/

DRAWING STATUS :

PLANNING

CLIENT :

PROVEWELL

PROJECT TITLE :

HARRINGAY WAREHOUSE DISTRICT
SEVEN SISTERS

DRAWING TITLE :

Landscape General Arrangement
Section B-B

DRAWING SCALE :	DRAWN BY :	DRAWN DATE :
1:100	FC	DEC 2022
PAPER SIZE :	APPROVED BY :	APPROVED DATE :
A1	RC	DEC 2022

DRAWING NUMBER :	REVISION :
2205_PL_011	