


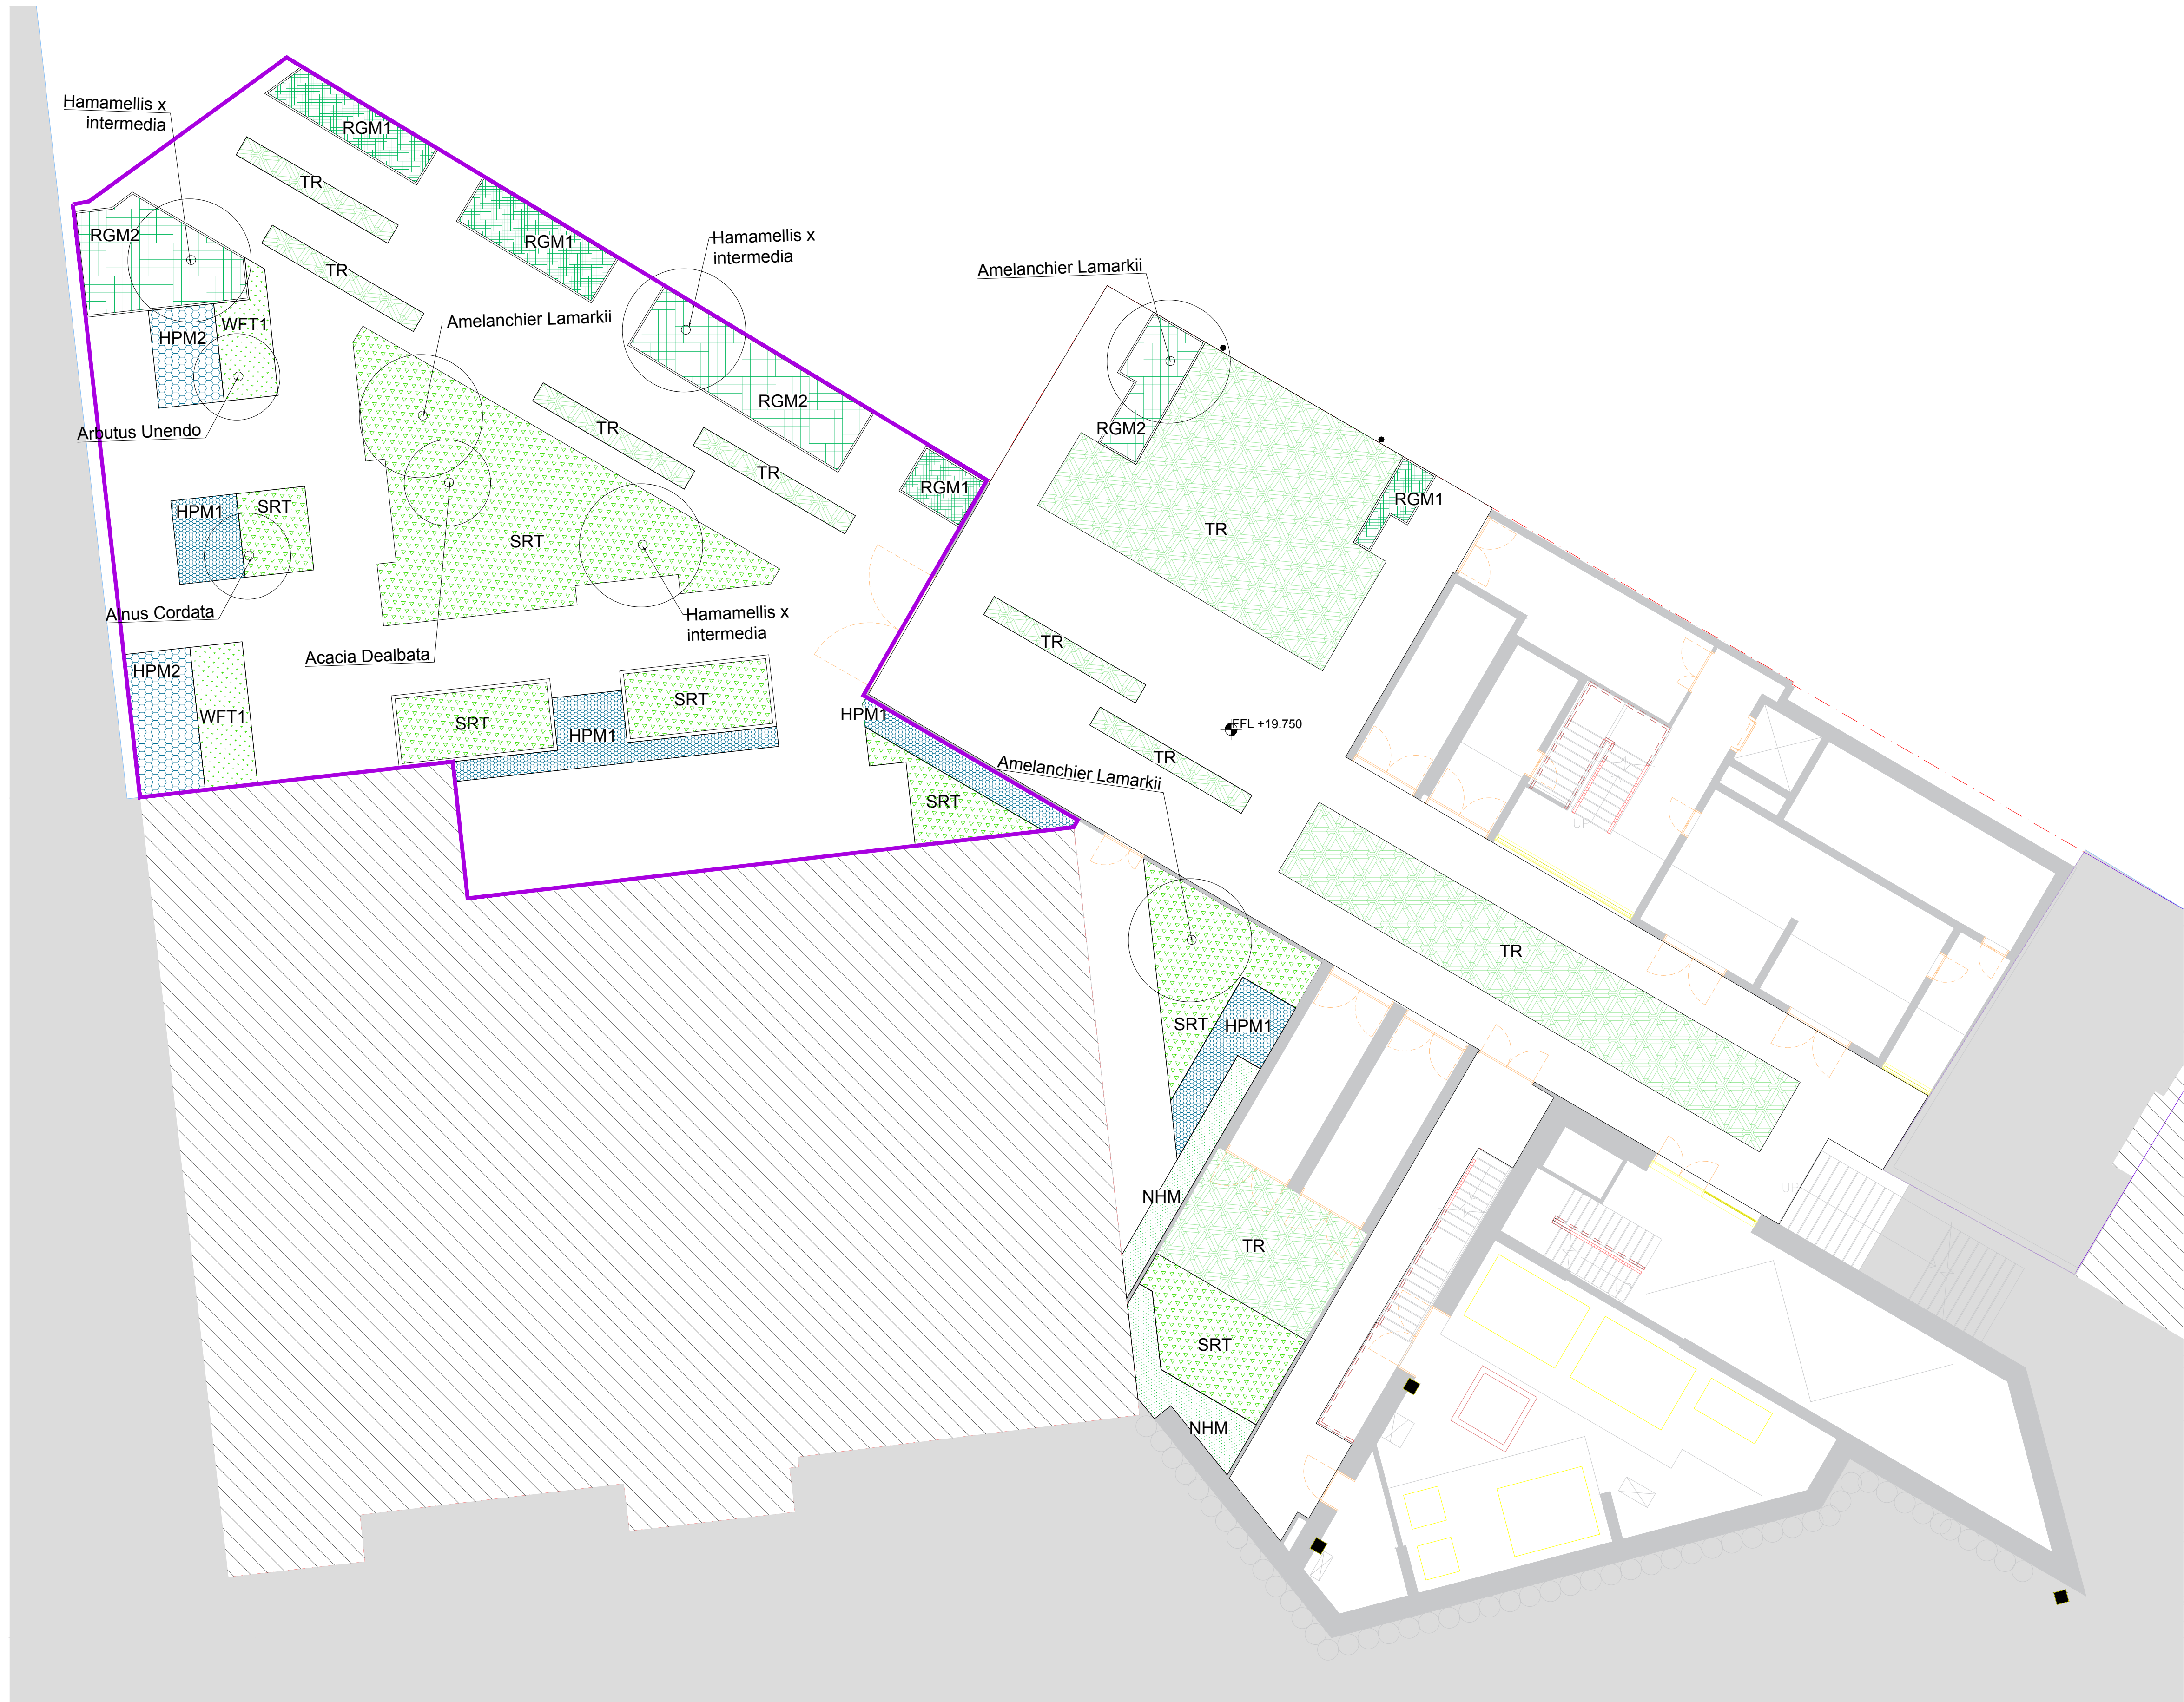

LEGEND

- NHM - Native Hedge Mix
- WTF1 - Wildflower Enriched turf 1
- WTF2 - Wildflower Enriched turf 2
- RGM1 - Rain Garden Mix 1
- RGM2 - Rain Garden Mix 2
- HPM1 - Herbaceous Perennial Mix 1
- HPM2 - Herbaceous Perennial Mix 2
- HPM3 - Herbaceous Perennial Mix 3
- HPM4 - Herbaceous Perennial Mix 4
- CLM - Climbers Mix
- SRT - Species Rich Lawn Turf
- WGR - Radmat Semi Intensive & Wildflower Systems
- SR - Radmat Extensive Sedum System
- TR - Turfstone

To be read in conjunction with planting schedules for details of each planting species.

Illustrative design - final proposal subject to further consultation with residents.

221208	Planning App	-	FC	RC
DATE	DESCRIPTION OF REVISION	REV	DR	CH

Campbell Cadey Architects

Bussey Building, Unit BGK, 133, Copeland Rd, London SE15 3SN
www.campbellcadey.com/

DRAWING STATUS :
PLANNING

CLIENT :
PROVEWELL

PROJECT TITLE :
**HARRINGAY WAREHOUSE DISTRICT
SEVEN SISTERS**

DRAWING TITLE :
**Landscape General Arrangement
Tewkesbury Road Ground Planting Plan**

DRAWING SCALE : 1:100	DRAWN BY : FC	DRAWN DATE : DEC 2022
PAPER SIZE : A1	APPROVED BY : RC	APPROVED DATE : DEC 2022

DRAWING NUMBER :
2205_PL_032

REVISION :
Copyright Campbell Cadey 2022

- GENERAL NOTES:
- Do not scale drawing.
 - All setting out, levels and dimensions are to be agreed on site.
 - The dimensions of all materials must be checked on site before any fabrication or installation can commence.
 - This drawing must be read in conjunction with all other Works Information.
 - Order of construction and setting out to be agreed on site.

NOTE:
Please refer to architect's plans for architectural arrangement and information

Please refer to structural and M&E engineers' plans and drawings for information.