

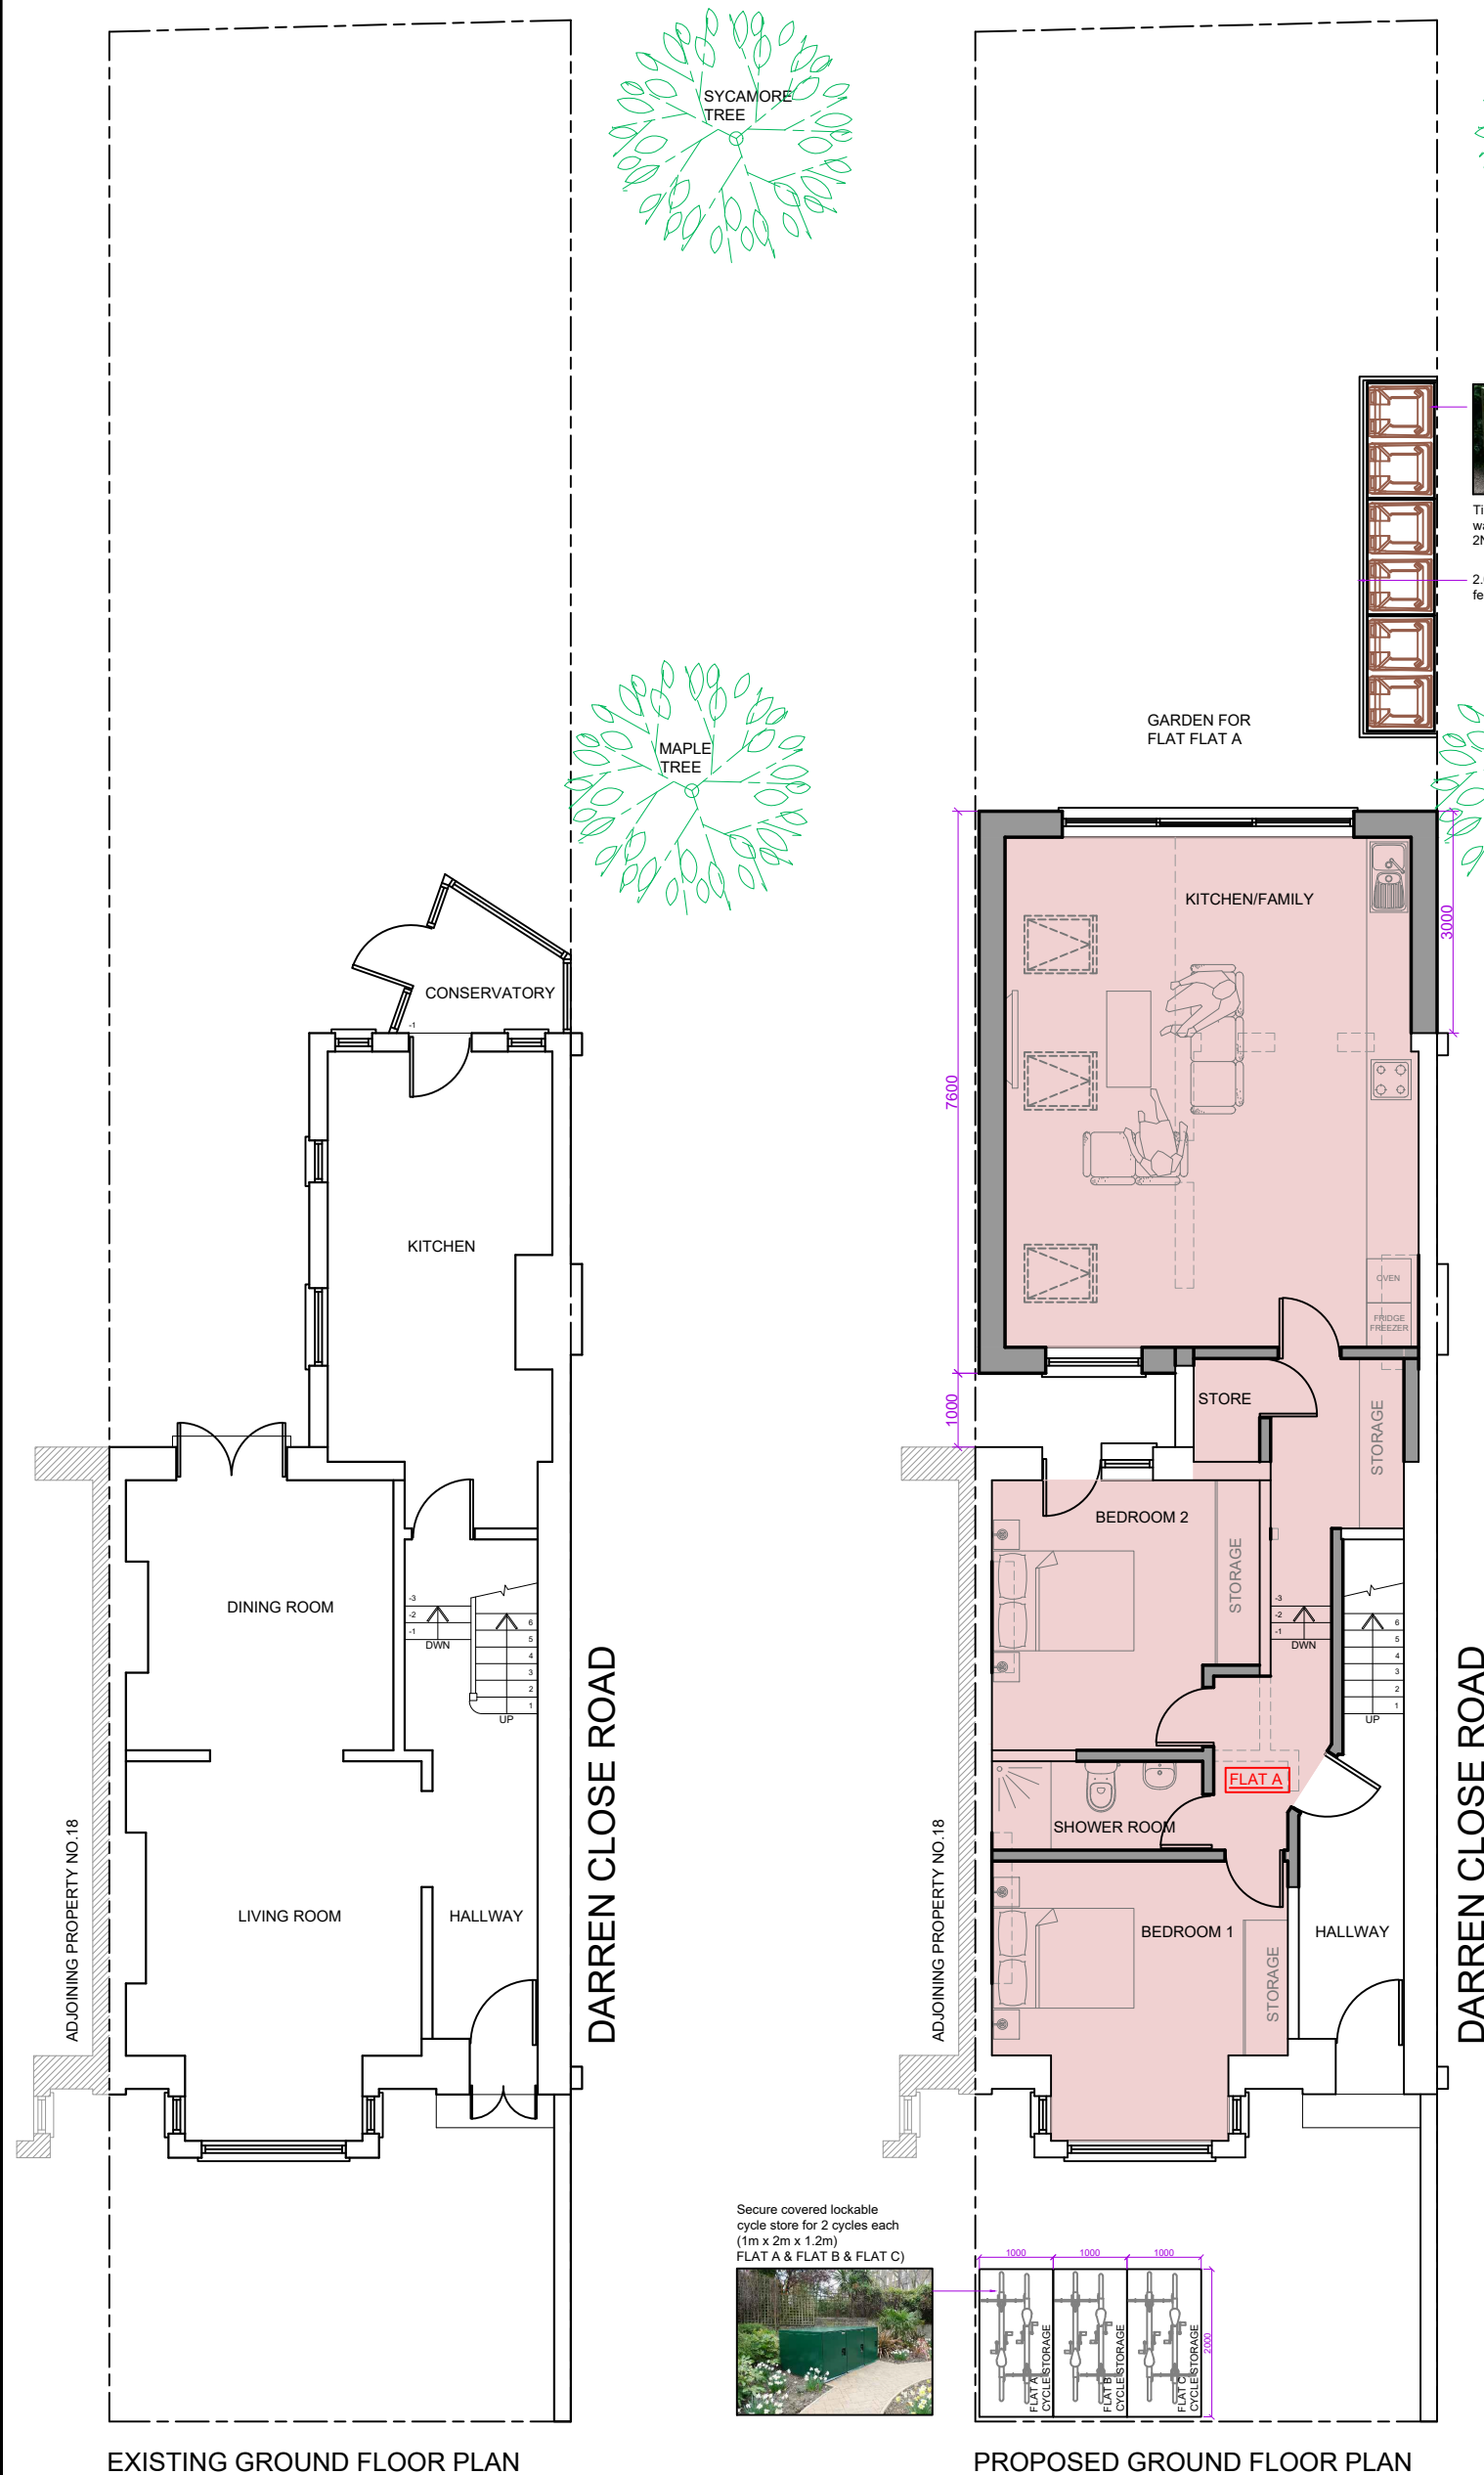
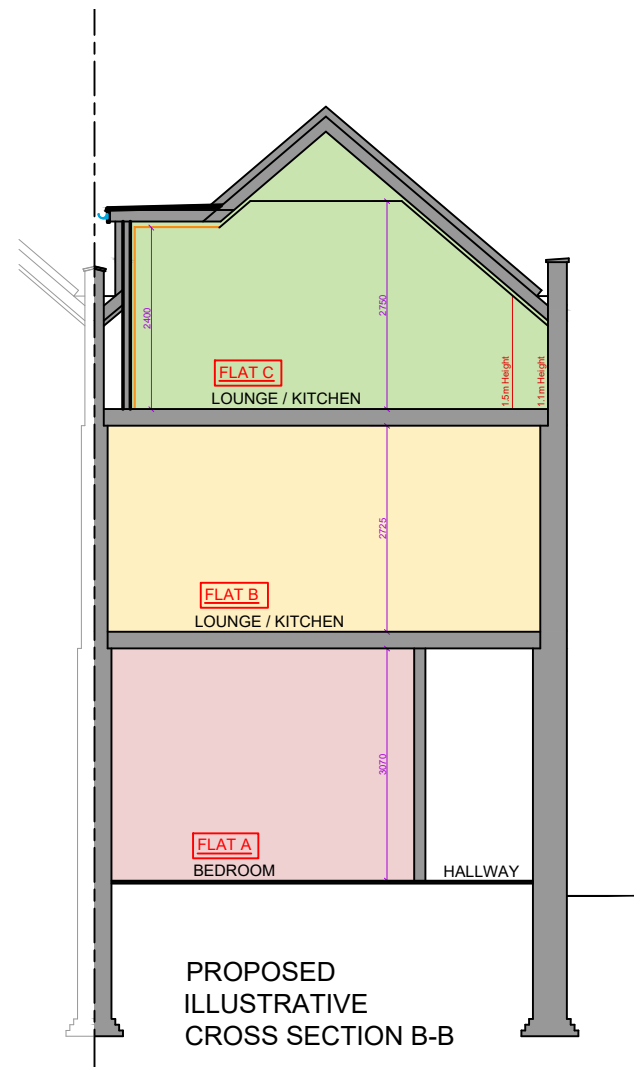
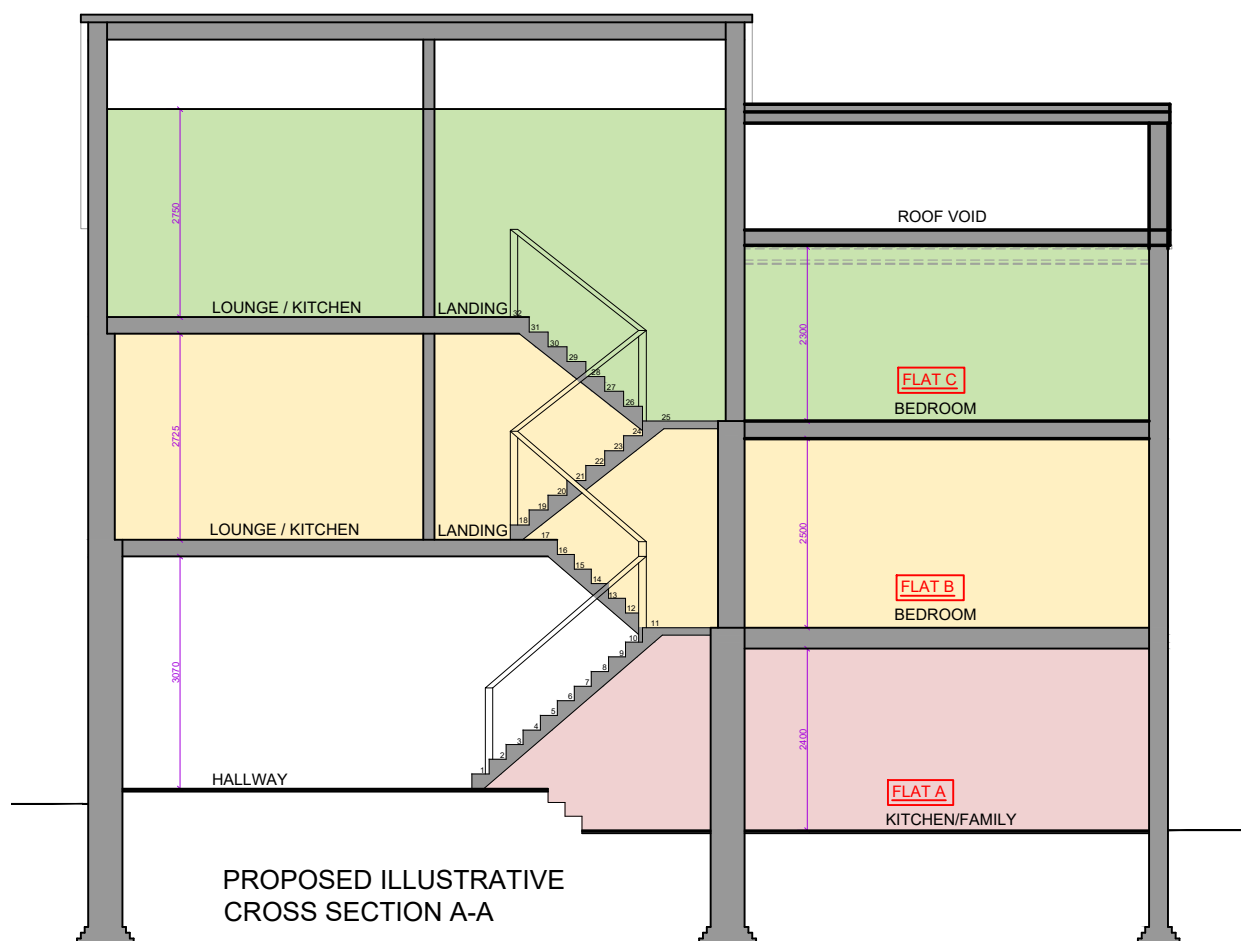
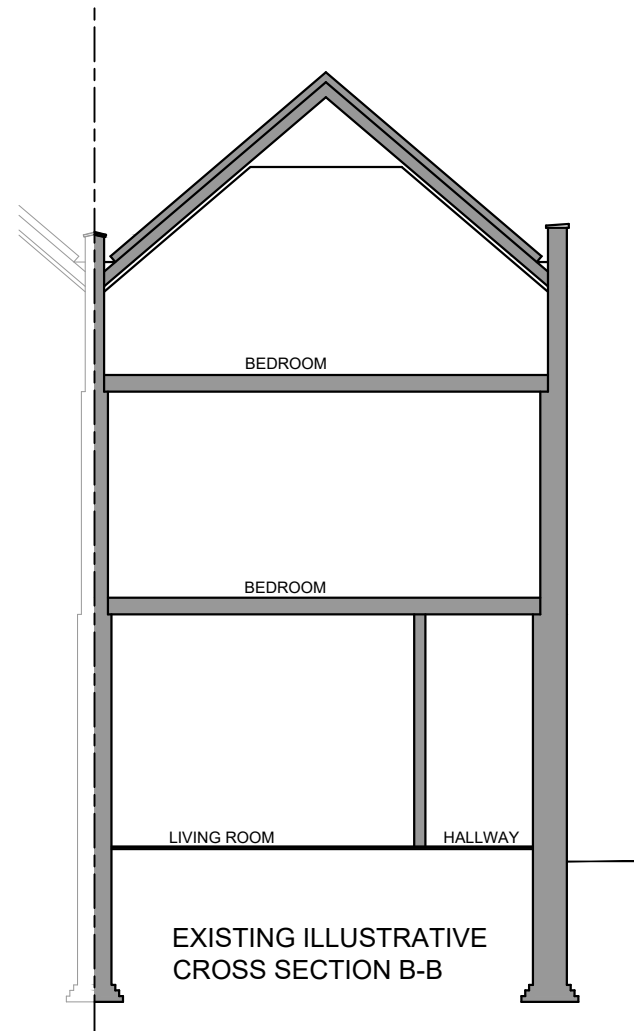
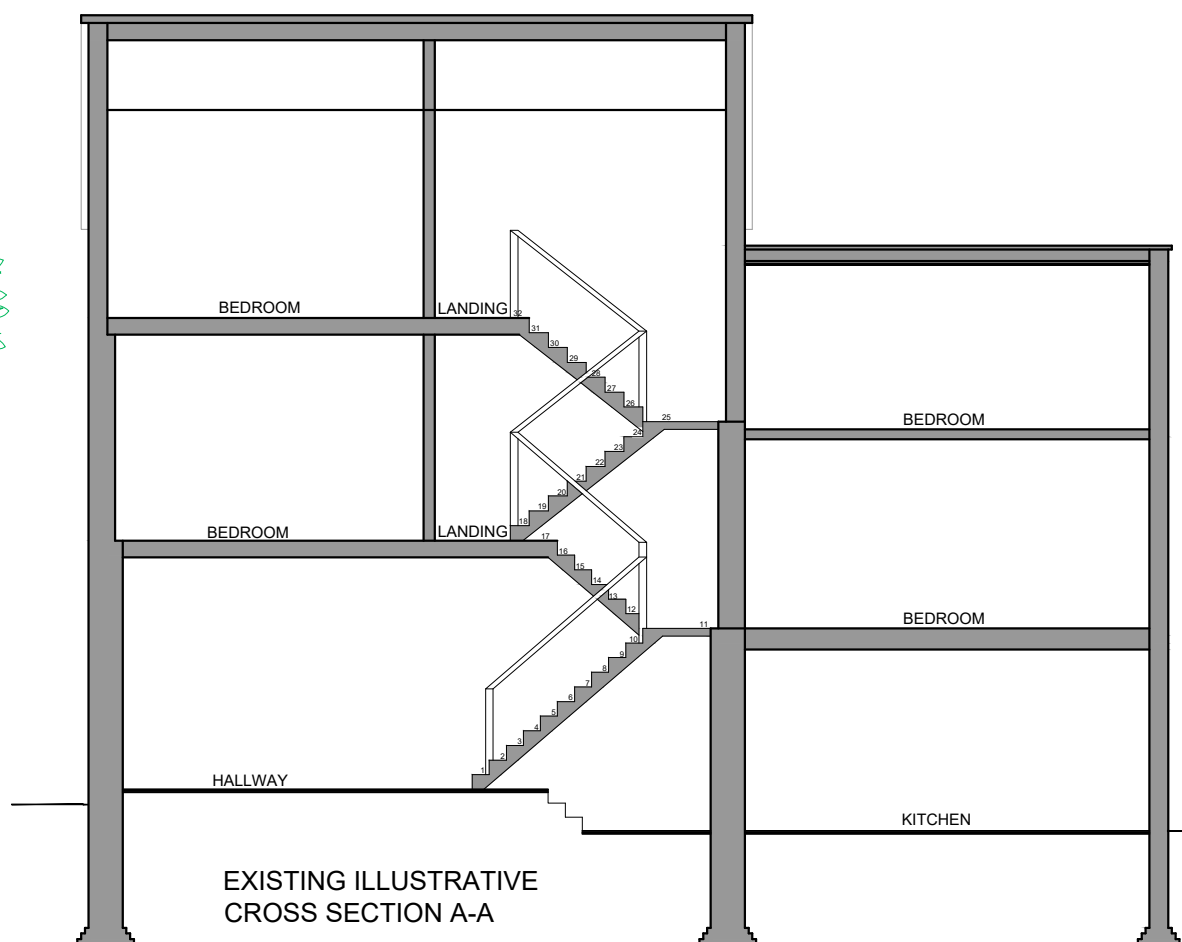


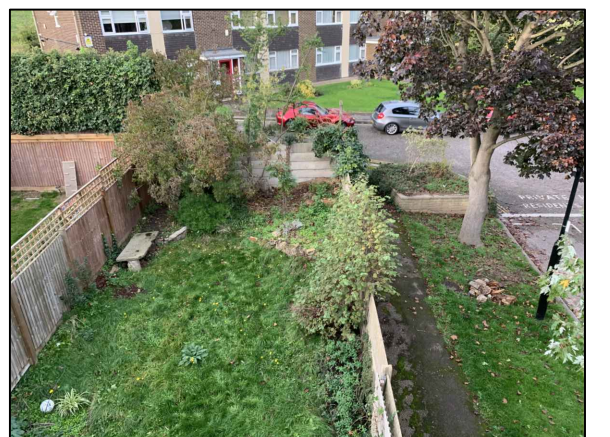

EXISTING SITE PHOTOS

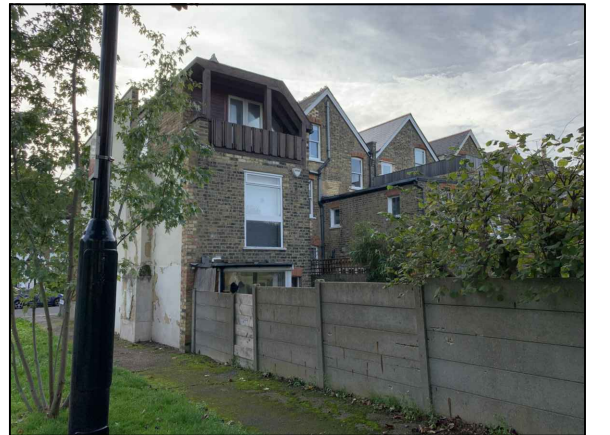

A.	15.03.23	Cycle storage and bin location updated.
Rev.	Date	Comment
(1:50)	1m	2m
(1:100)	1m	2m 3m 4m 5m
Copyright ©		
kdb building designs		
Chartered Architectural Technologist 020 3875 2000 plans@kdbdesigns.co.uk www.kdbdesigns.co.uk		
Client:	MR SHARAD PATEL	
Site Address:	16 OSSIAN ROAD LONDON N4 4EA	
Project Title:	SINGLE STOREY SIDE, REAR EXTENSION, SIDE DORMER AND CONVERSION INTO 3 x SELF-CONTAINED FLATS	
Status:	PLANNING	
Drawn:	JS	Checked: KB
Date:	15.11.2022	Scale: 1:100 @ A2
Drawing Title:	EXISTING & PROPOSED BLOCK PLAN, ILLUSTRATIVE CROSS SECTION DETAILS AND SITE PHOTOS	
Job No:	OSSR16	Drawing No: PL-03
Rev:	A	