

Job title  
Broadwater Farm Estate, Haringey  
Job no. 7522

Client  
Willmott Dixon Construction Ltd.


Map title  
Tree Protection Plan

Section:  
1 of 5  
Scale  
(at A2) 1:500


Date of survey  
15/02/2021 & 02/02/2023


Surveyor  
Callum Campbell

Drawn  
WR  
Approved  
JW  
Date  
27/02/2023

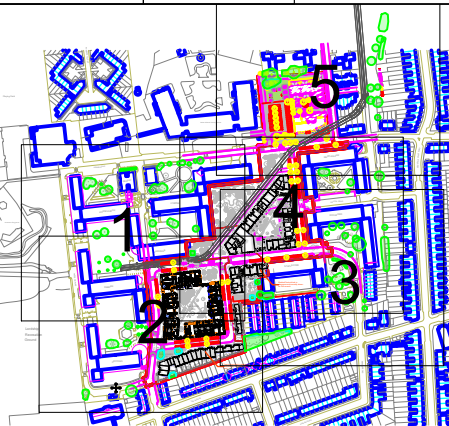


- Legend
- Crown spread of category C - Trees with low quality and value
  - Crown spread of category B - Trees with moderate quality and value
  - Crown spread of category U - Trees of poor quality
  - Root Protection Area (RPA)
  - Crown spread of Category B groups
  - Crown spread of Category C groups
  - BS 5837:2012 Tree Protection Fencing
  - Construction Exclusion Zones (CEZ)

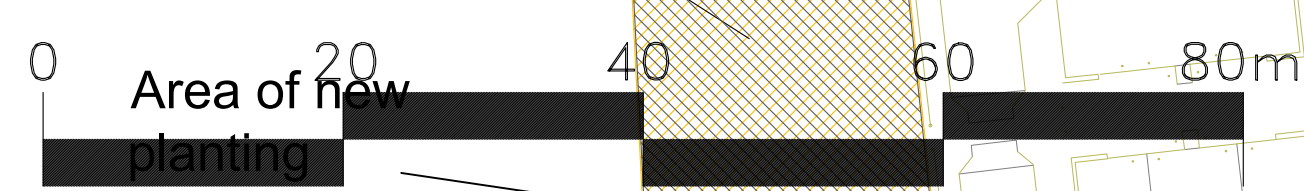

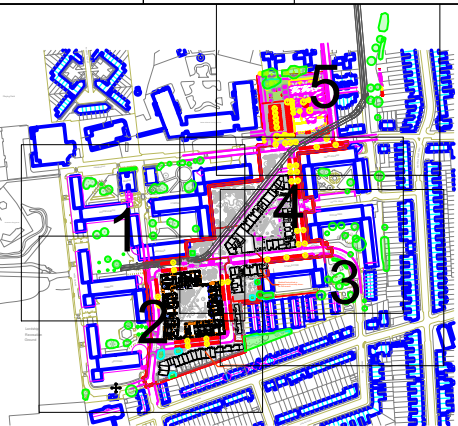

Legend

- Crown spread of category C - Trees with low quality and value
- Crown spread of category B - Trees with moderate quality and value
- Crown spread of category U - Trees of poor quality
- Root Protection Area (RPA)
- Crown spread of Category B groups
- Crown spread of Category C groups
- Trees for removal
- BS 5837:2012 Tree Protection Fencing
- Construction Exclusion Zones (CEZ)

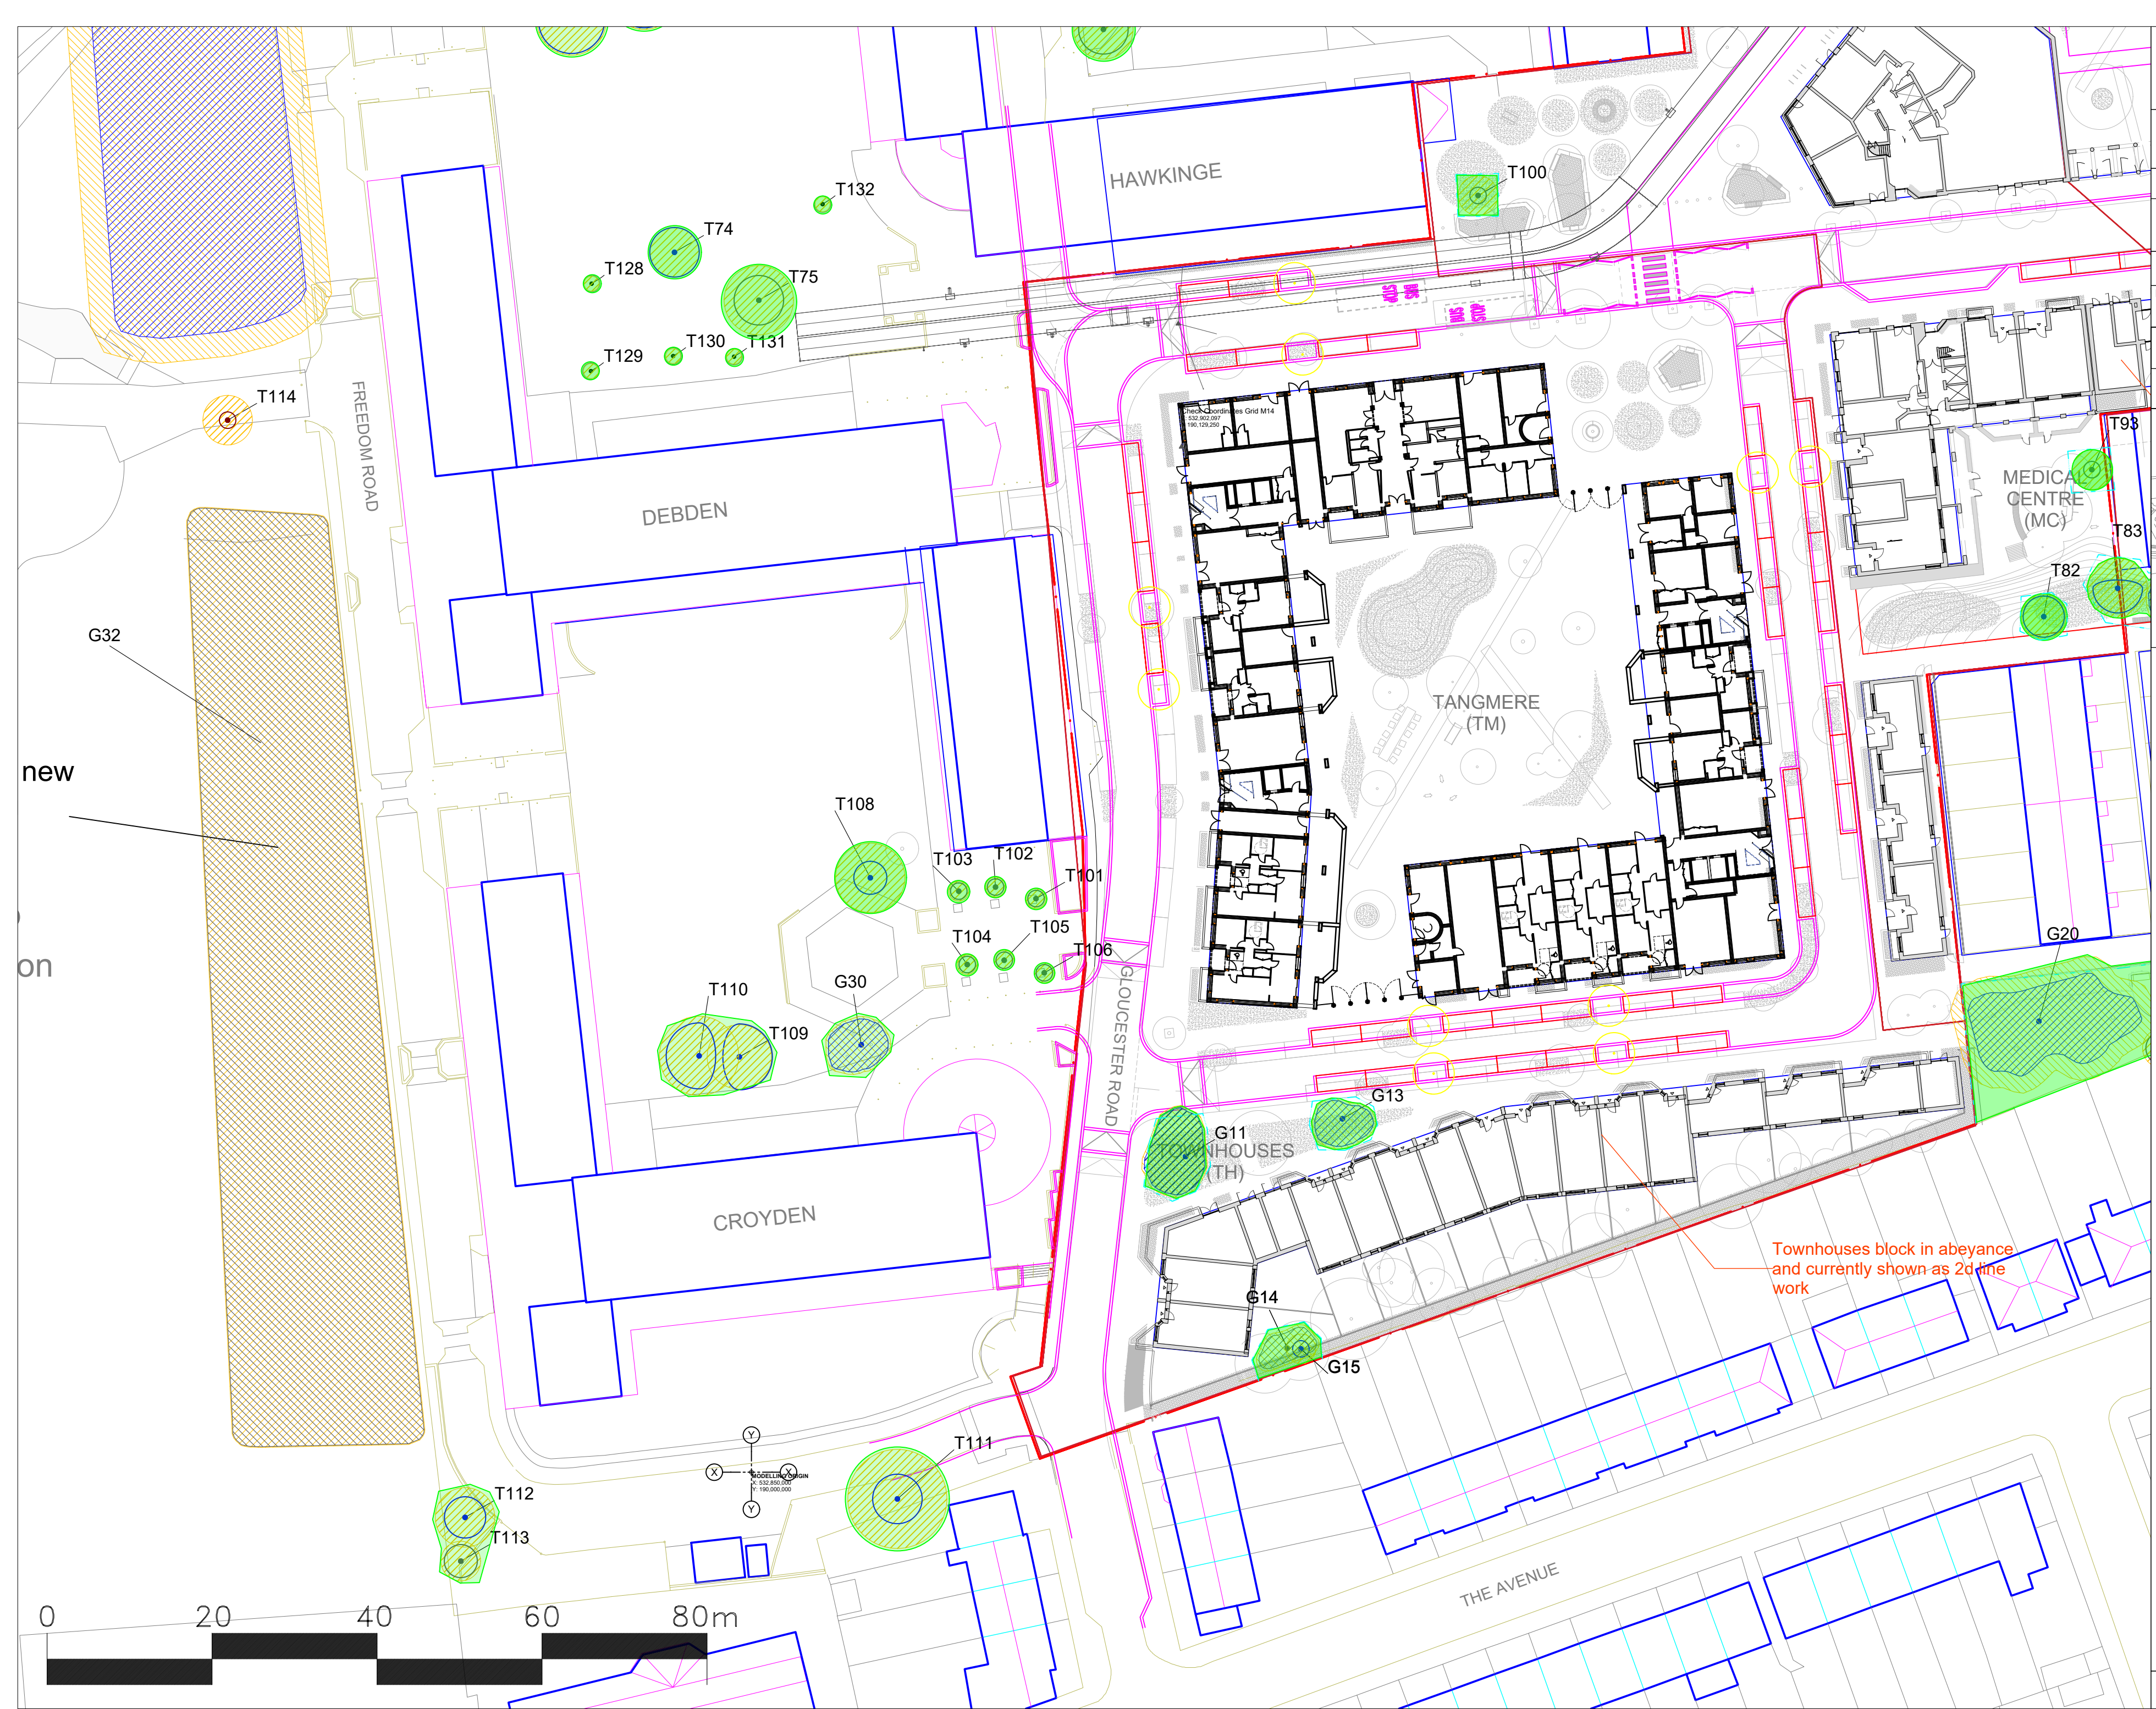

Townhouses block in abeyance and currently shown as 2d line work

