


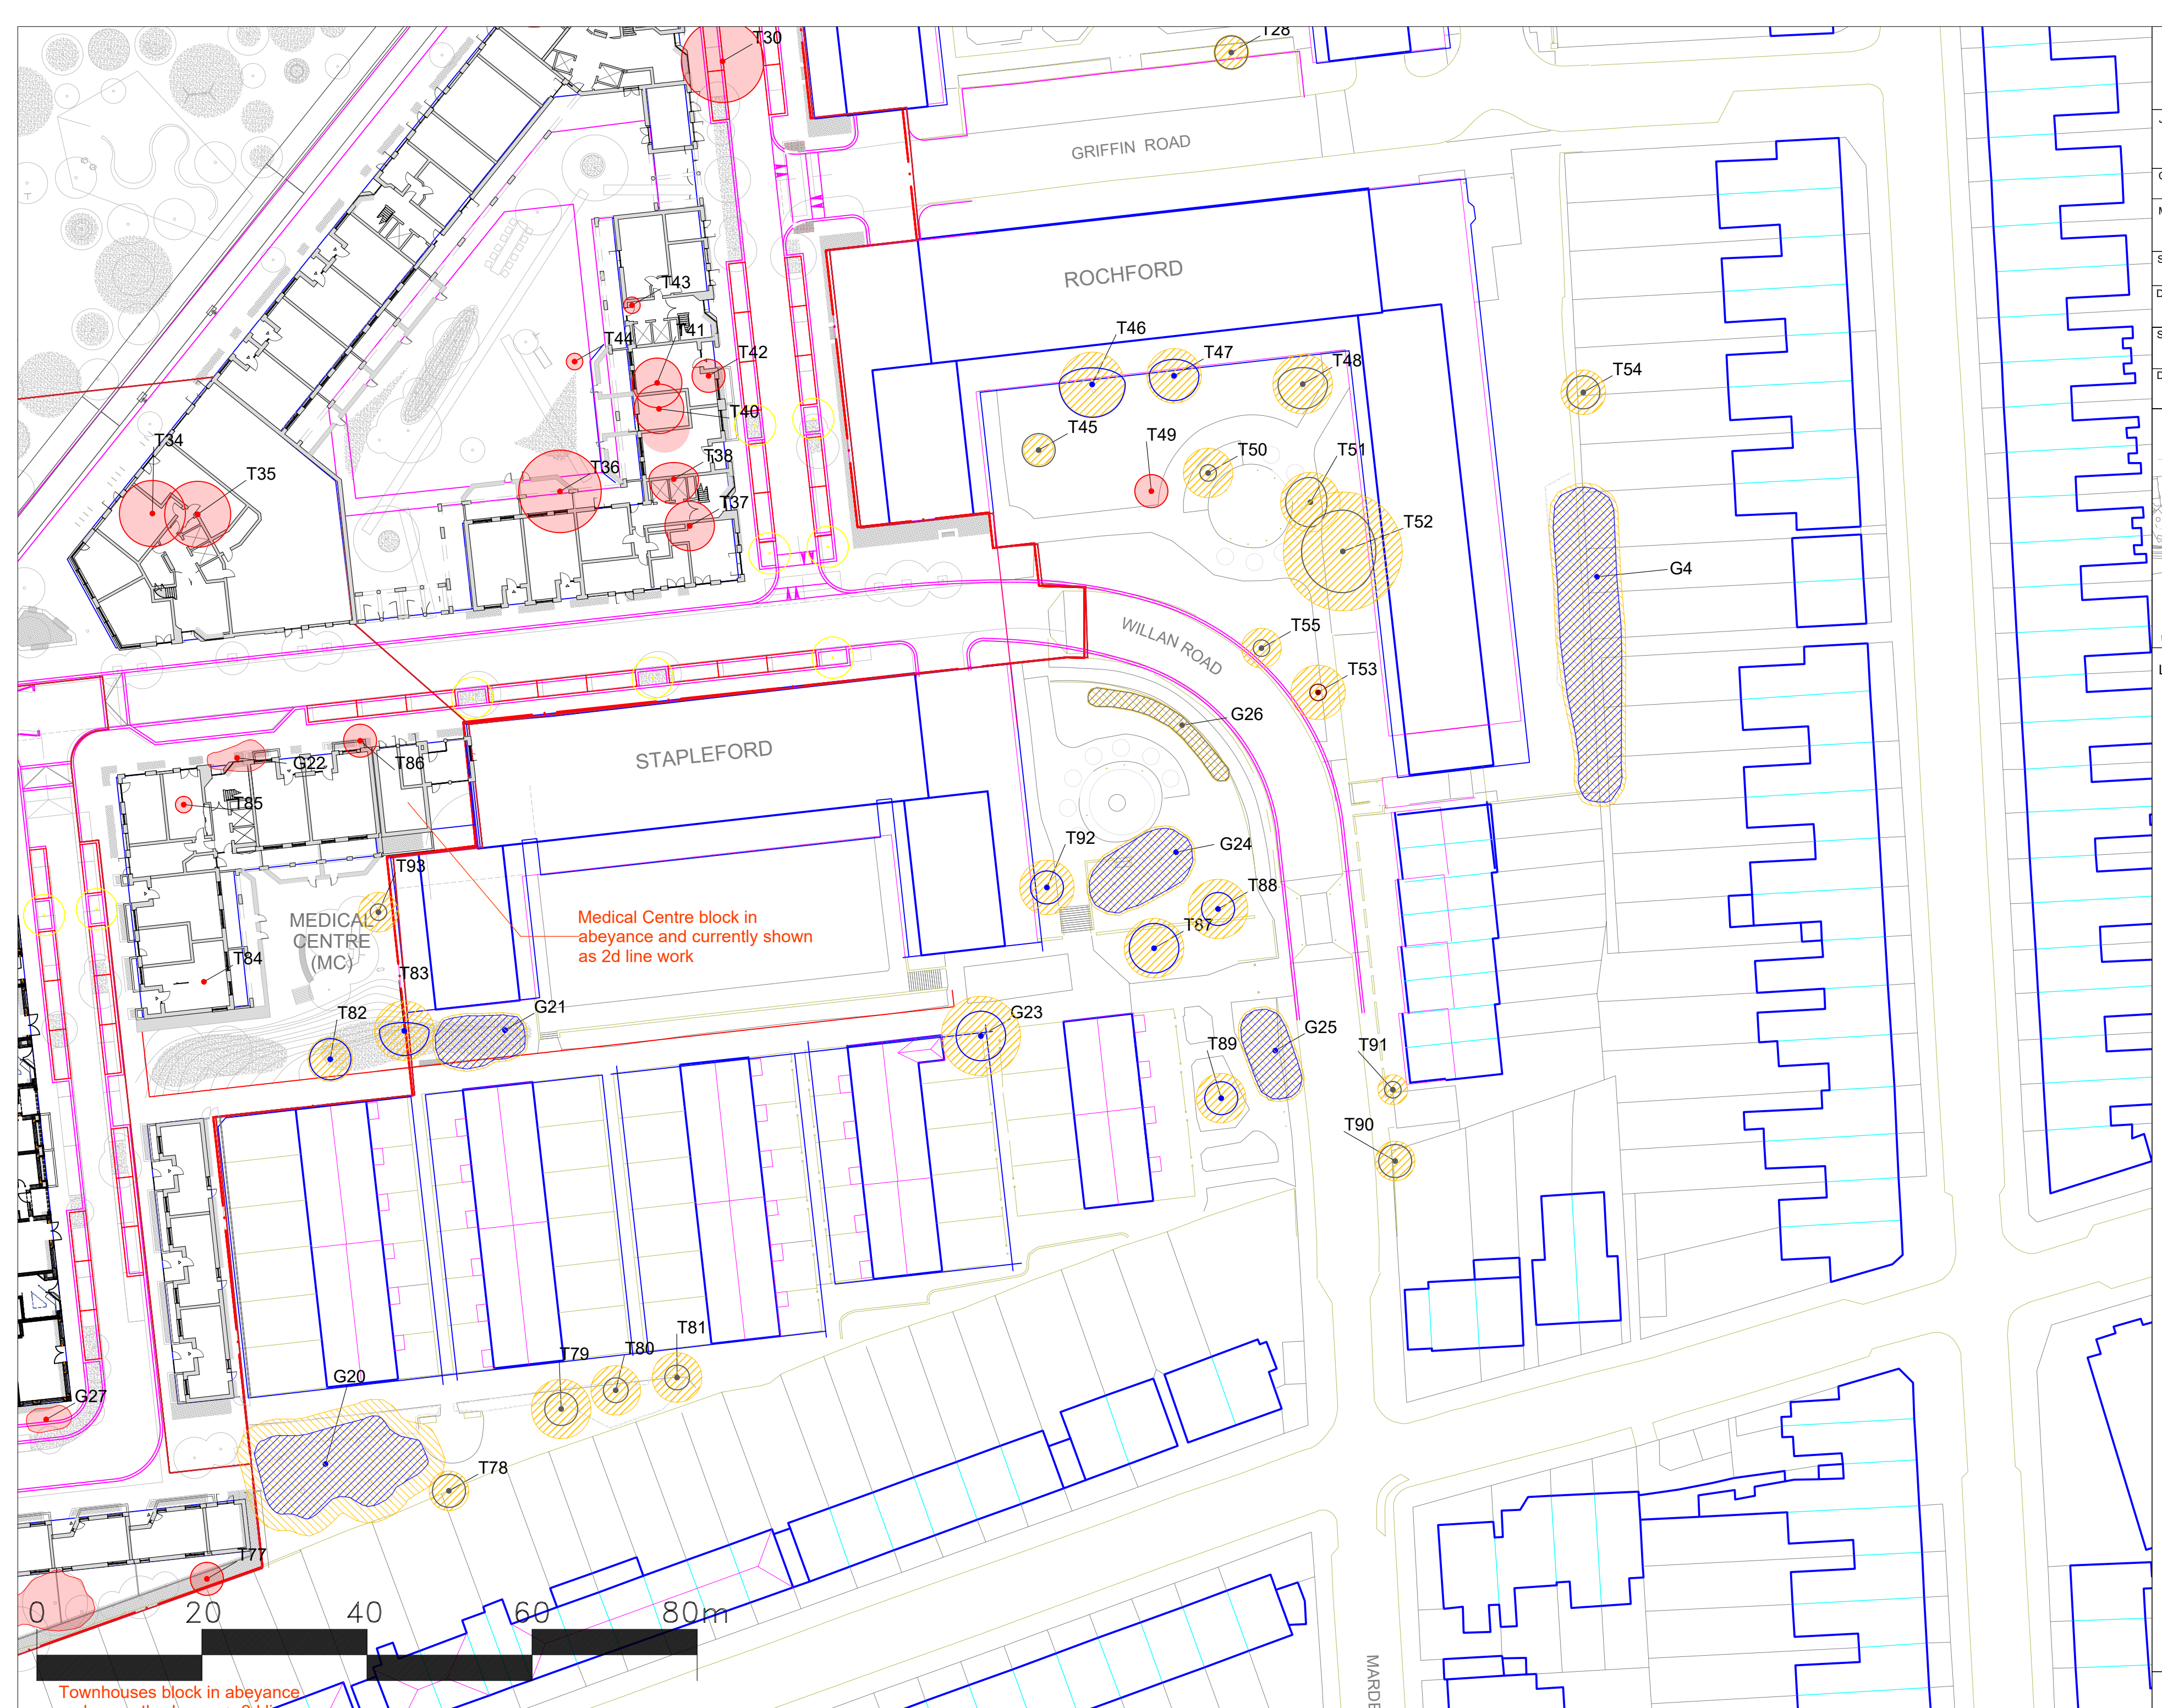

Job title
Broadwater Farm Estate, Haringey
Job no. 7522

Client
Wilmott and Dixon Construction Ltd.

Map title
Tree Retention and Removal Plan


Section:
4 of 5

Scale
(at A2) 1:500

Date of survey
15/02/2021

Surveyor
Callum Campbell

Drawn	Approved	Date
WR	JW	07/02/2023

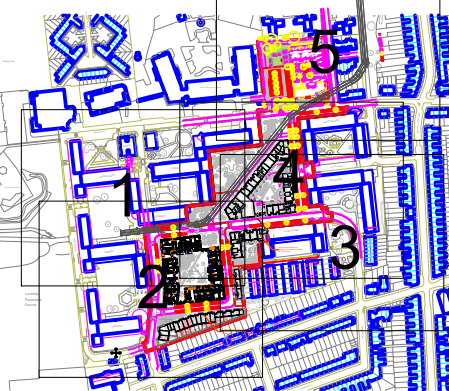

Legend

- Crown spread of category C - Trees with low quality and value
- Crown spread of category B - Trees with moderate quality and value
- Crown spread of category U - Trees of poor quality
- Root Protection Area (RPA)
- Crown spread of Category B groups
- Crown spread of Category C groups
- Trees for removal

