

Job title
Broadwater Farm Estate, Haringey
Job no. 7522

Client
Wilmott and Dixon Construction Ltd.

Map title
Tree Protection Plan


Section:
3 of 5

Scale
(at A2) 1:500

Date of survey
15/02/2021 & 02/02/2023


Surveyor
Callum Campbell

Drawn	Approved	Date
WR	JW	27/02/2023

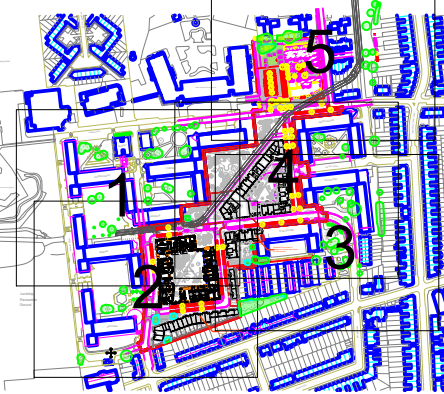

Legend

- Crown spread of category C - Trees with low quality and value
- Crown spread of category B - Trees with moderate quality and value
- Crown spread of category U - Trees of poor quality
- Root Protection Area (RPA)
- Crown spread of Category B groups
- Crown spread of Category C groups
- Trees for removal
- BS 5837:2012 Tree Protection Fencing
- Construction Exclusion Zones (CEZ)

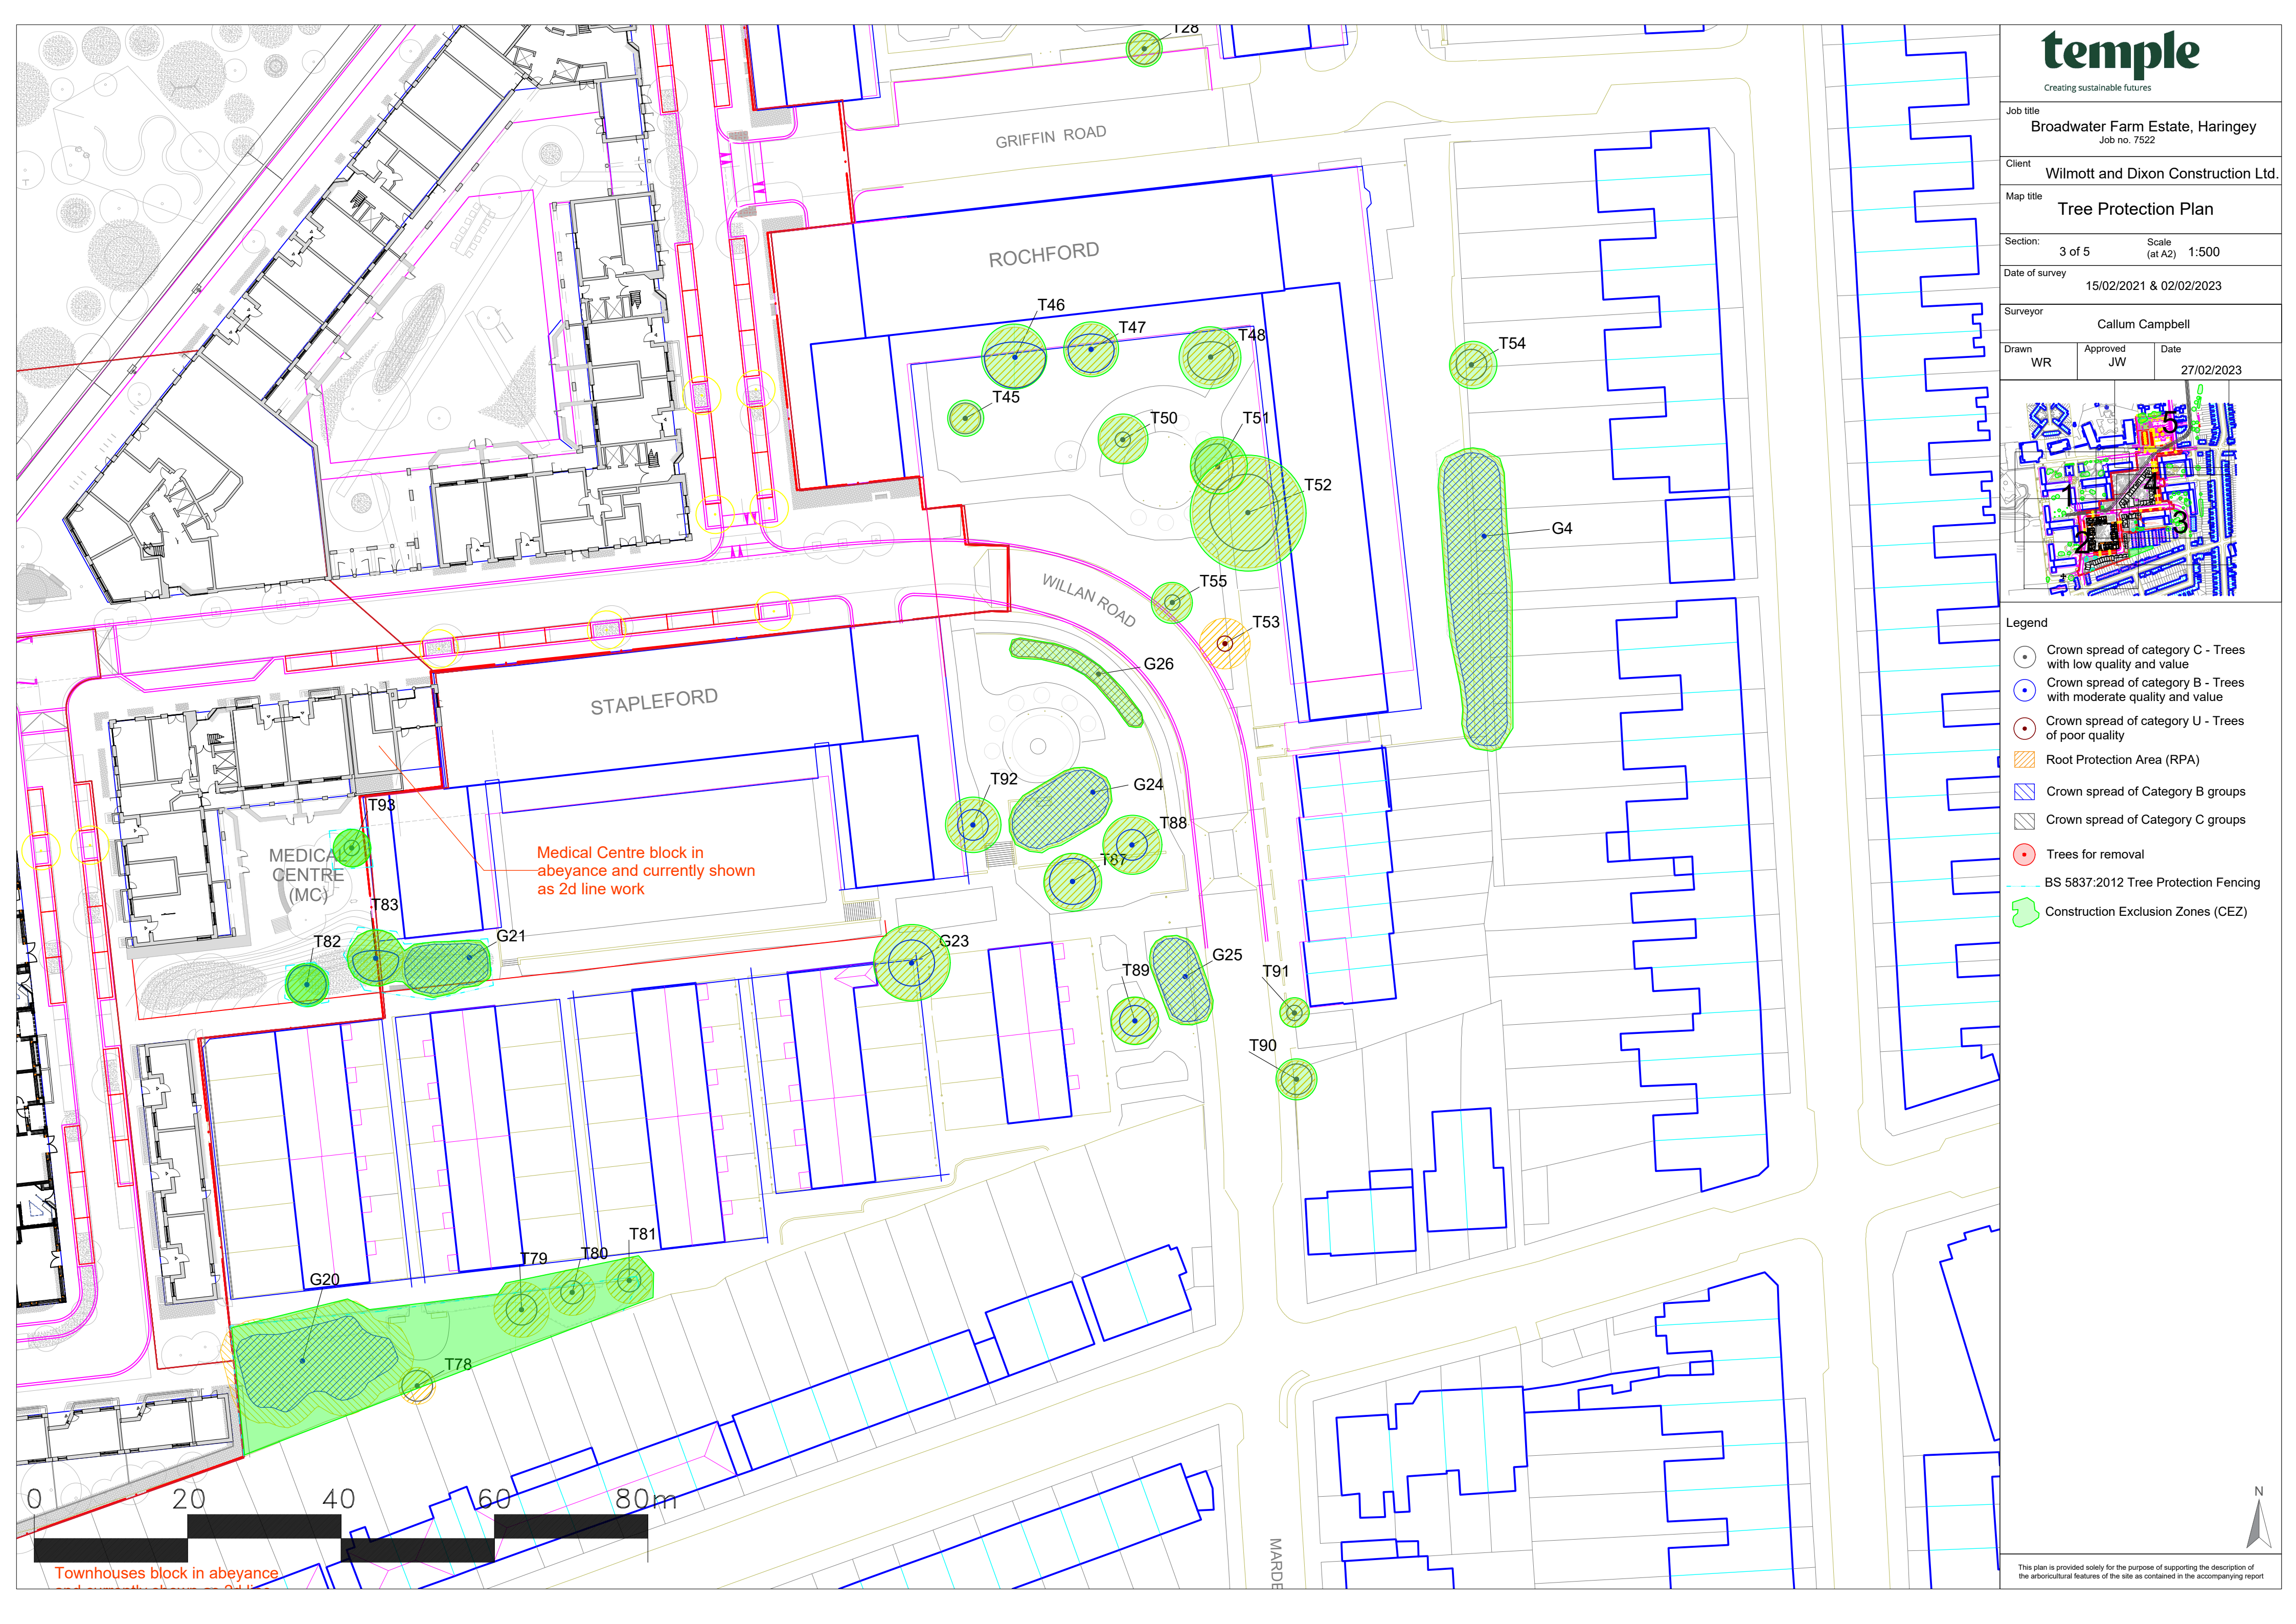

Job title
Broadwater Farm Estate, Haringey
Job no. 7522

Client
Wilmott and Dixon Construction Ltd.

Map title
Tree Protection Plan


Section:
4 of 5

Scale
(at A2) 1:500

Date of survey
15/02/2021 & 02/02/2023

Surveyor
Callum Campbell

Drawn	Approved	Date
WR	JW	27/02/2023

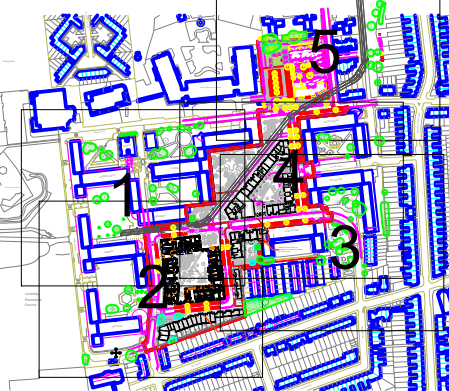

Legend

- Crown spread of category C - Trees with low quality and value
- Crown spread of category B - Trees with moderate quality and value
- Crown spread of category U - Trees of poor quality
- Root Protection Area (RPA)
- Crown spread of Category B groups
- Crown spread of Category C groups
- Trees for removal
- BS 5837:2012 Tree Protection Fencing
- Construction Exclusion Zones (CEZ)

