

Job title
Broadwater Farm Estate, Haringey
Job no. 7522

Client
Wilmott and Dixon Construction Ltd.


Map title
Tree Retention and Removal Plan

Section: 4 of 5 Scale (at A2) 1:500


Date of survey 15/02/2021


Surveyor
Callum Campbell

Drawn	Approved	Date
WR	JW	07/02/2023

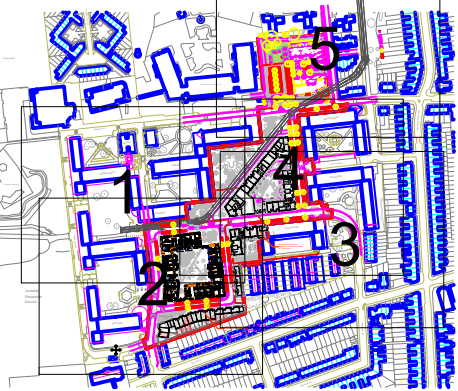

- Legend
- Crown spread of category C - Trees with low quality and value
 - Crown spread of category B - Trees with moderate quality and value
 - Crown spread of category U - Trees of poor quality
 - ▨ Root Protection Area (RPA)
 - ▨ Crown spread of Category B groups
 - ▨ Crown spread of Category C groups
 - Trees for removal

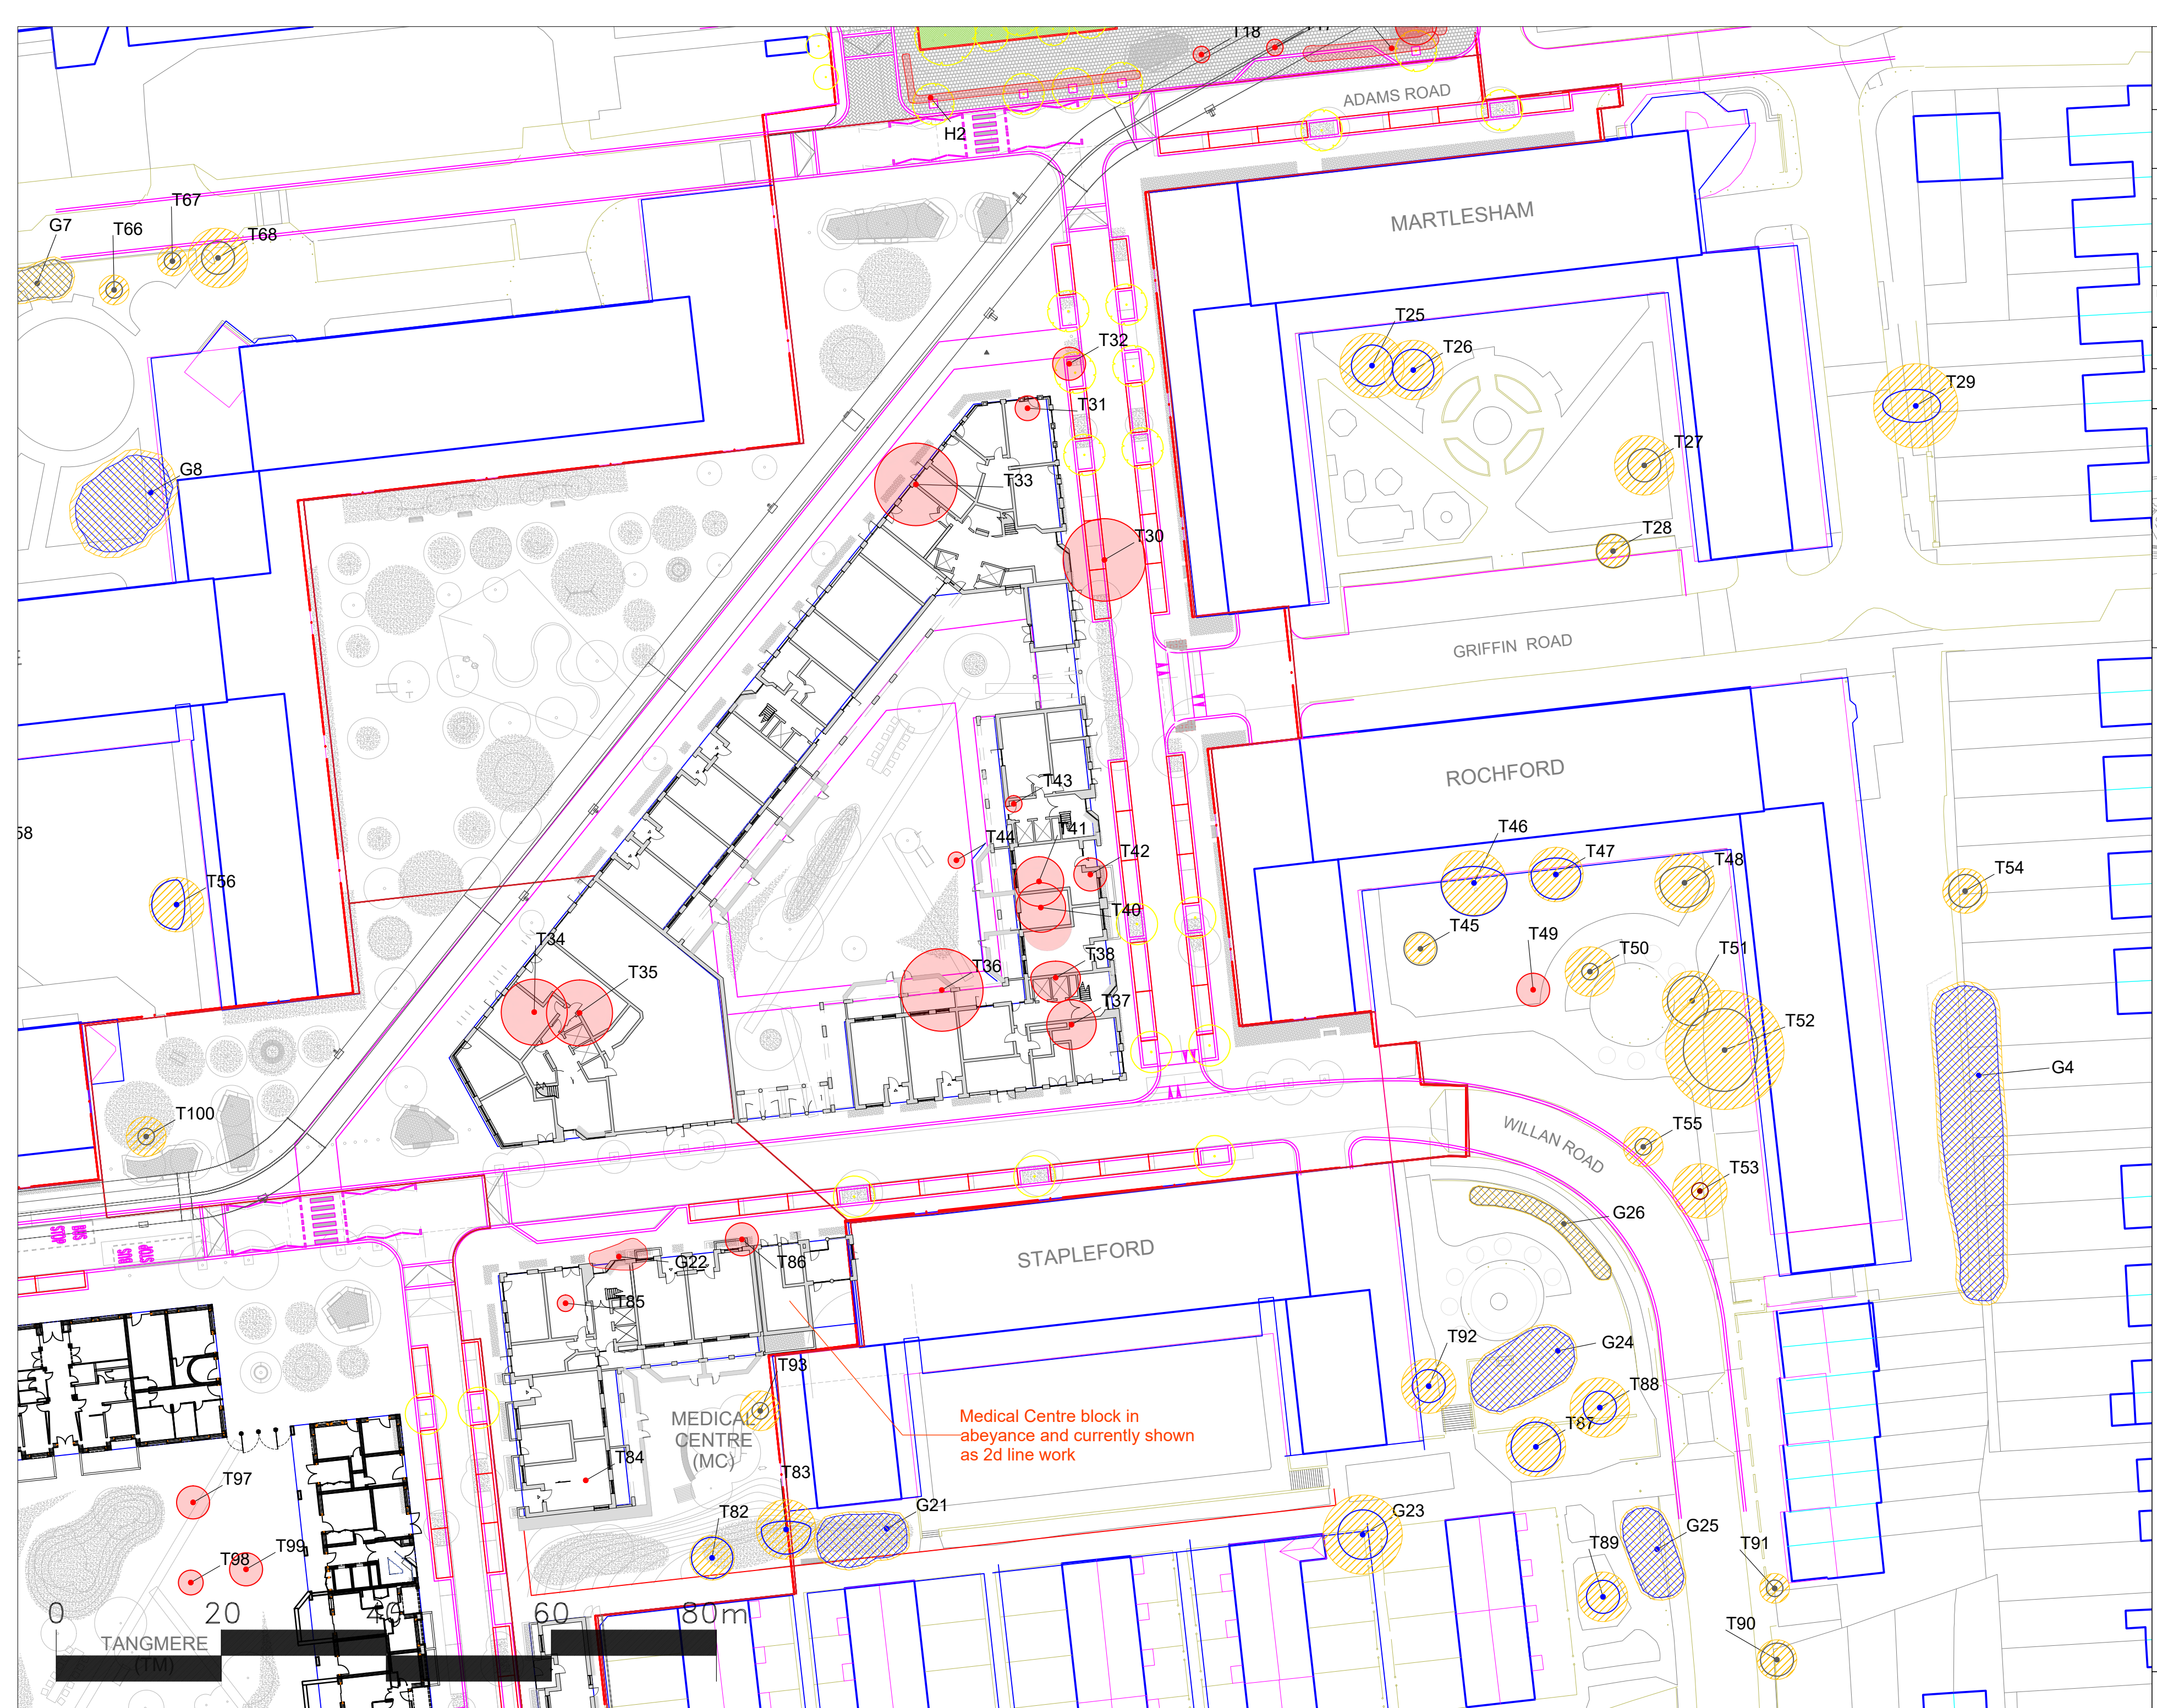

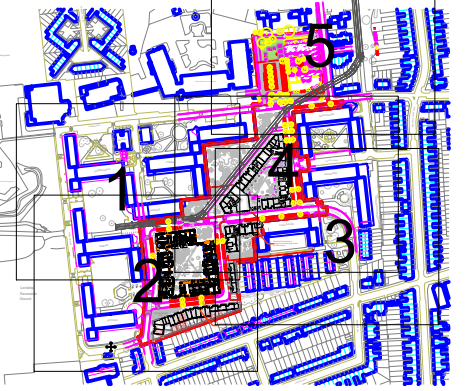

- ### Legend
-  Crown spread of category C - Trees with low quality and value
 -  Crown spread of category B - Trees with moderate quality and value
 -  Crown spread of category U - Trees of poor quality
 -  Root Protection Area (RPA)
 -  Crown spread of Category B groups
 -  Crown spread of Category C groups
 -  Trees for removal

