



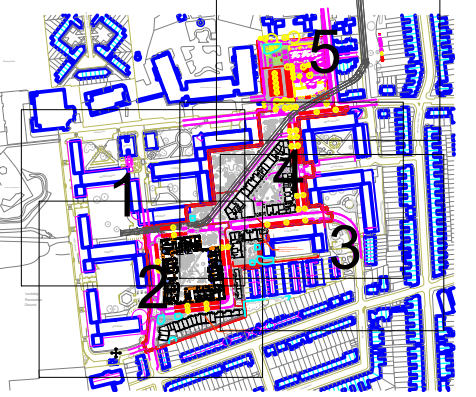

- Legend
- Crown spread of category C - Trees with low quality and value
 - Crown spread of category B - Trees with moderate quality and value
 - Crown spread of category U - Trees of poor quality
 - Root Protection Area (RPA)
 - Crown spread of Category B groups
 - Crown spread of Category C groups
 - Trees for removal
 - BS 5837:2012 Tree Protection Fencing

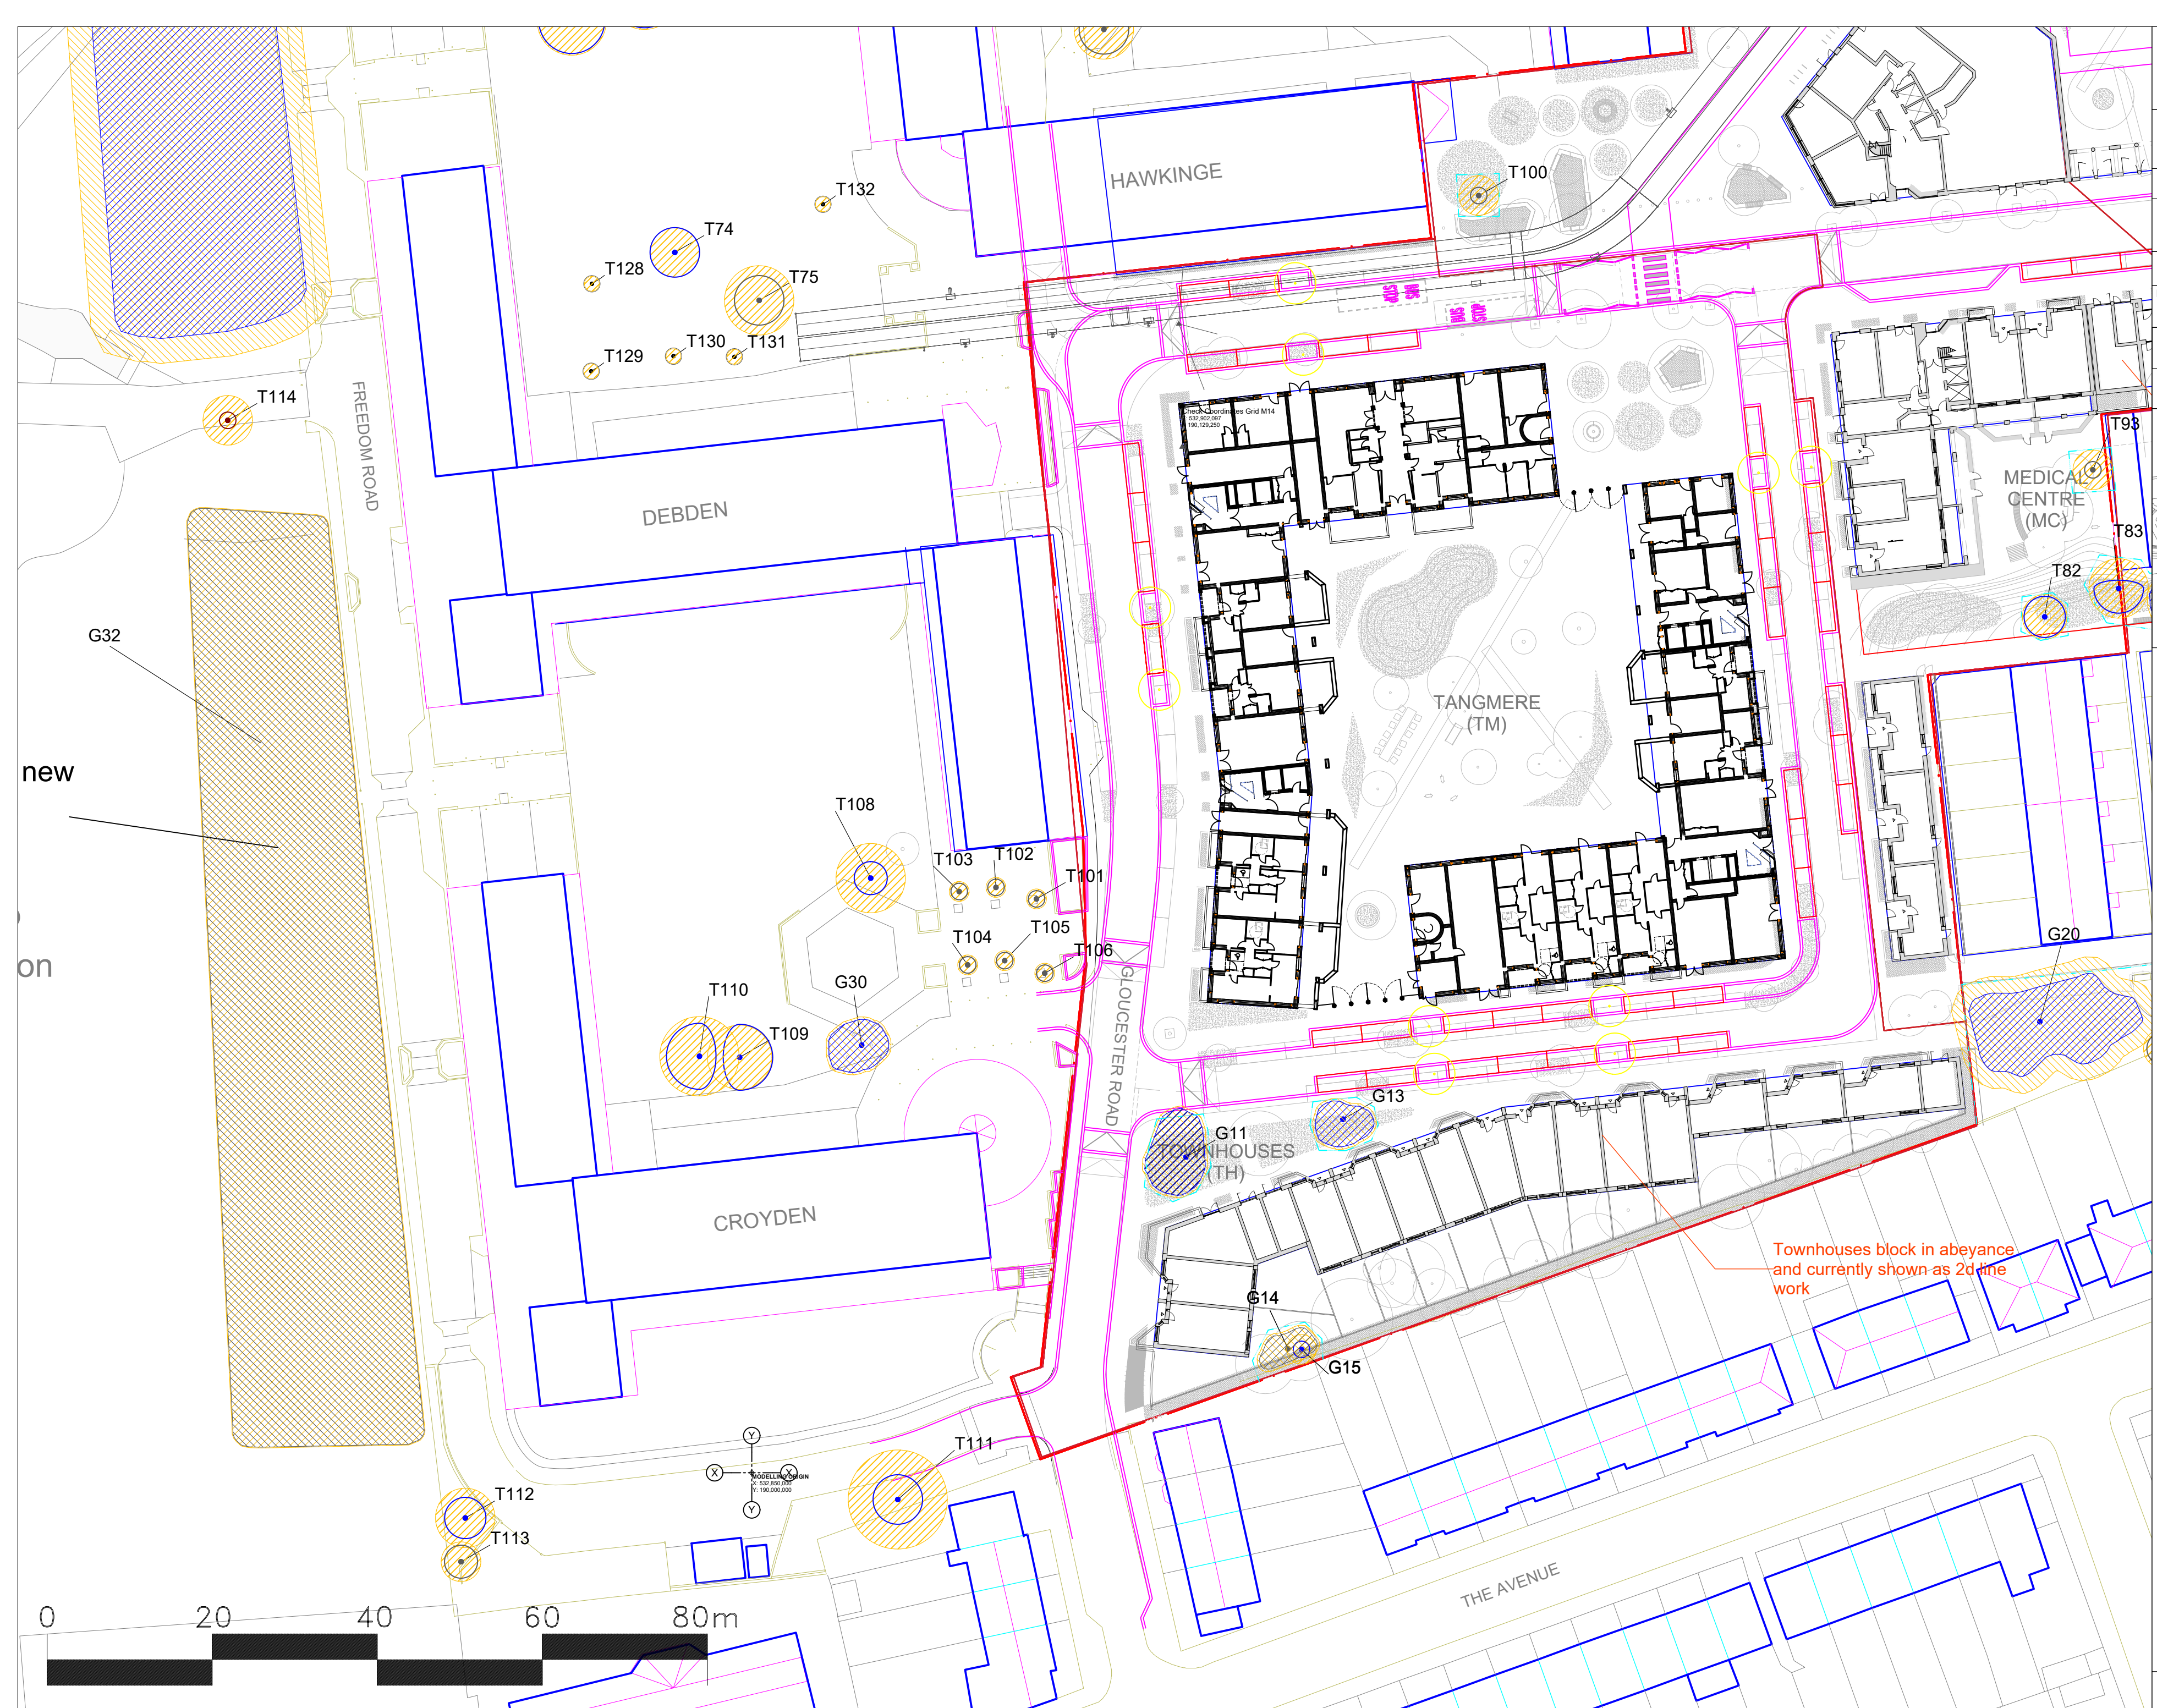

Townhouses block in abeyance and currently shown as 2d line work

Job title
Broadwater Farm Estate, Haringey
Job no. 7522

Client
Wilmott and Dixon Construction Ltd.

Map title
Tree Protection Plan


Section:
3 of 5

Scale
(at A2) 1:500

Date of survey
15/02/2021 & 02/02/2023


Surveyor
Callum Campbell

Drawn	Approved	Date
WR	JW	07/02/2023

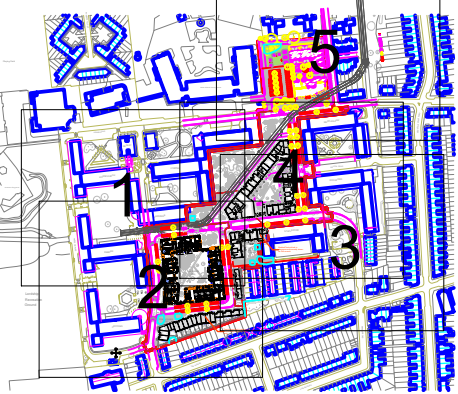

Legend

- Crown spread of category C - Trees with low quality and value
- Crown spread of category B - Trees with moderate quality and value
- Crown spread of category U - Trees of poor quality
- Root Protection Area (RPA)
- Crown spread of Category B groups
- Crown spread of Category C groups
- Trees for removal
- BS 5837:2012 Tree Protection Fencing

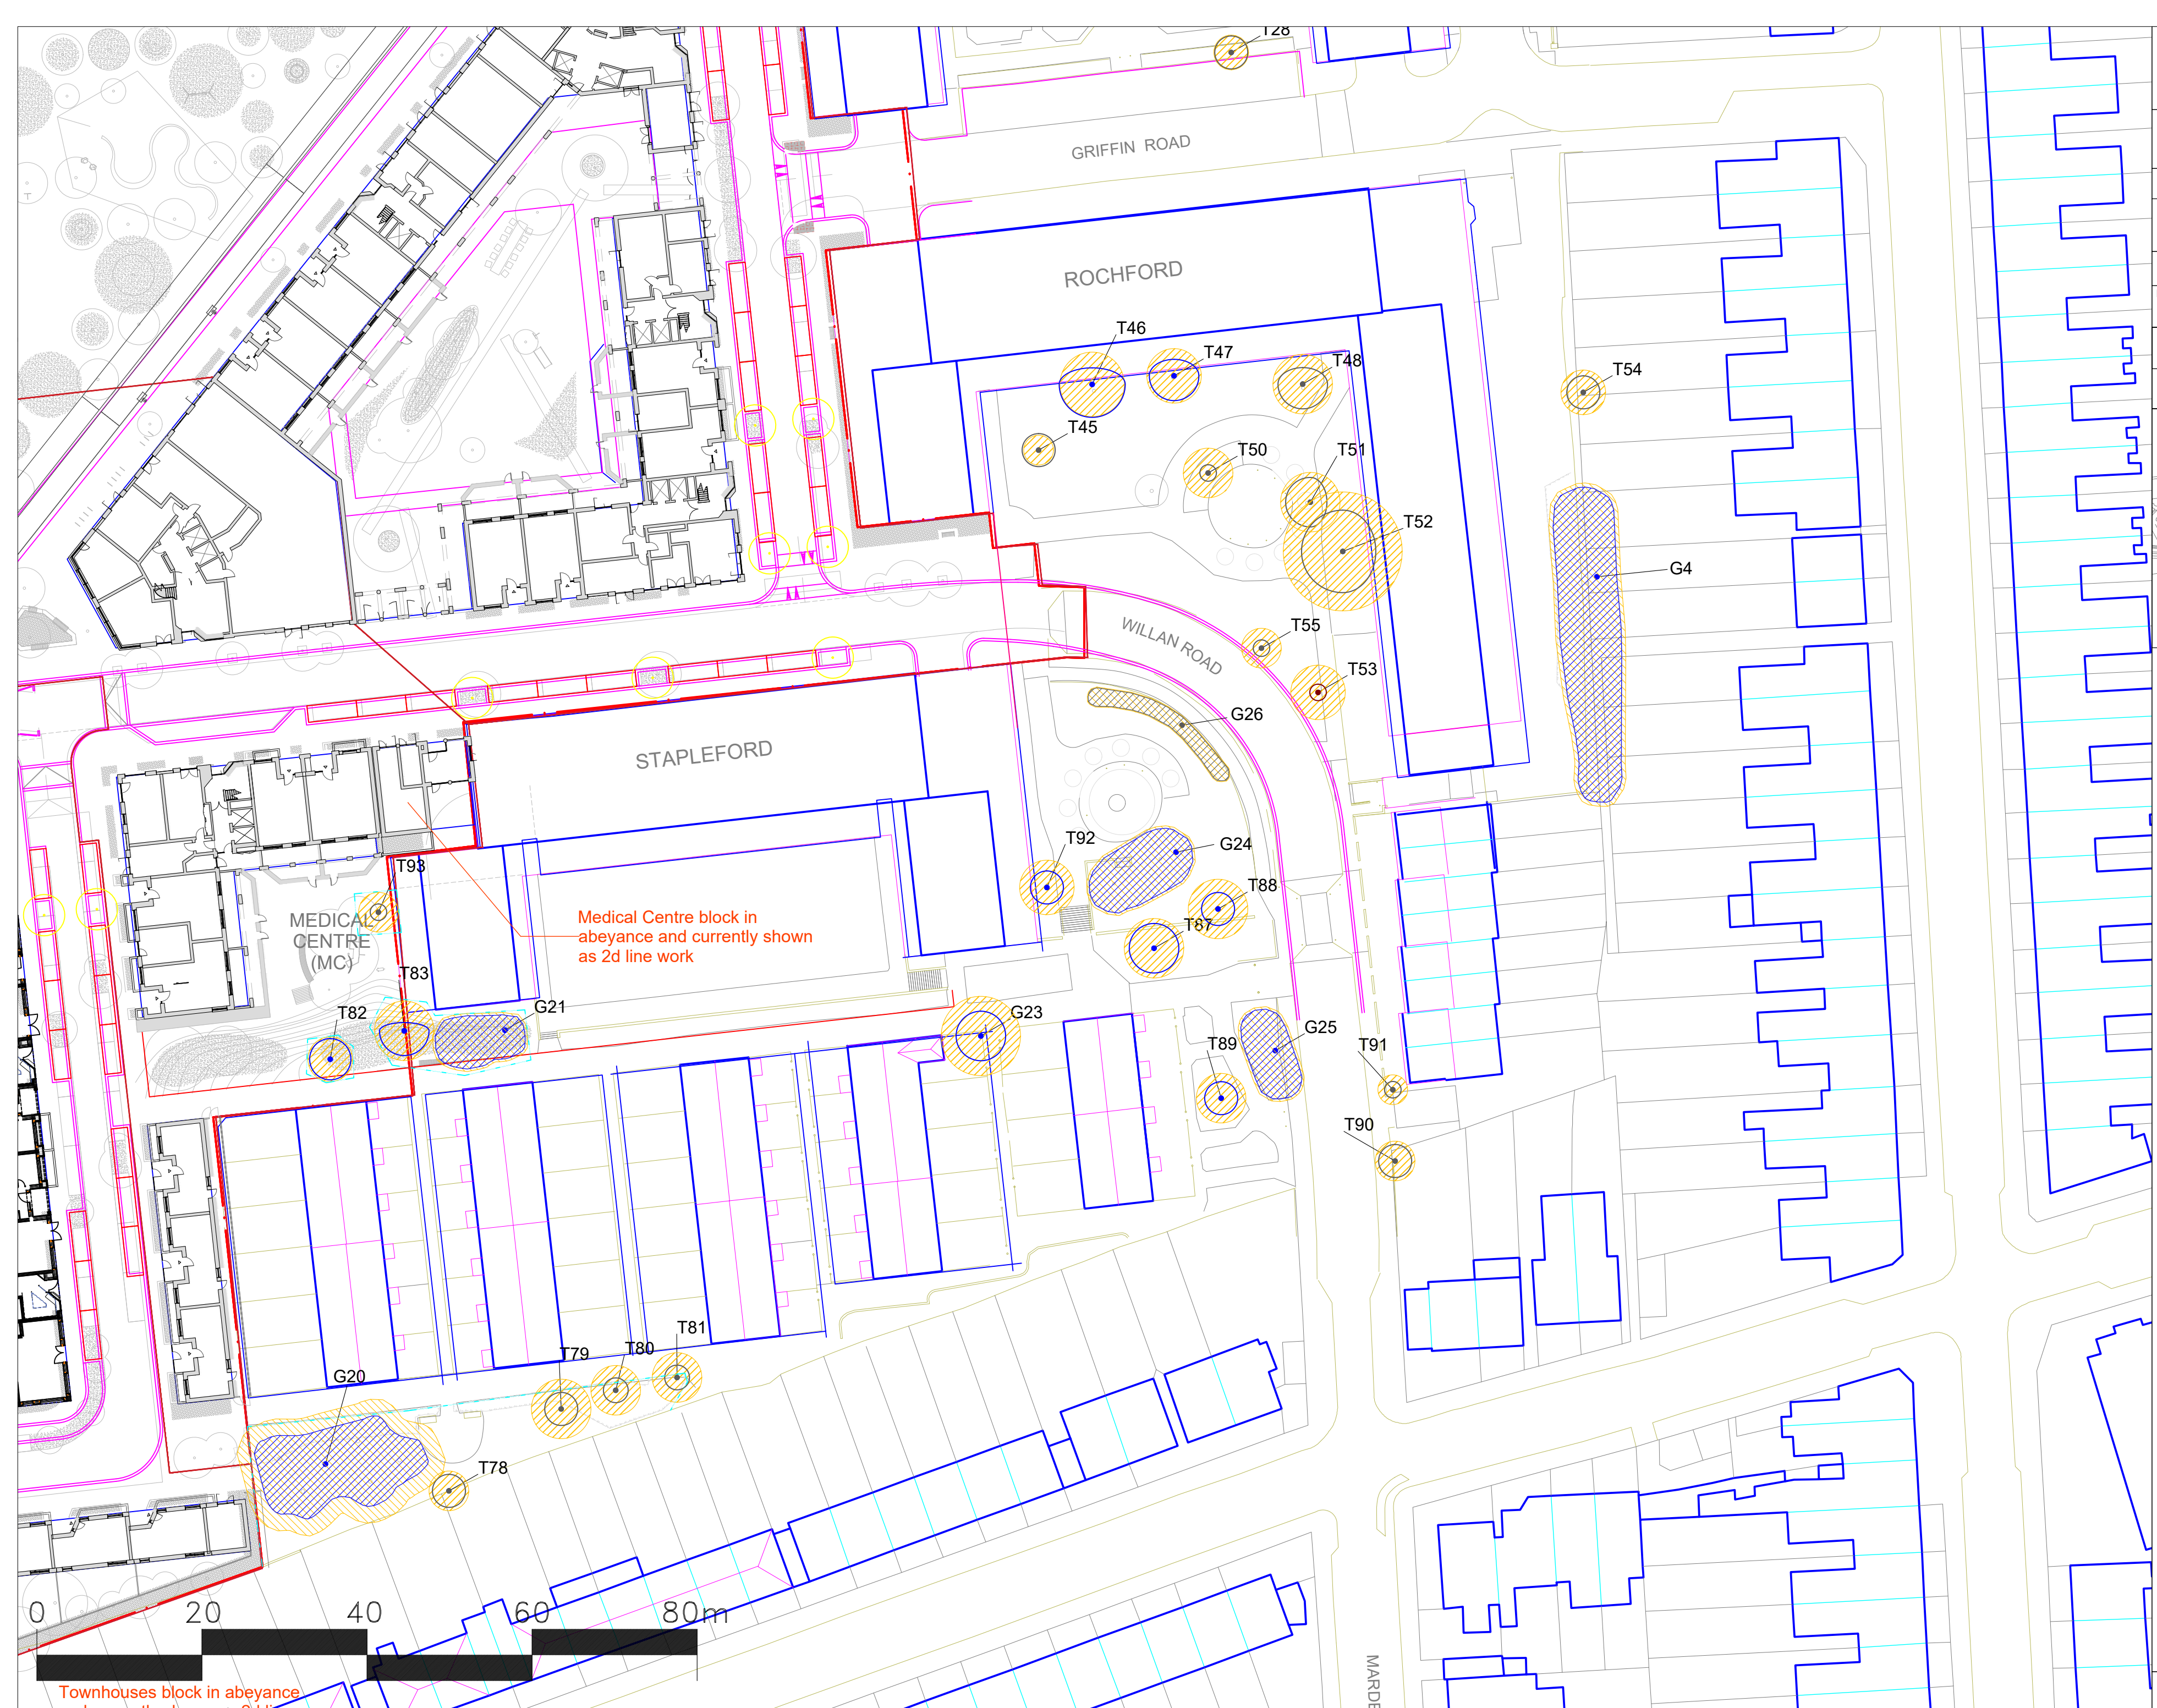

Townhouses block in abeyance

This plan is provided solely for the purpose of supporting the description of the arboricultural features of the site as contained in the accompanying report