

Shaw

JOB NO: D36626

SHEET 2 OF 4

Drawn by
Scale
Issue No
Date:

M.REED
1 at a3
01
MAR 2023

Material:


Finish - Int:

Ext:
Cill Finish:


Glass -

The Sash Window Workshop
4 Kiln lane,
Bracknell,
Berkshire RG12 1NA
tel: +44 (0)1344 868668
fax: +44 (0)1344 868858
email: reedm@sashwindow.com

Item 1
Sections

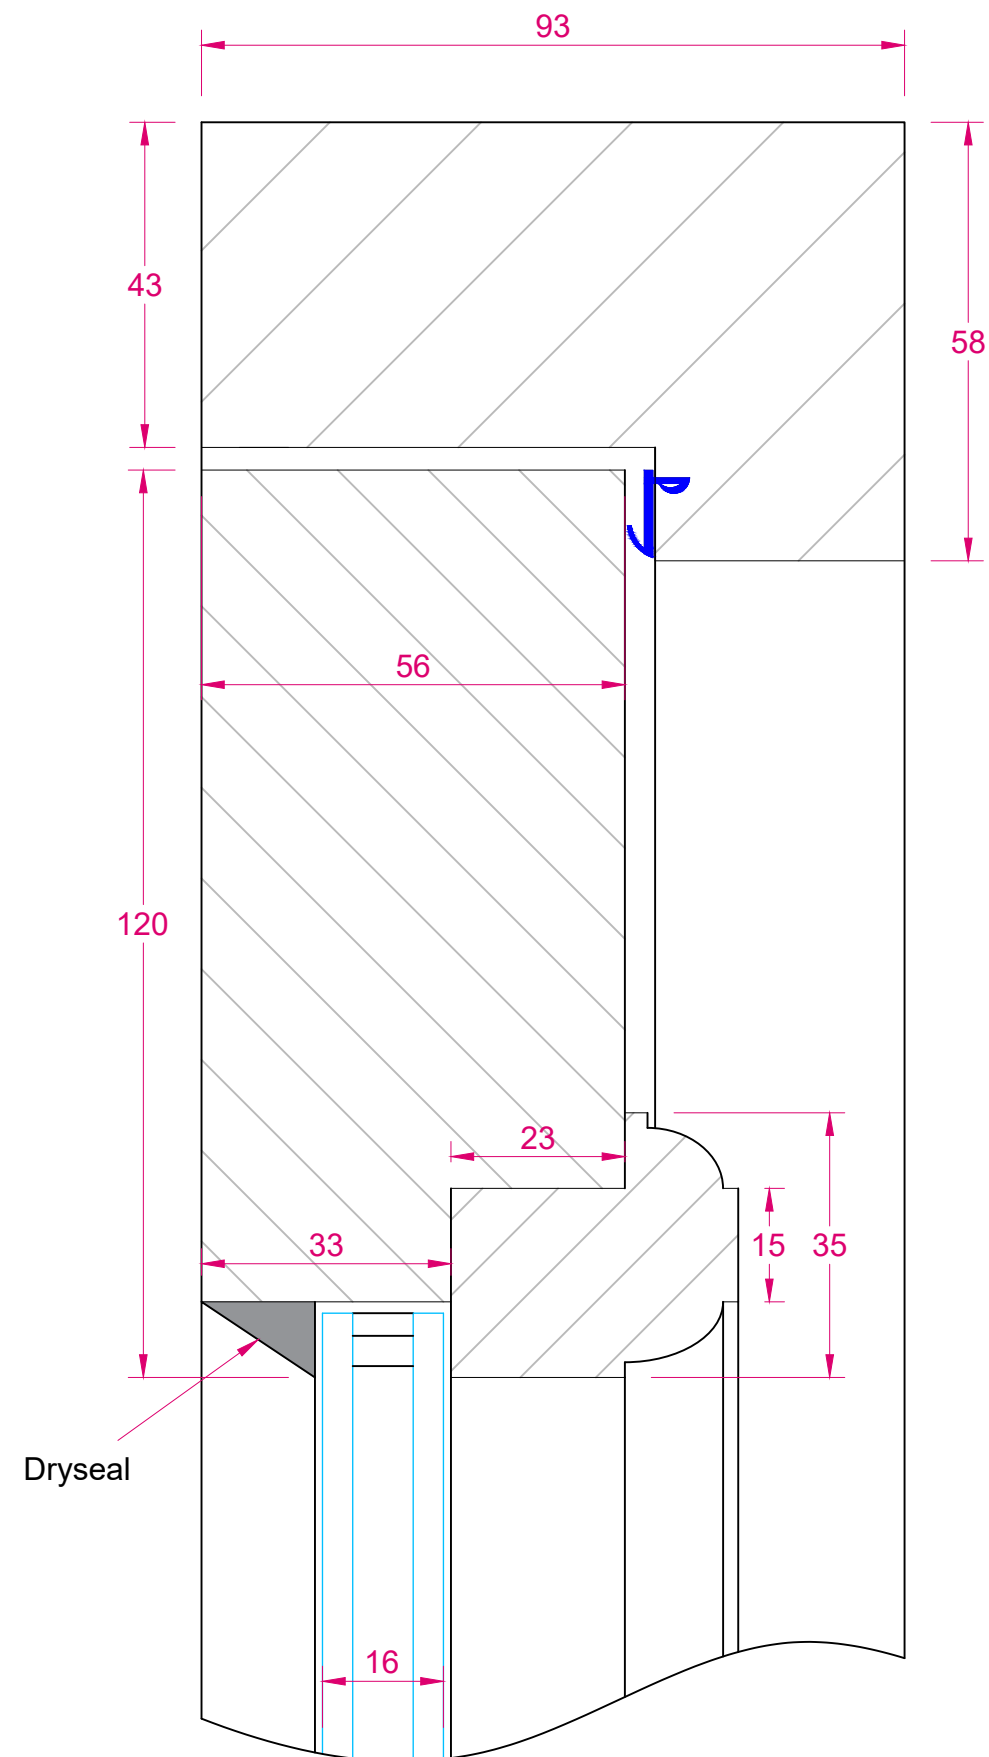

Head/Glazing bar

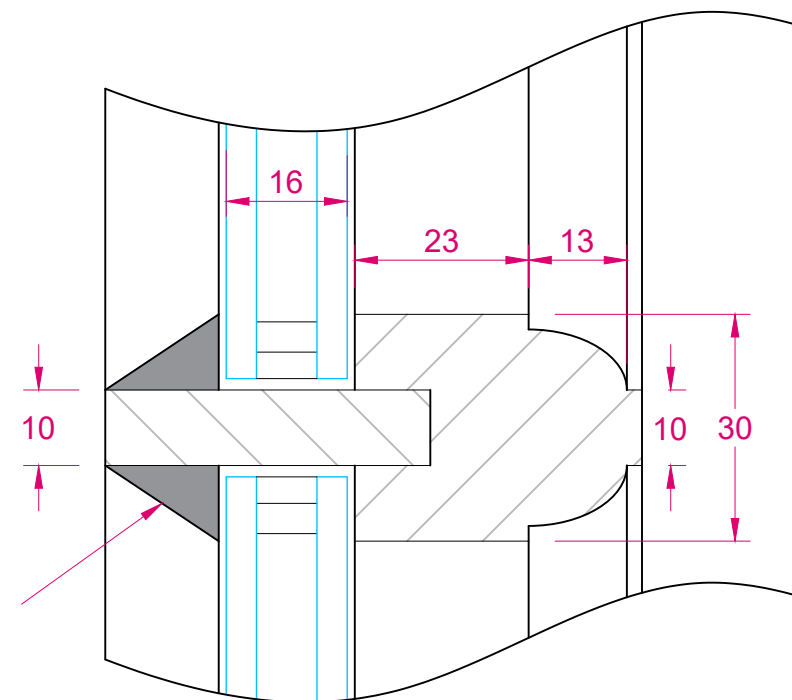

SCALE 1:1 ON A3