Shaw JOB NO: D36626 SHEET 4 OF 4	Drawn by Scale Issue No Date:	M.REED 1 at a3 01 MAR 2023	Material: Accoya Finish - Int: Ext: Glass -	The Sash Window Workshop 4 Kiln lane, Bracknell, Berkshire RG12 1NA tel: +44 (0)1344 868668 fax: +44 (0)1344 868858 email: reedm@sashwindow.com	ITEM 1 Section

DOOR BOTTOM RAIL

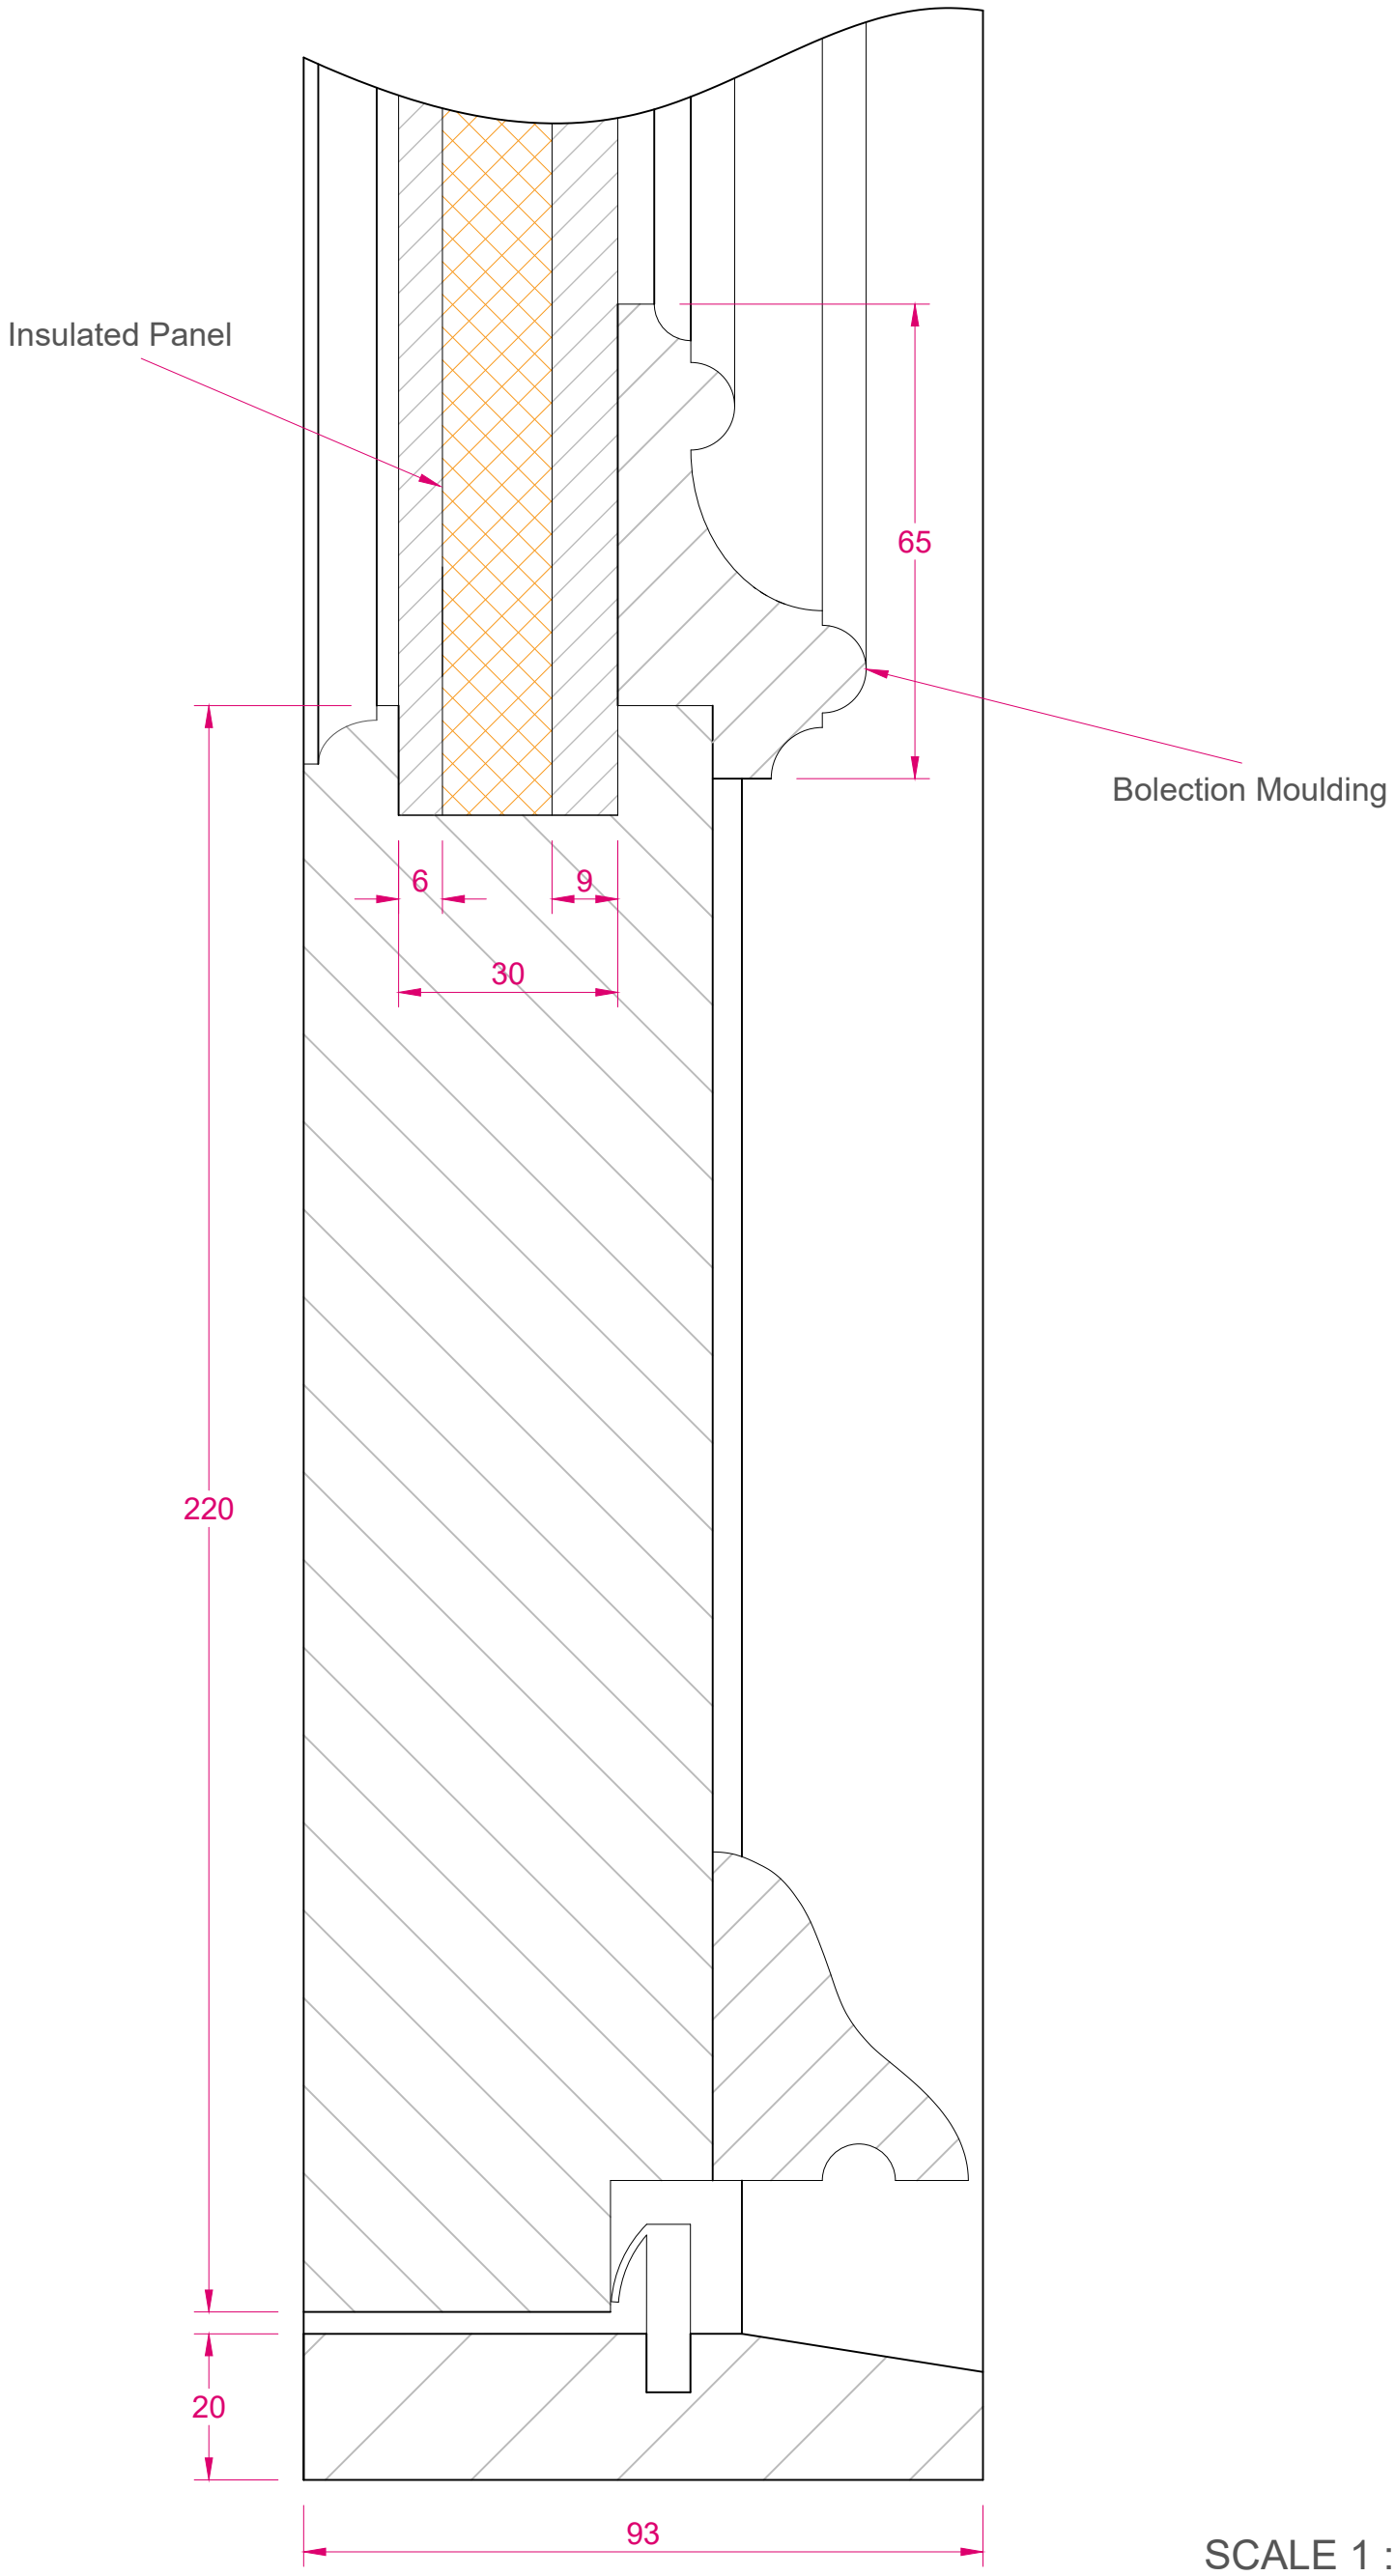

SCALE 1 : 1 ON A3