
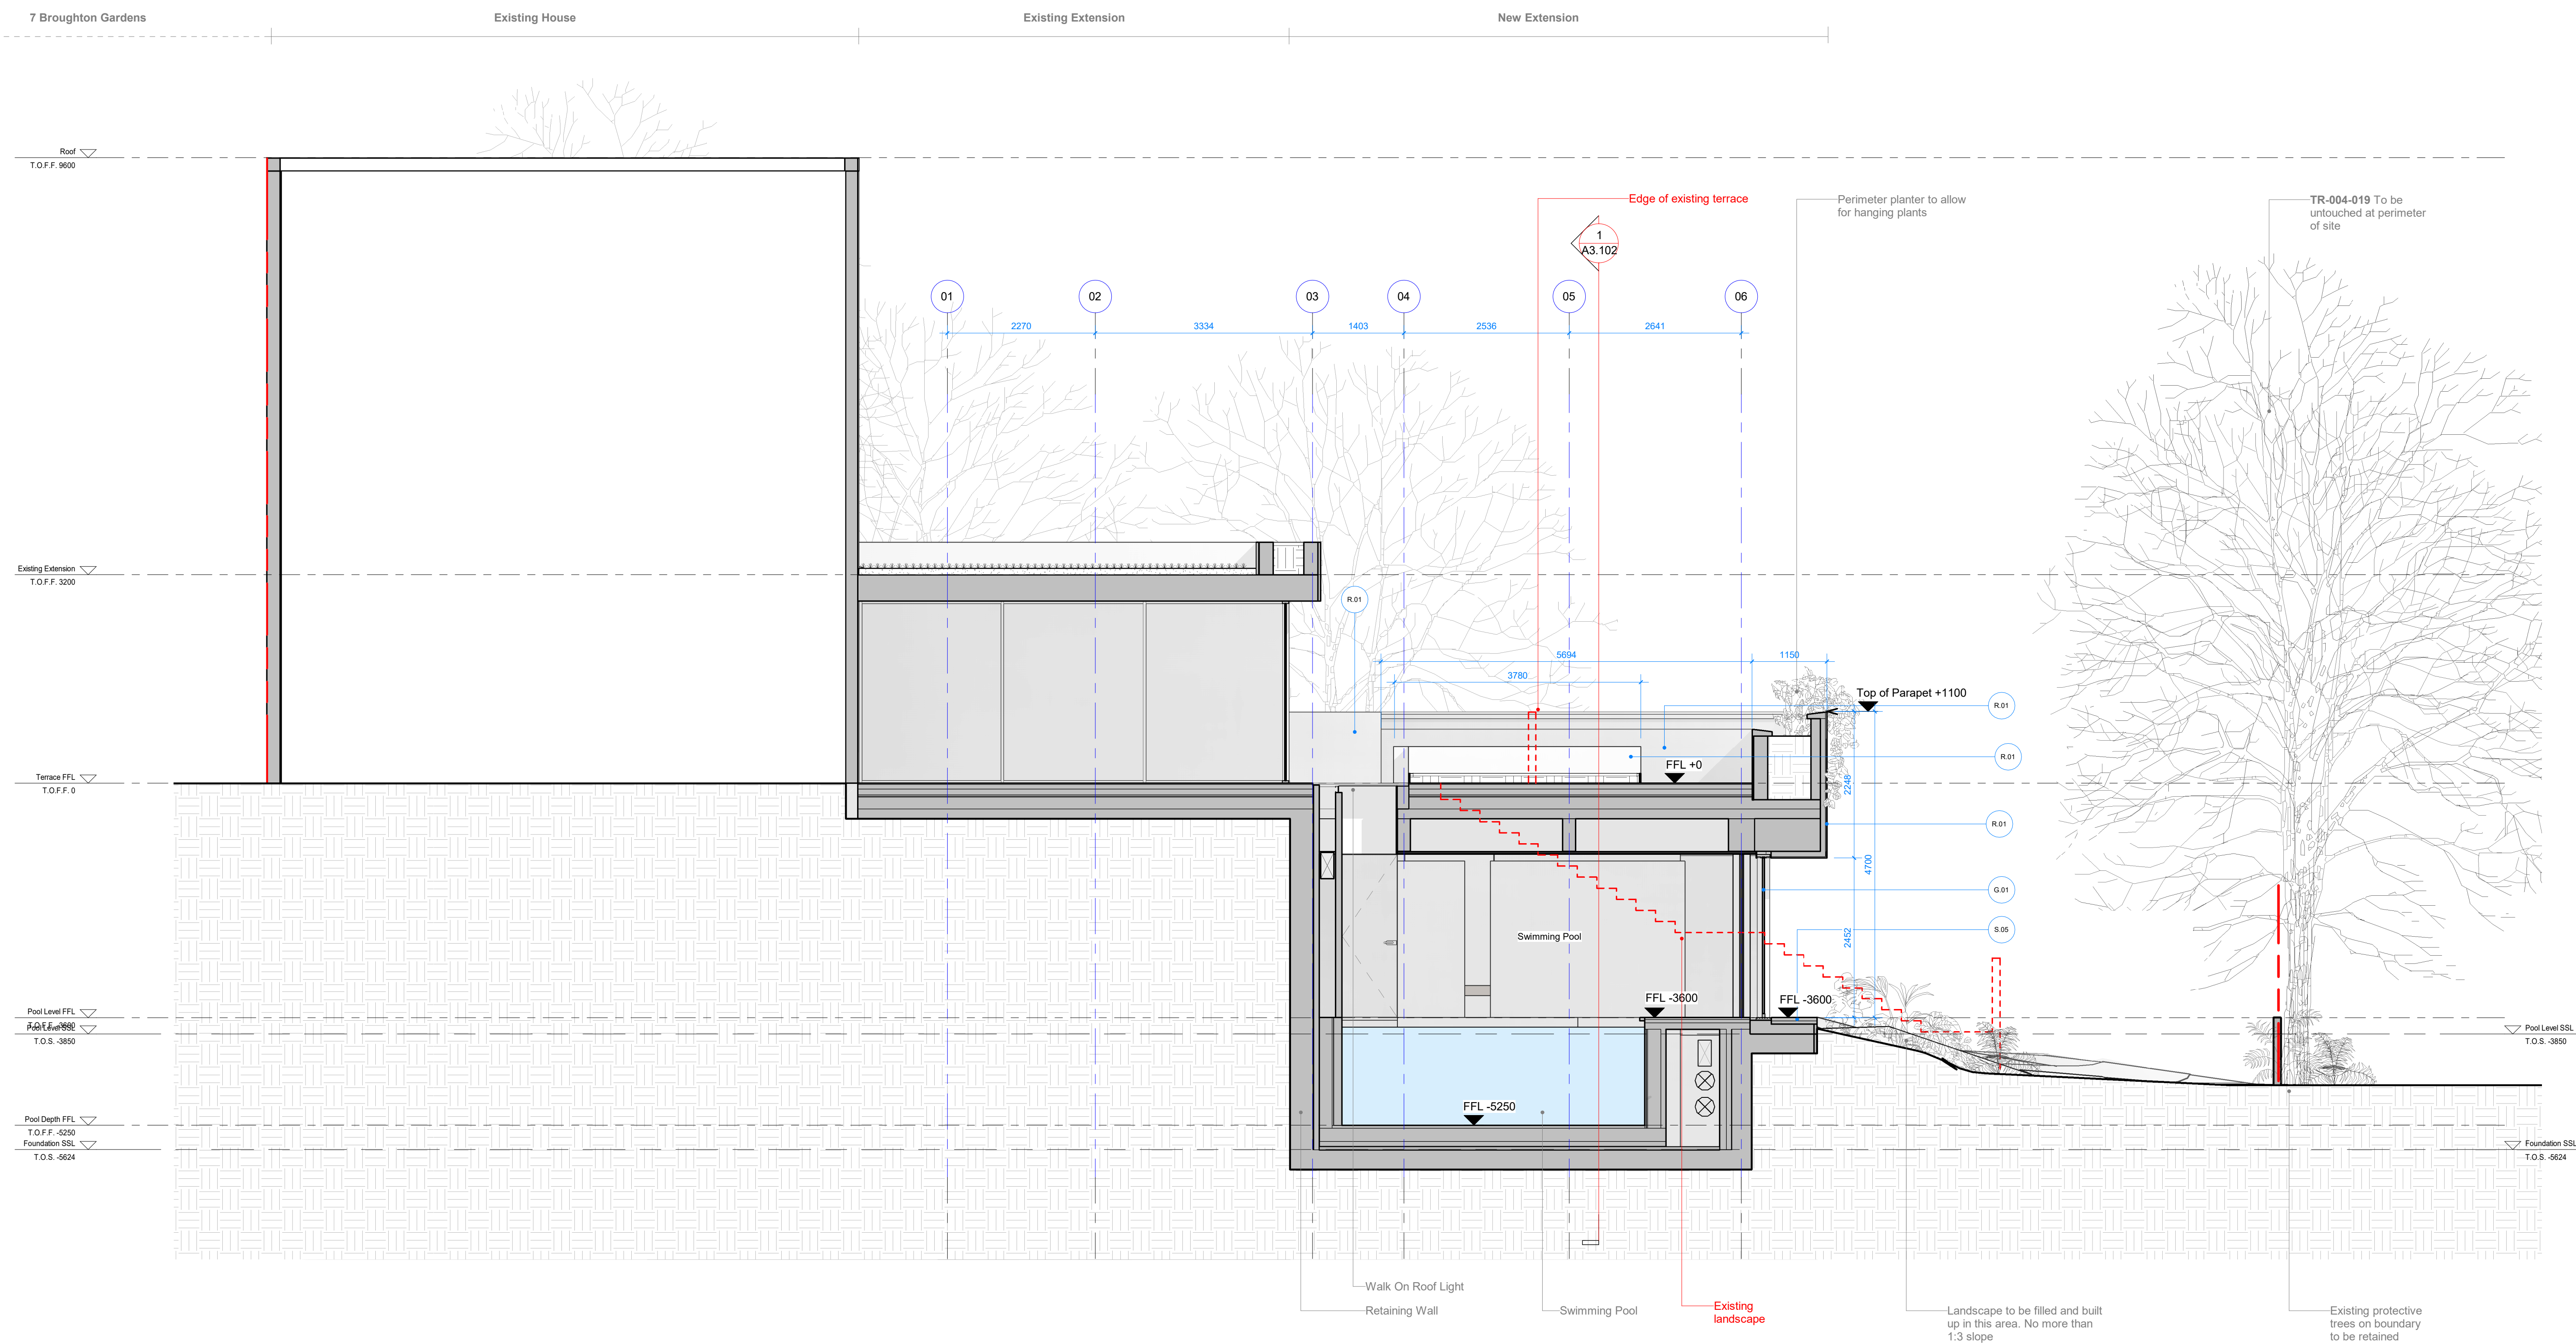


[illegible]

Client
Jonathan Asante
Project
6 Broughton Gardens, N6 5RS

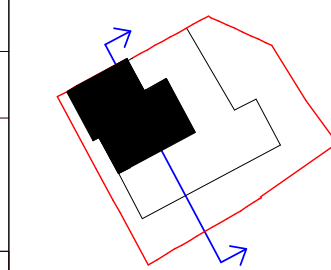

Drawing Title		
Section AA		
Project Number	Status	
0040	Planning	
Scale at A1/A3	Date	
1:50/1:100	16/03/23	
Drawn by	Checked by	
UW	UW	
Drawing Number	Revision	
0040-UW-A3.100	01	